




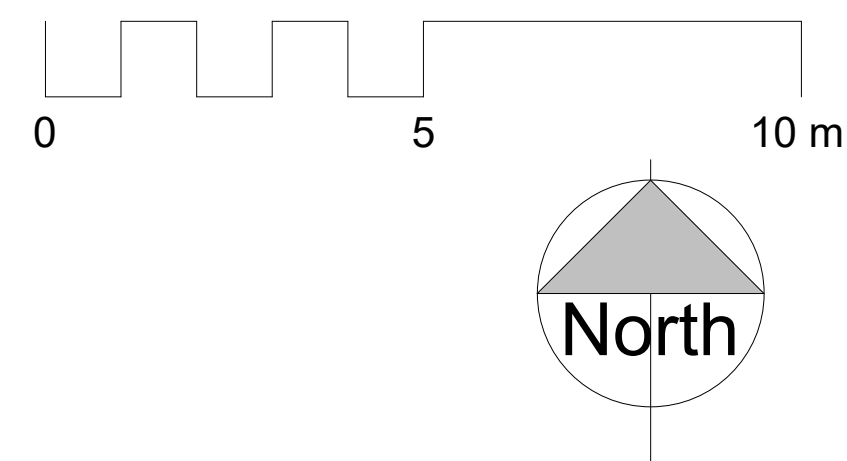


NOTE
S
ALL DIMENSIONS AND LEVELS ARE TO BE CHECKED ON SITE
ANY DISCREPANCIES ARE TO BE REPORTED TO THE PROJECT MANAGER BEFORE ANY WORK COMMENCES
THIS DRAWING SHALL NOT BE SCALED TO ASCERTAIN ANY DIMENSIONS WORK TO FIGURED DIMS ONLY
THIS DRAWING SHALL NOT BE REPRODUCED WITHOUT EXPRESS WRITTEN PERMISSION FROM Clarks Bespoke Design LTD.

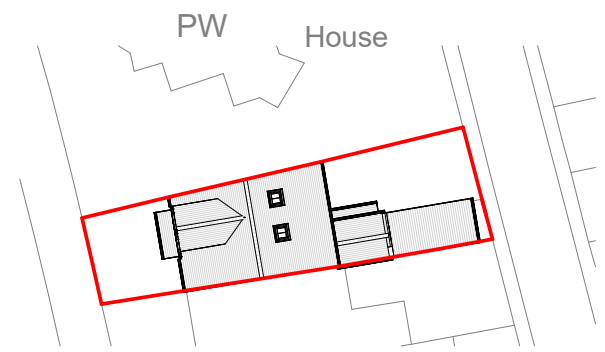


1 **Block Plan**
1 : 500

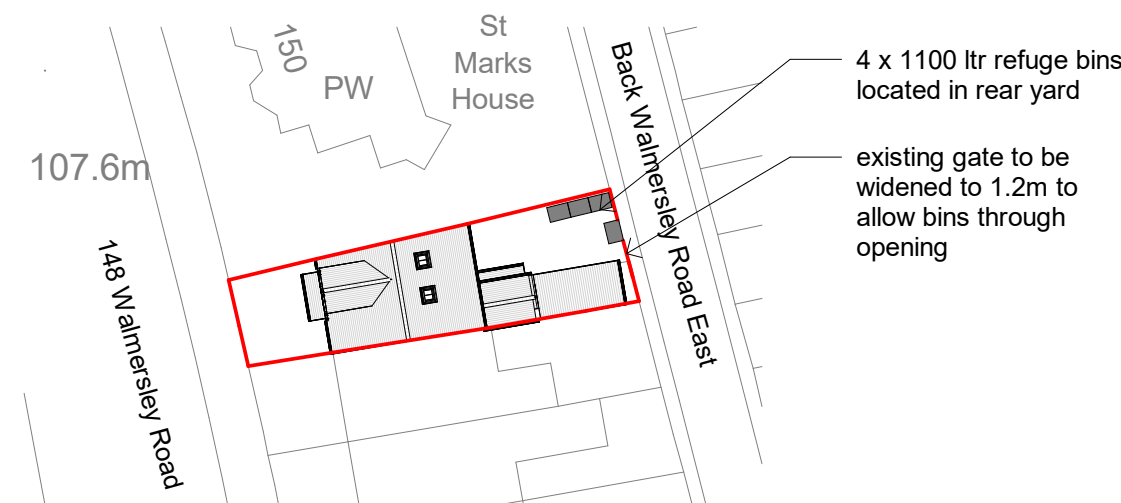


6 **Proposed Site Plan**
1 : 500

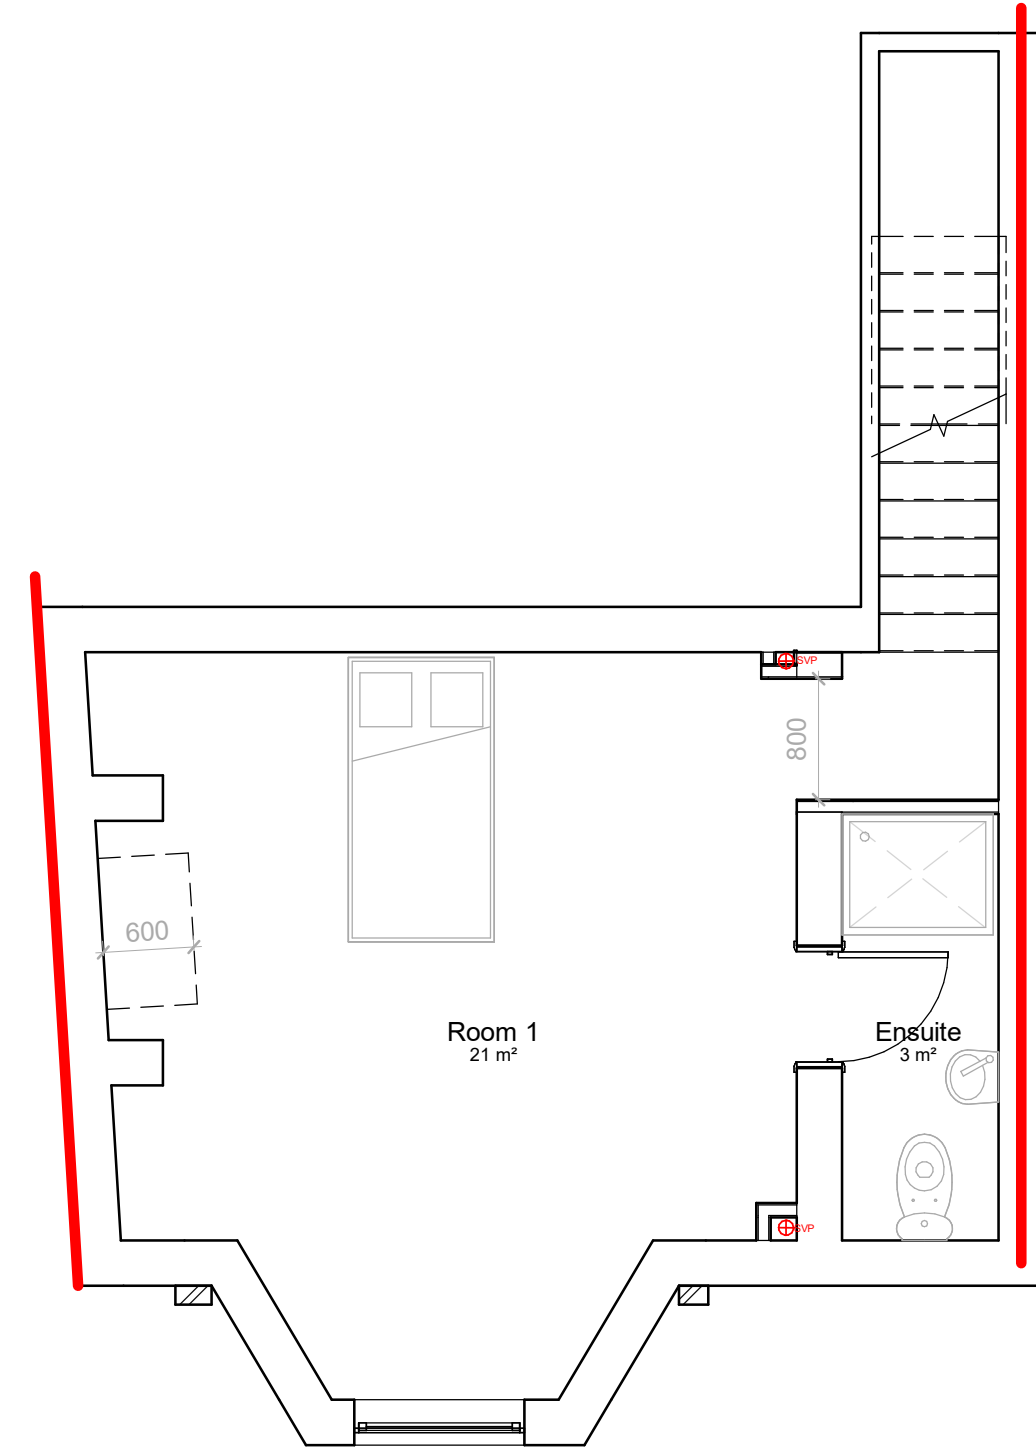


4 **As Proposed Basement**
1 : 50

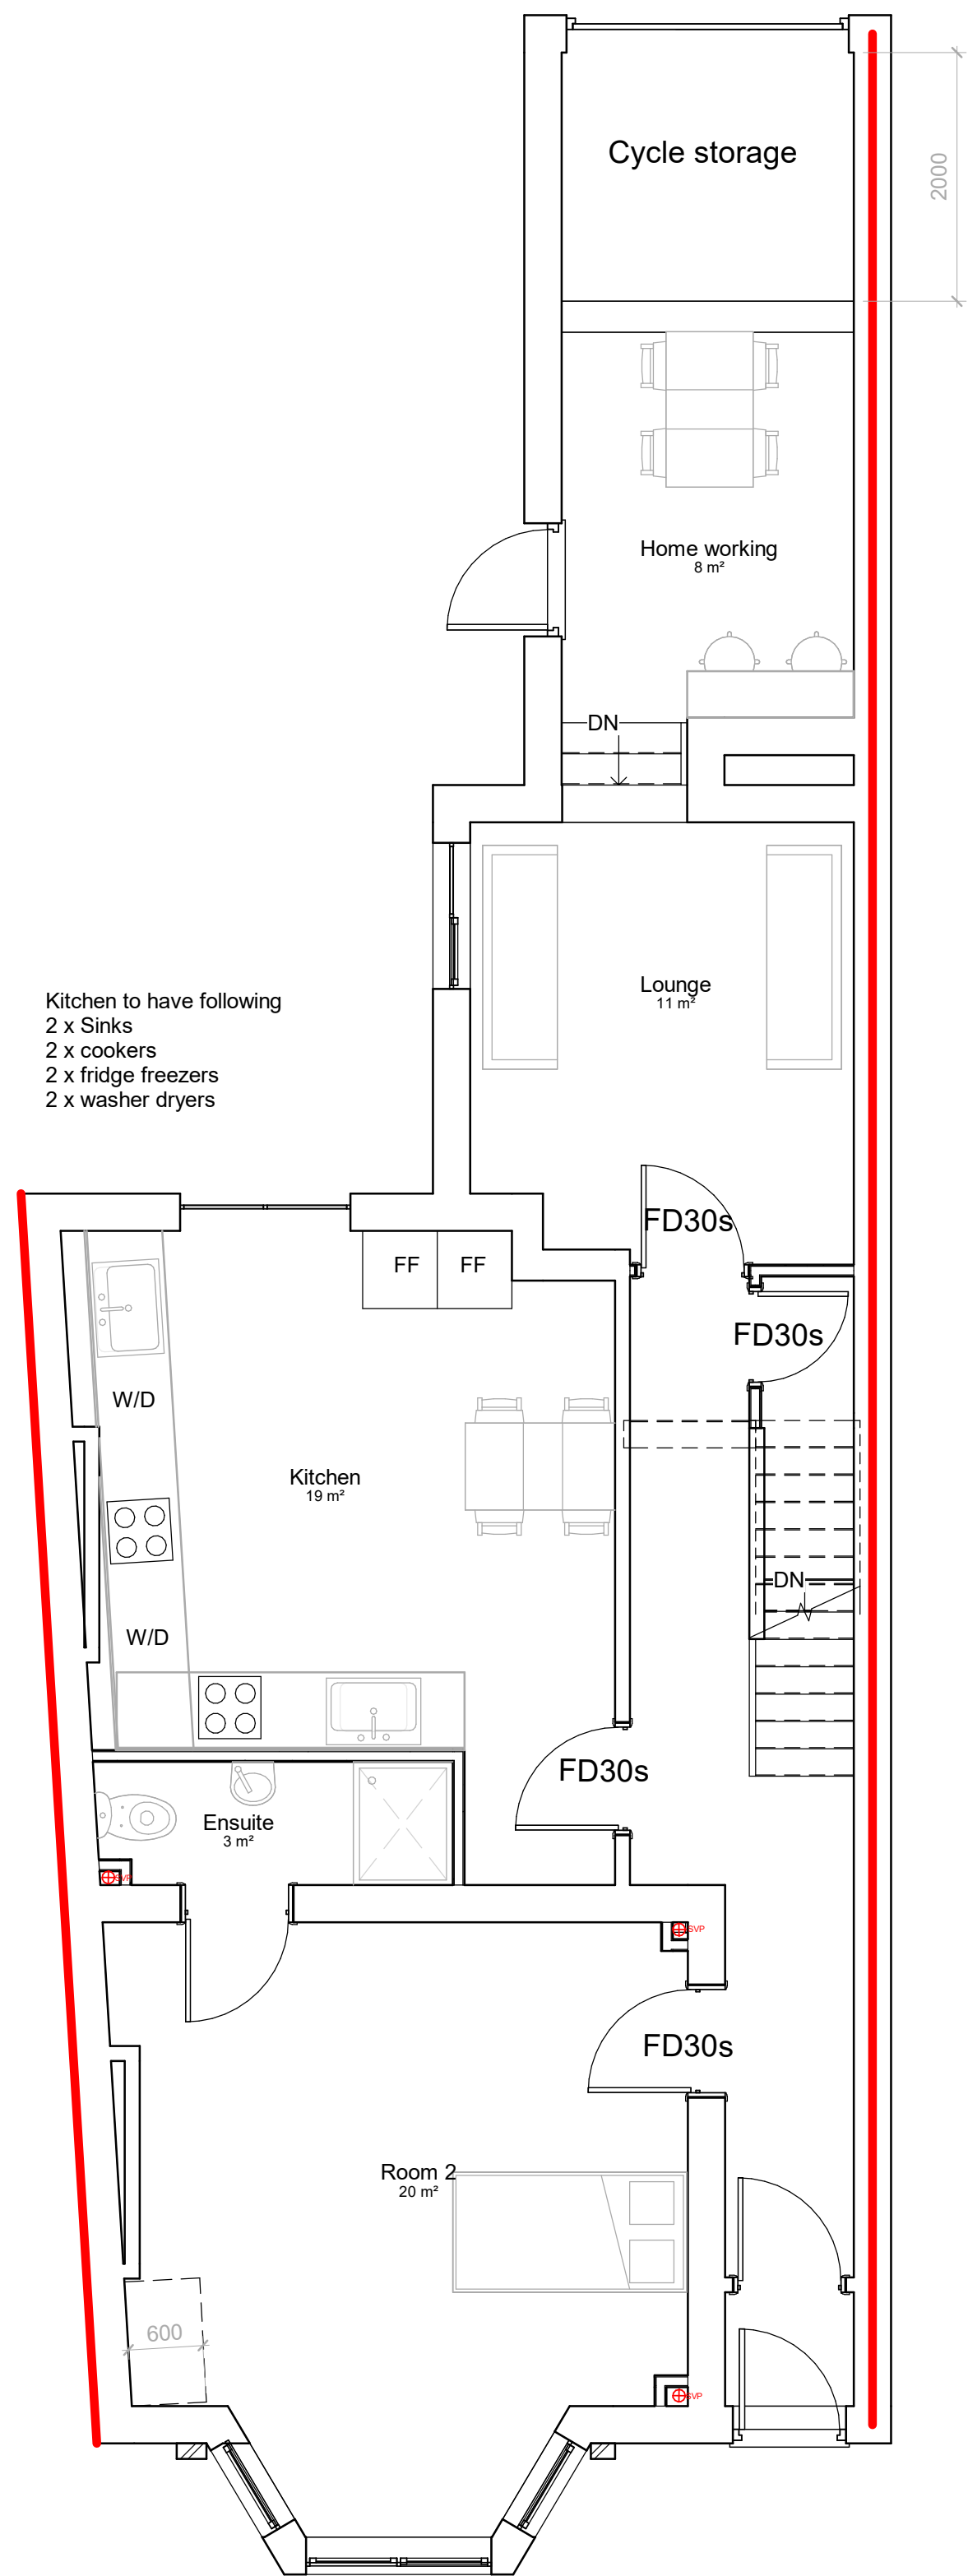

2 **As Proposed Ground Floor**
1 : 50

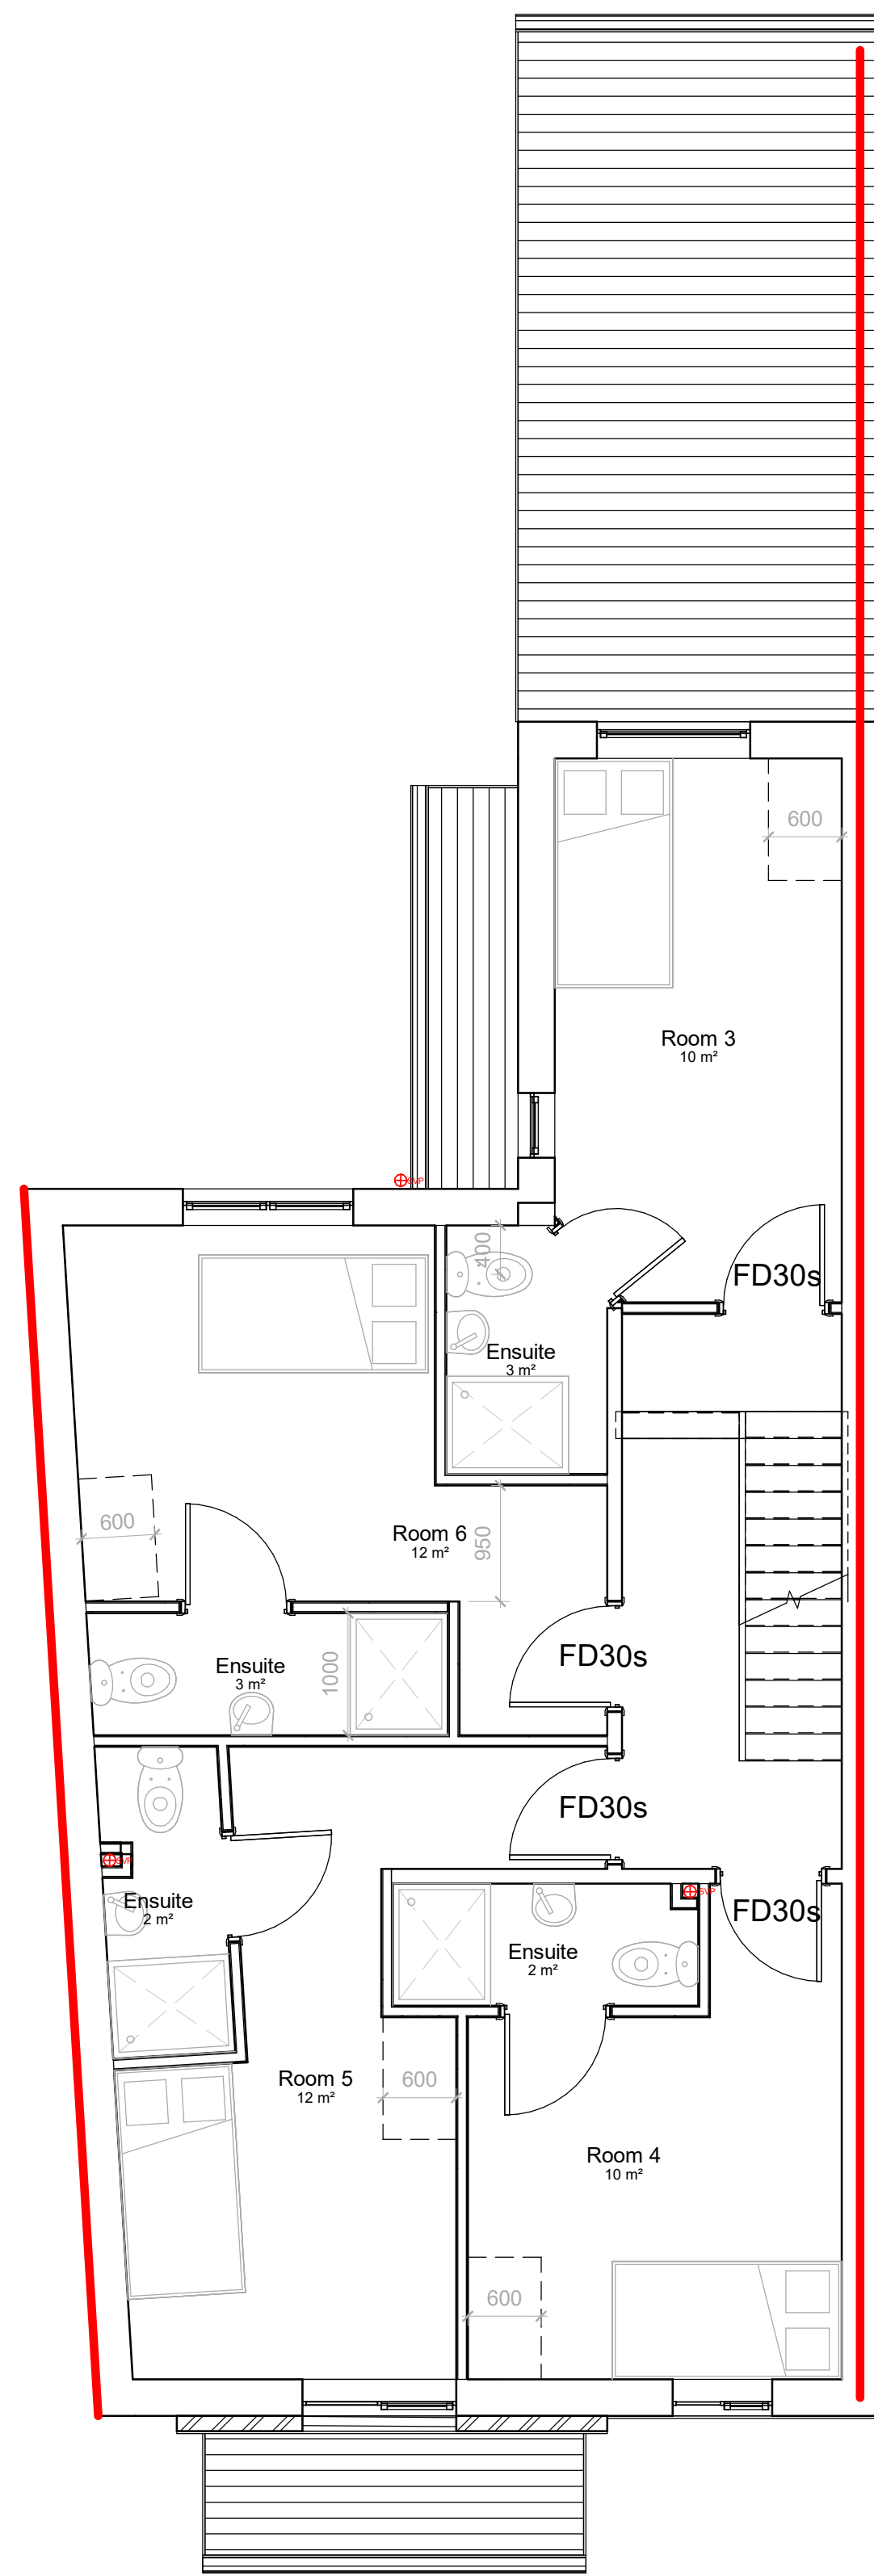

3 **As Proposed 1st Floor**
1 : 50

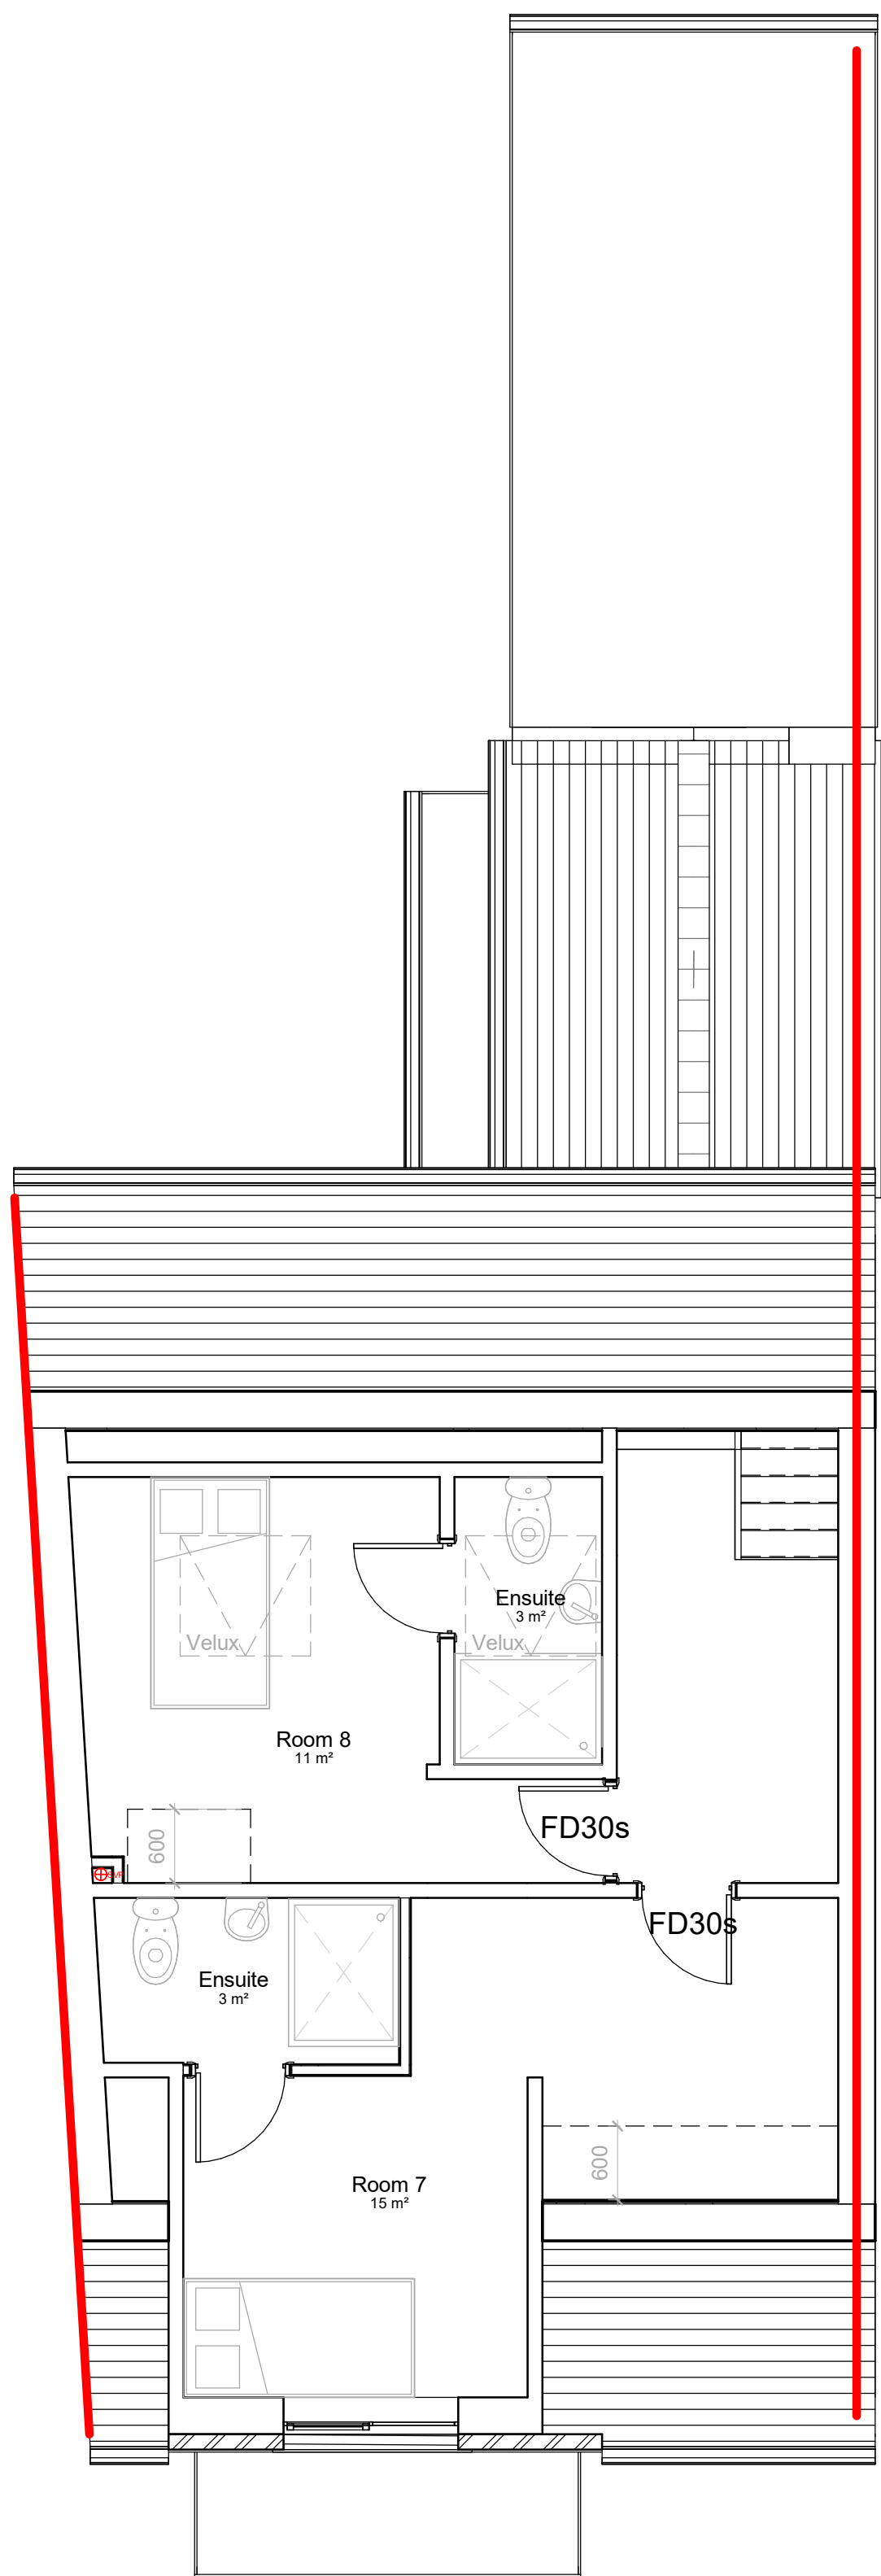

5 **As Proposed 2nd Floor**
1 : 50


P5	05.05.23	BC	planning comments
P4	05.05.23	BC	planning comments
P3	05.05.23	BC	Kitchen layout added
P2	27.03.23	BC	site plan added
P1	01.03.23	BC	First Issue

Rev No.	Rev Date	Rev By	Description
project			

148 Walmersley Rd

location
148 Walmersley Road
Bury, BL9 6LL

client
Tahir Nazir

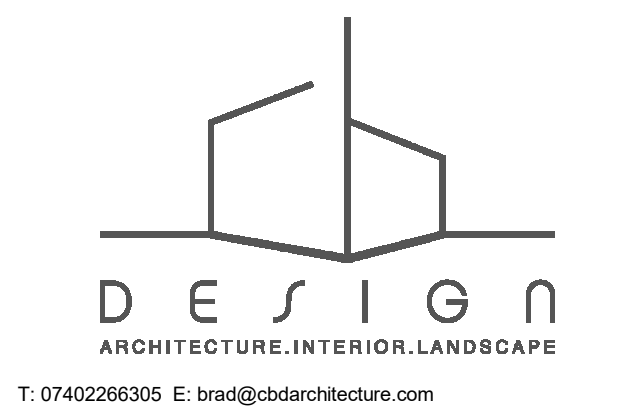

Clarks
Bespoke
Design
LTD



drawing title
As Proposed Plans

dwg purpose
PRELIMINARY

scale As indicated	drawn BC	checked BC
@ sheet size A1	rev date 05.05.23	
22-096	PL-003	P5
job number	drawing number	revision