


Scale 1:100

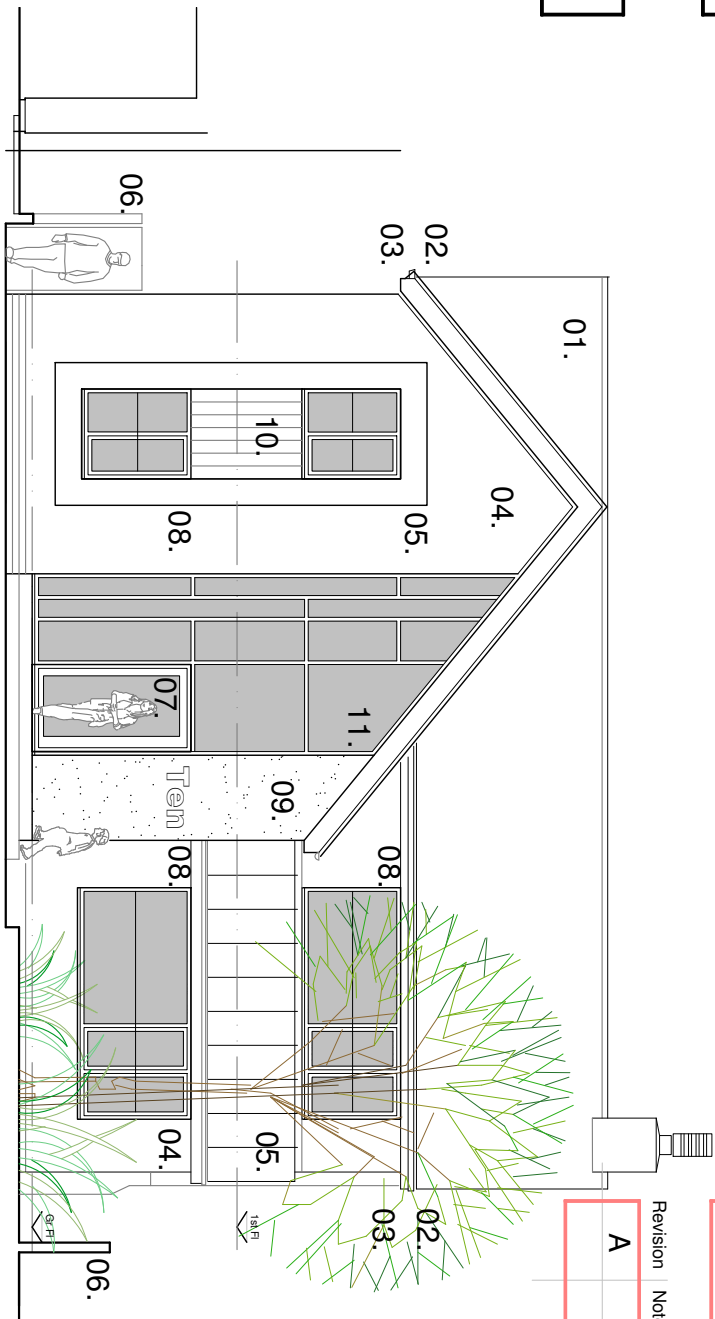


Proposed North Elevation

FOR PLANNING PURPOSES ONLY. USE FIGURED DIMENSIONS ONLY. SUBJECT TO SITE SURVEY AND ALL NECESSARY CONSENTS. ALL DIMENSIONS TO BE CHECKED BY USER AND ANY DISCREPANCIES, ERRORS OR OMISSIONS TO BE REPORTED TO THE ARCHITECT BEFORE THE WORK COMMENCES. THIS DRAWING IS TO BE READ WITH ALL OTHER RELEVANT MATERIALS			
Revision	Notes	Date	Drawn
A			

LEGEND

01. Concrete tile
02. Rainwater good to match existing
03. uPVC soffits and fascias
04. Contrasting brickwork slips
05. Raised seam roofing
06. Concrete post and timber panel fence
07. Aluminium glazed doors
08. uPVC windows
09. Render finish
10. Composite Cladding
11. Aluminium curtain walling
12. Rooflights

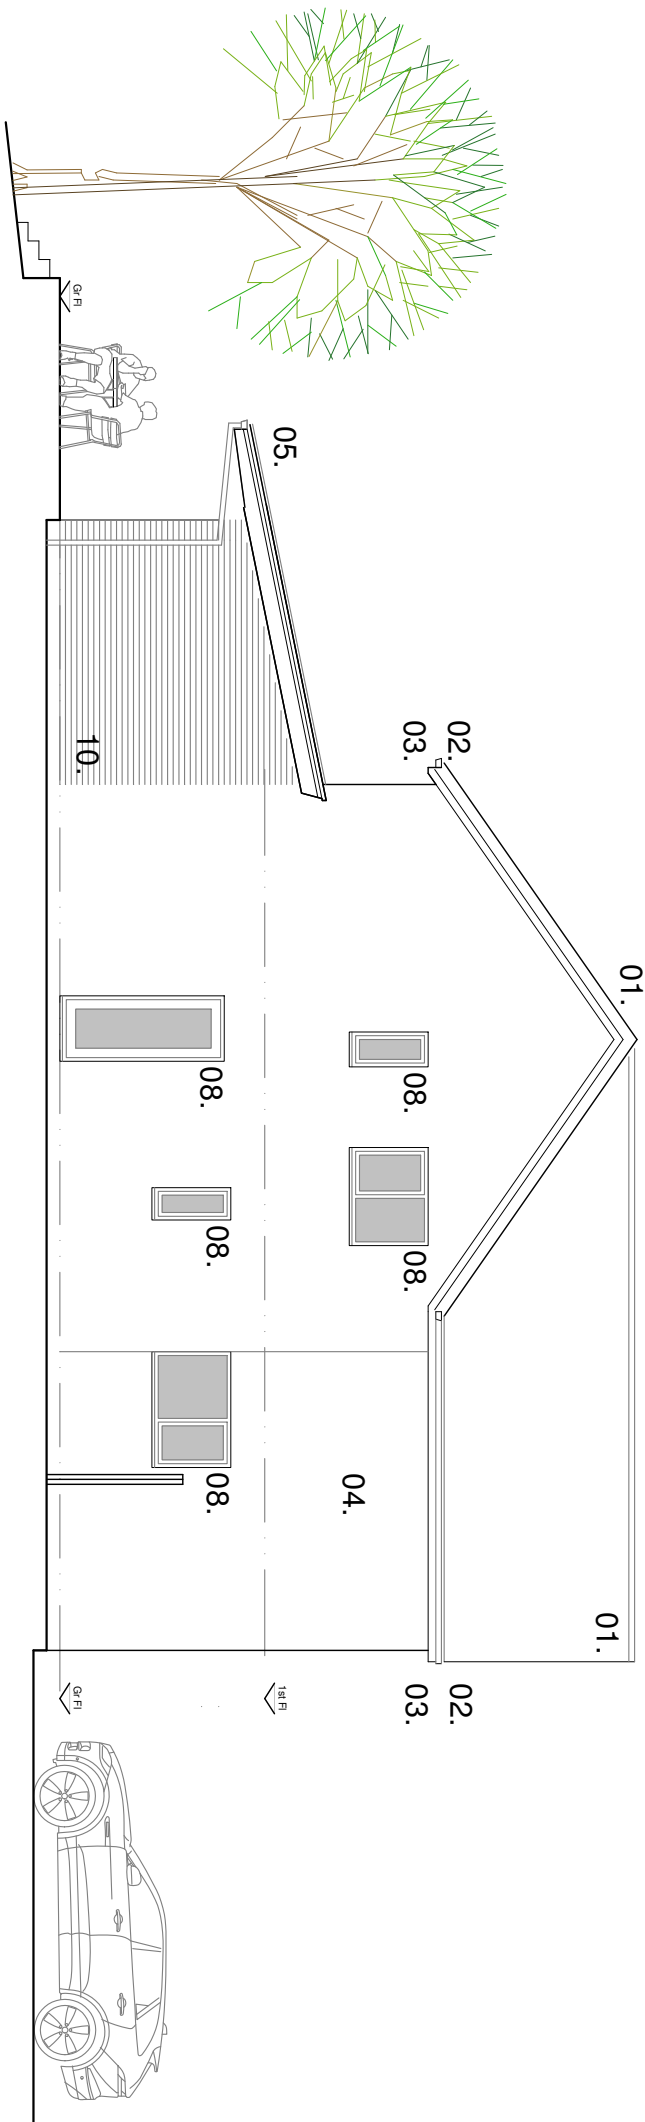

Proposed East Elevation

FUZED ARCHITECTURE



FUZED A+D, Jacin House, 24 Hood Street, Ancoats, Manchester M4 6WX
T: 0161 724 8006 E: fuzedarchitects@gmail.com W: fuzedarchitects@gmail.co.uk

DESIGN

Project:	No. 10 Wentworth Avenue, Whitefield, Manchester M45 7GQ
Client:	Mr and Mrs Bland
Content:	Planning Submission Proposed Elevations

Contract No.	1343
Dwg No.	2.03
Revision	-
Date	March '26

Scale Bar 1:100

