


A3 Size


Scale 1:100

FOR PLANNING PURPOSED ONLY. USE FIGURED DIMENSIONS ONLY. SUBJECT TO SITE SURVEY AND ALL NECESSARY CONSENTS. ALL DIMENSIONS TO BE CHECKED BY USER AND ANY DISCREPANCIES, ERRORS OR OMISSIONS TO BE REPORTED TO THE ARCHITECT BEFORE THE WORK COMMENCES. THIS DRAWING IS TO BE READ WITH ALL OTHER RELEVANT MATERIALS

Revision	Notes	Date	Drawn
A			

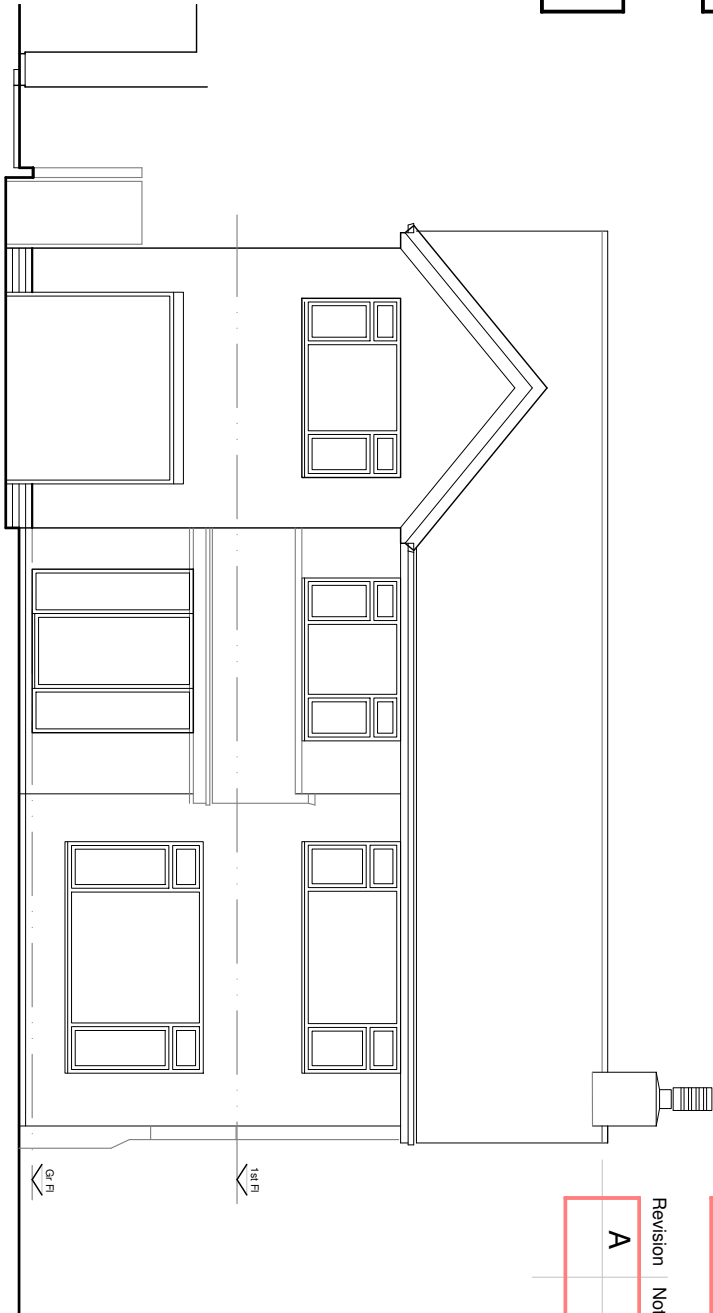

Existing North Elevation

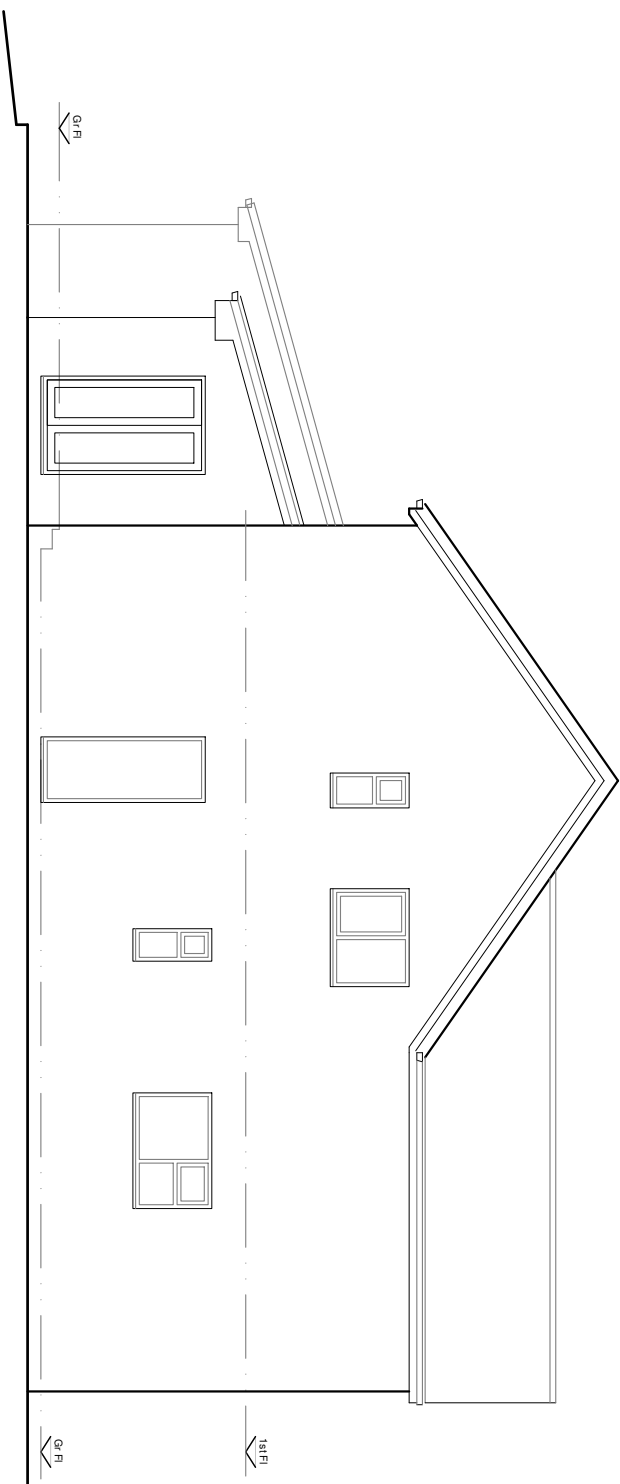

Existing East Elevation

Scale Bar 1:100



FUZED ARCHITECTURE

FUZED A+D, Jactin House, 24 Hood Street, Ancoats, Manchester M4 6WX
T: 0161 724 8006 E: fuzedarchitects@gmail.com W: fuzedarchitects@gmail.co.uk

Project:	No. 10 Wentworth Avenue, Whitefield, Manchester M45 7GQ
Client:	Mr and Mrs Bland
Content:	Planning Submission Existing Elevations

DESIGN

Contract No.	1343
Dwg No.	1.05
Revision	-
Date	March '26