

CIAT is a registered trademark of the Chartered Institute of Architectural Technicians (CIAT). CIAT is a not-for-profit organisation that promotes the profession of Architectural Technicians and provides a framework for the education and training of its members. CIAT is a member of the Chartered Association of Building Practitioners (CABP) and the Chartered Association of Building Practitioners (CABP) is a member of the Chartered Association of Building Practitioners (CABP).

Date:

Initials:

Revision:

PURPOSE:
PLANNING

CLIENT:
Mr. S. Tansey


Date: Feb 2028
Scale: A1
Project: No 17 Levens Drive
Bury Lancashire
BL9 9SL

Drawing Title:
Existing Plans & Elevations
(Planning Only)

Project No: 25178
Drawing No: P 100.10
Revision: -




Existing Side Elevation

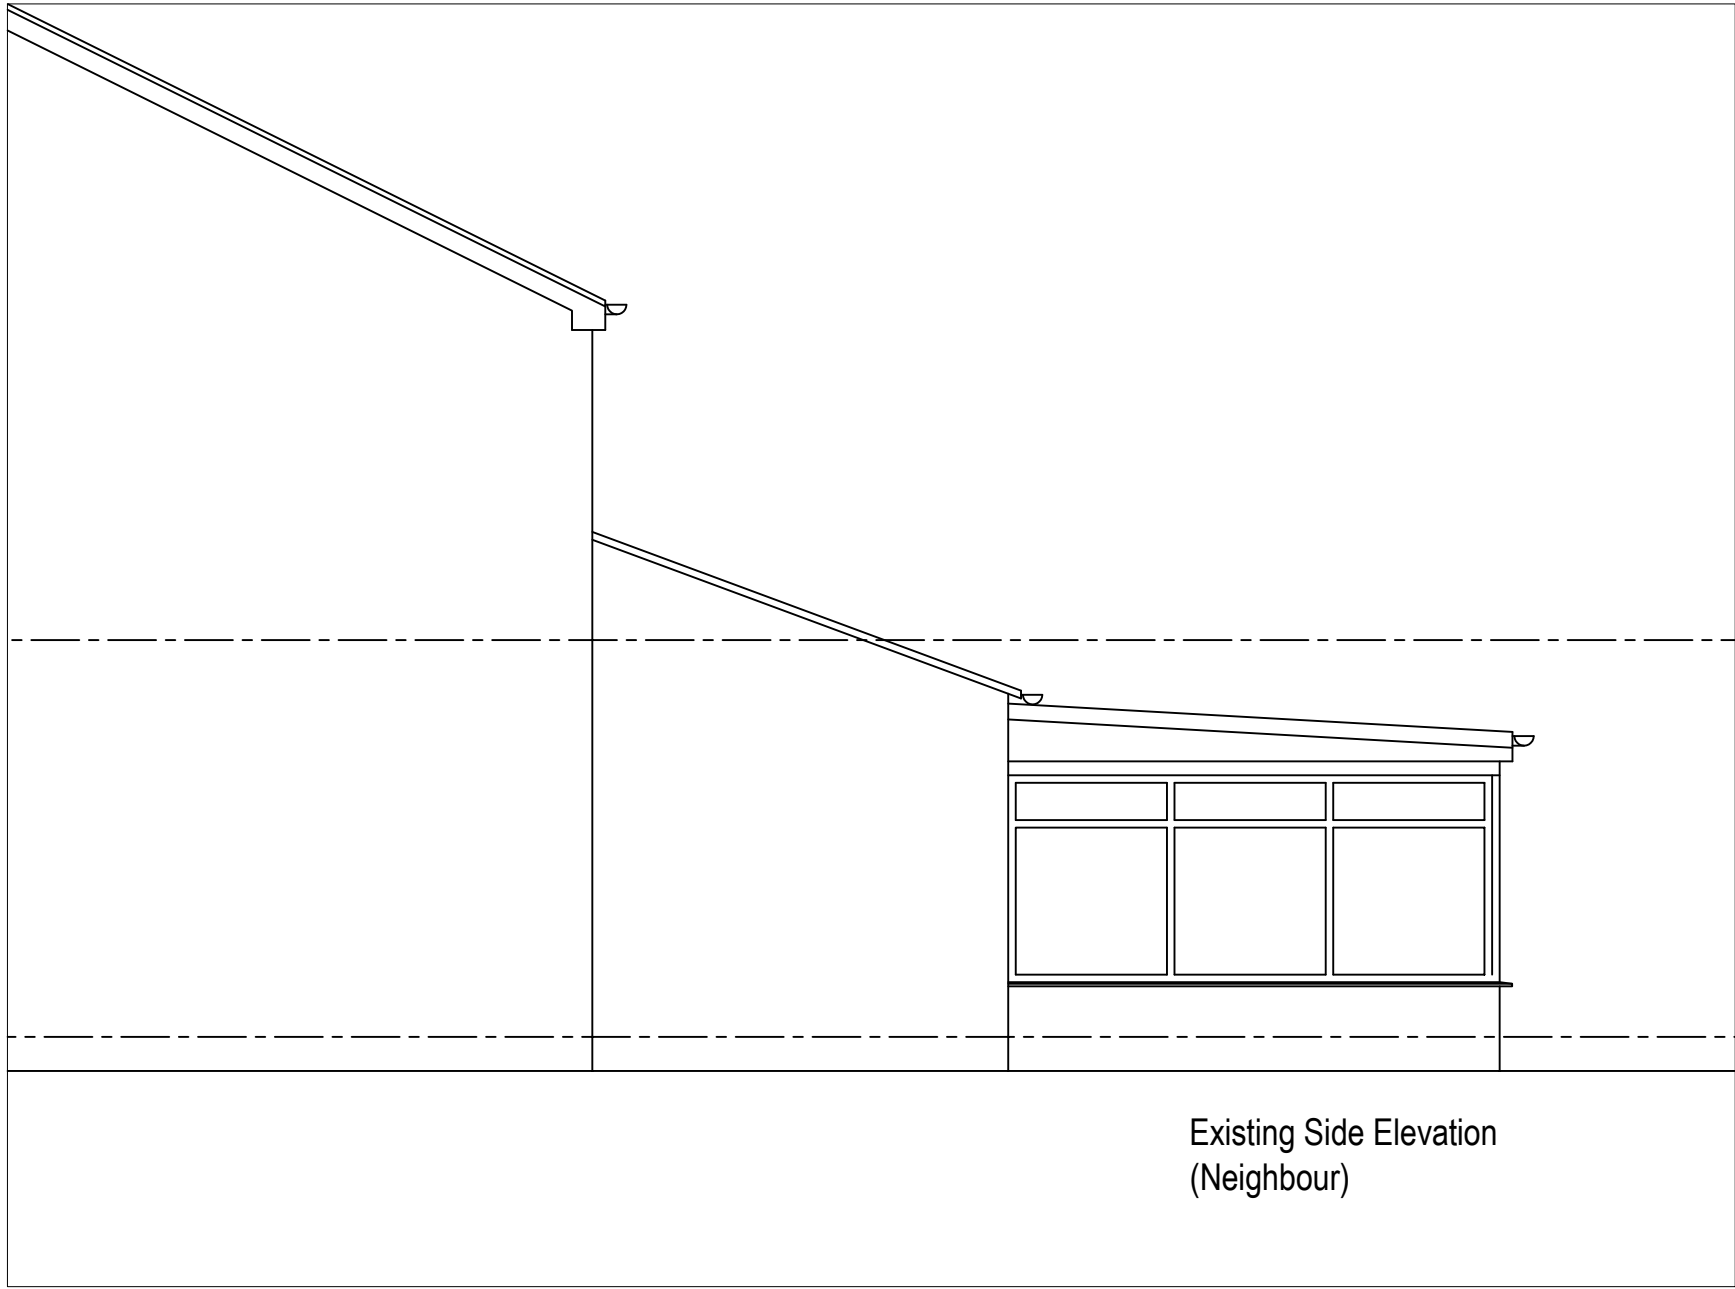


Existing Side Elevation
(Neighbour)



Existing Rear Elevation

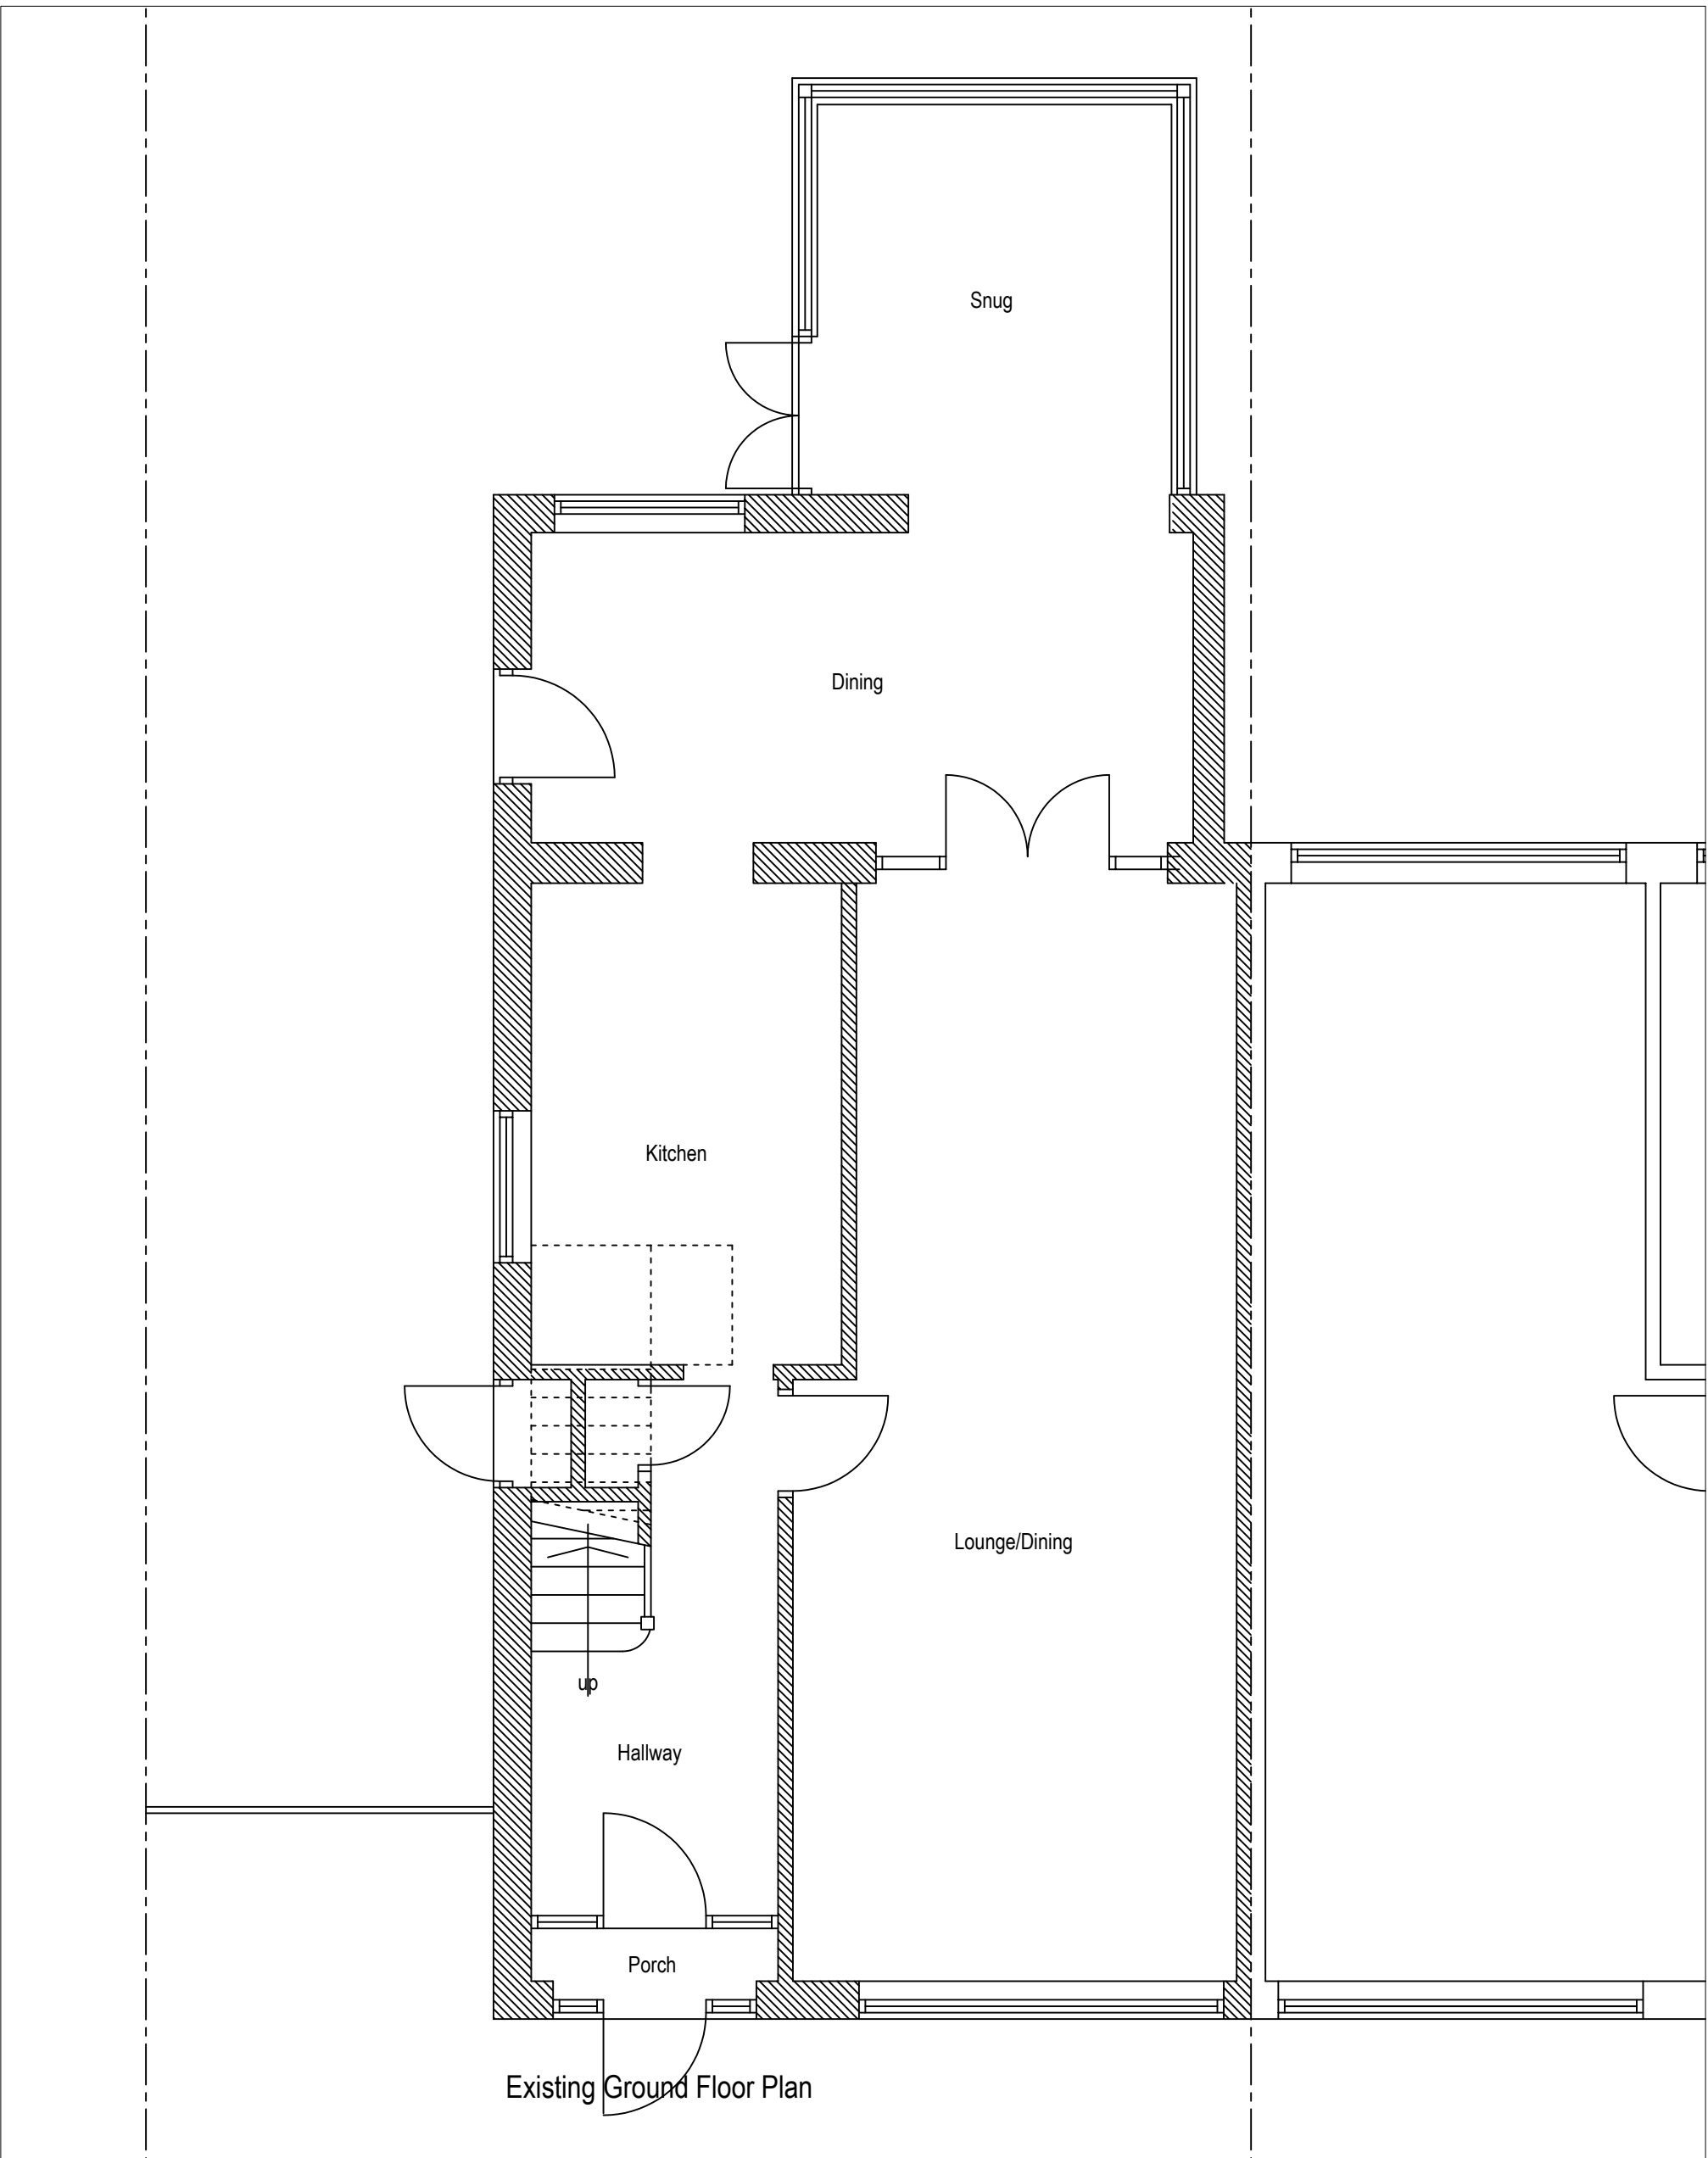

Existing Ground Floor Plan

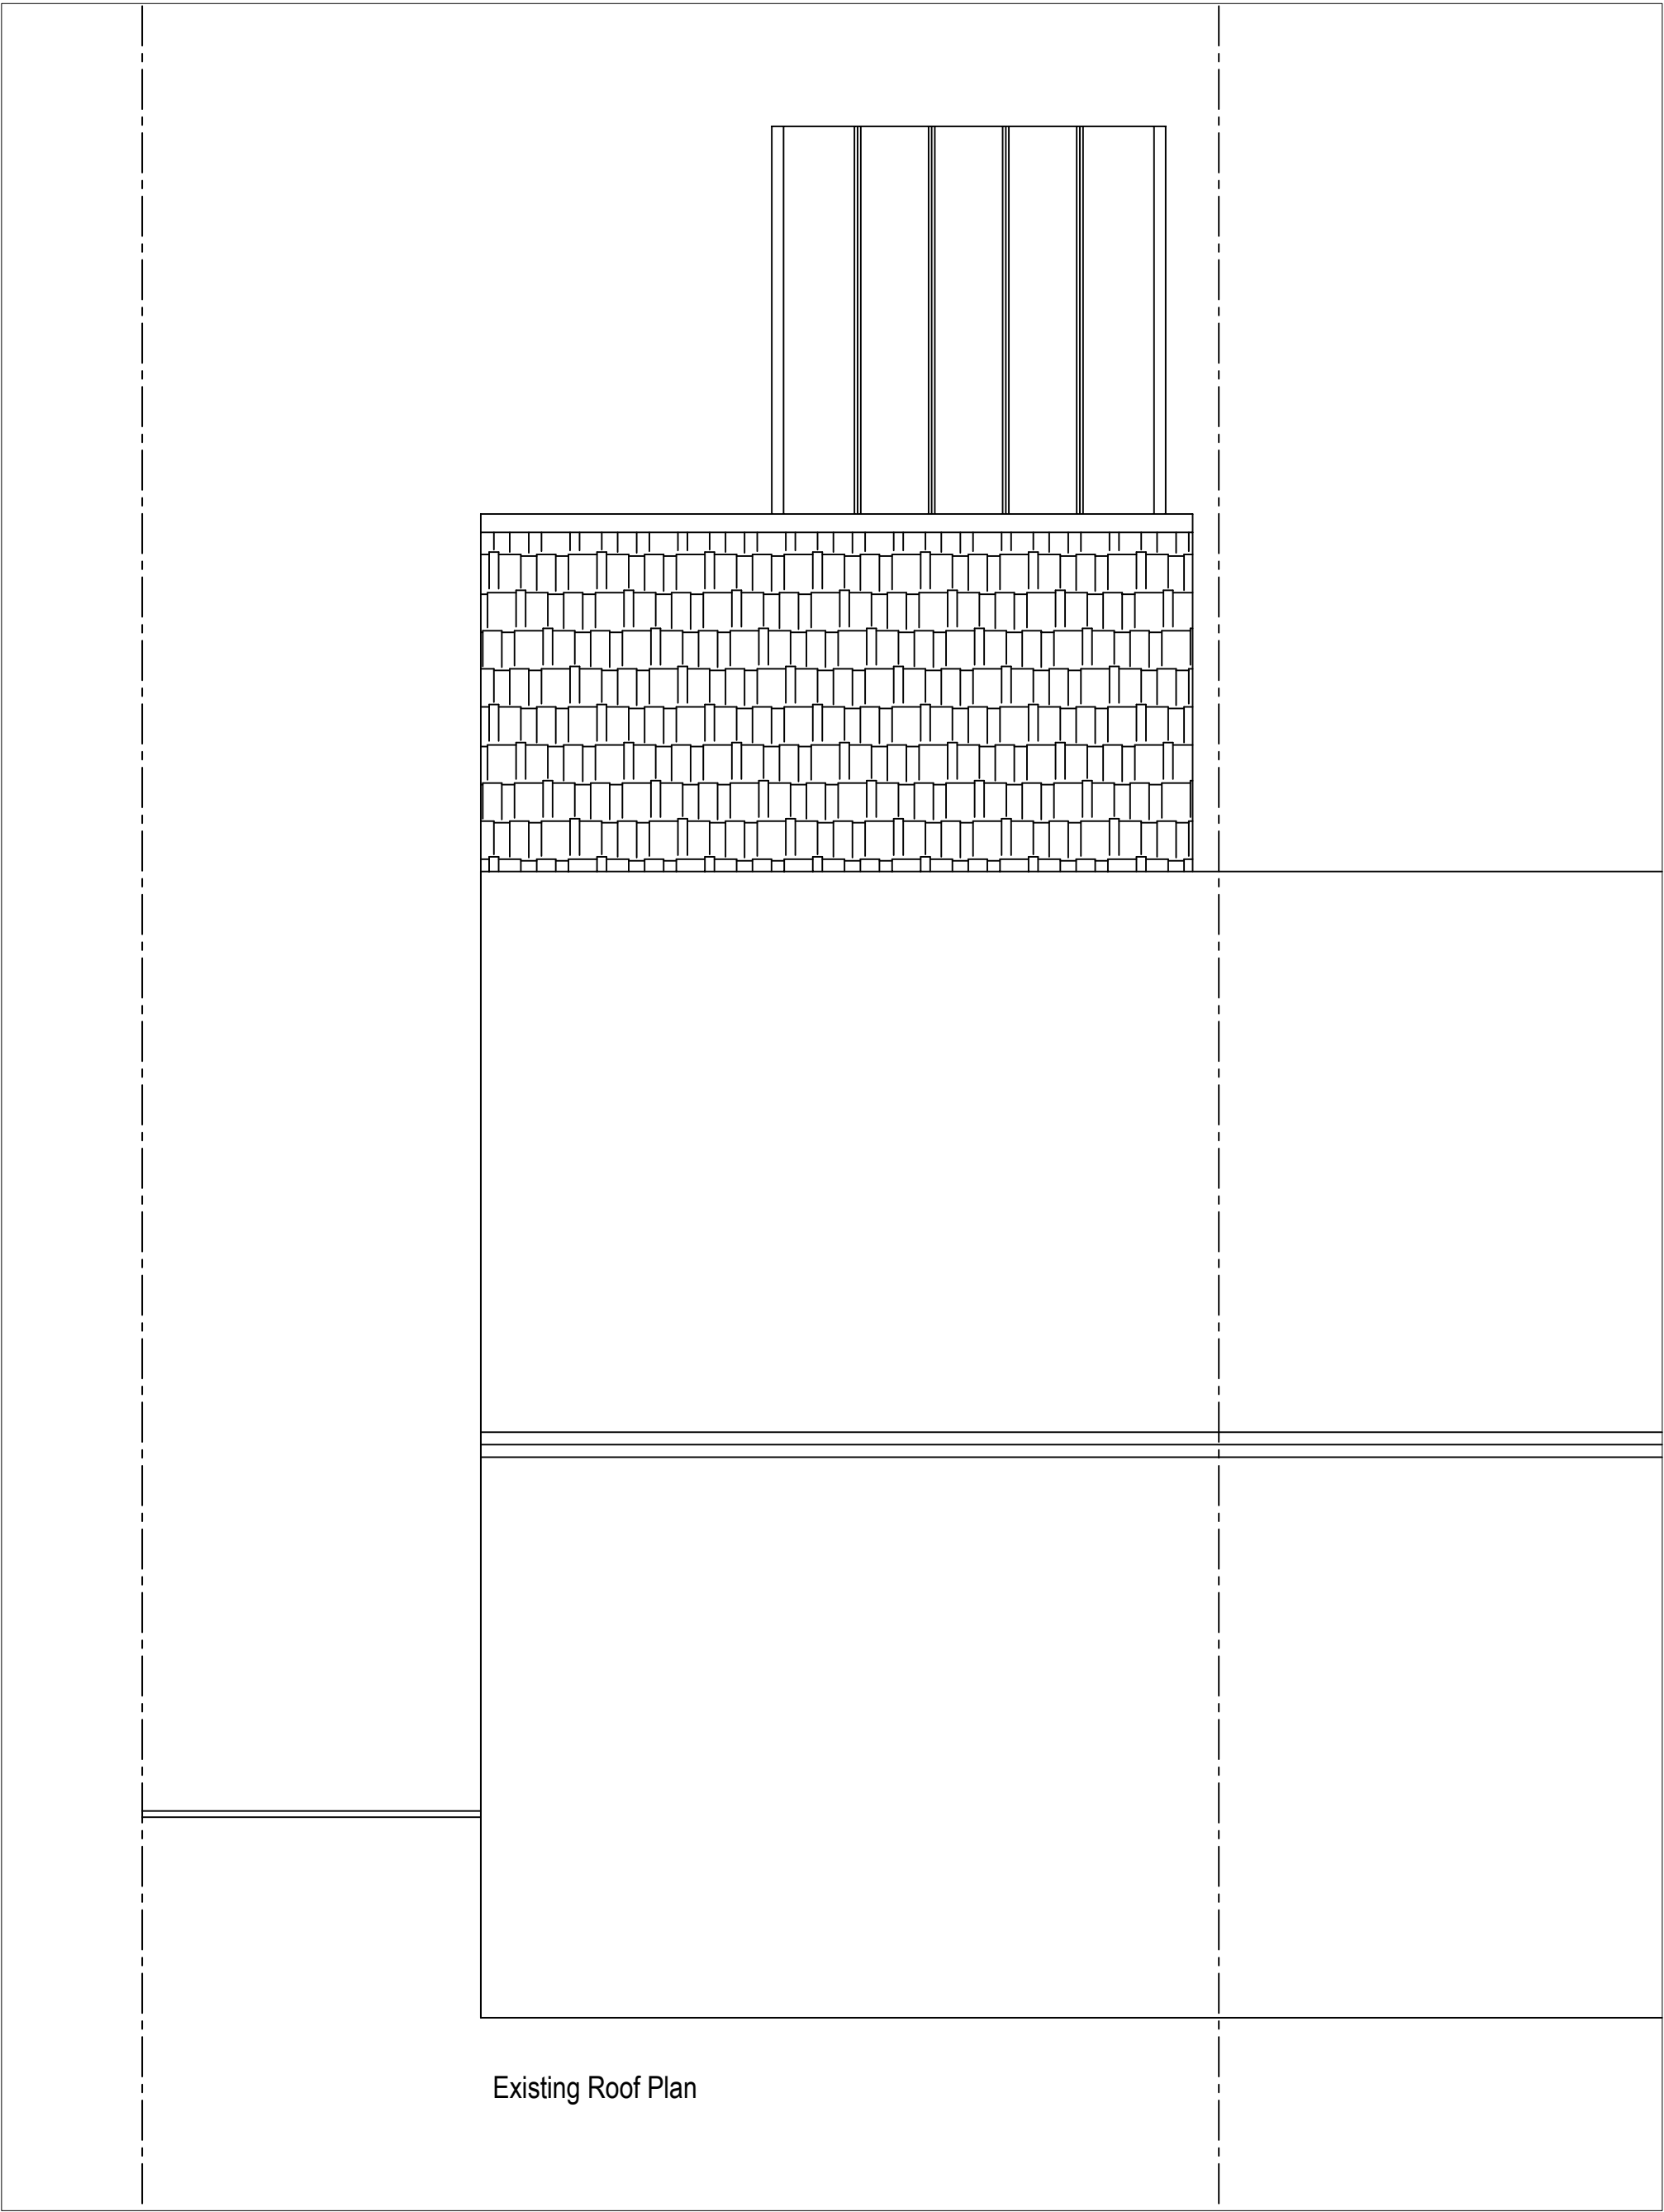

Existing Roof Plan

