

Scale Bars		TO BE USED ONLY AS GUIDANCE			
1:100	mm	0	1000	2000	5000
1:200	mm	0	500	1000	2500
1:500	m	0	5	10	25
1:1250	m	0	10	20	50
					70




Proposed GA North Elevation



Proposed GA East Elevation



Proposed GA South Elevation

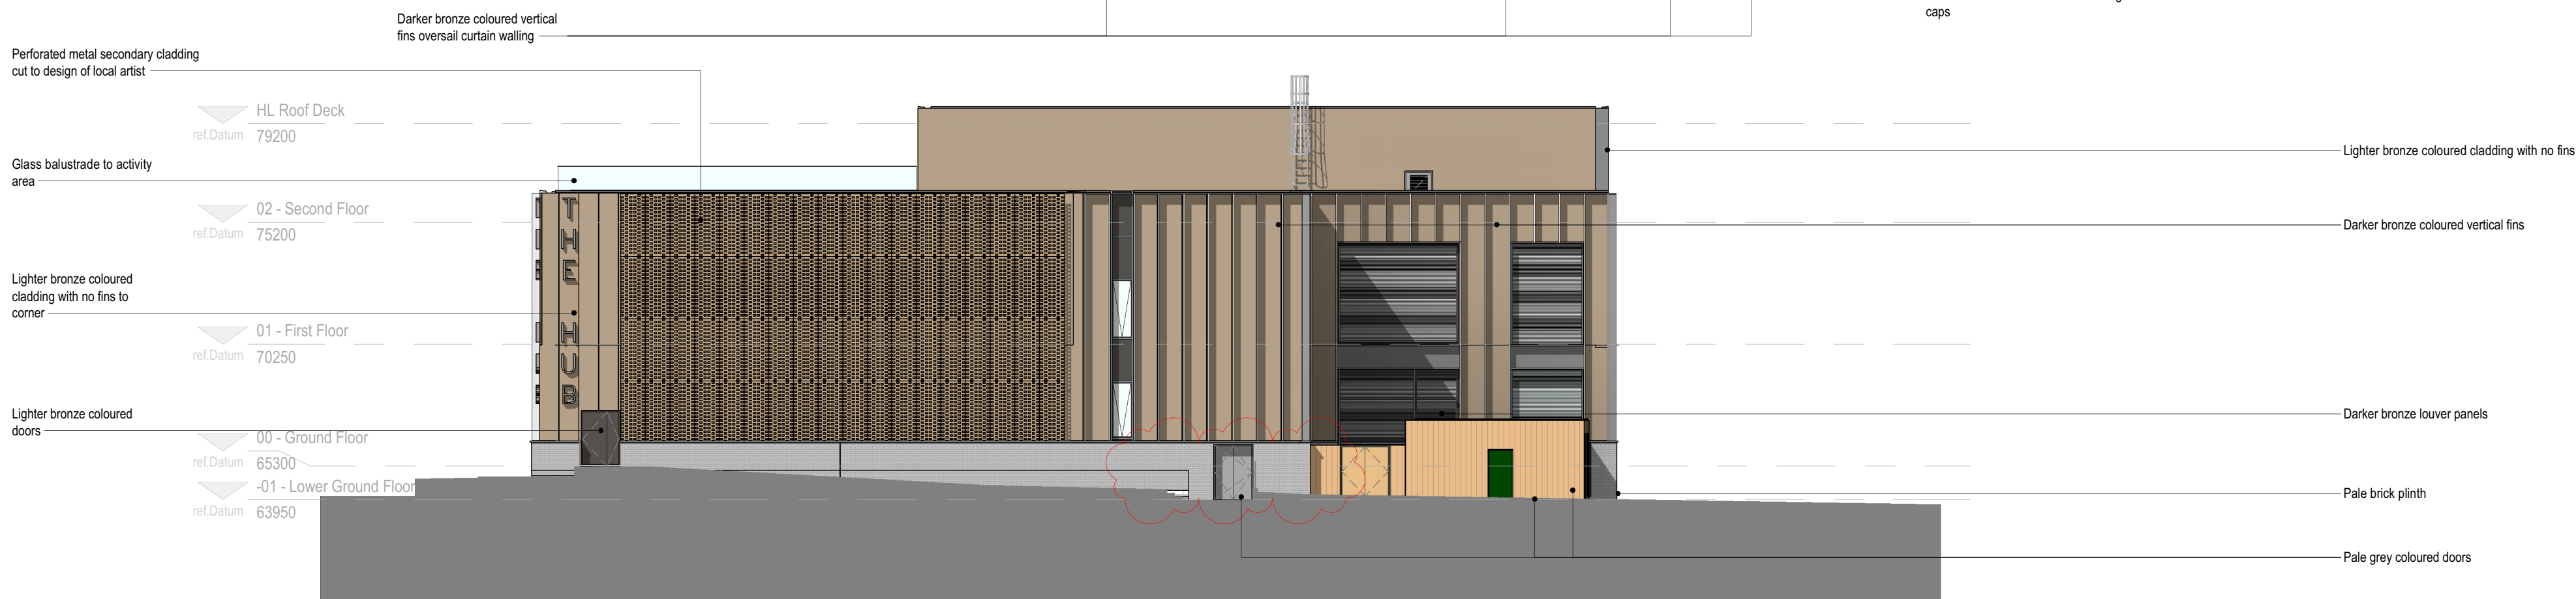

Proposed GA West Elevation

C02	Updated to align with Plant proposal ramps. See Plant drawing for details.	TT	05.01.25
C01	Issued for Construction following comments on Viewpoint	MBR	01.12.23
P08	Material notes added + Issued for planning	DAS	22.02.23
P07	Updated M&E layout shown.	JAW	31.01.23
P06	Stage 3 update.	JAW	27.01.23
P05	Updated following client comment. Area for local art influenced cladding indicated to West Elevation. Building lifted 600mm. Doors to lower ground repositioned.	DAS	23.12.22
P04	Stage 3 Issue.	JAW	13.10.22
P03	Elevations redesigned following consultation	RJF	05.10.22
P02	Updated to suit scheme revisions.	RJF	09.09.22
P01	Initial Issue	RJF	24.08.22
Rev	Description	By	Date

Client VINCI Construction UK Ltd

Job Radcliffe Hubs

Drawing GA Elevations

Ref P5860 3000 Rev C02

Project RADHUB-POZ-V4-ZZ-DR-A-3000

Date 06/12/2023 Scale 1 : 200 @ A1

TT TT S5

Planning Tender Construction

Design Contract Construction Record

pozzoni

Woodville House
2 Woodville Road
Altrincham
WA14 2EH
+44 161 928 7848
www.pozzoni.co.uk
architects@pozzoni.co.uk