



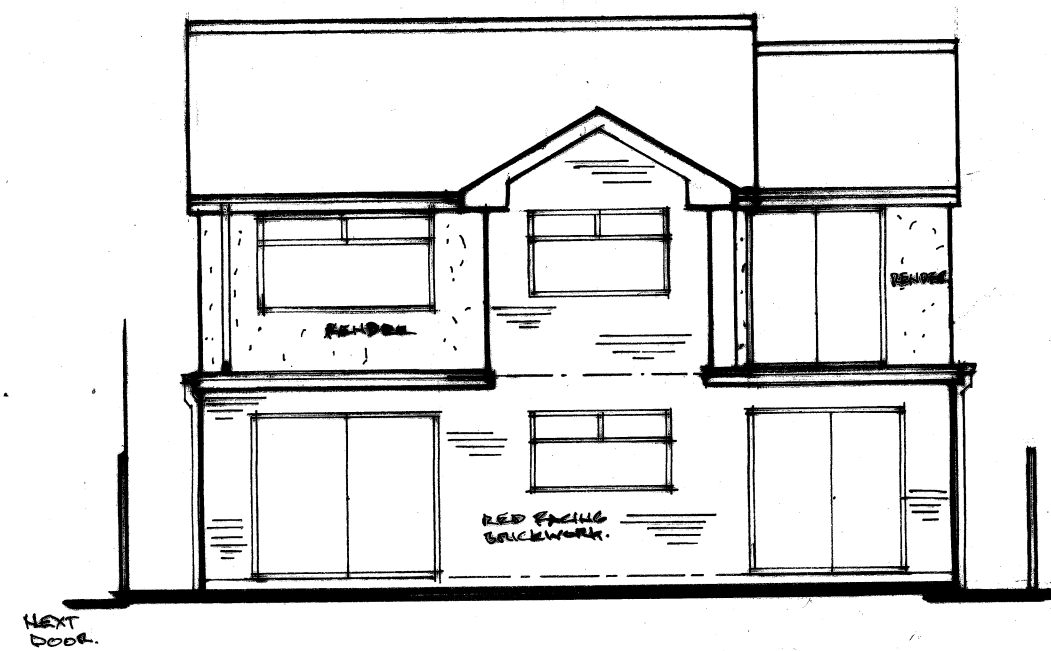


REAR ELEVATION

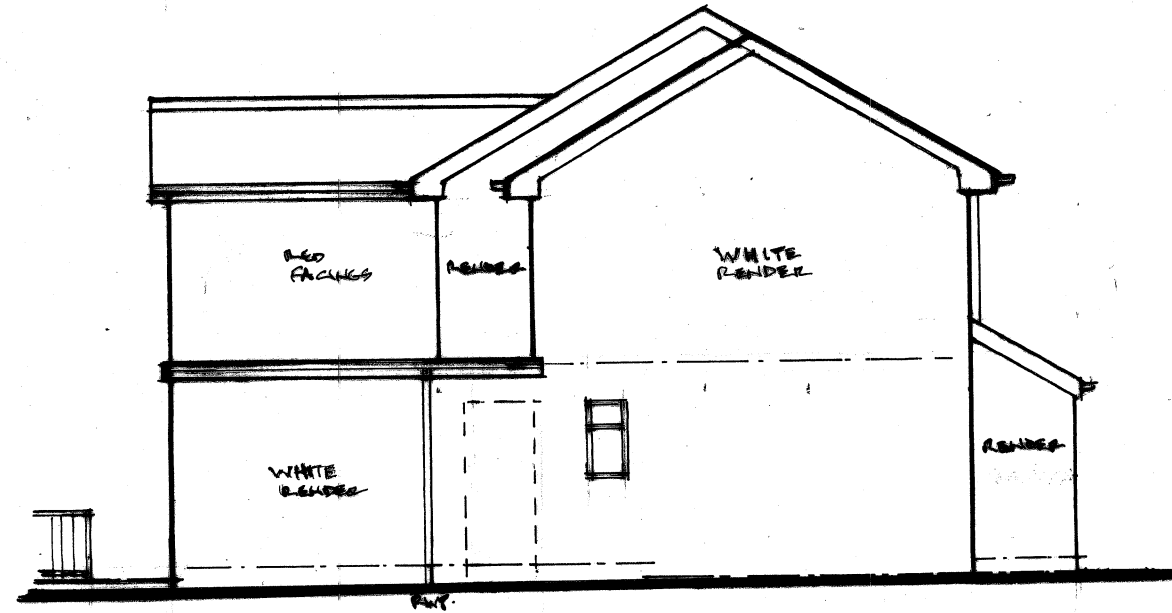


L.H. SIDE ELEVATION




FRONT ELEVATION

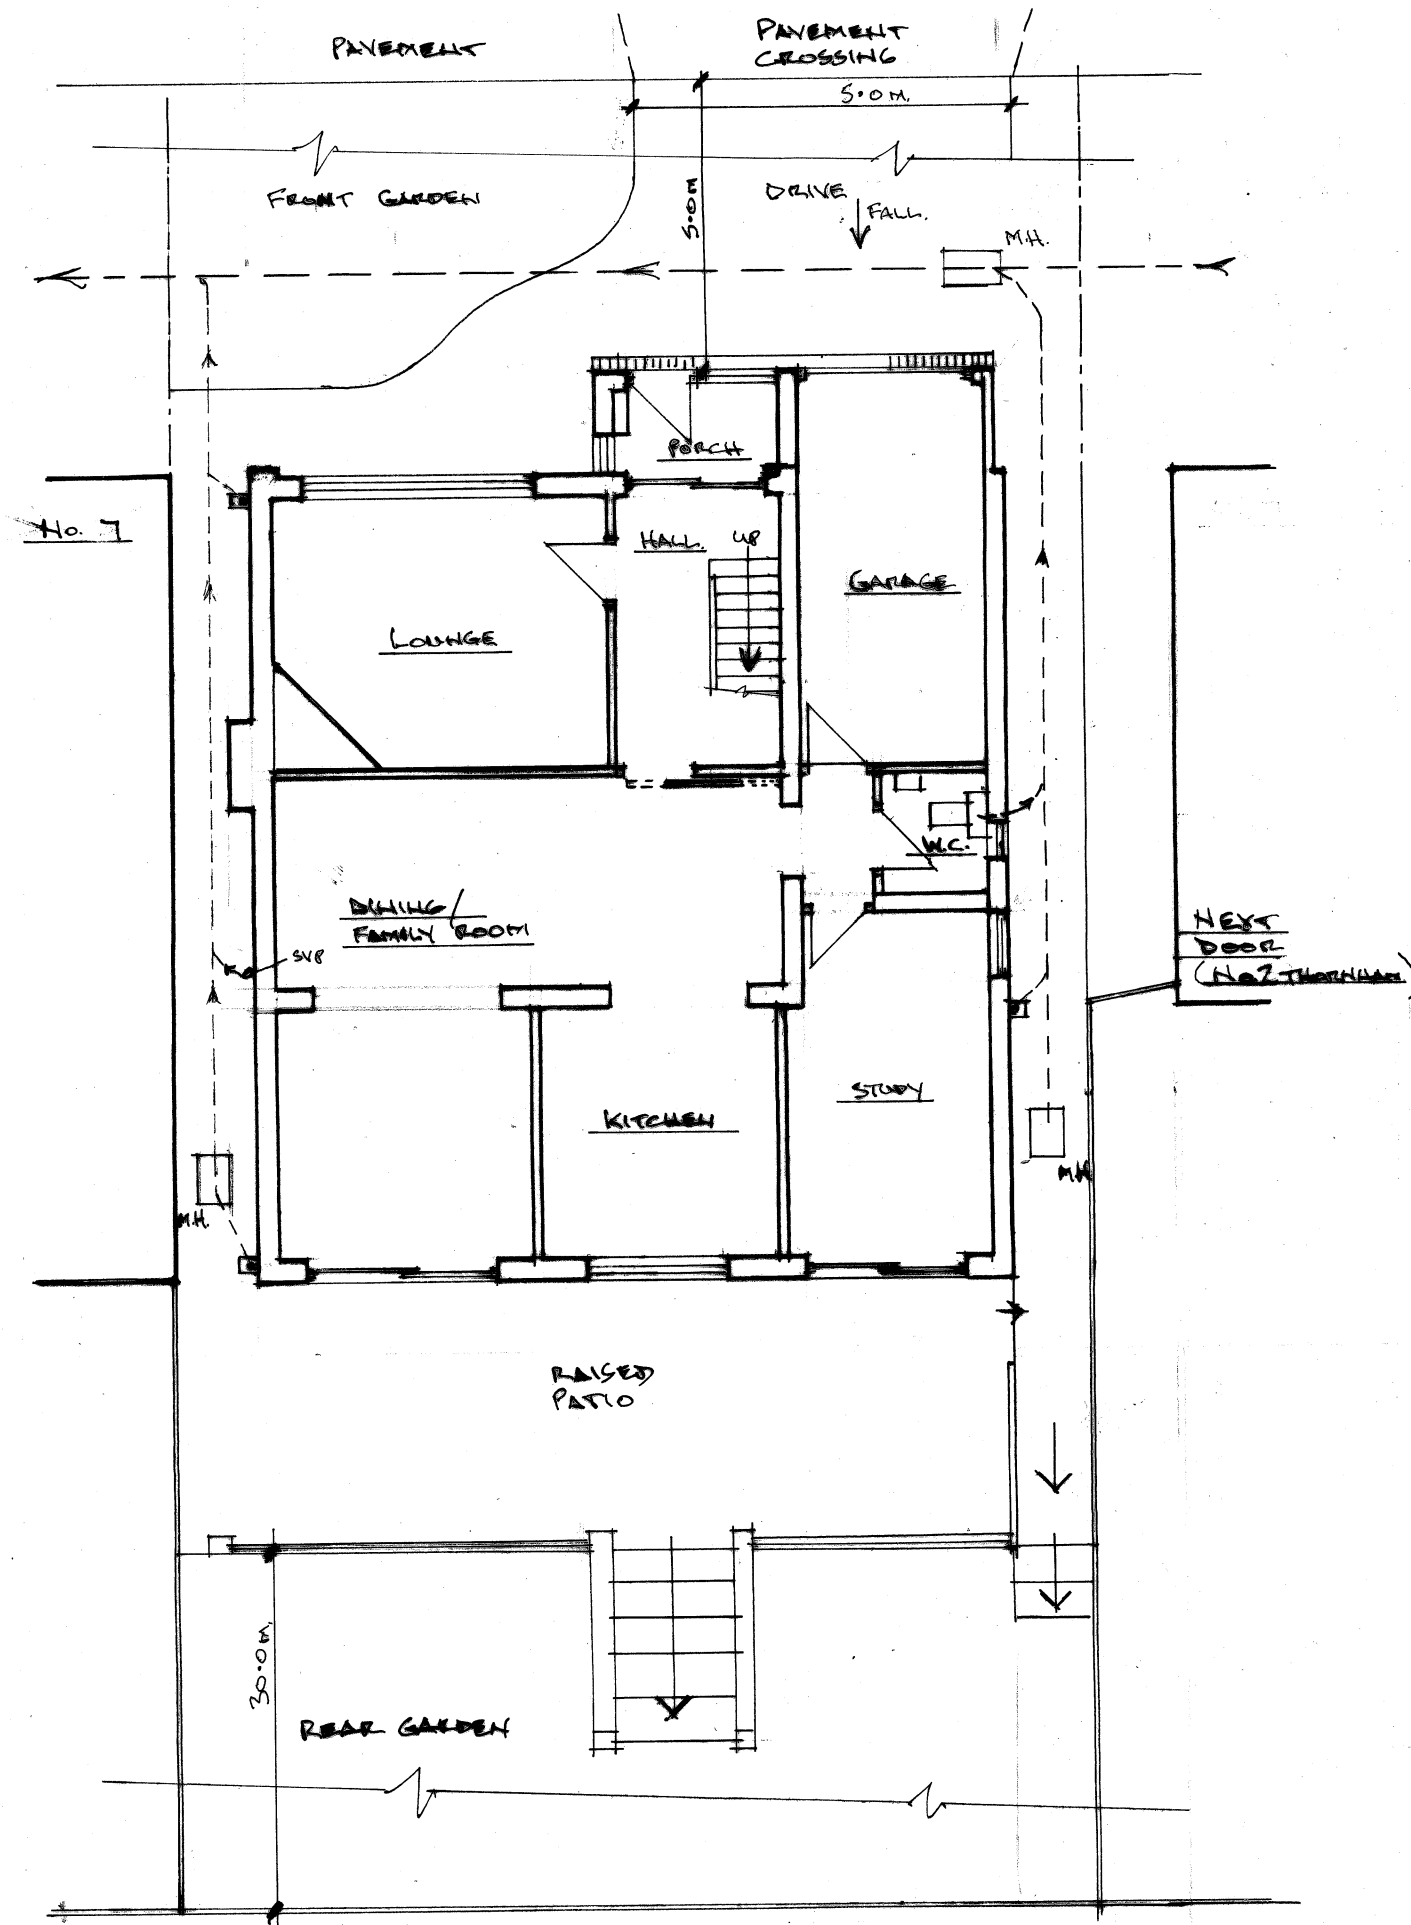


GROUND FLOOR PLAN

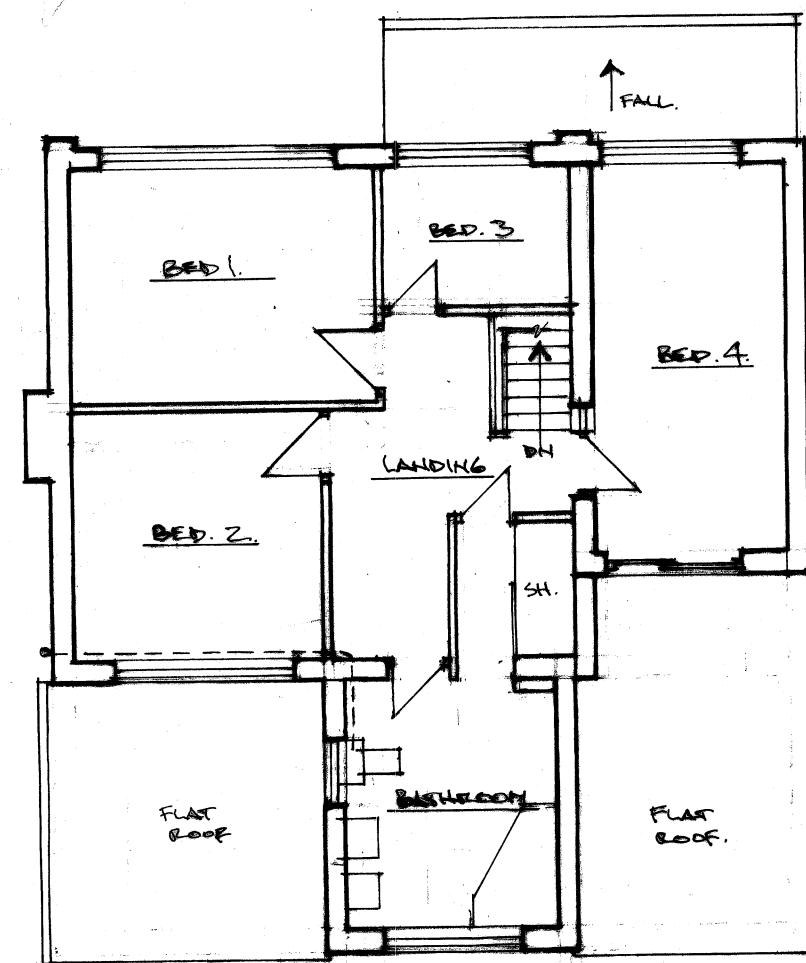

FIRST FLOOR PLAN

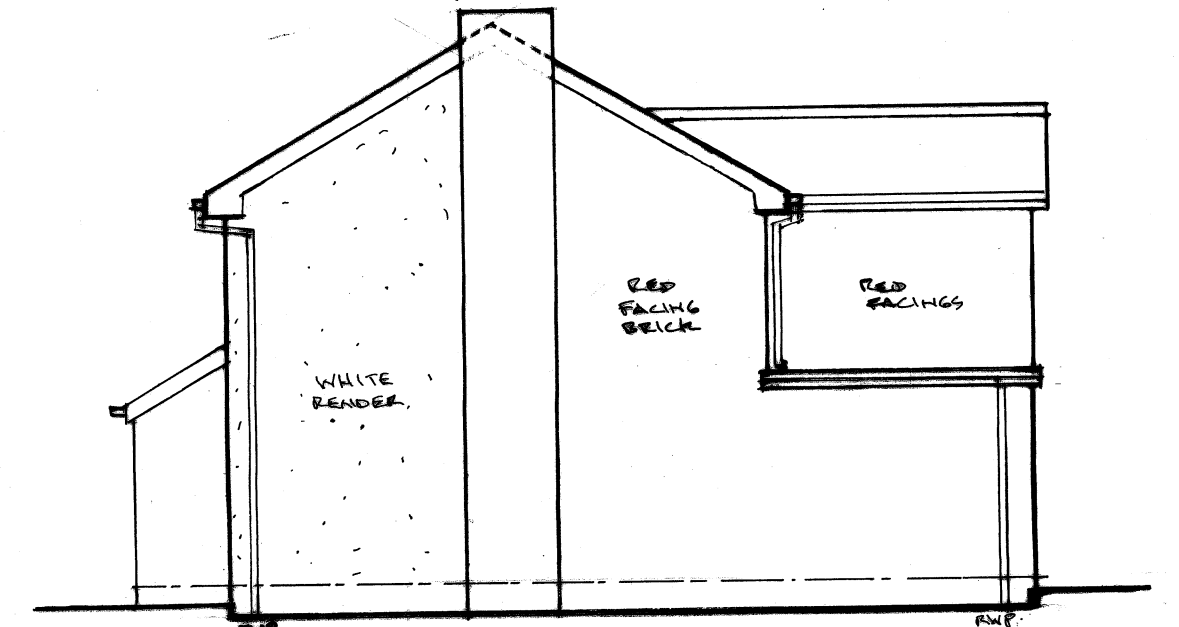

R.H. SIDE ELEVATION

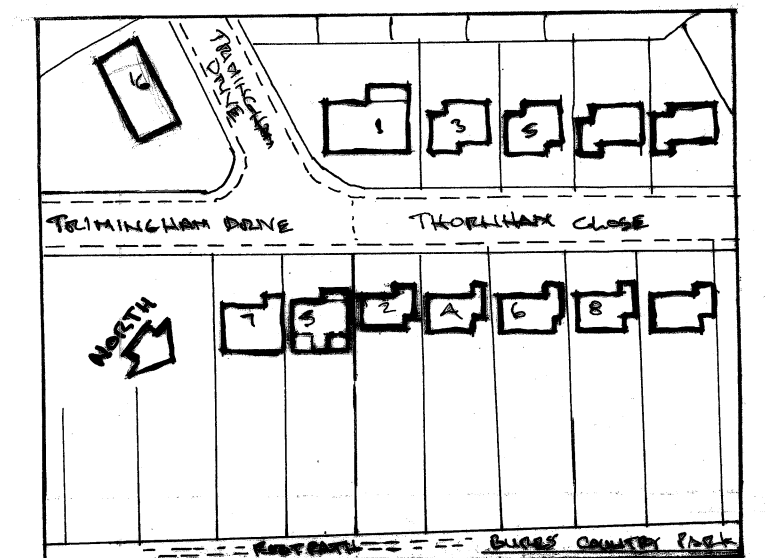

LOCATION PLAN 1:250

Architectural & Building Services			
NEIL BUTTERWORTH			
Tel: 07785 275483			
Mobile: 07785 275483			
89 Higher Ainsworth Road, Radcliffe, Manchester, M26 4JJ.			
Job Title PROPOSED FIRST FLOOR REAR EXTENSION, TWO/SINGLE STOREY FRONT EXTENSION & EXTERNAL/INTERNAL ALTERATIONS, AT 5 TRIMMINGHAM DRIVE, BURY.			
Drawing Title PLANS & ELEVATIONS (EXISTING)			
Scale	Date	Drawn by	Drawing No.
1:100	APRIL 21	N.B.	1