
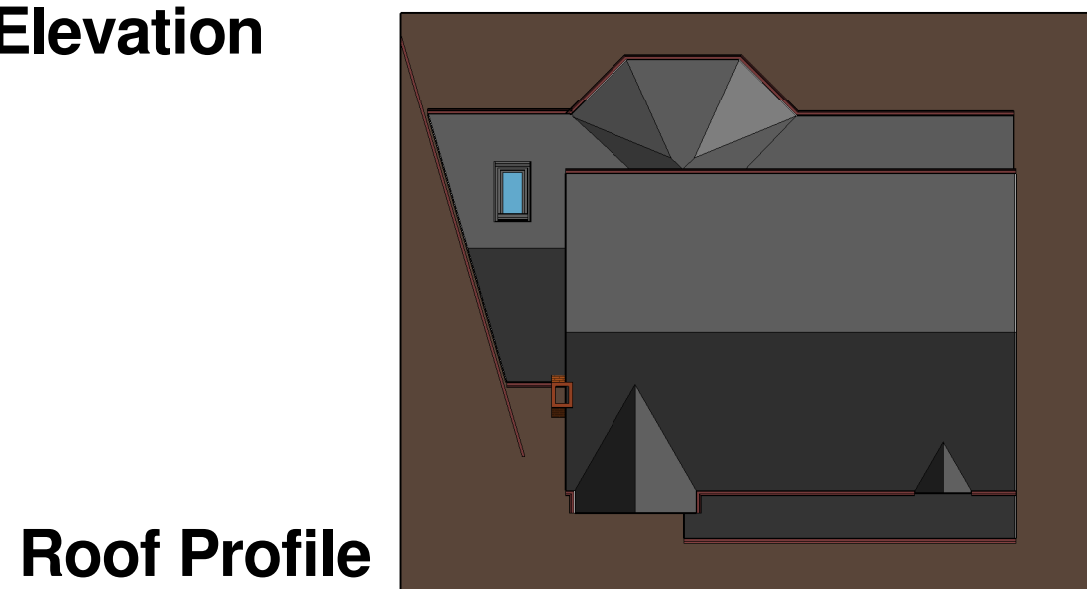
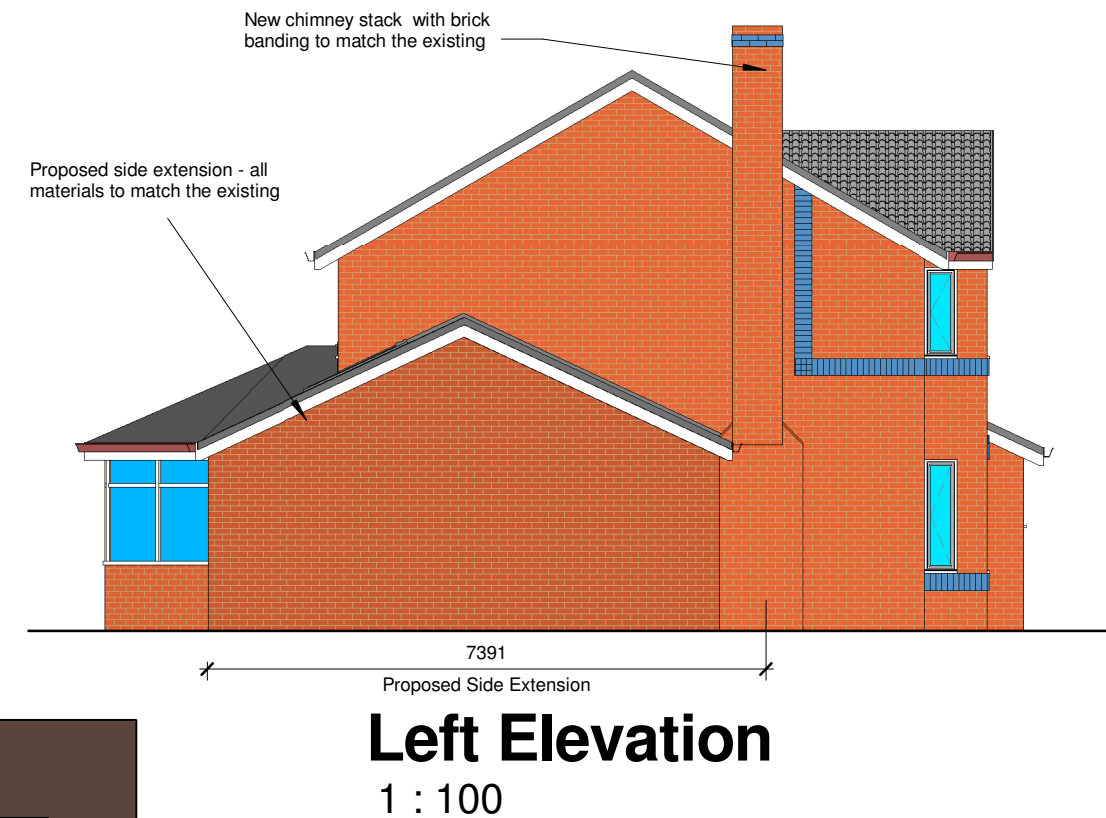


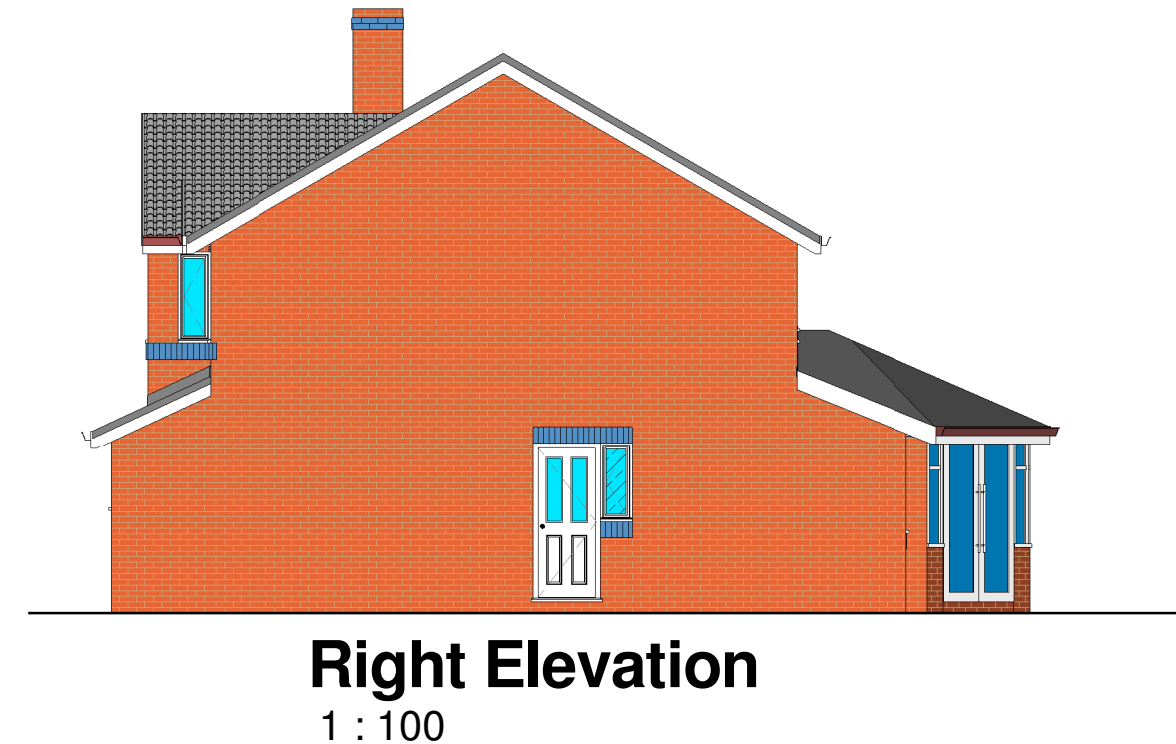


EXTENDED DESIGN LTD
 97 THE FARTHING'S
 ASTLEY VILLAGE
 CHORLEY
 LANCASHIRE
 PR7 1SH
 TEL 07702 682888 www.extendeddesign.co.uk
 mail@extendeddesign.co.uk

Proposed alterations at 95 Ripon Hall
 Avenue Ramsbottom Bury BL0 9TQ

Mr & Mrs Anderton

Rev	Description	Date
Proposed Elevations		
Dwg No	Drawn	DP
1816 / 107	Date	Apr 2018
	Scale @ A3	1 : 100

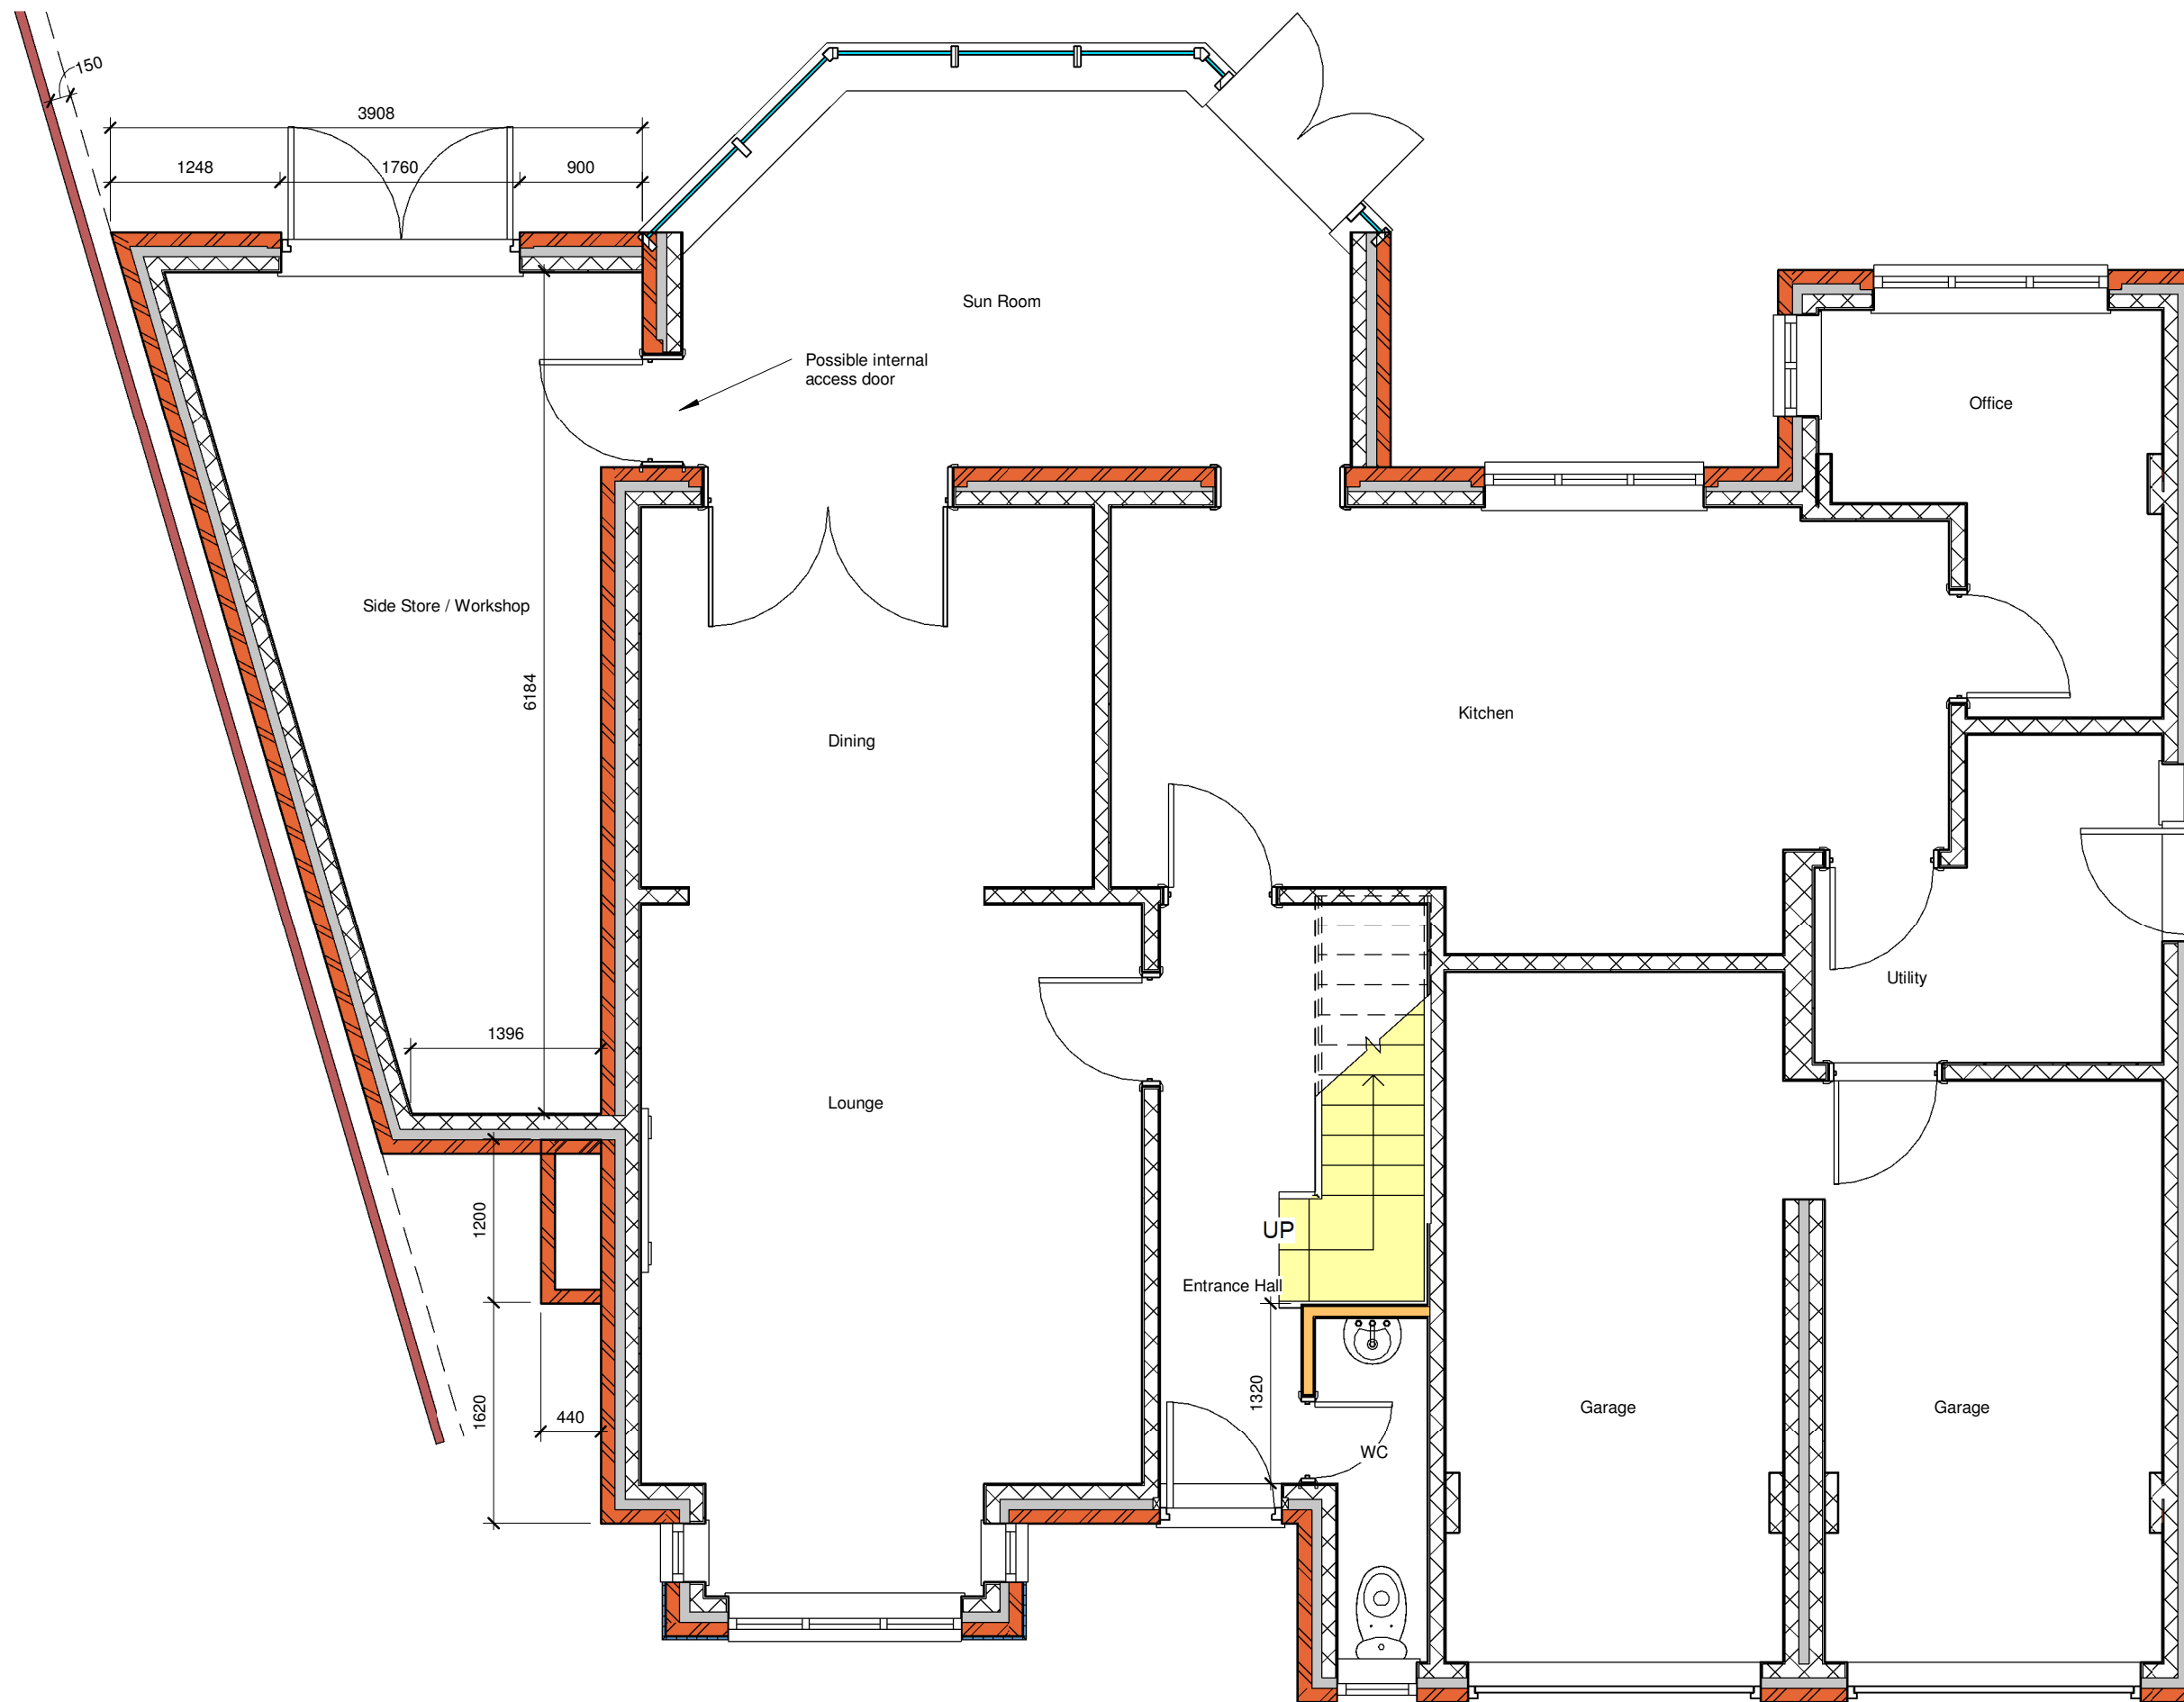


Ground floor plan
1 : 50

EXTENDED DESIGN LTD
97 THE FARTHINGS
ASTLEY VILLAGE
CHORLEY
LANCASHIRE
PR7 1SH
TEL 07702 682888 www.extendeddesign.co.uk
mail@extendeddesign.co.uk

Proposed alterations at 95 Ripon Hall
Avenue Ramsbottom Bury BL0 9TQ

Mr & Mrs Anderton

Rev	Description	Date
Proposed Ground Floor Layout		
Dwg No	Drawn	DP
1816 / 108	Date	Apr 2018
	Scale @ A3	1 : 50

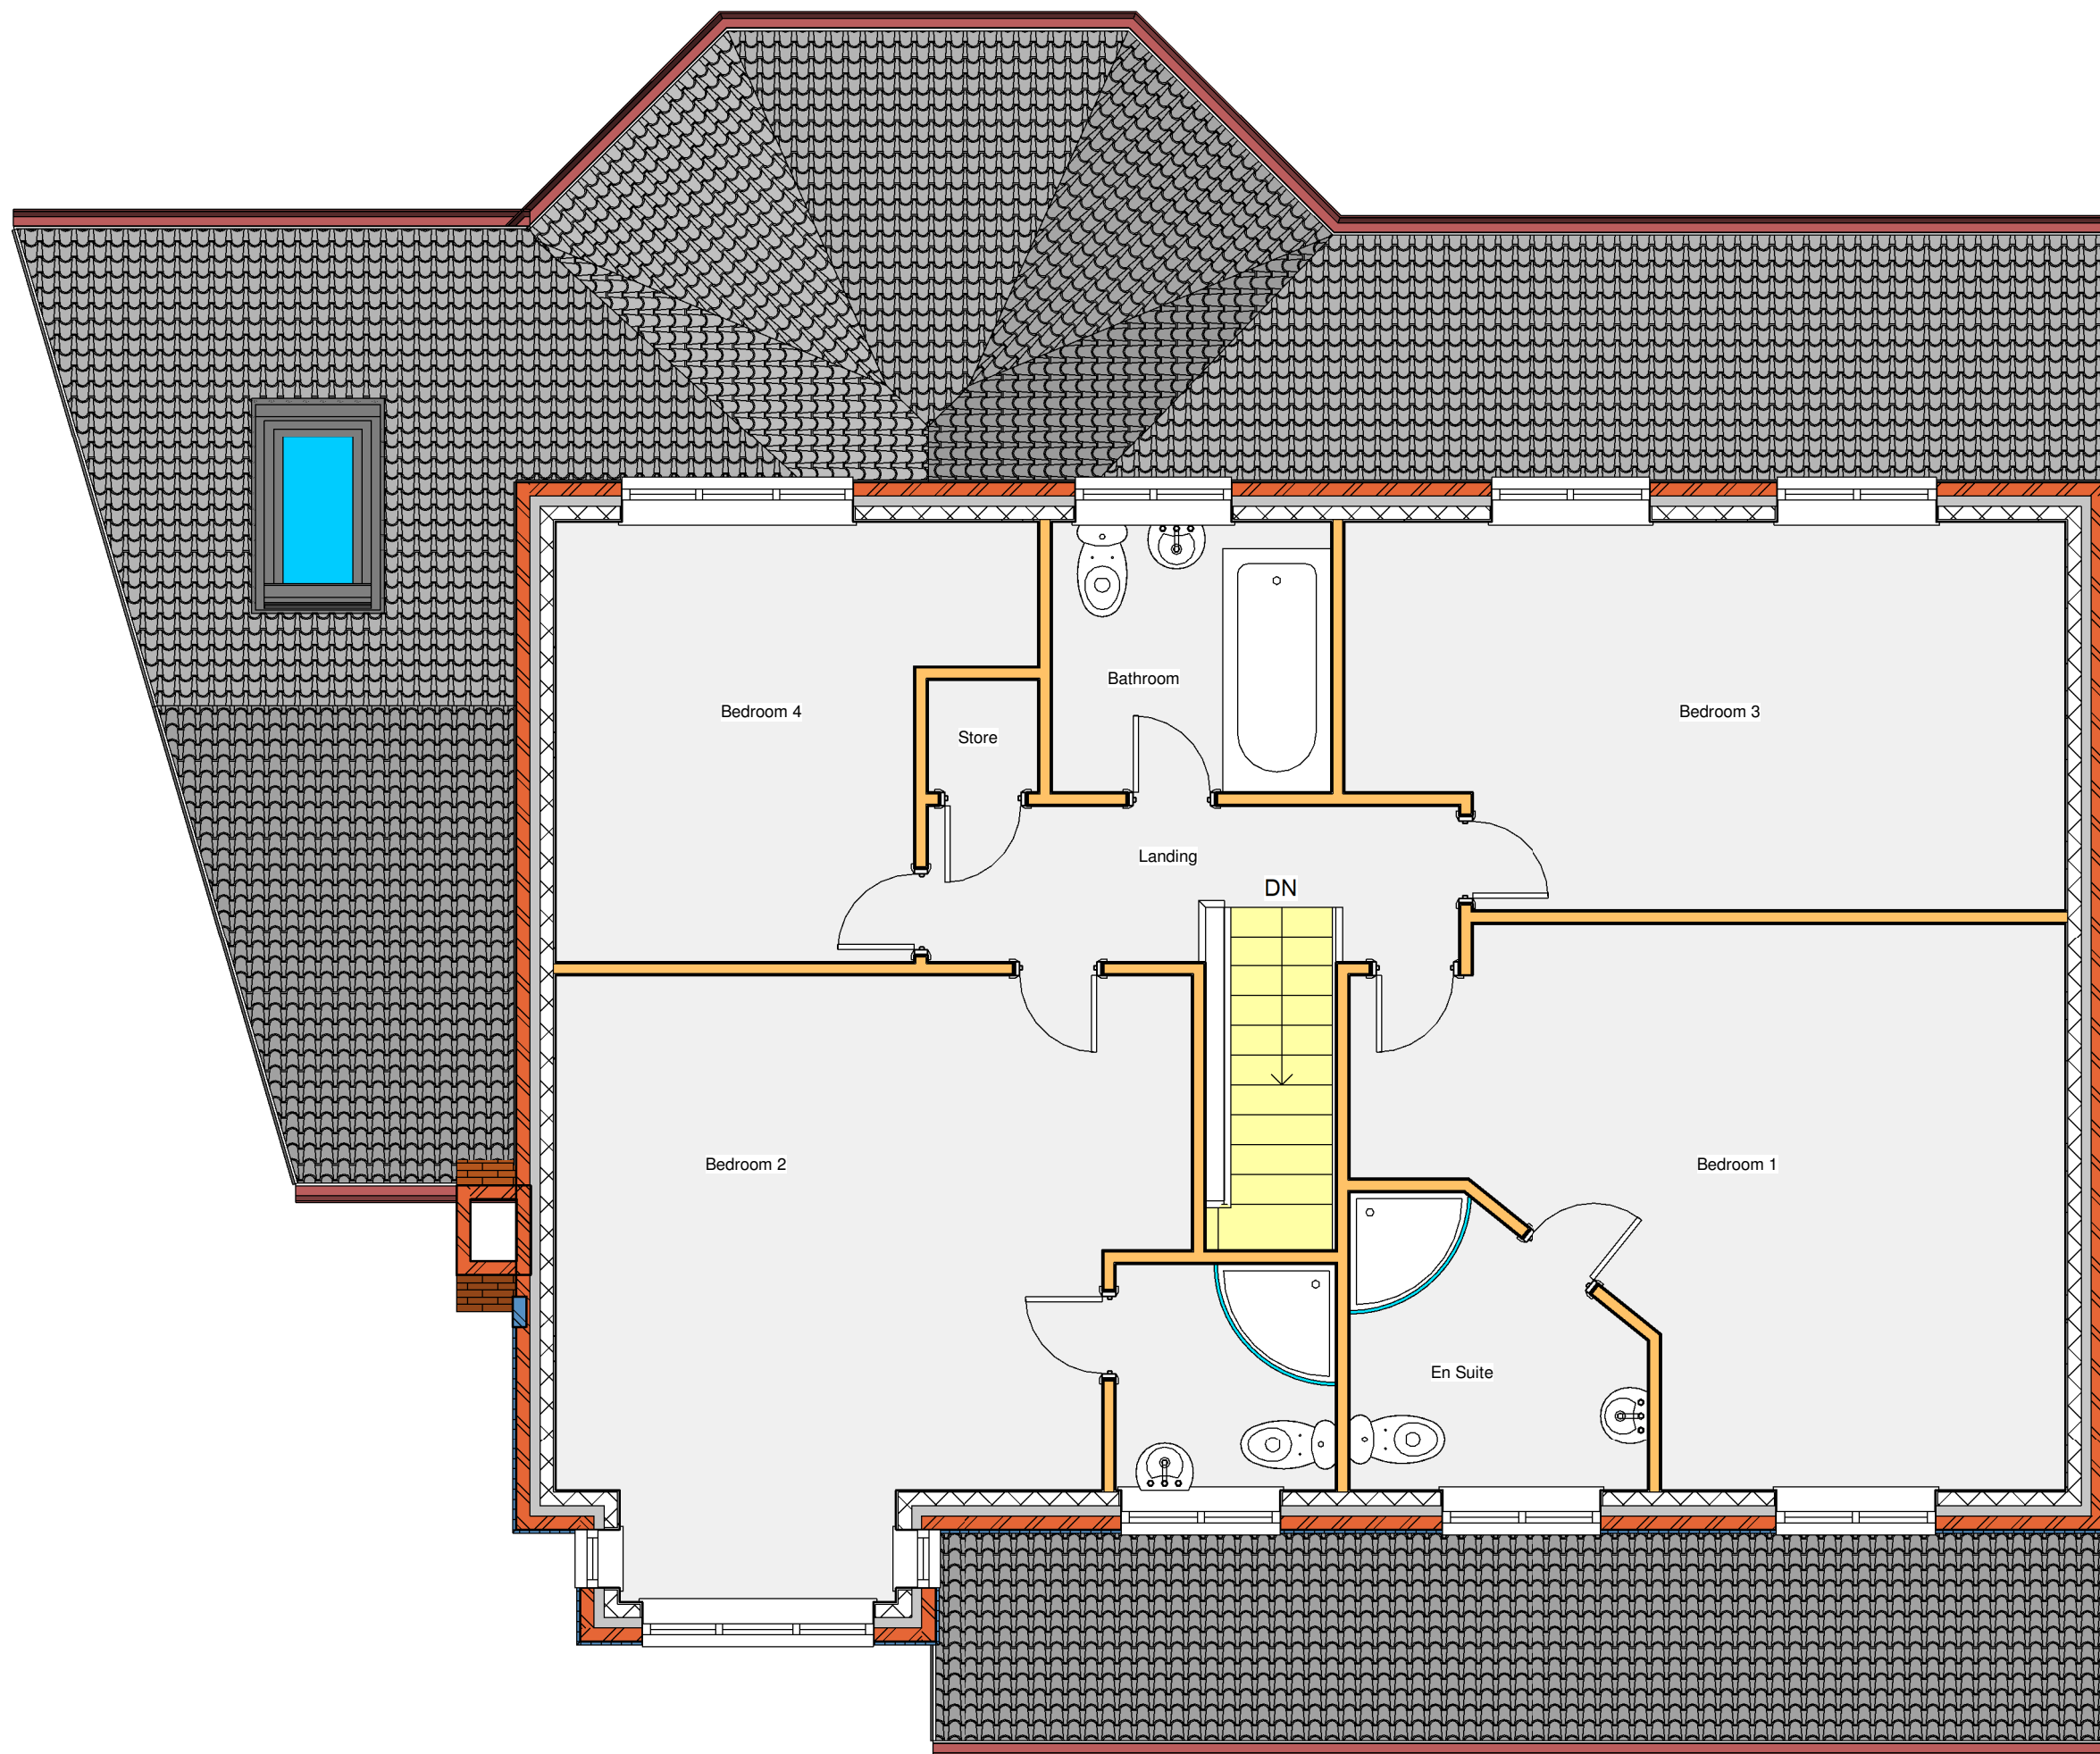

First floor plan


1 : 50

EXTENDED DESIGN LTD
 97 THE FARTHINGS
 ASTLEY VILLAGE
 CHORLEY
 LANCASHIRE
 PR7 1SH
 TEL 07702 682888 www.extendeddesign.co.uk
 mail@extendeddesign.co.uk


Proposed alterations at 95 Ripon Hall
 Avenue Ramsbottom Bury BL0 9TQ

Mr & Mrs Anderton

Rev	Description	Date
Proposed First Floor Layout		
Dwg No	Drawn	DP
1816 / 109	Date	Apr 2018
	Scale @ A3	1 : 50

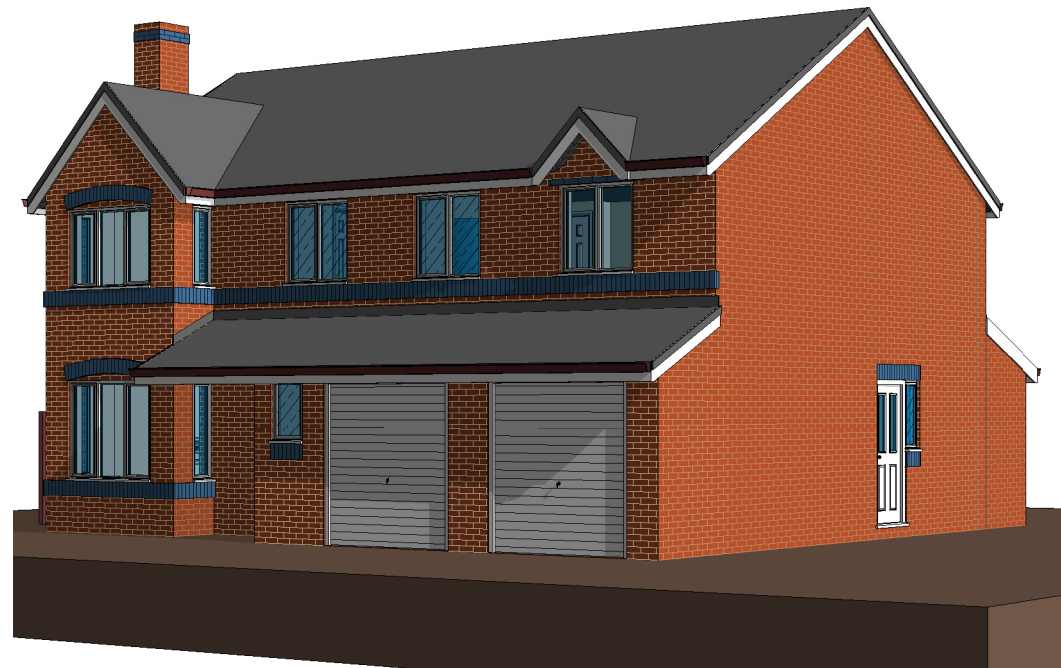

External view 1

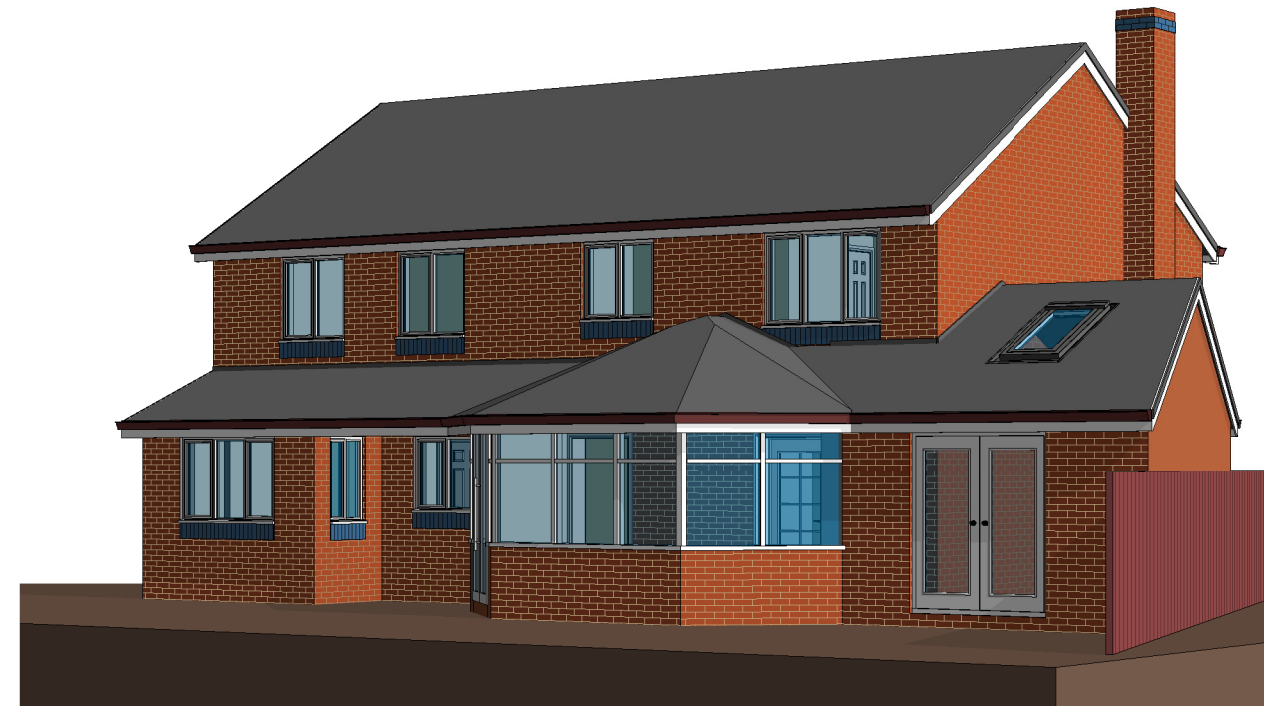

External view 2




External view 3



External view 4


EXTENDED DESIGN LTD
 97 THE FARTINGS
 ASTLEY VILLAGE
 CHORLEY
 LANCASHIRE
 PR7 1SH
 TEL 07702 682888 www.extendeddesign.co.uk
 mail@extendeddesign.co.uk
 Proposed alterations at 95 Ripon Hall
 Avenue Ramsbottom Bury BL0 9TQ
 Mr & Mrs Anderton

Rev	Description	Date
Proposed External views		
Dwg No 1816 / 110		Drawn DP Date Apr 2018 Scale @ A3

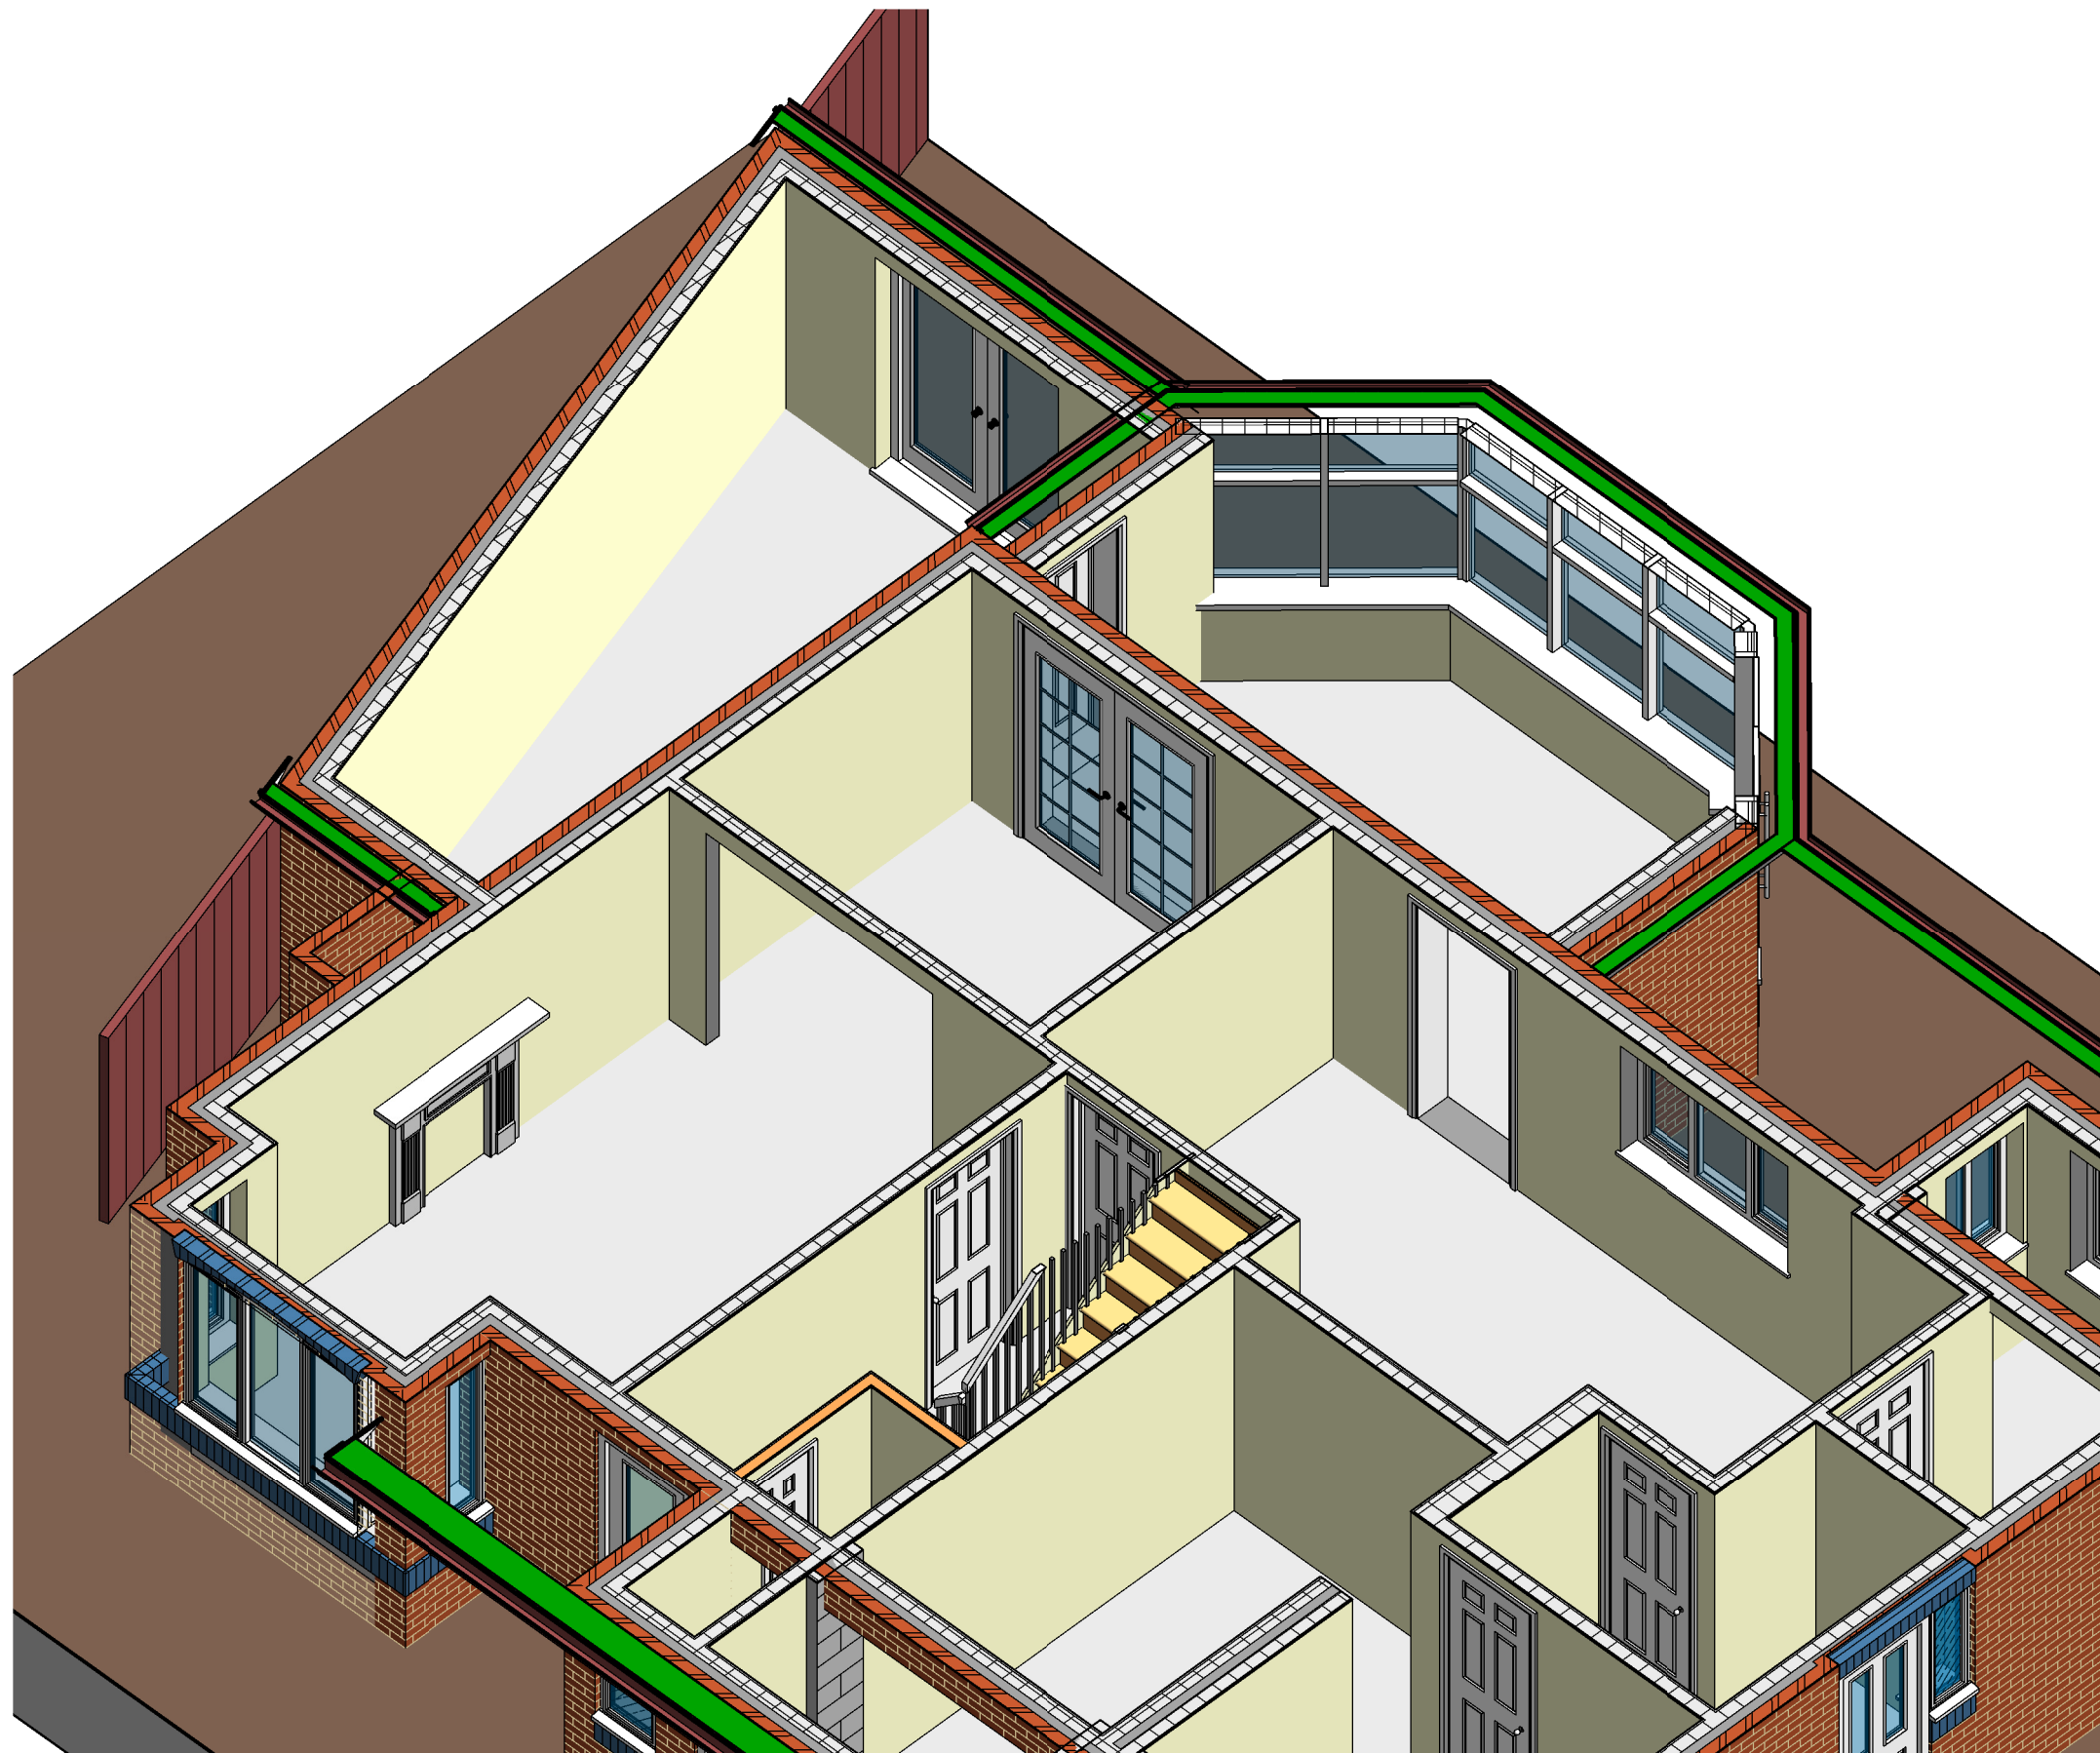

Ground floor internal view



97 THE FARTHINGS
ASTLEY VILLAGE
CHORLEY
LANCASHIRE
PR7 1SH

TEL 07702 682888 www.extendeddesign.co.uk
mail@extendeddesign.co.uk

Proposed alterations at 95 Ripon Hall
Avenue Ramsbottom Bury BL0 9TQ

Mr & Mrs Anderton

Rev	Description	Date
Proposed Internal Ground Floor View		
Dwg No 1816 / 111		Drawn DP Date Apr 2018 Scale @ A3