



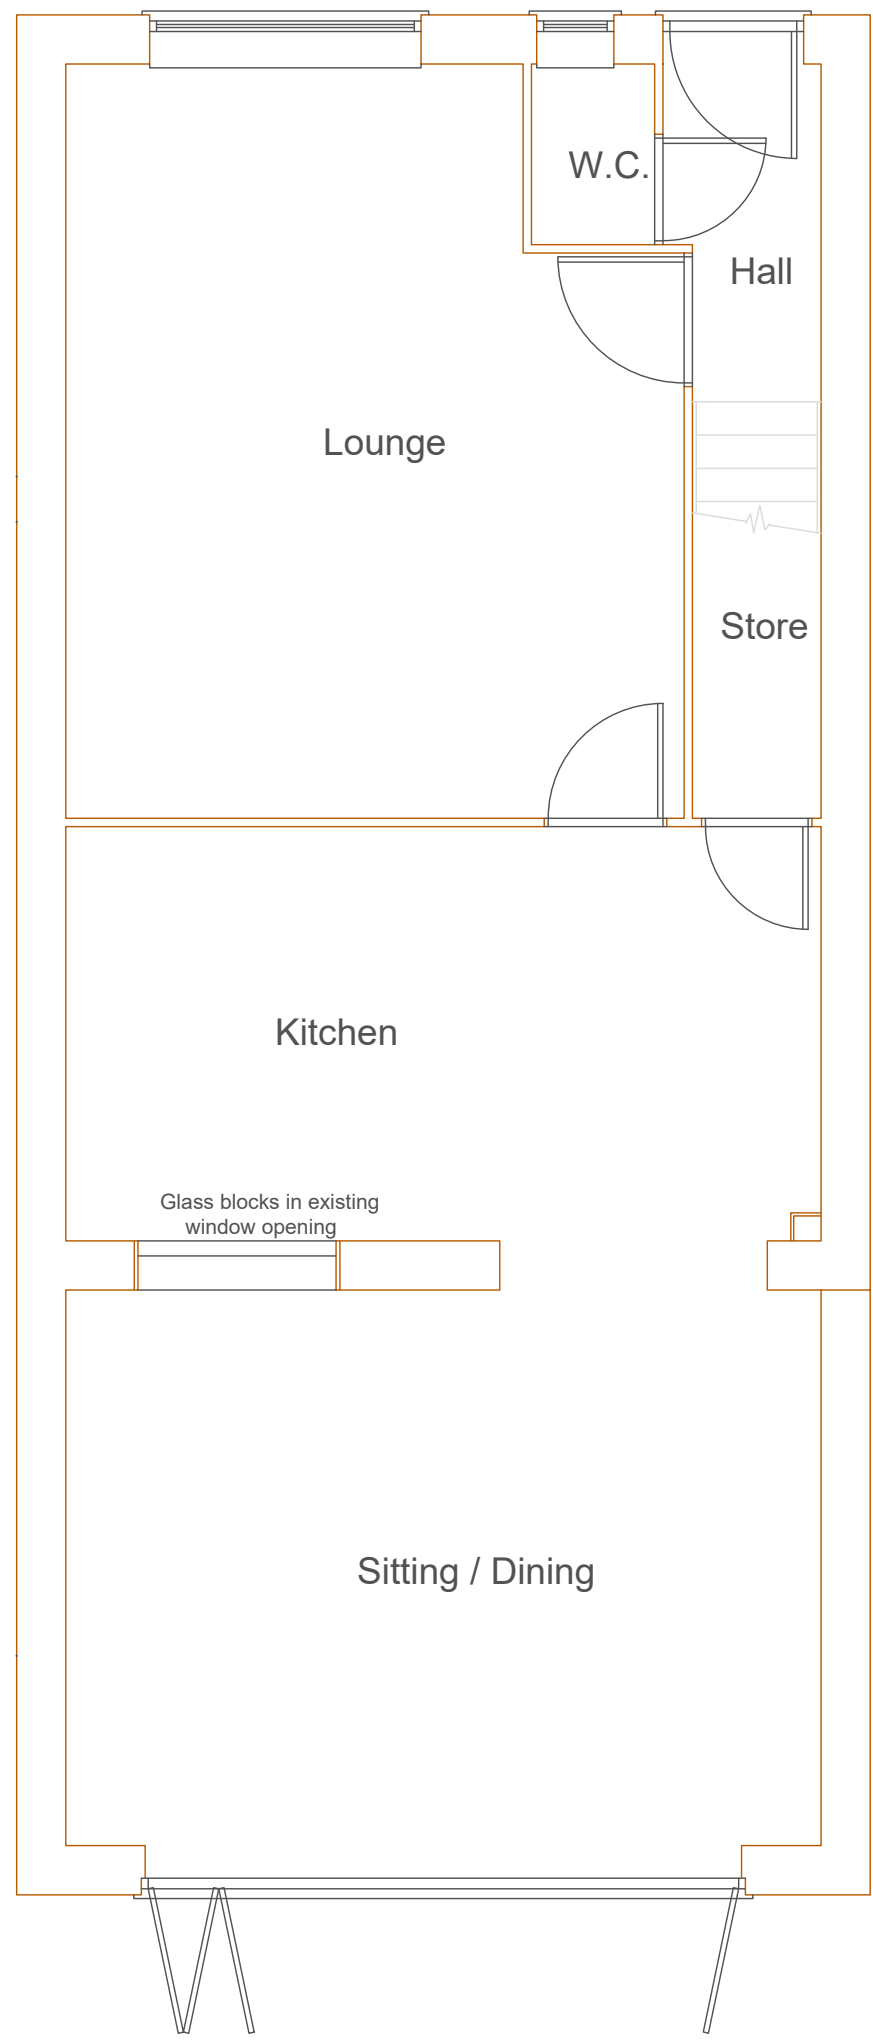


PROPOSED GROUND FLOOR PLAN

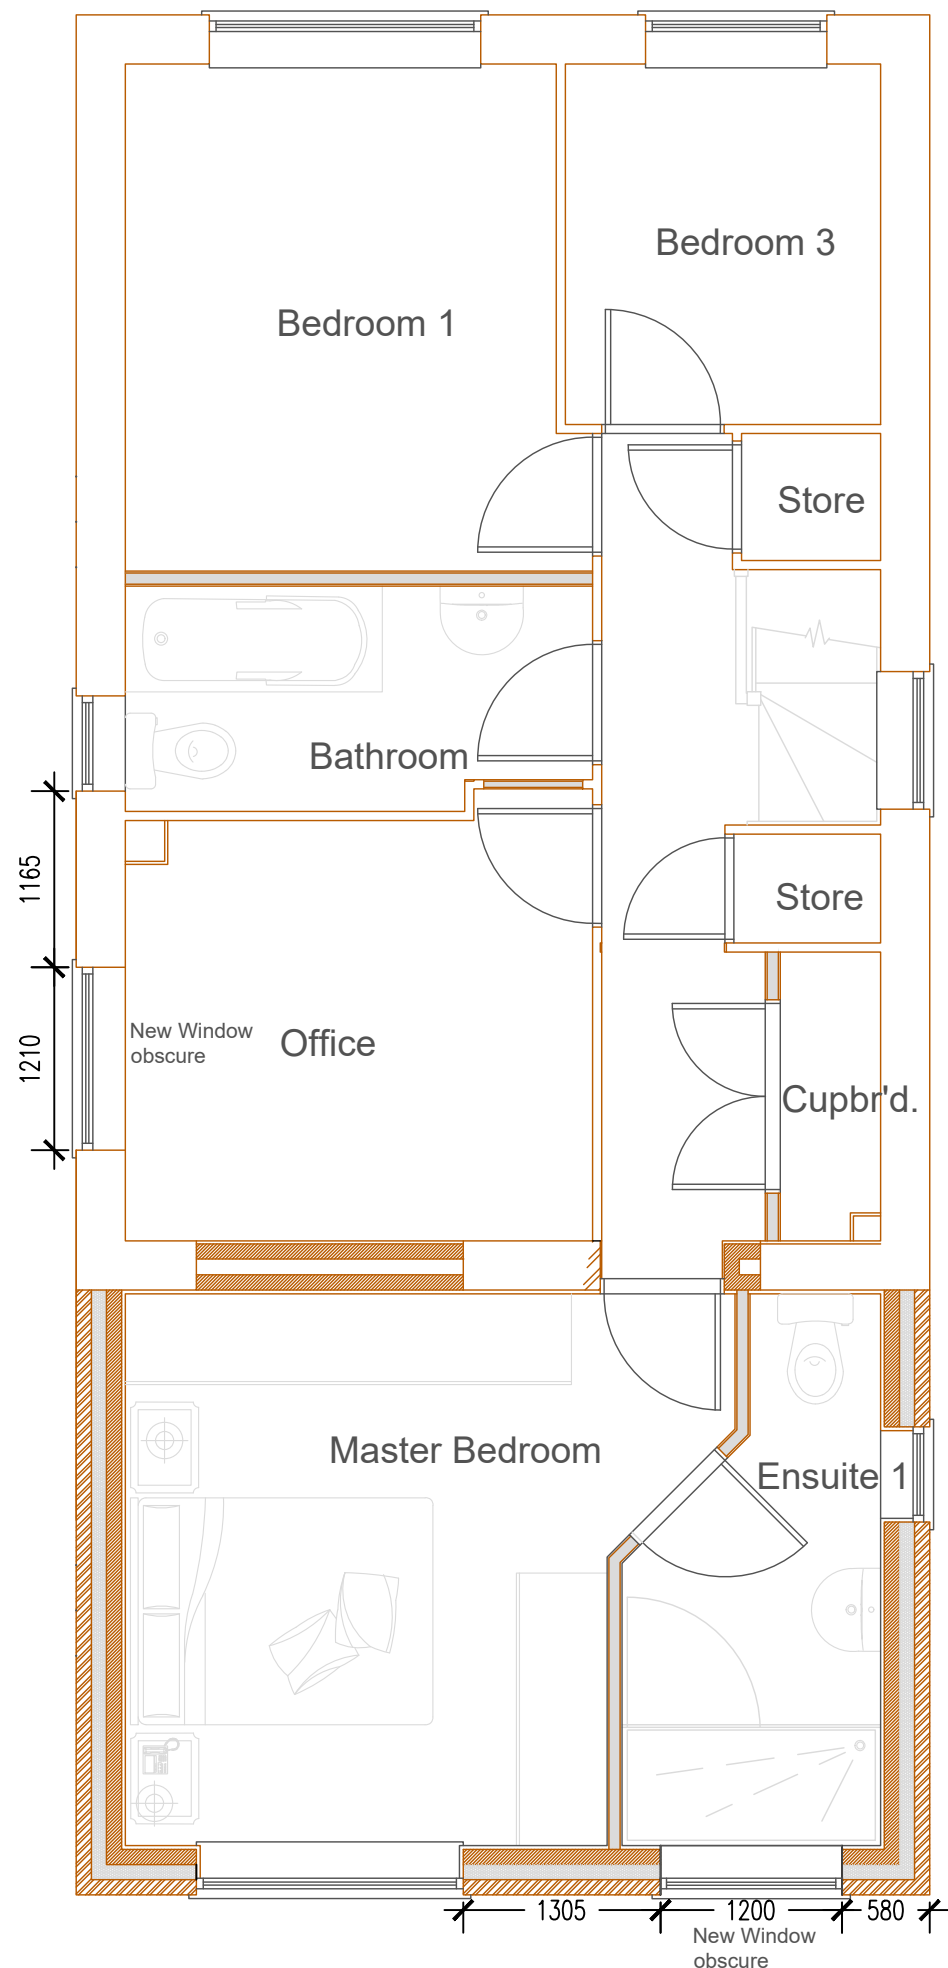

PROPOSED FIRST FLOOR PLAN



PROPOSED REAR ELEVATION

 

PROPOSED NORTH ELEVATION

Notes

This drawing is the property of Peak Architecture Ltd and copyright is reserved by them. This drawing is not to be copied or disclosed by or to any unauthorised persons without the prior written consent of Peak Architecture Ltd.

Do not scale from this drawing.

All dimensions are to be checked on site prior to construction, manufacture of any components and ordering of materials and equipment.

Any discrepancies are to be reported to the architect for clarification.

All materials and workmanship to be in accordance with the current British Standards and codes of practice.

Rev	Date	Drawn by	Comments
Client			
Mr Lee Maloney			
Project			
15 Sycamore Drive Walmersley, BL9 6TQ			
Drawing			
Proposed Plans			
Date	11.07.2022	Drawn by	HA
Scale	1:50	Scale	@ A1
Job No - Dwg No - Rev			
22028 - 01			