




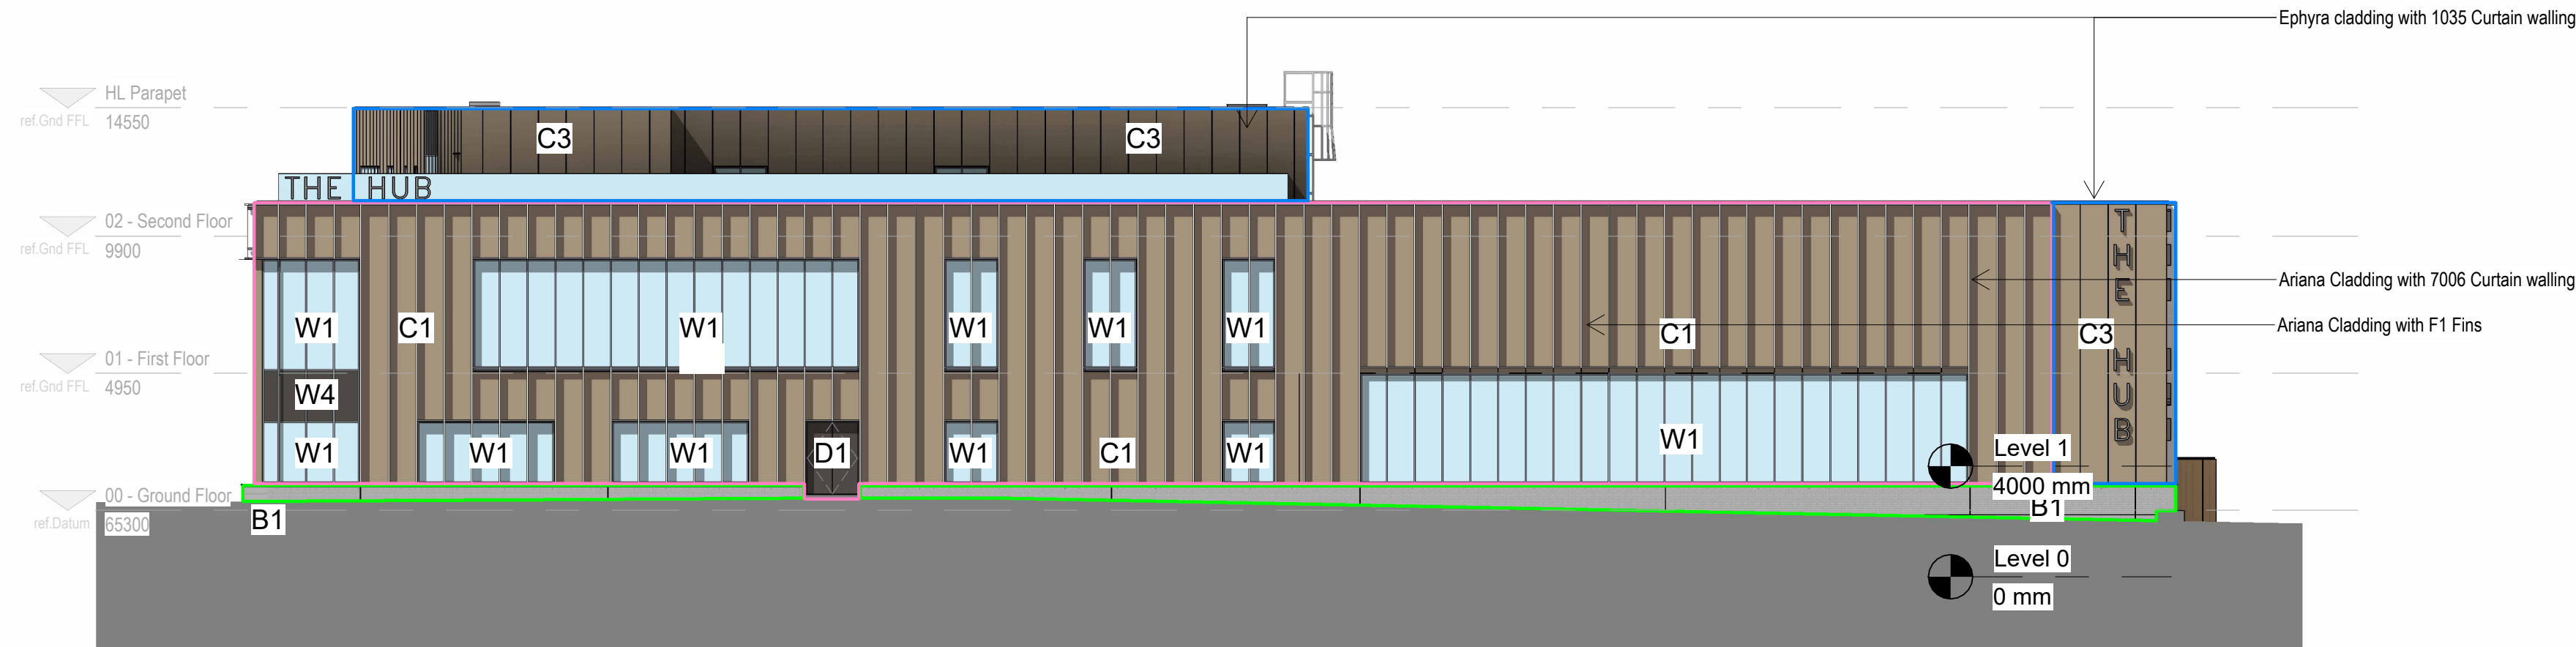


North Elevation

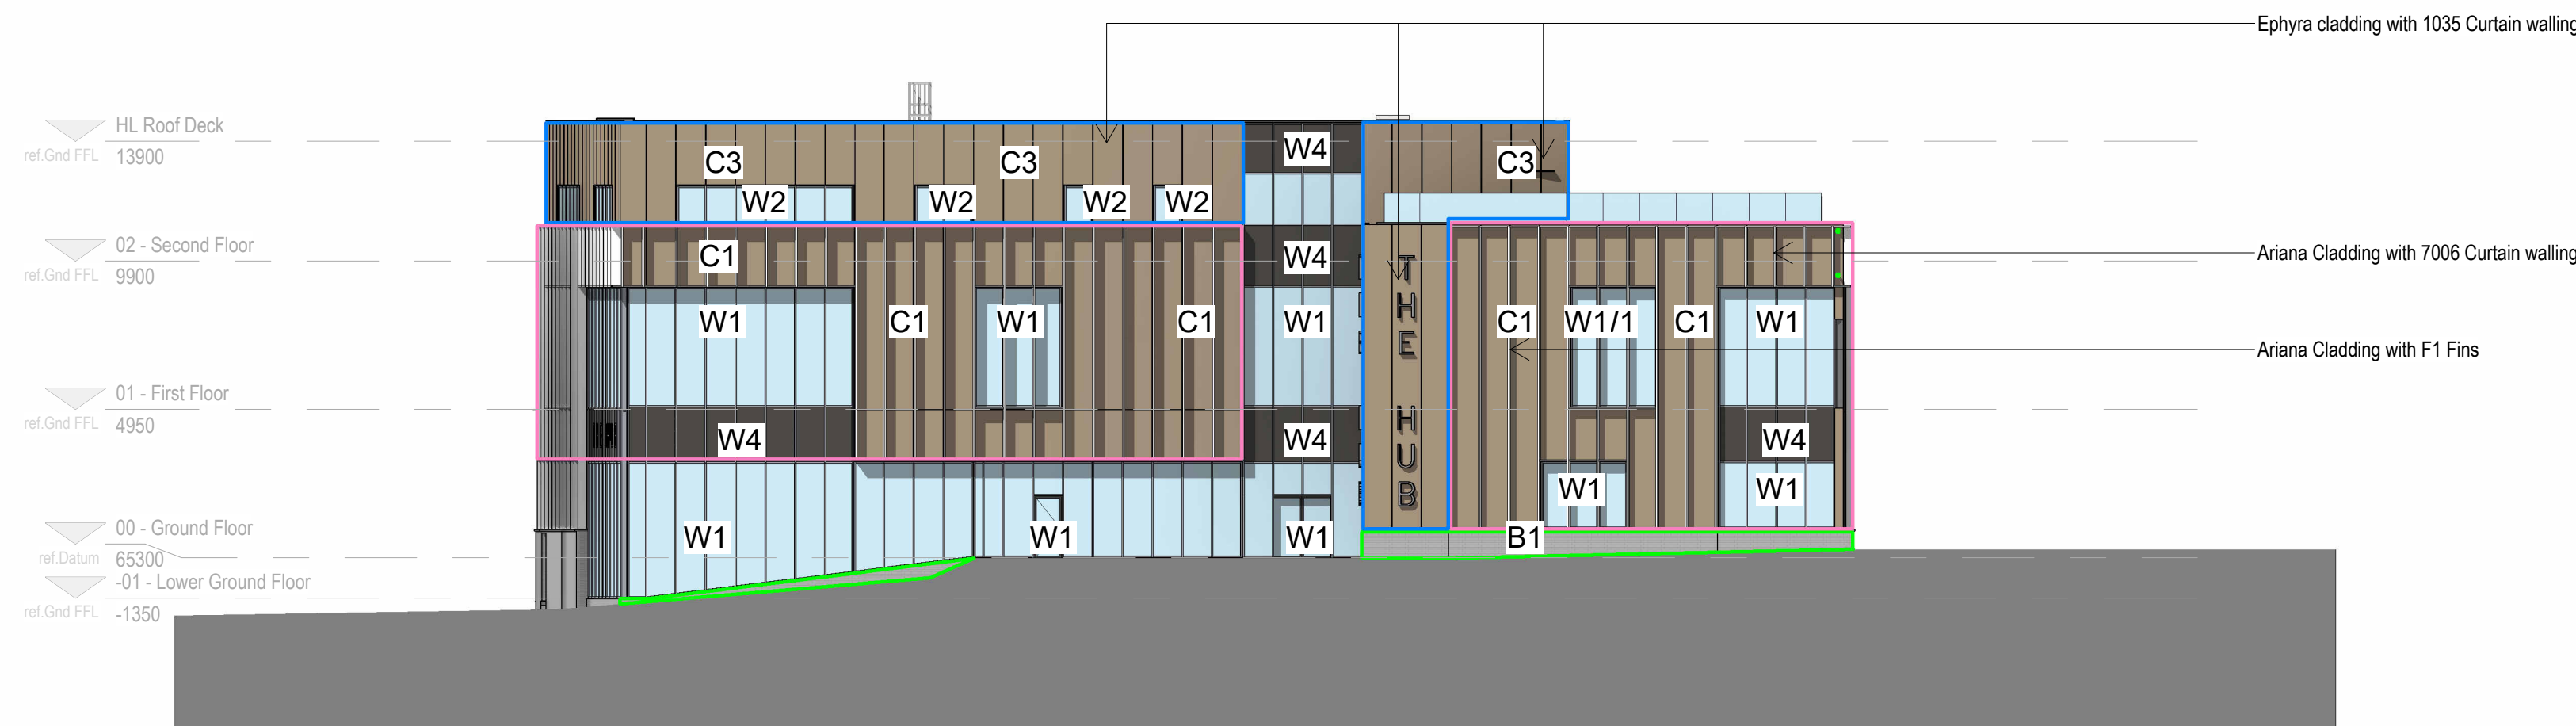

East Elevation

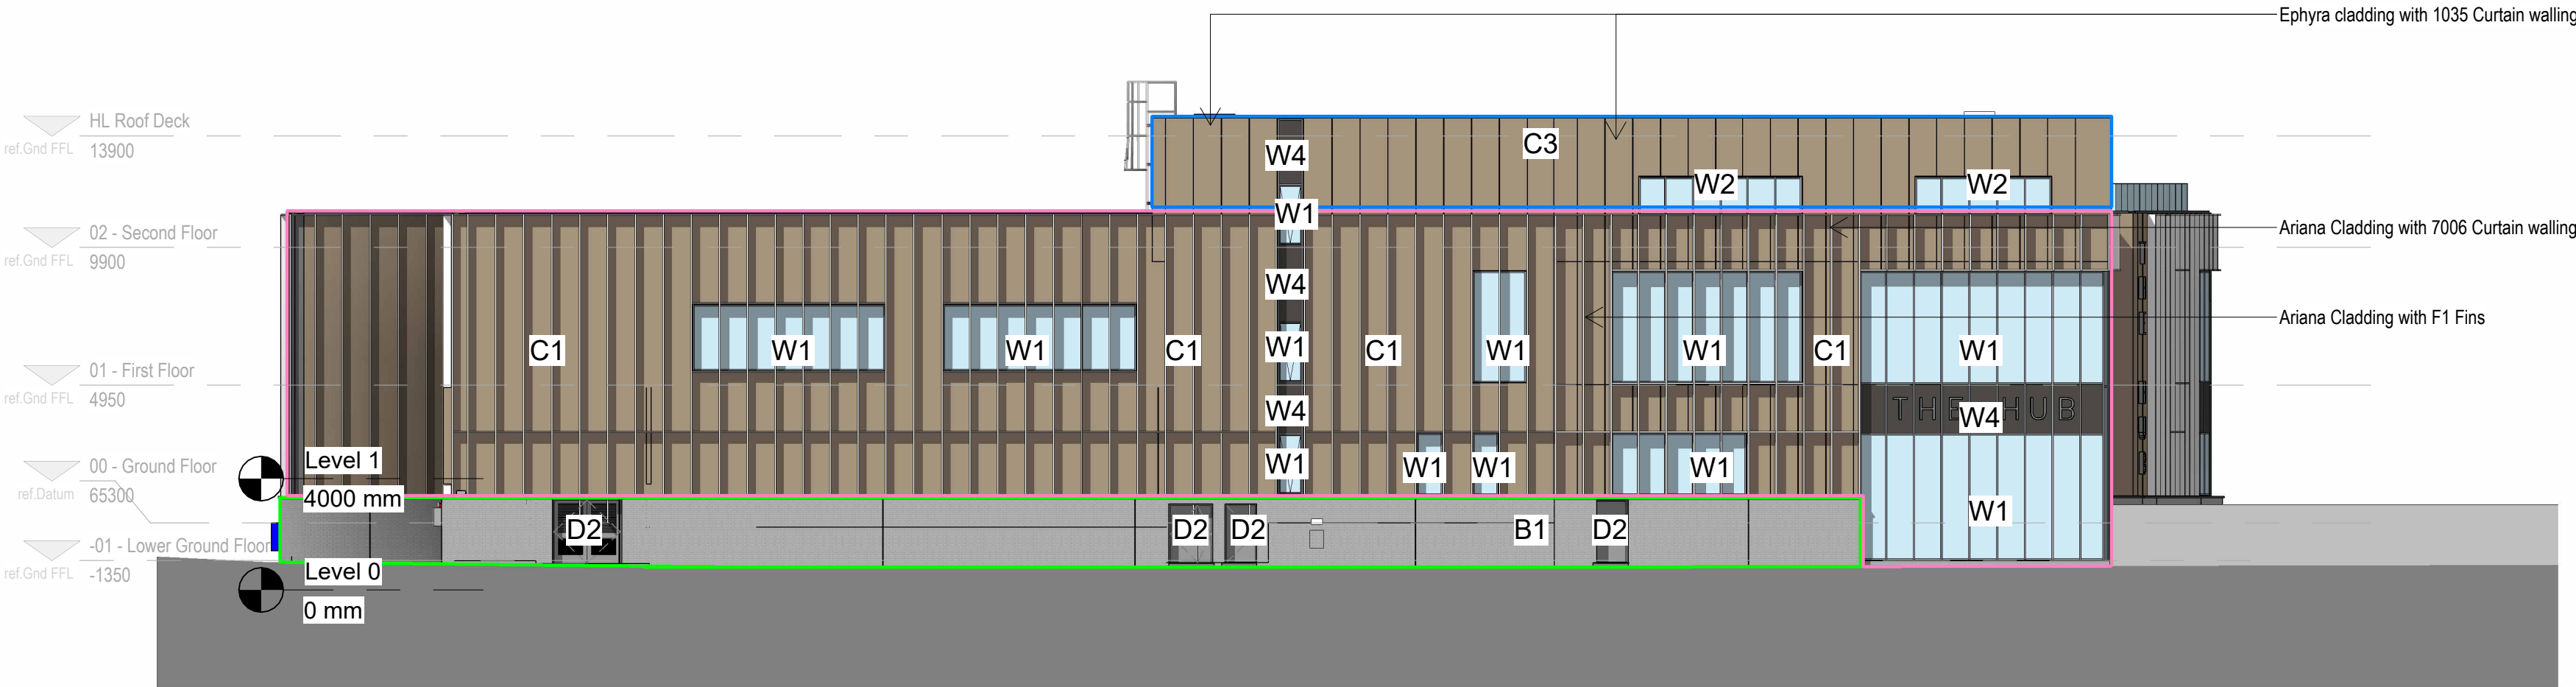

South Elevation

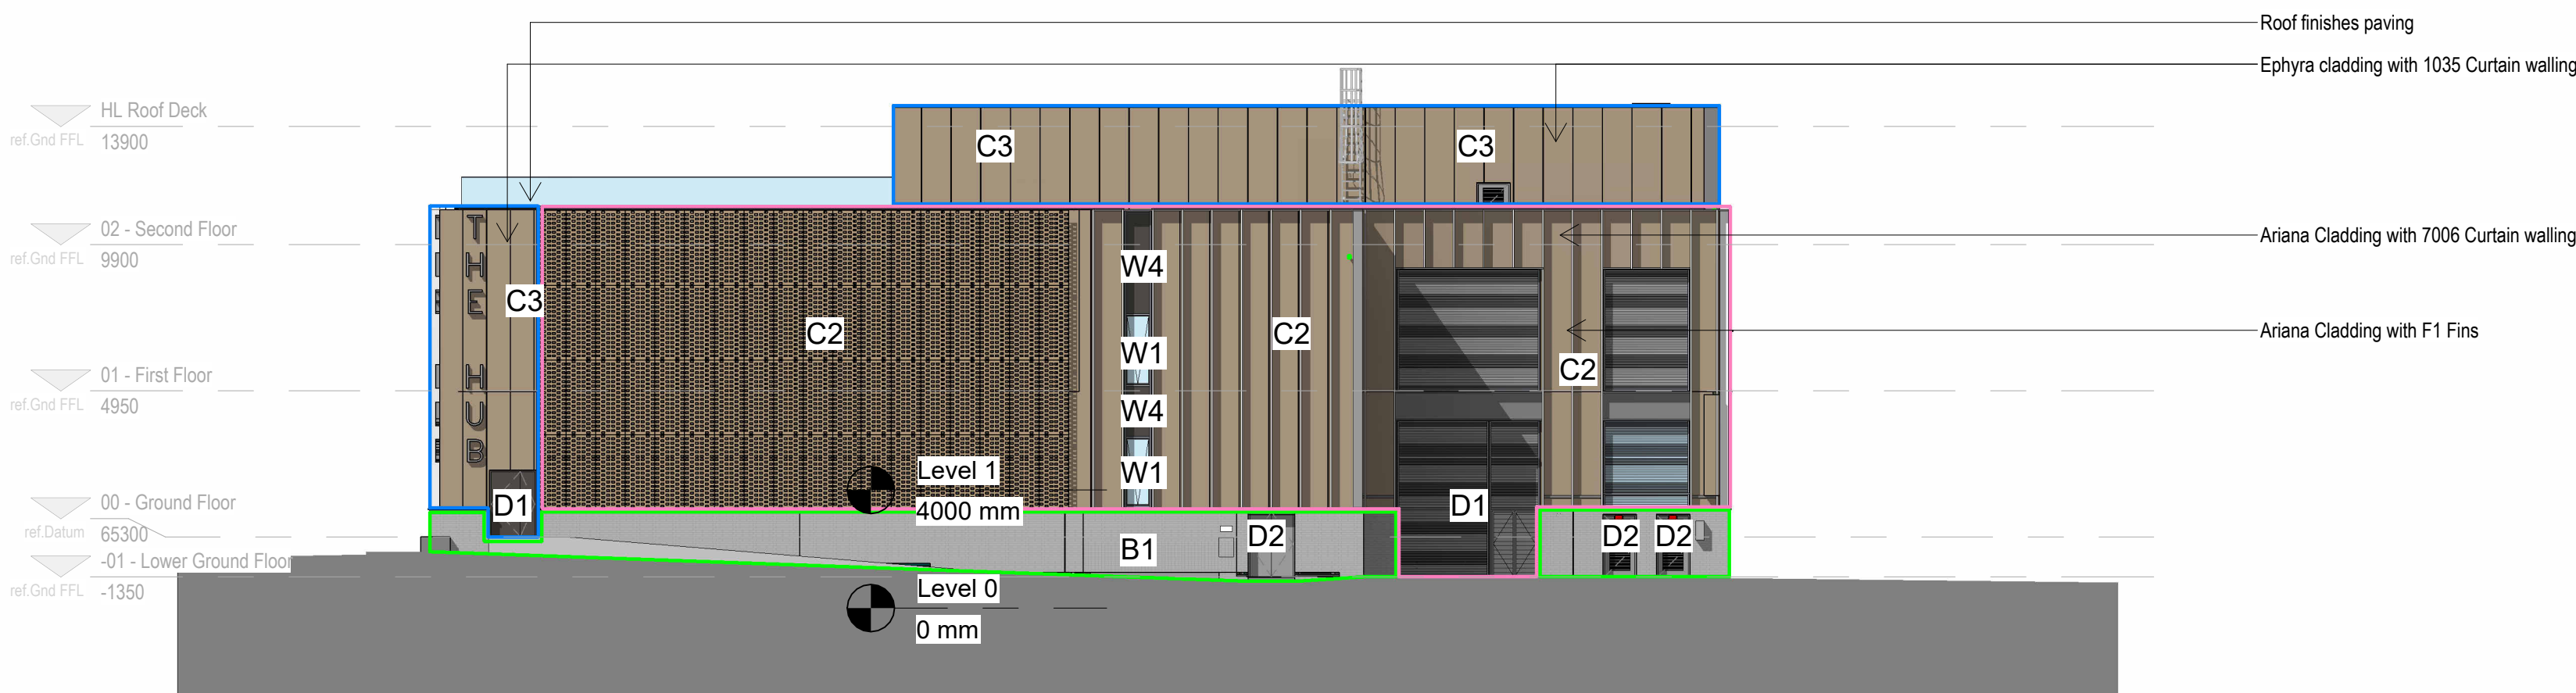

West Elevation

Roof finishes



Paving
R1



Shingle
R2

Notes
The Contractor is to check all dimensions and conditions on site before commencing. Do not scale from this drawing.
This drawing remains the copyright of POZZONI Architecture Ltd.

Scale Bars		TO BE USED ONLY AS GUIDANCE			
1:100	mm	0	1000	2000	3000
1:200	mm	0	1000	2000	3000
1:500	m	0	5	10	15
1:1250	m	0	10	20	30

External Materials

Brick



Forum Smoked Branco
with Natural Grey Mortar
B1

Cladding



Colour Ref : Ariana
Panel Type : Flat
C1




Colour Ref : Ariana
Panel Type : Perforated
C2




Colour Ref : Ephyra
Panel Type : Flat
C3

Curtain Walling

 

RAL 7006
W1

 

RAL 1035
W2

Fins



Colour Ref : Ariana
F1

Doors



RAL : 7006
D1



RAL : 9007
D2

C01	External Materials Clarified	KS	15.10.24
Rev	Description	By	Date

Client: VINCI Construction UK Ltd

Job: Radcliffe Hub

External Materials

P5860 3001 Rev: C01

RADHUB-POZ-V4-ZZ-DR-A-3001

Date: 06/12/2023 Scale: As indicated @ A1

Project Status: WO Approved: DAS STATUS: S5

Planning: Design Tender: Contract Construction: Construction Record

pozzoni

Woodville House
2 Woodville Road
Altrincham
WA14 2FH
+44 161 926 7848
www.pozzoni.co.uk
architects@pozzoni.co.uk