



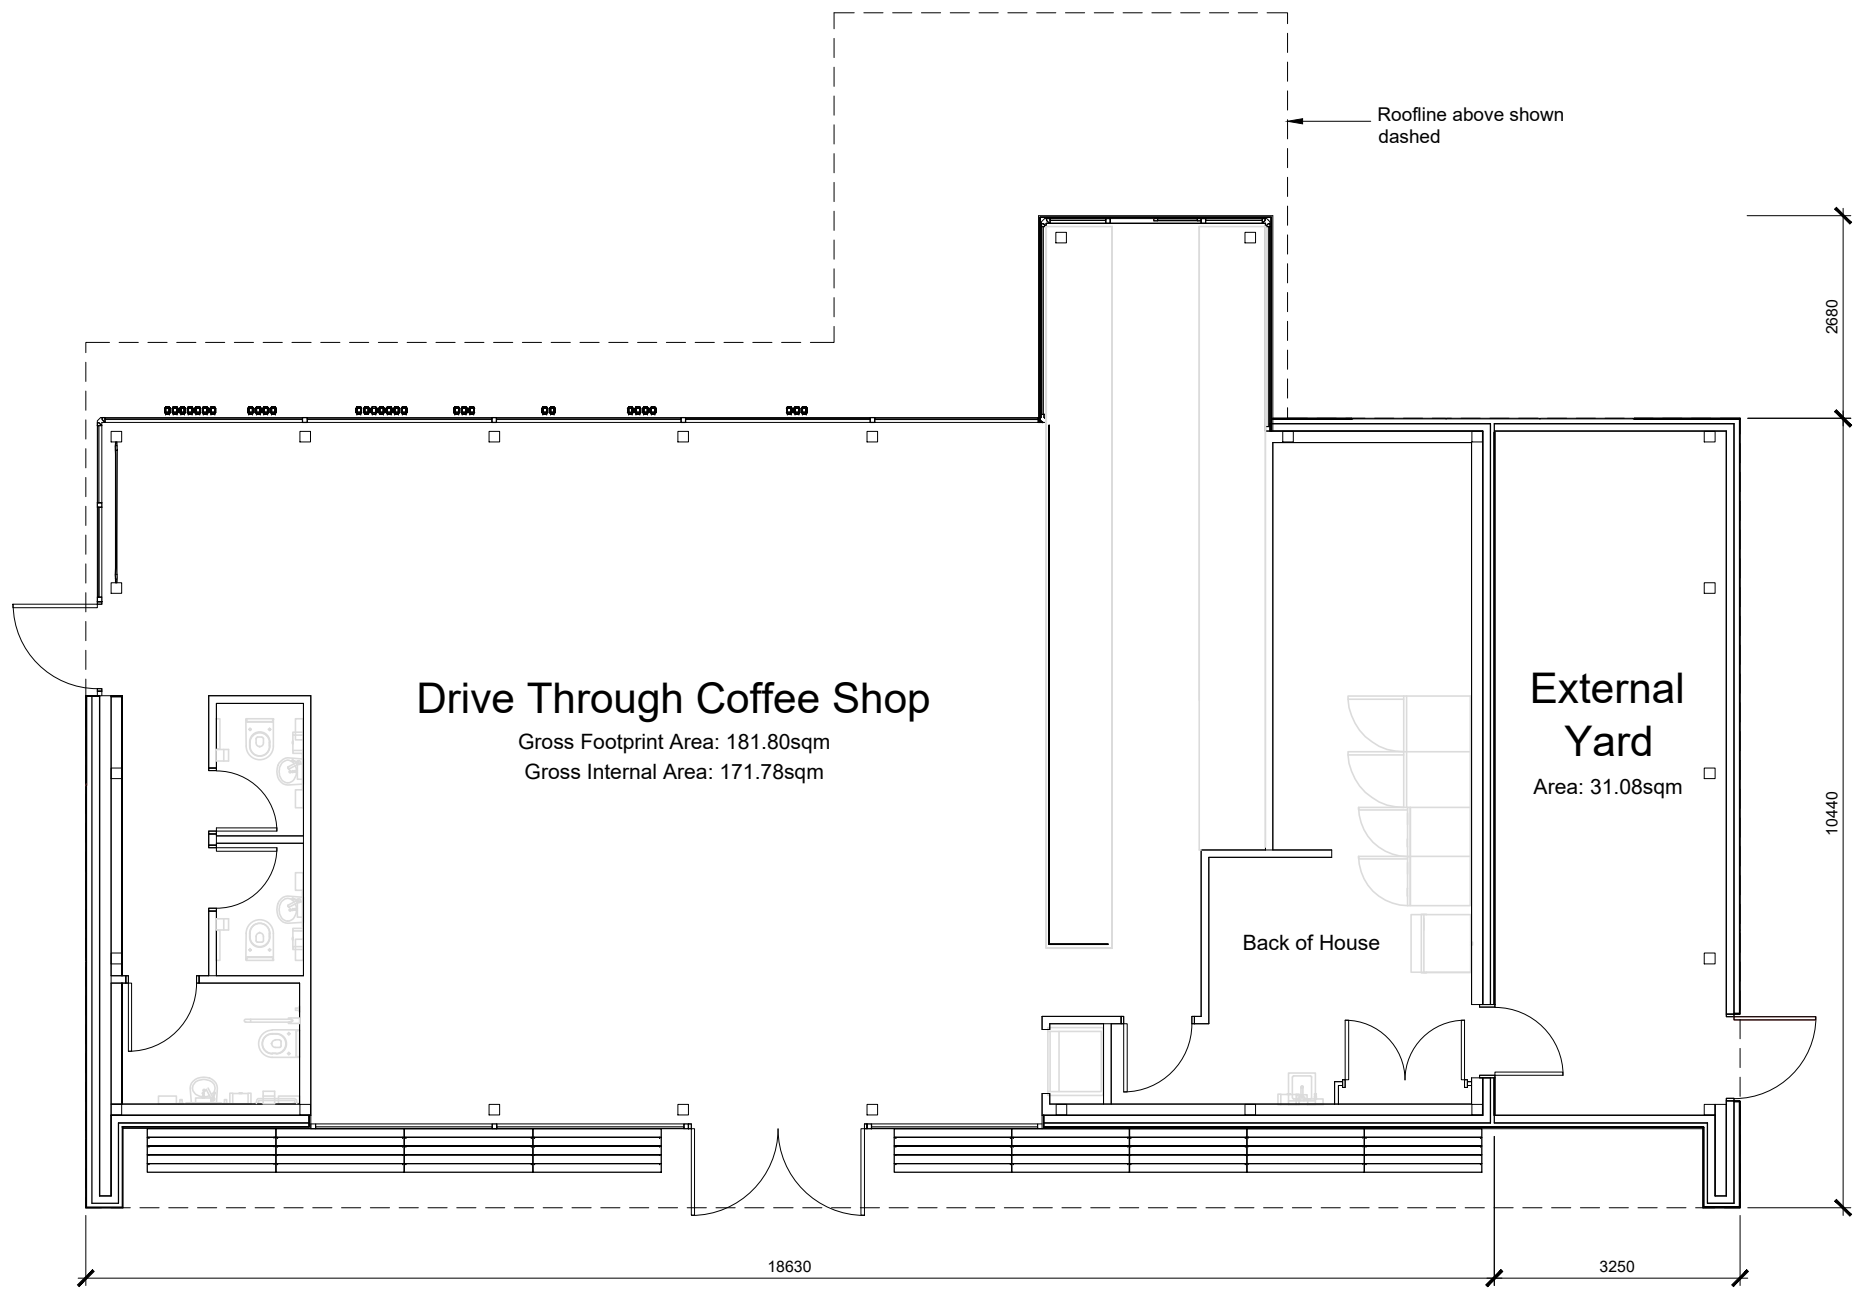

Building Plan

Scale 1:100

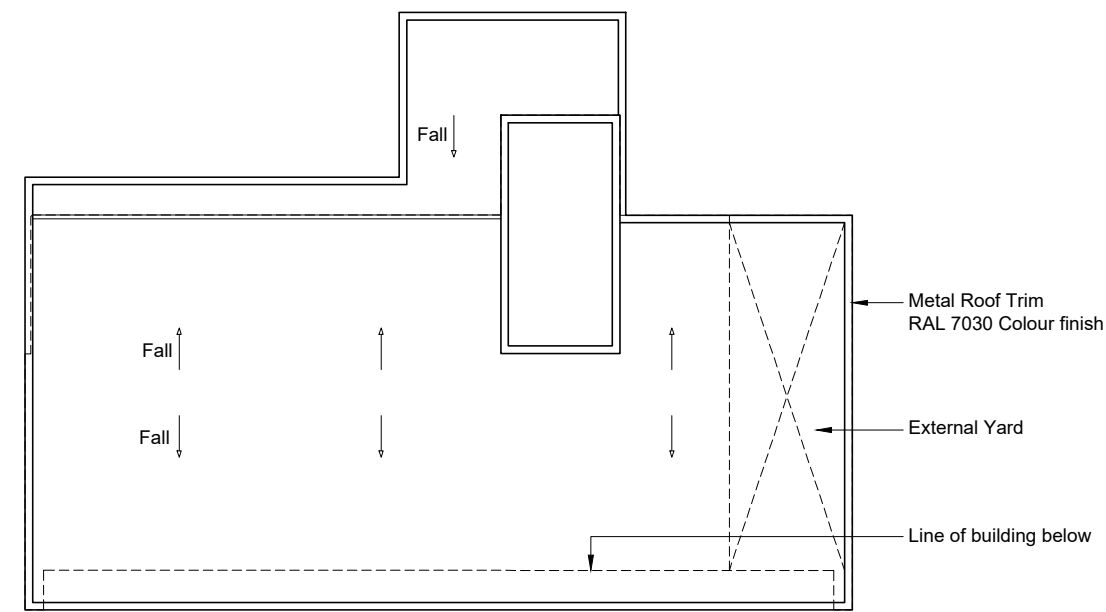


Roof Plan

Scale 1:200




Key

- Facade Panels - Eternit Equitone, Linea LT60
- Facade Panels - Moco Pinus - Durline
- Glazing Frames - Umbra Grey RAL 7022
- Roof Trim and Yard Door - Stone Grey RAL 7030

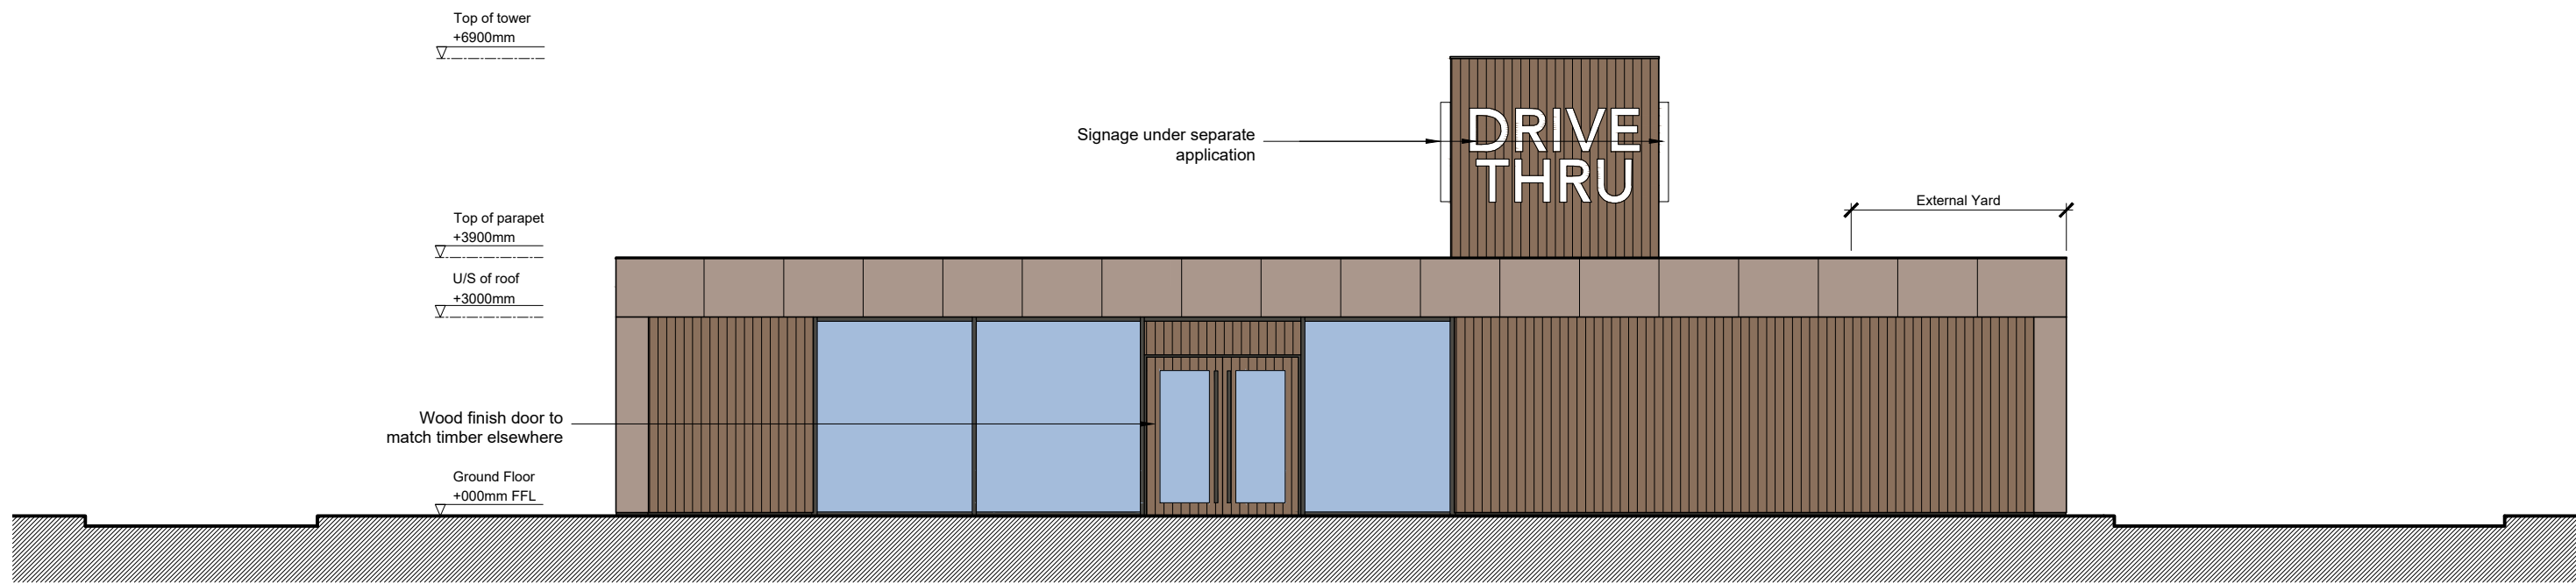


Main Entrance Elevation

Scale 1:100

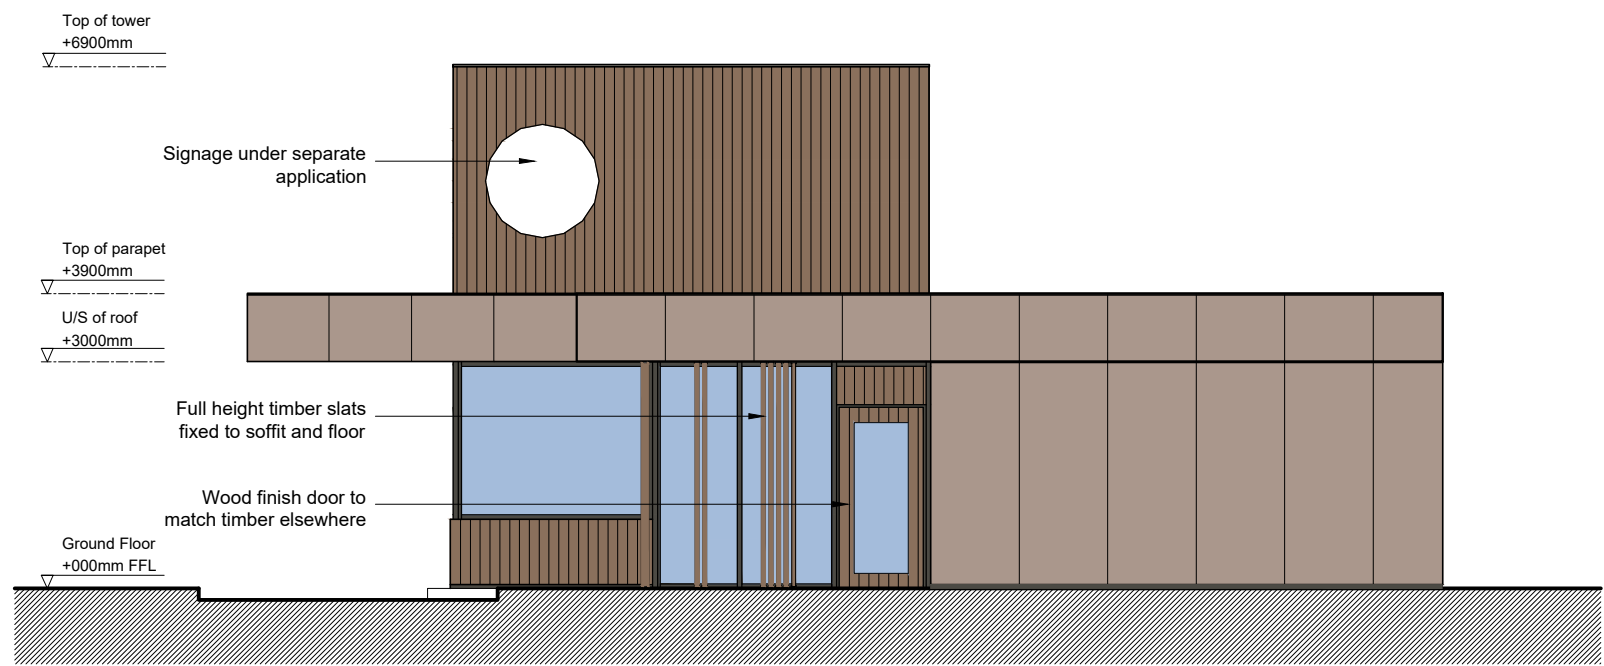

Side Entrance Elevation

Scale 1:100

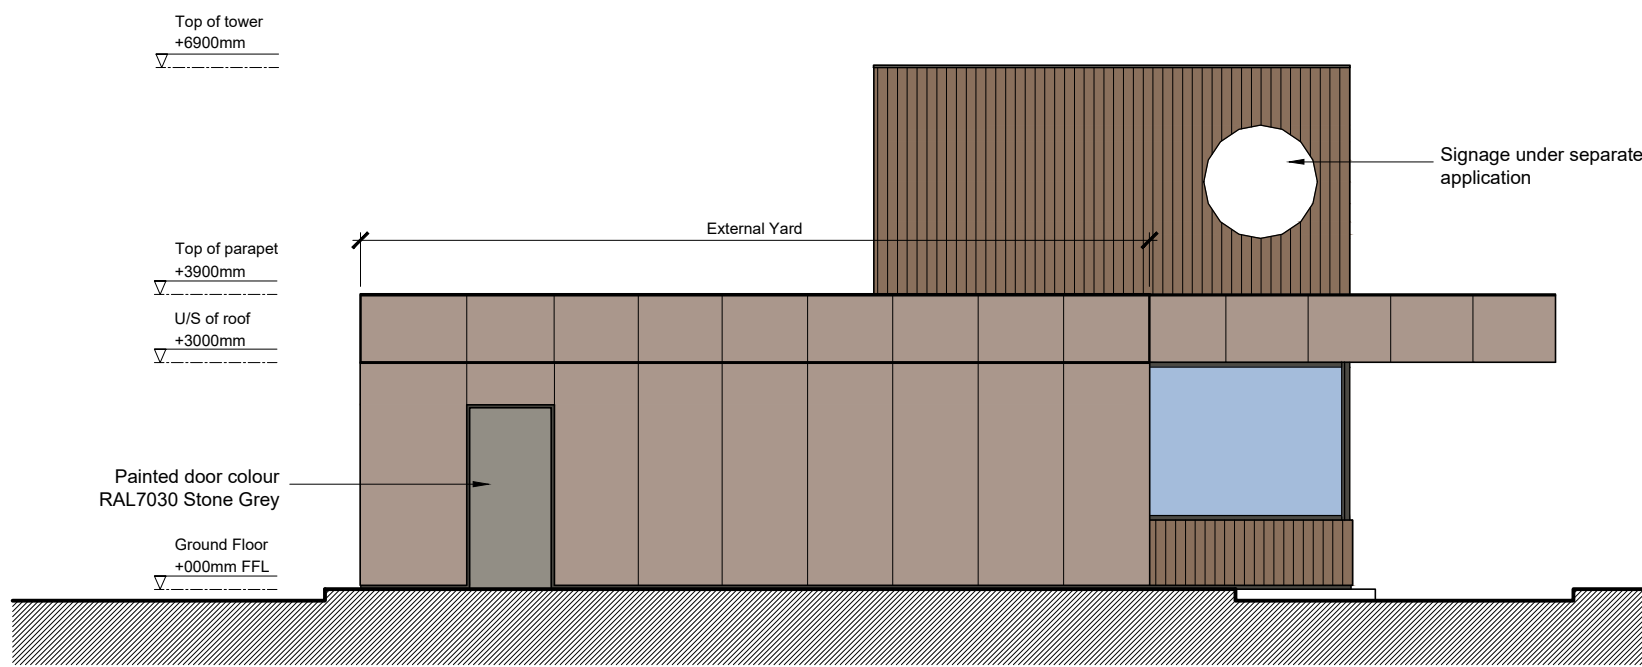

Side Elevation

Scale 1:100



Rear / Order Point Elevation

Scale 1:100

REVISIONS

CLIENT	EURO GARAGES LTD
PROJECT	ASDA PILSWORTH PILSWORTH ROAD BURY BL9 8RS
TITLE	DRIVE THROUGH COFFEE SHOP PLANS & ELEVATIONS
DATE	05.09.22
SCALE	1:100 1:200 @ A1
JOB ID	1953
DWG	6