

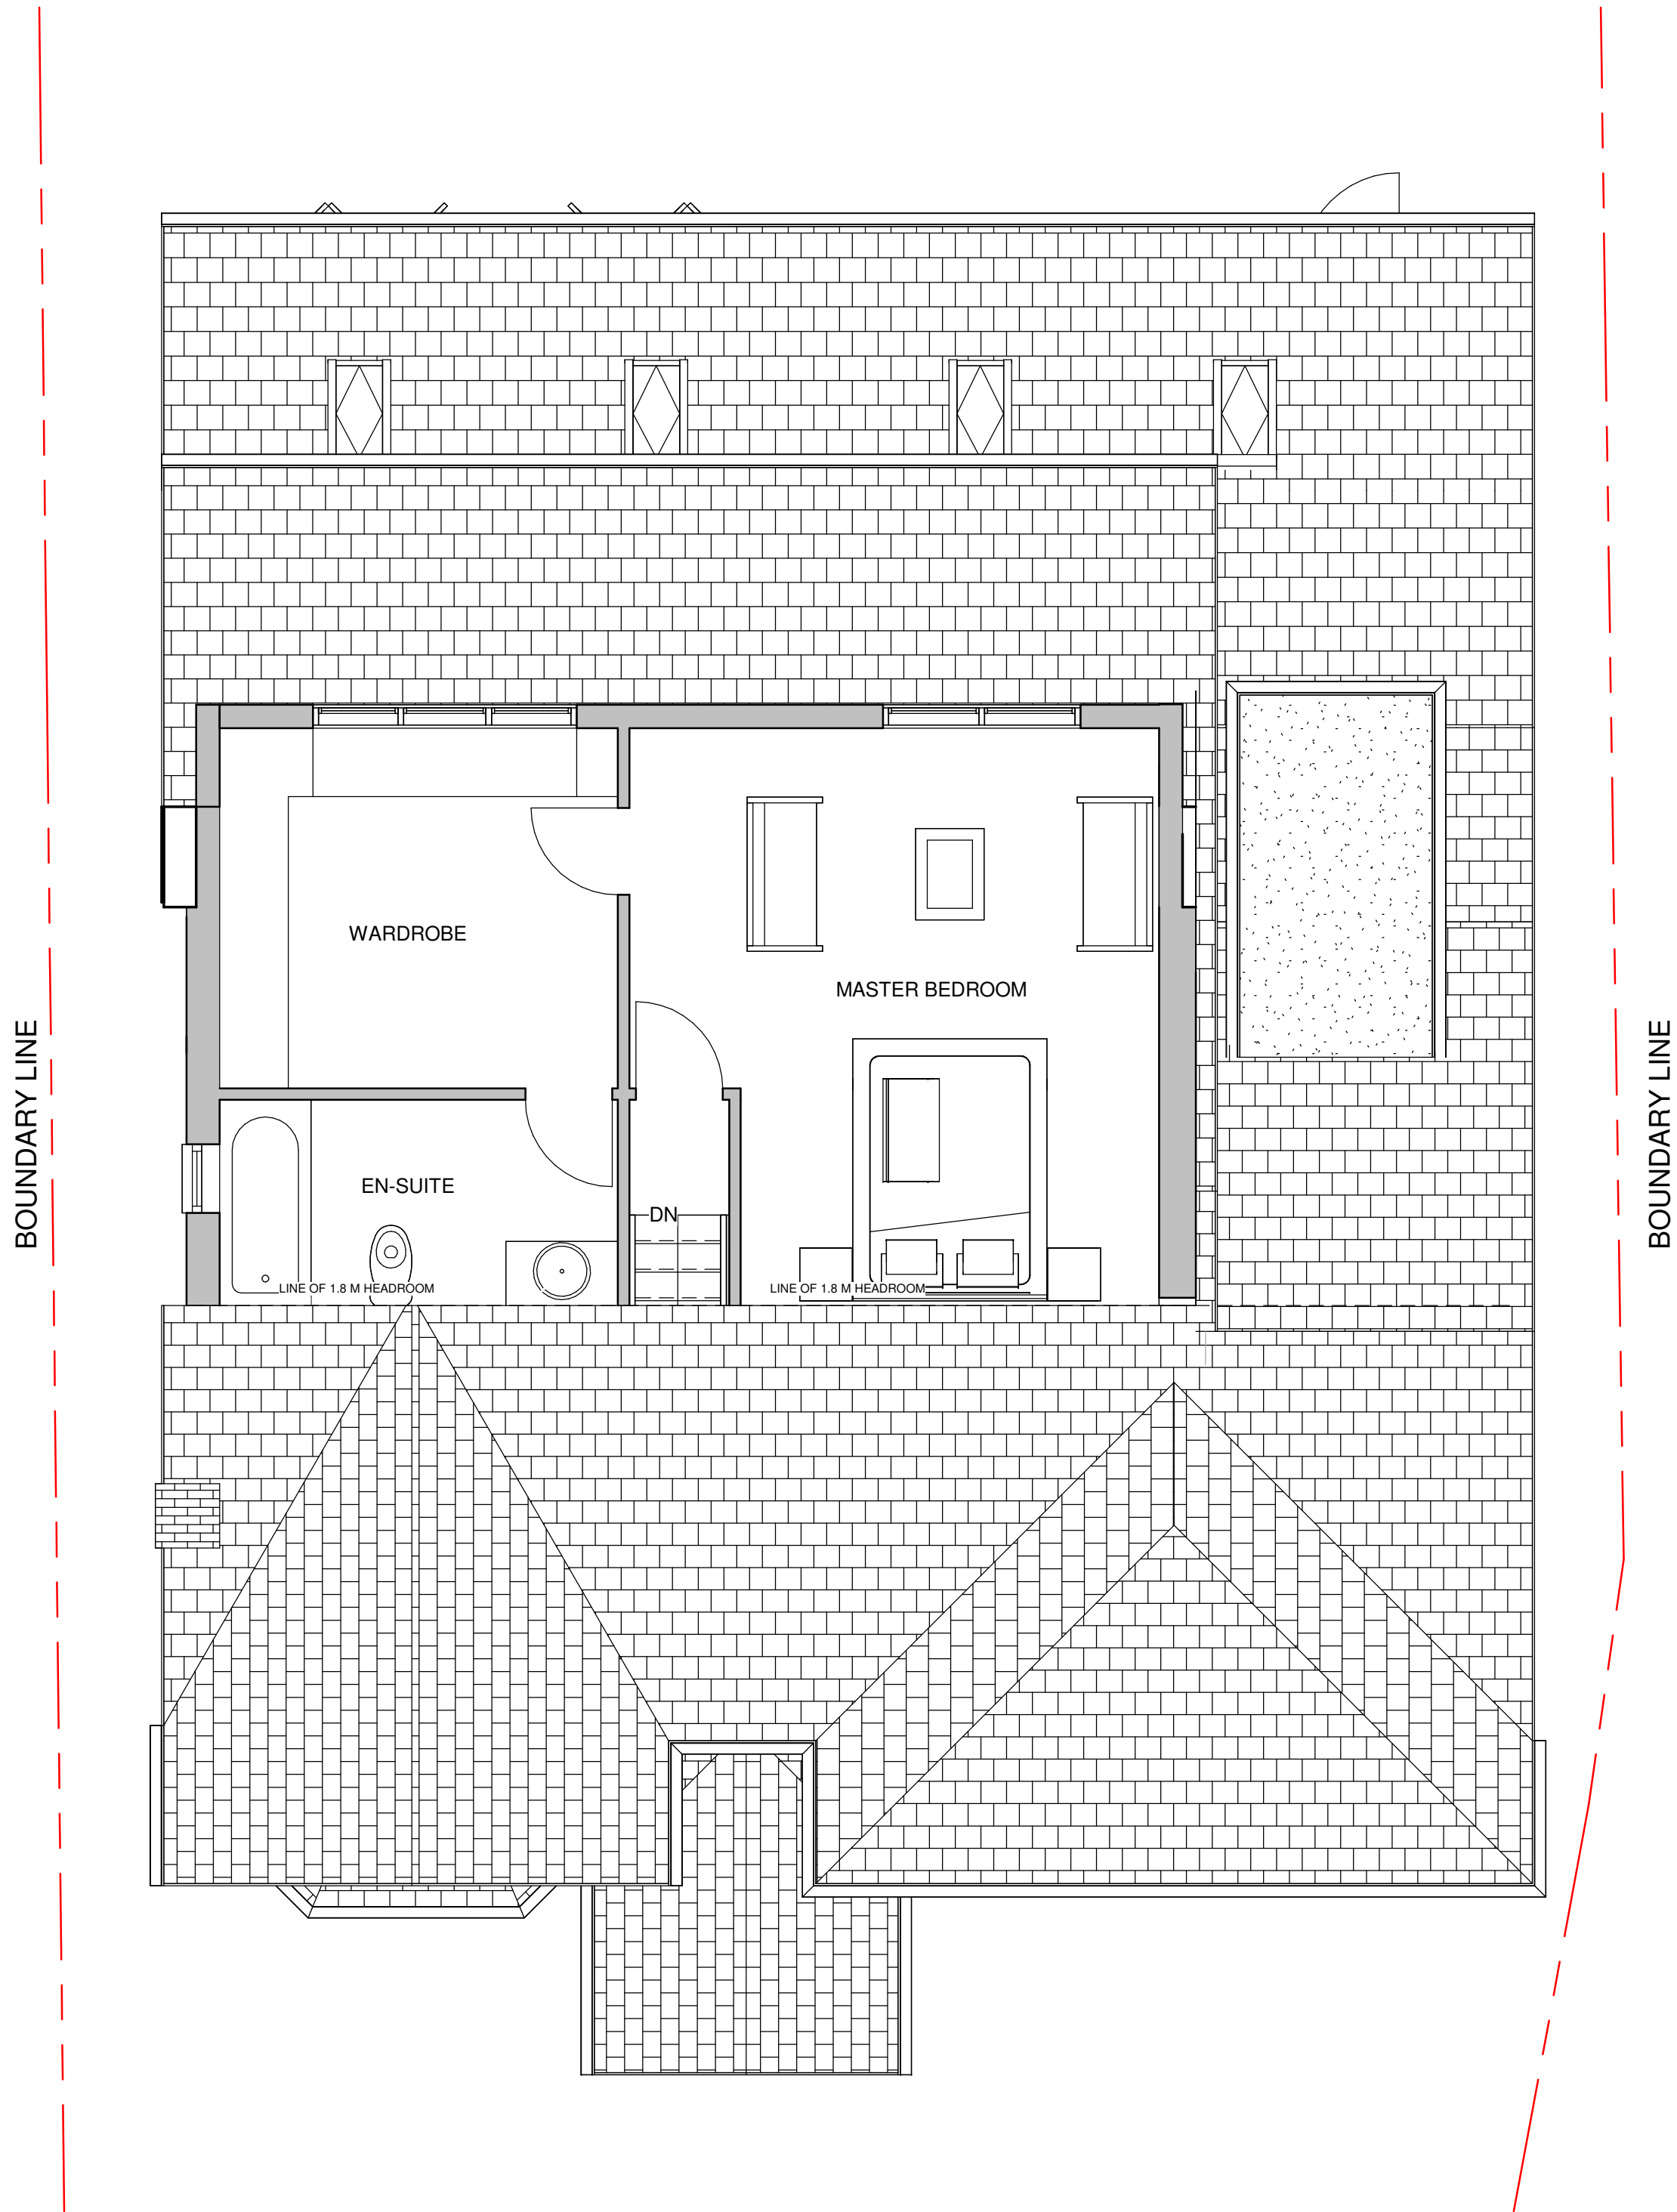


PROPOSED: SECOND FLOOR AND ROOF PLANS


15 Woodthorpe Grange, Prestwich, Manchester, M25 0GU

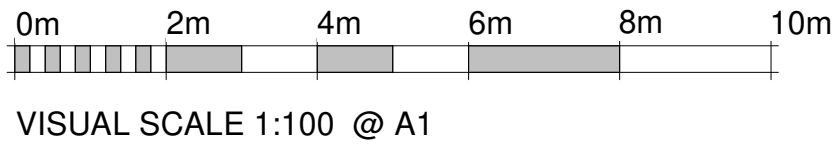

SECOND FLOOR PLAN

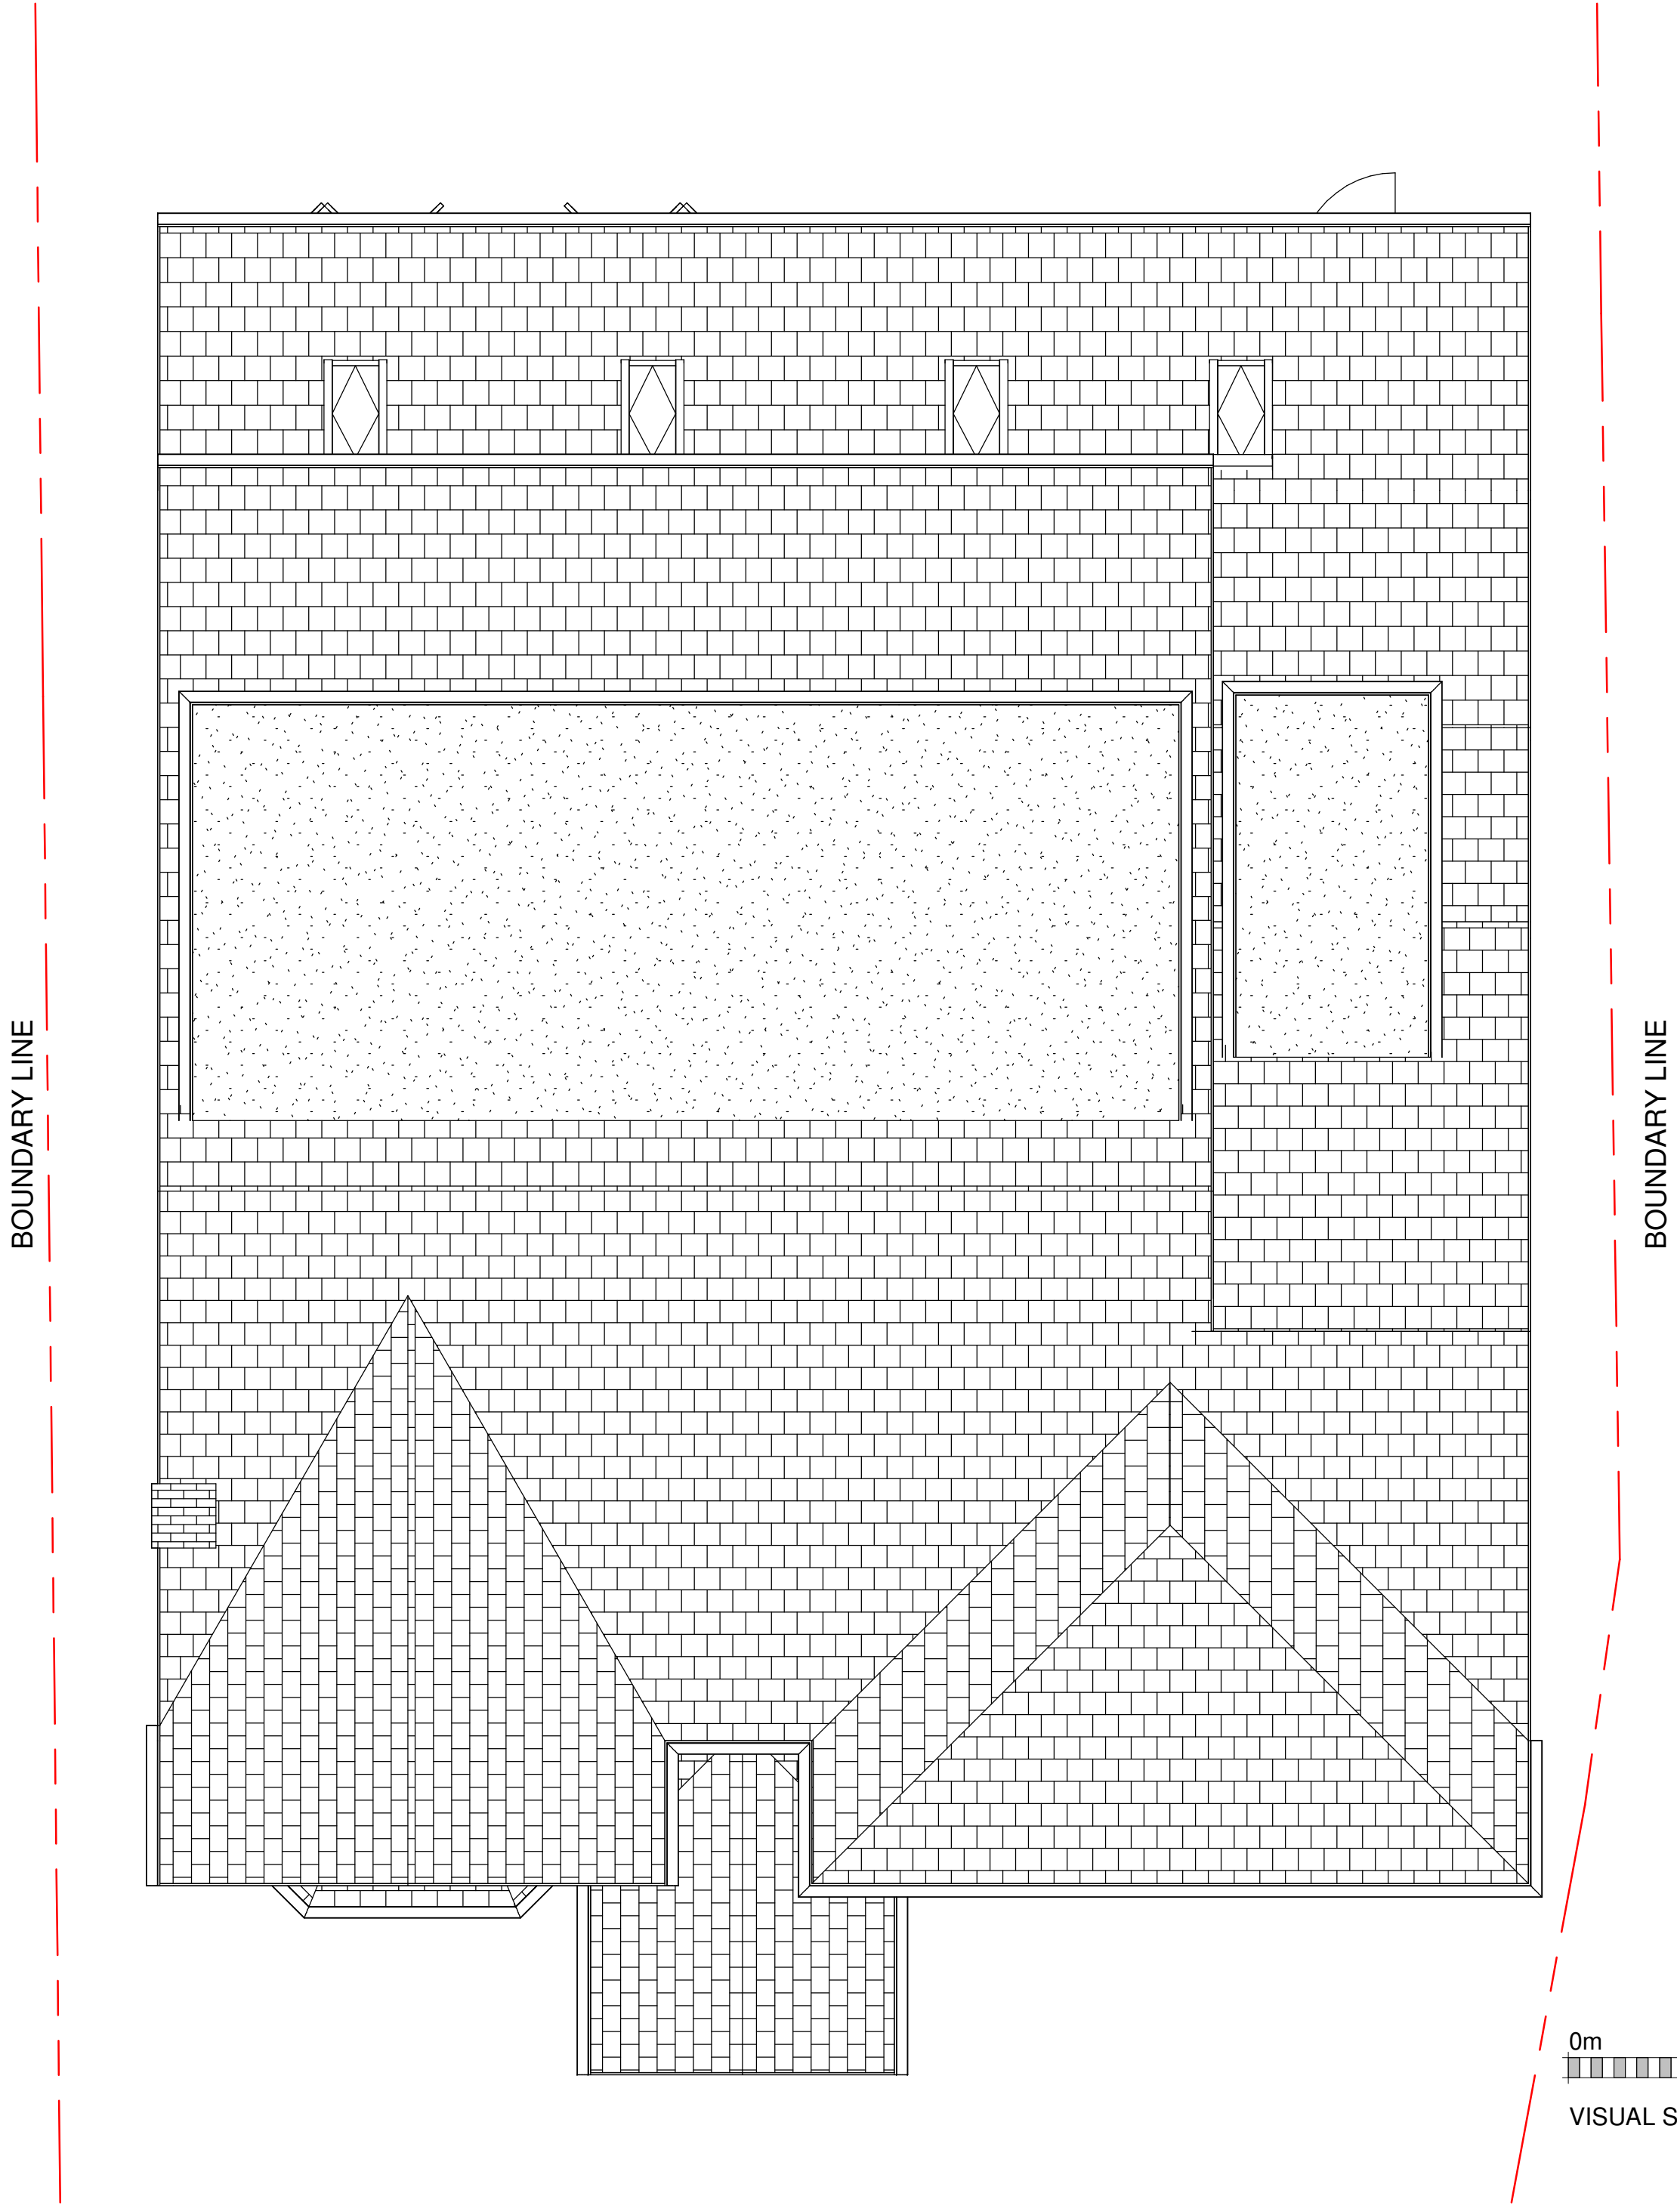

ROOF PLAN

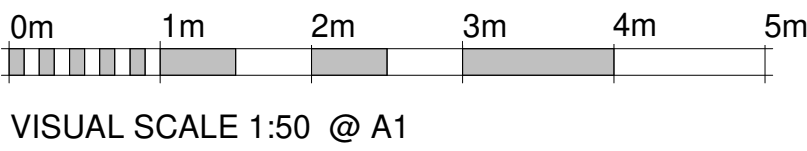

Rev	11/03/23	Author	
Date		Dm	Revision
Project: 15 Woodthorpe Grange, Prestwich, Manchester, M25 0GU			
Title: PROPOSED SECOND FLOOR AND ROOF PLANS			
Client: Mrs P. ARORA			
Issue: PLANNING		Scale: 1 : 50	
		Paper: A1	
Drawing Number		Rev	Date: 29/02/2024 15:45:24
15WTG - 003		B	Drawn: Author
			Check: Checker