




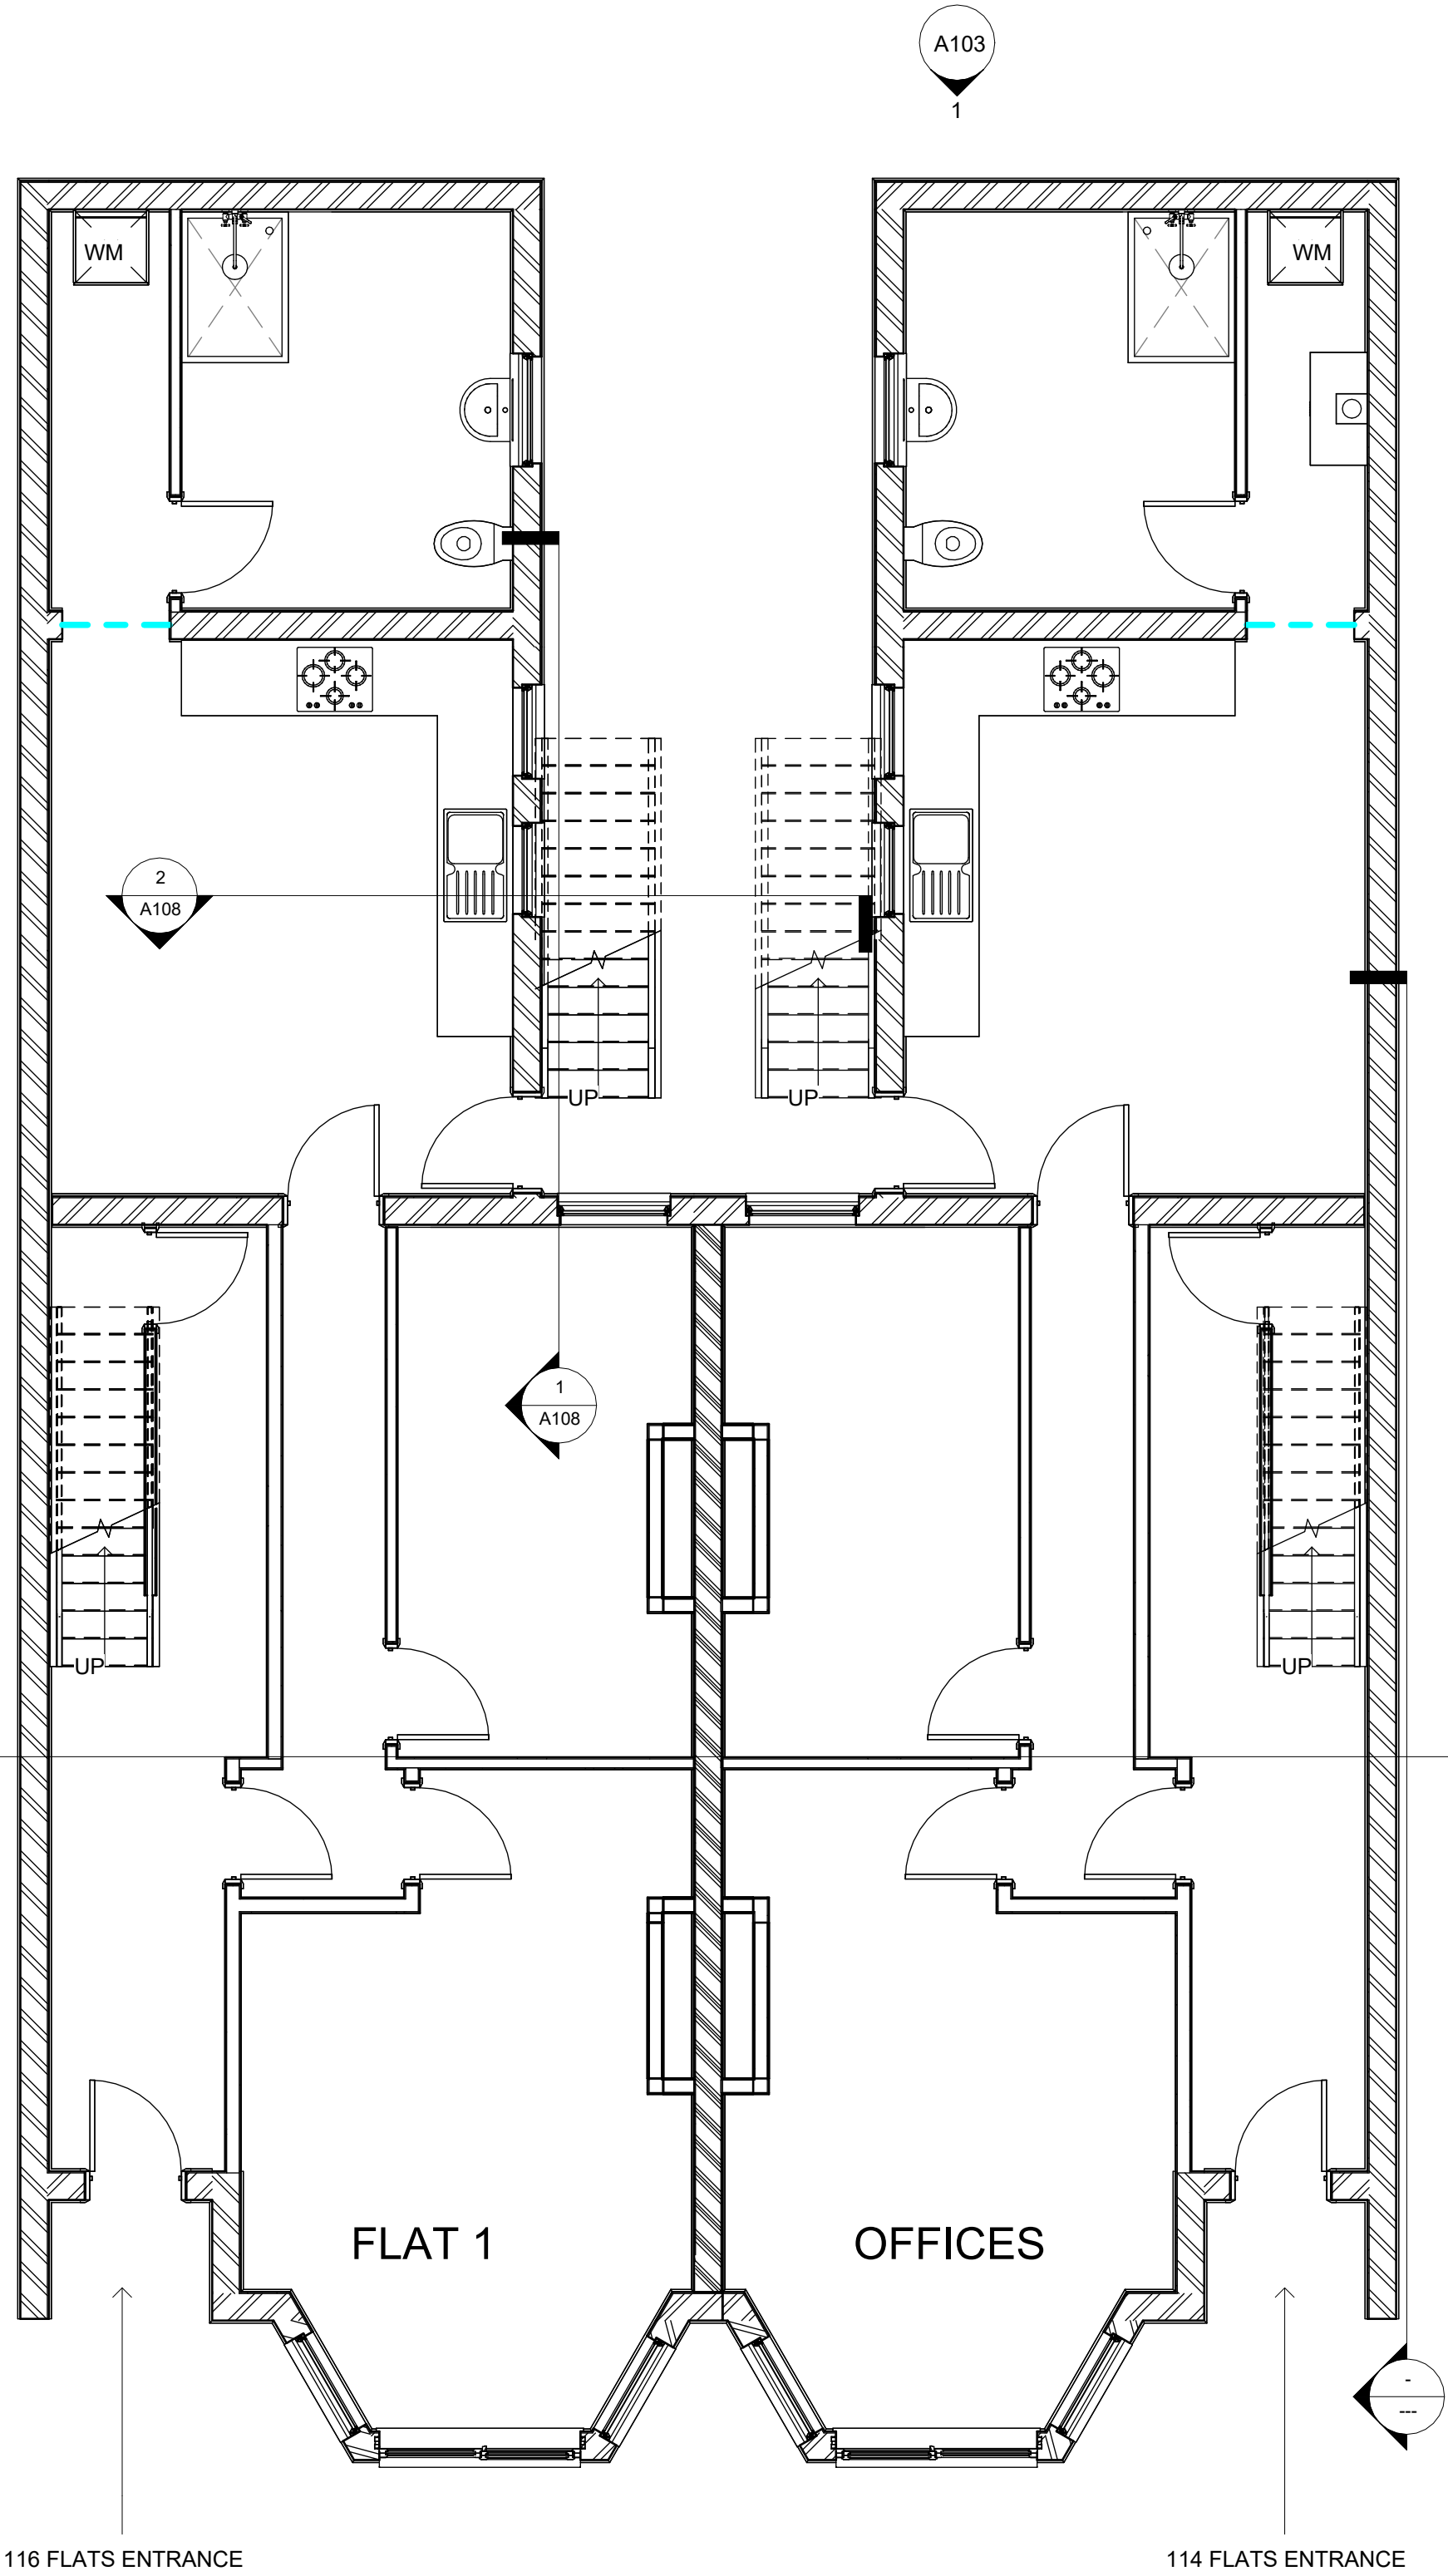

1 GF PROPOSED
1 : 50

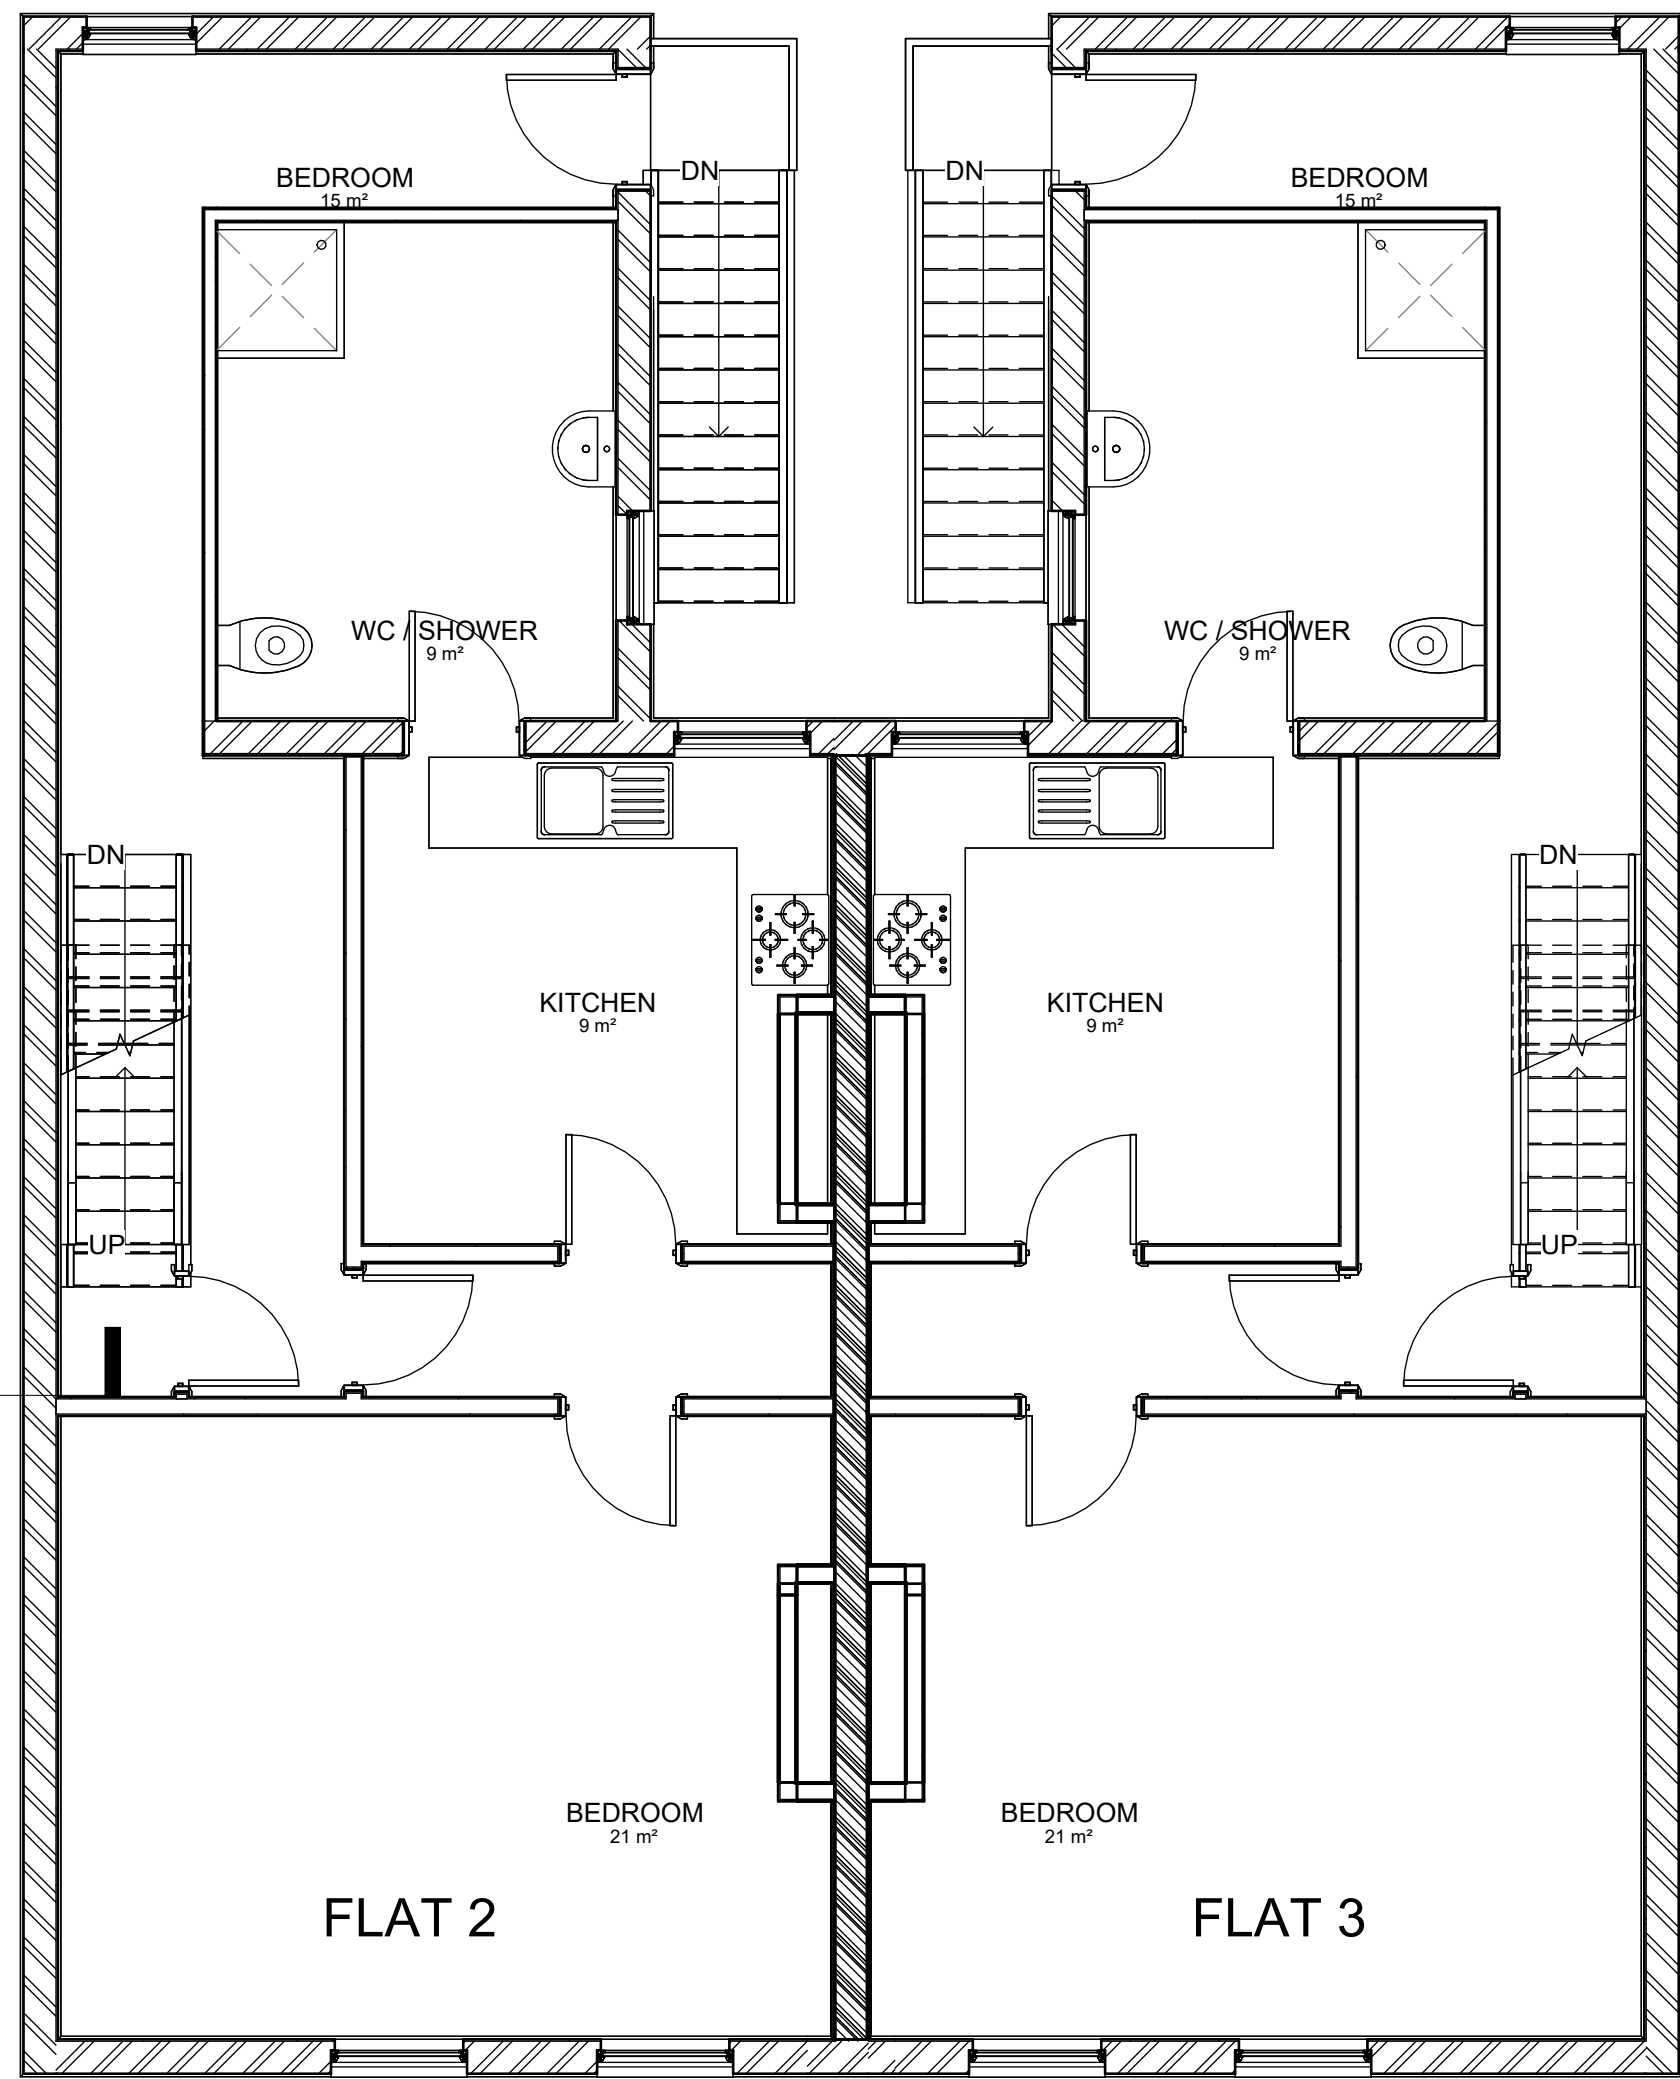

2 1ST FLR PROPOSED
1 : 50

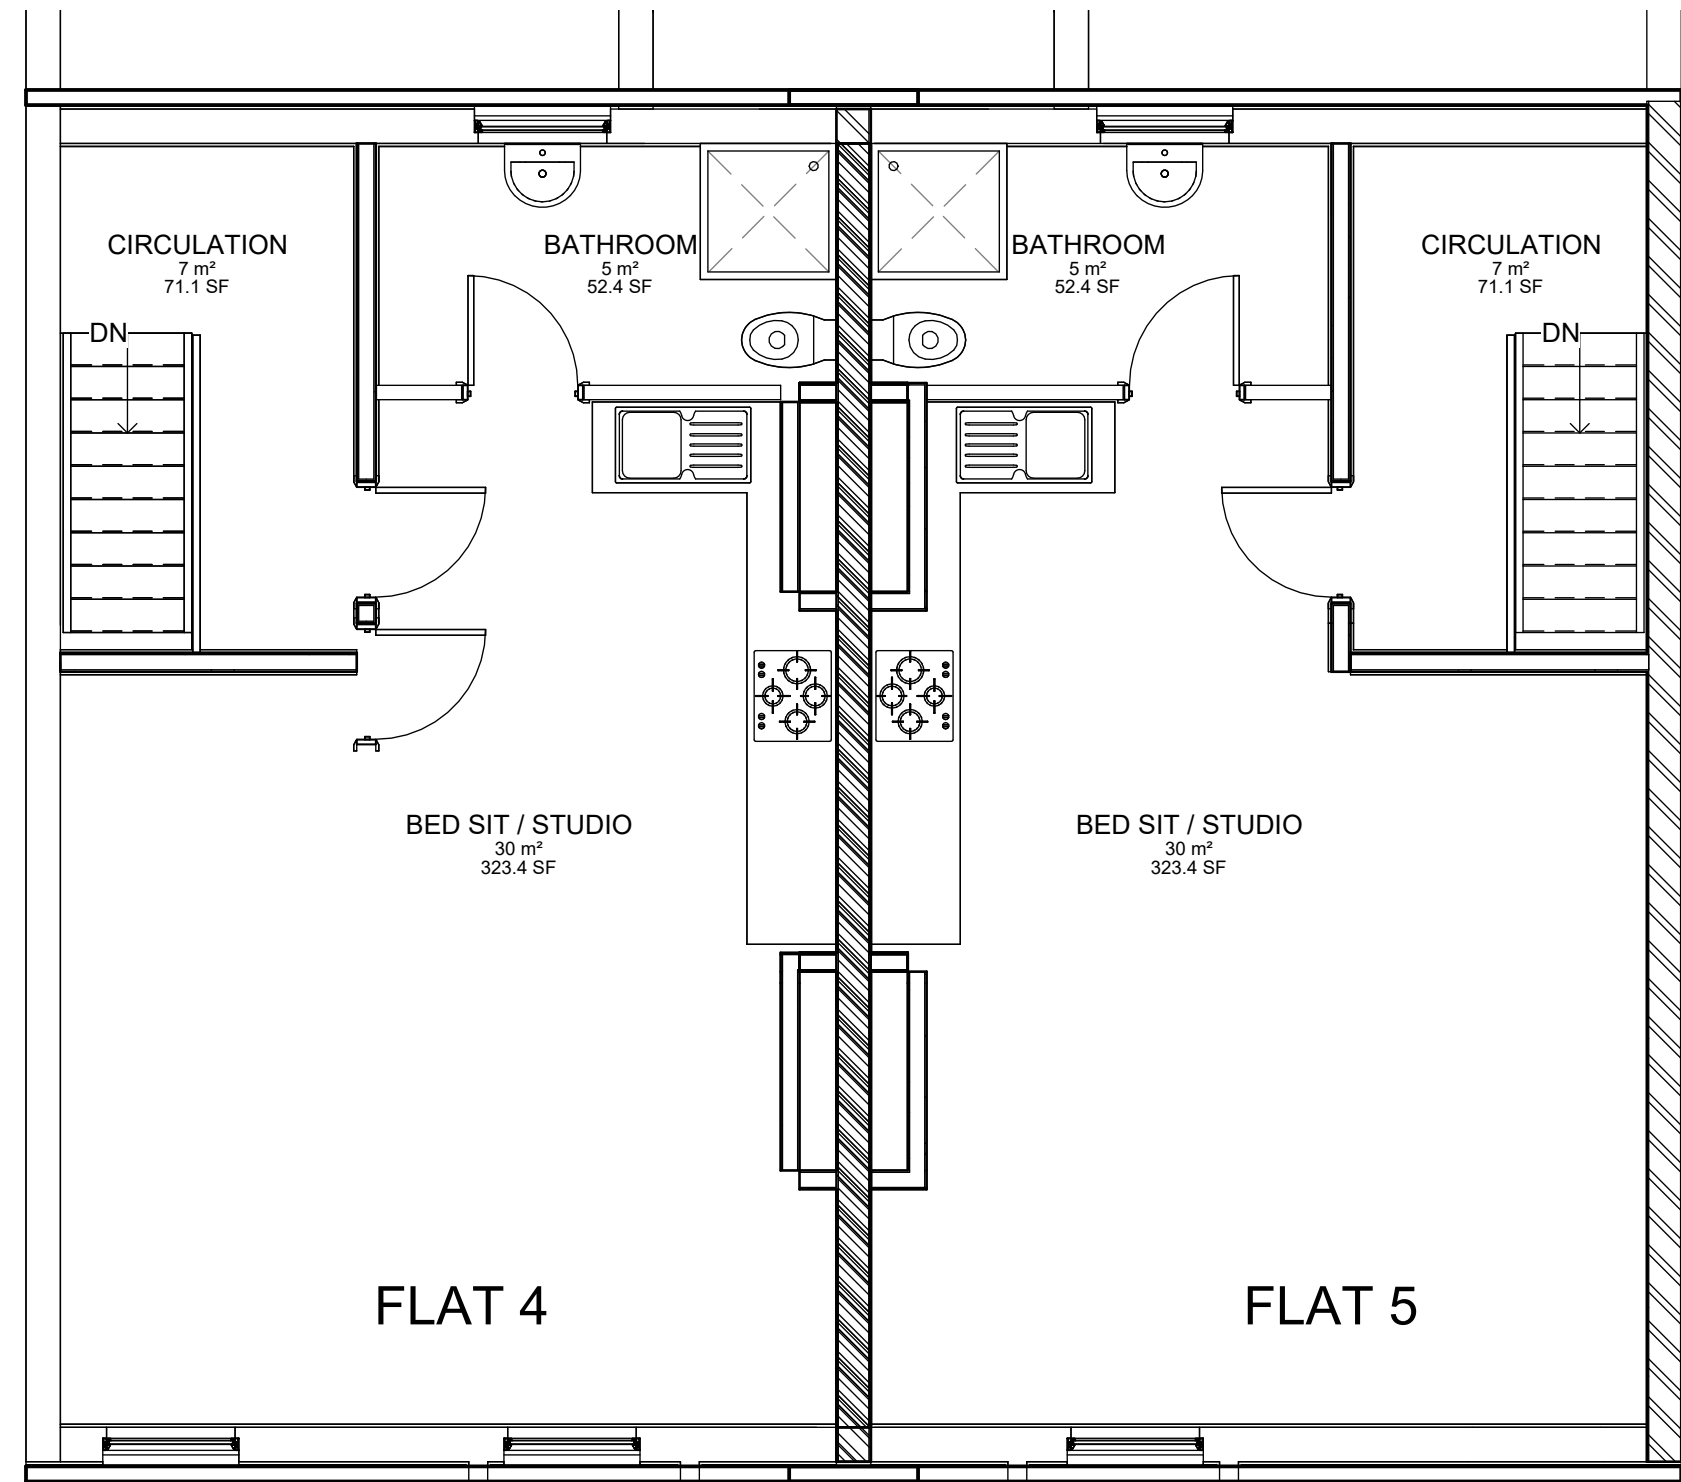

3 PROPOSED 2ND FFL
1 : 50

Notes

GENERAL NOTES

THE CONTRACTOR IS ADVISED TO VISIT THE SITE PRIOR TO ALL LOCAL CONDITIONS & RESTRICTIONS LIKELY TO AFFECT THE EXECUTION OF THE WORKS. NO CLAIMS ARISING FROM FAILURE TO DO SO WILL BE CONSIDERED.

THIS DRAWING IS TO BE READ IN CONJUNCTION WITH ALL OTHER DRAWINGS, SCHEDULES & SPECIFICATIONS RELATING TO THE PROJECT AND ANY DISCREPANCIES NOTIFIED TO THE CONTRACT ADMINISTRATOR IMMEDIATELY.

THE CONTRACTOR IS TO CHECK ALL DIMENSIONS ON SITE PRIOR TO COMMENCING WORKS OR ORDERING ANY MATERIALS. DO NOT SCALE OFF DRAWINGS..

Rev	Description	Date	Dr	App
original by		date created	by	by
NK		08/02/2023	NK	



0161 816 4727

www.NKARCHITECTURAL.co.uk

19 HEXAGON CLOSE, MANCHESTER, M19 1BN

client name	S KOSER
project	114 - 116 FLAT 1 - 5 WALMESLEY ROAD , BURY FLAT FLOOR PLANS
drawing	PROPOSED GF 1ST AND FLOOR PLAN
computer file	C:\Users\TRADE\Dropbox\NKAR0114 Walmsley\114 - 116 WALMESLEY FLATS.rvt
plot date	
project number	2021.0042.2247
scale	1 : 50
drawing number	A110
rev	
issue status	@A1

This drawing is to be read in conjunction with all related drawings. All dimensions must be checked and verified on site before commencing any work or producing shop drawings. The originator should be notified immediately of any discrepancy. This drawing is copyright and remains the property of NK Architectural.