




- Notes:
- This drawing is copyright.
 - Do not scale dimensions from this drawing.
 - This drawing is to be read in conjunction with all other relevant drawings.
 - All discrepancies on this drawing are to be reported to the architect.
 - Do not modify any element of this drawing.
 - Use drawing only for purpose(s) issued.

North Sign / Key Plan

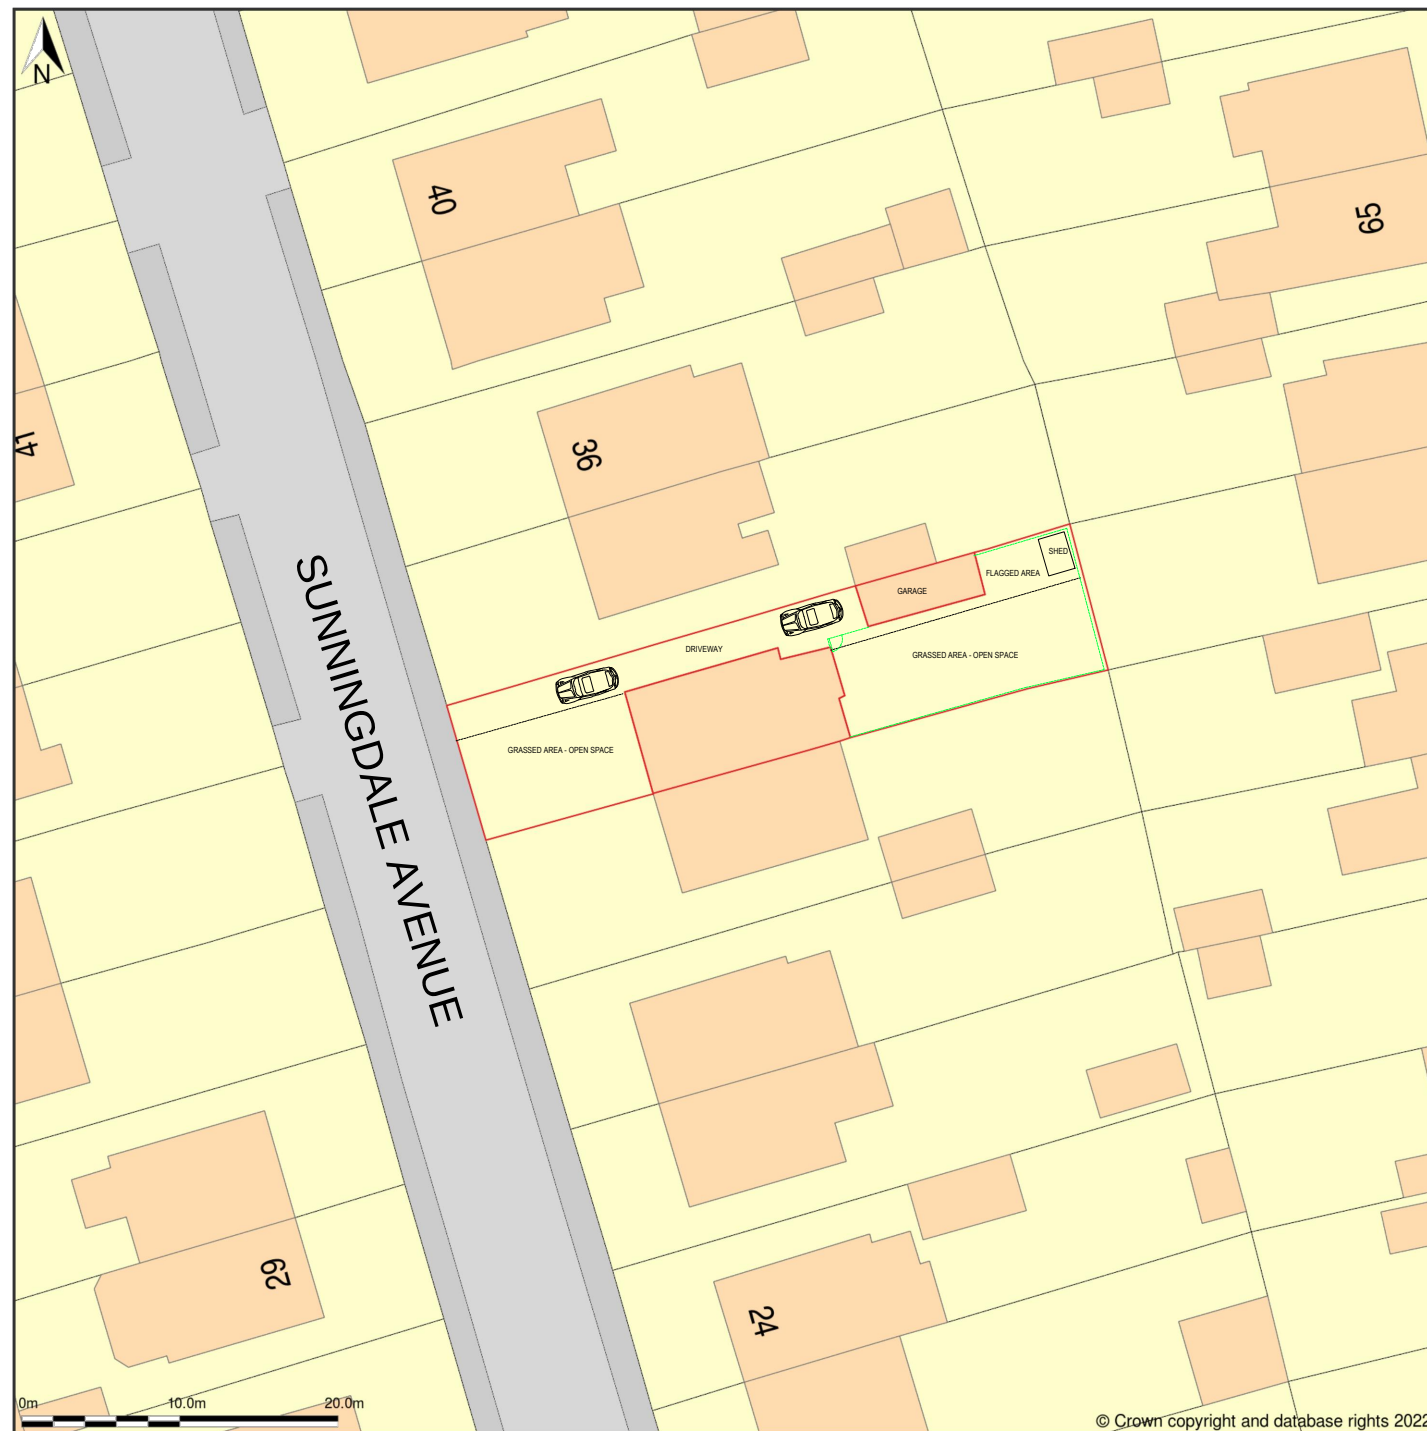

----- TIMBER FENCE LINE

----- FLAG LINE

The following external model files are included within this drawing:



BeLvedere Design

Client	
--------	--

Mr. & Mrs. Brabbing

Project	
---------	--

32 Sunningdale Avenue

Drawing Title

Existing Site Plan

Job Number

5056

Drawing Originated Date

16/10/22

Scale@A3

1 : 500

Purpose	
---------	--

PLANNING

Drawing Number

SP(00)001

Revision

■