


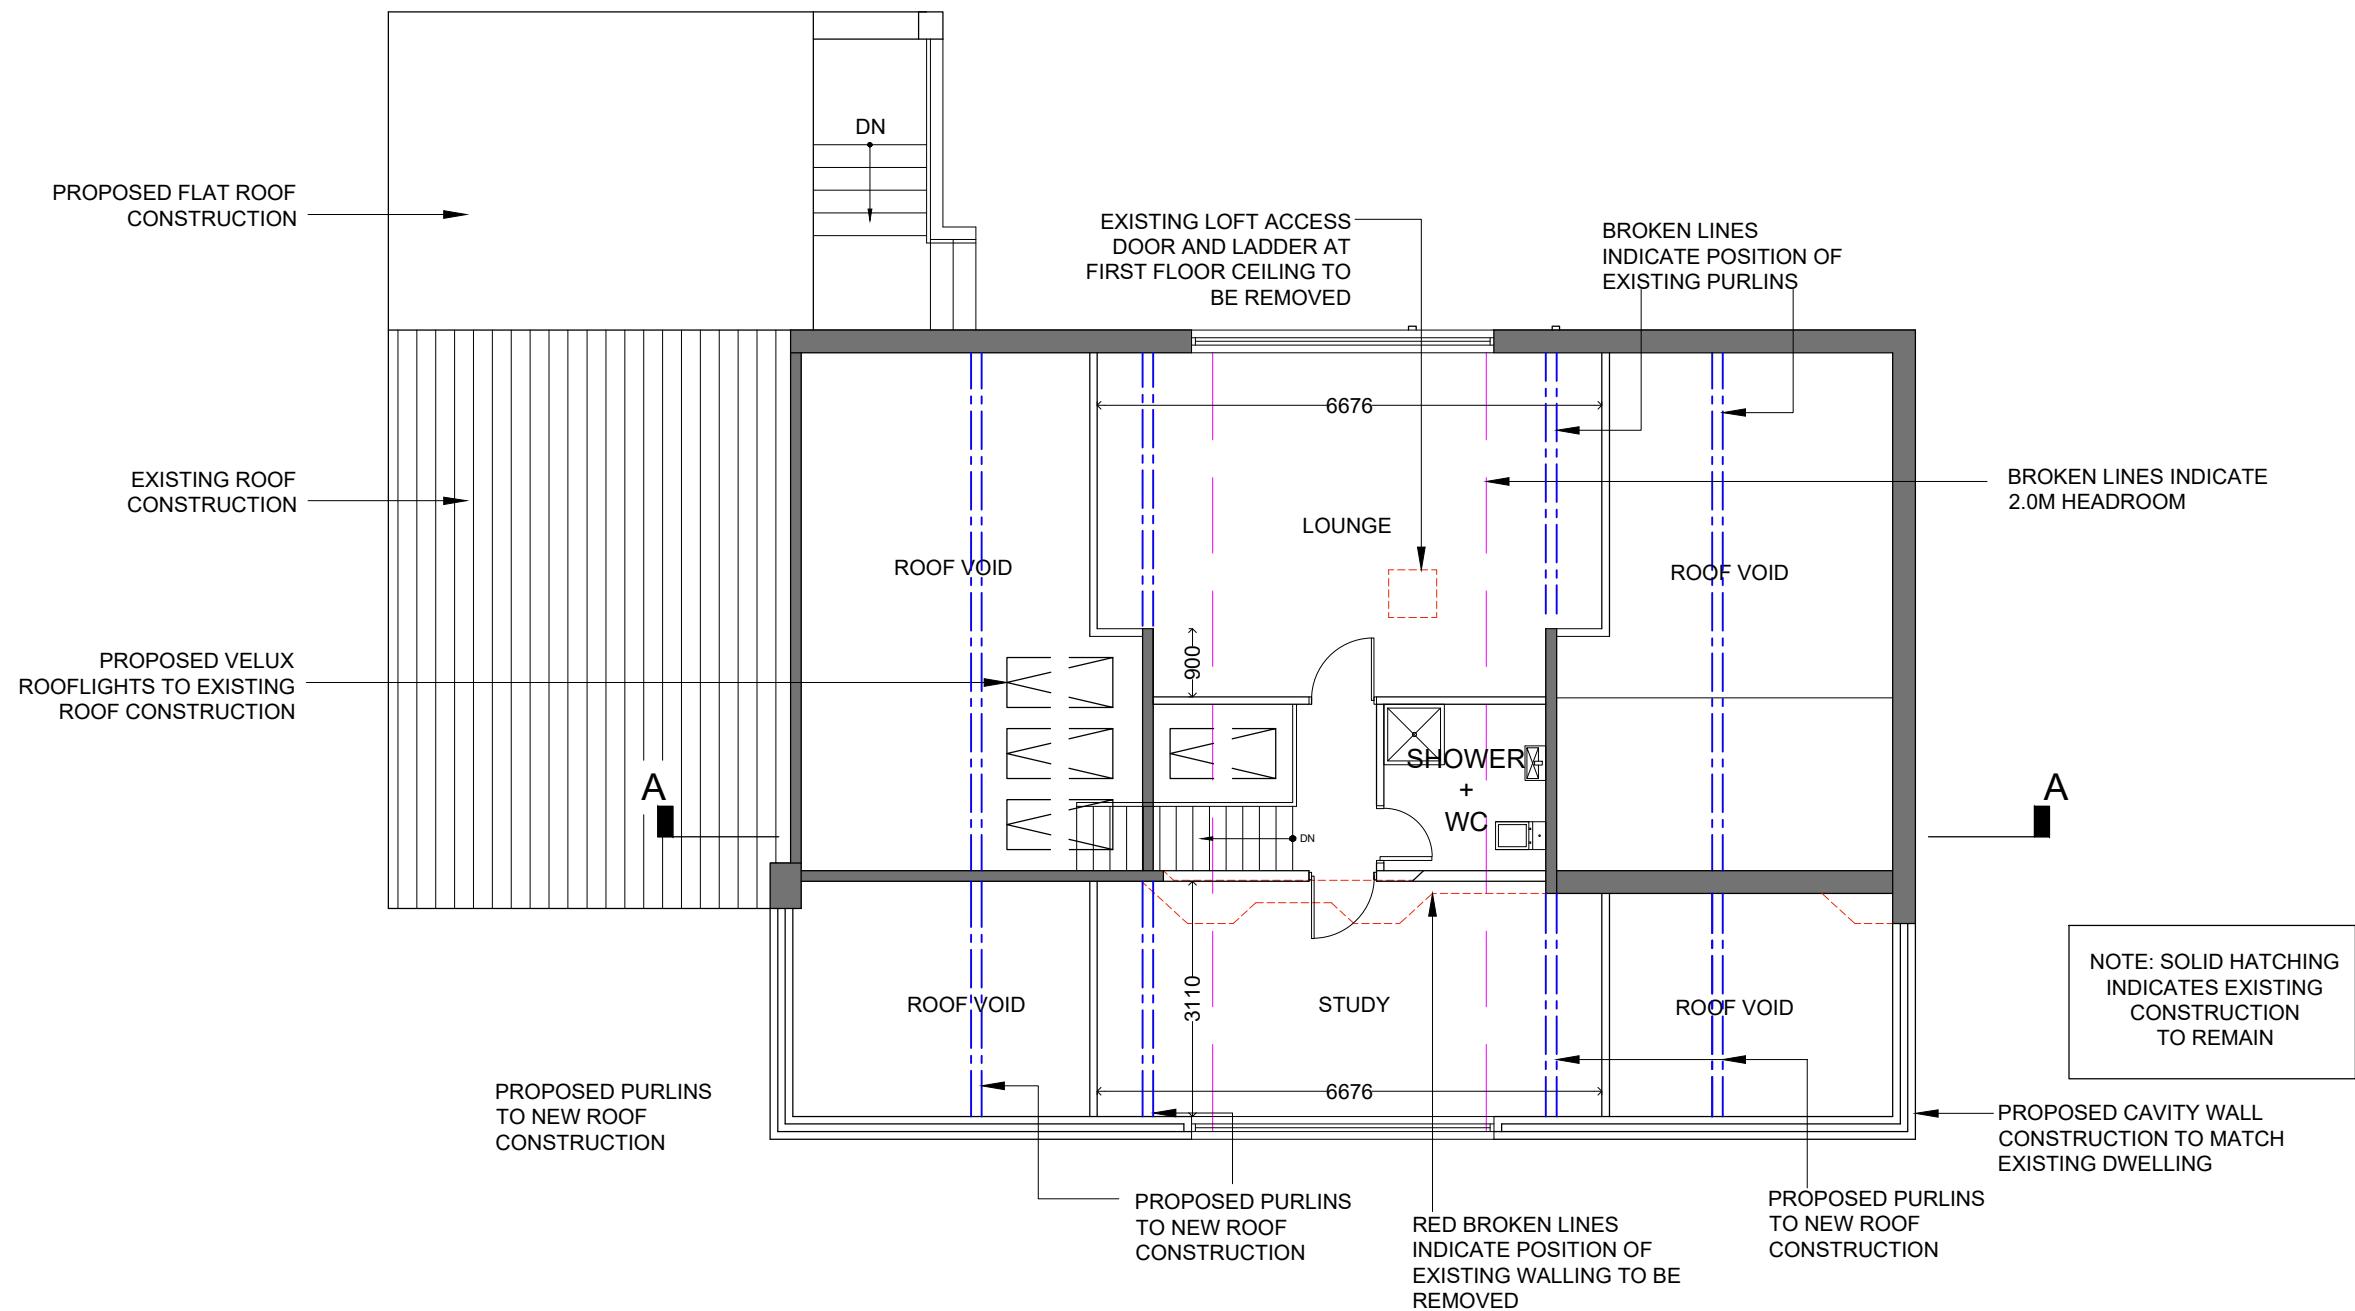

PROPOSED SECOND FLOOR PLAN

REV	DESCRIPTION
A	FLOOR PLAN LAYOUT REVISED 04.09.23 D.D.
B	GENERAL AMENDMENTS & SKYLIGHTS ADDED R.S.P. 25.09.23
C	PROPOSED EXTENSION REDUCED IN SIZE, PURLINS REPOSITIONED 600MM 18.10.23 R.L.
D	FRONT EXTERNAL WALL LINED WITH WALL BELOW 01.12.23 D.D.

PROPOSED SECOND FLOOR PLAN

PROPOSED EXTENSIONS & ALTERATIONS TO DWELLING
3 RINGLEY DRIVE, WHITEFIELD,
MANCHESTER M45 7BX

CLIENT:	GILL	 NEIL PIKE ARCHITECTS
DWG NO:	PL K1103/03	
SCALE:	1/100 @ A3	
DRAWN BY:	D.D	
DATE:	10/08/23	
REV:	D	

MICHIGAN HOUSE, 17-19 CHORLEY NEW ROAD, BOLTON, BL1 4QR
 TEL: 01204 392233 FAX: 01204 528505
 WWW.NEILPIKEARCHITECTS.CO.UK EMAIL: INFO@NEILPIKEARCHITECTS.CO.UK
COPYRIGHT OF THIS DRAWING REMAINS WITH THE ARCHITECT. DO NOT SCALE FROM THIS DRAWING. WORK TO FIGURED DIMENSIONS. CHECK ALL DIMENSIONS ON SITE. IN THE EVENT OF ANY DISCREPANCY REFER QUERY TO THE ARCHITECTS.