




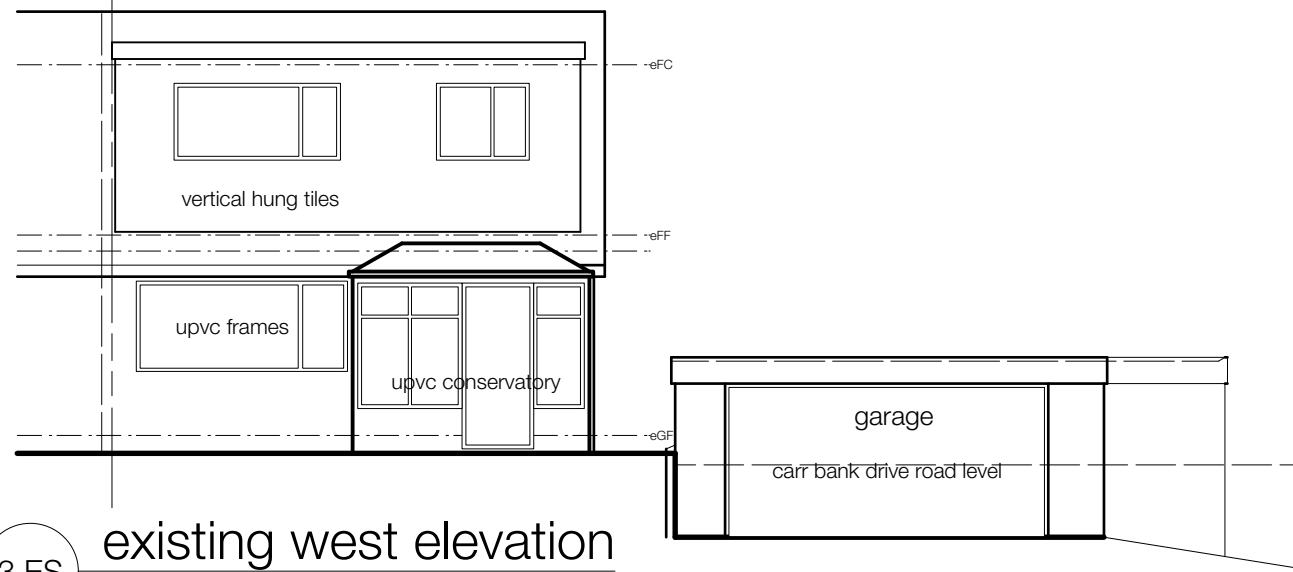


3 ES existing west elevation
1:100

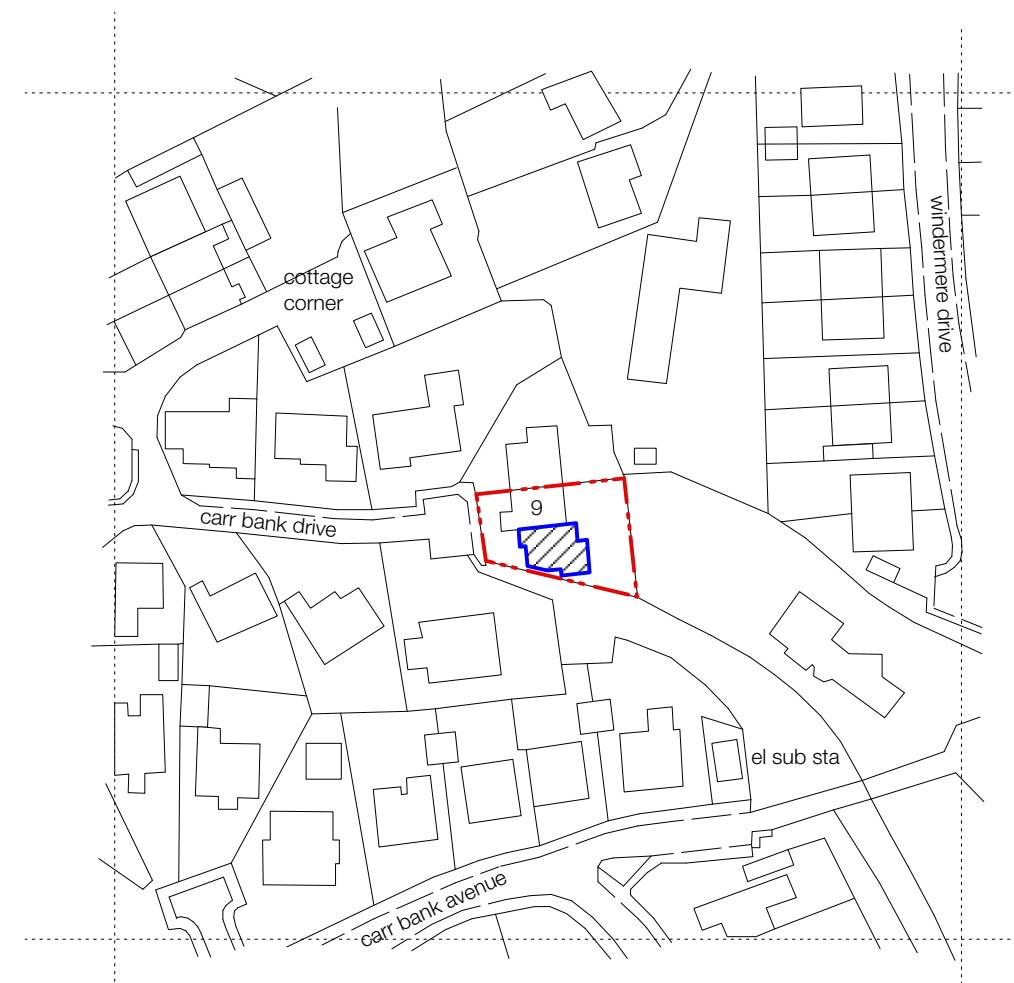


7 ES location plan
1:1250

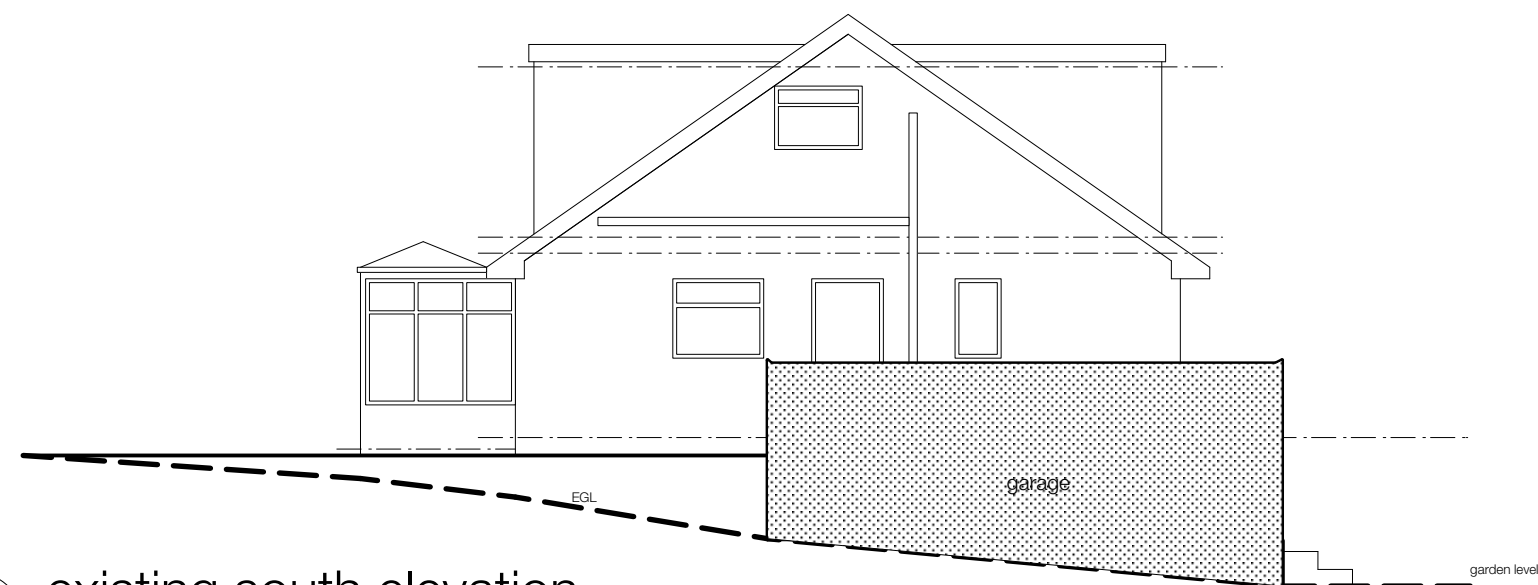

4 ES existing south elevation
1:100

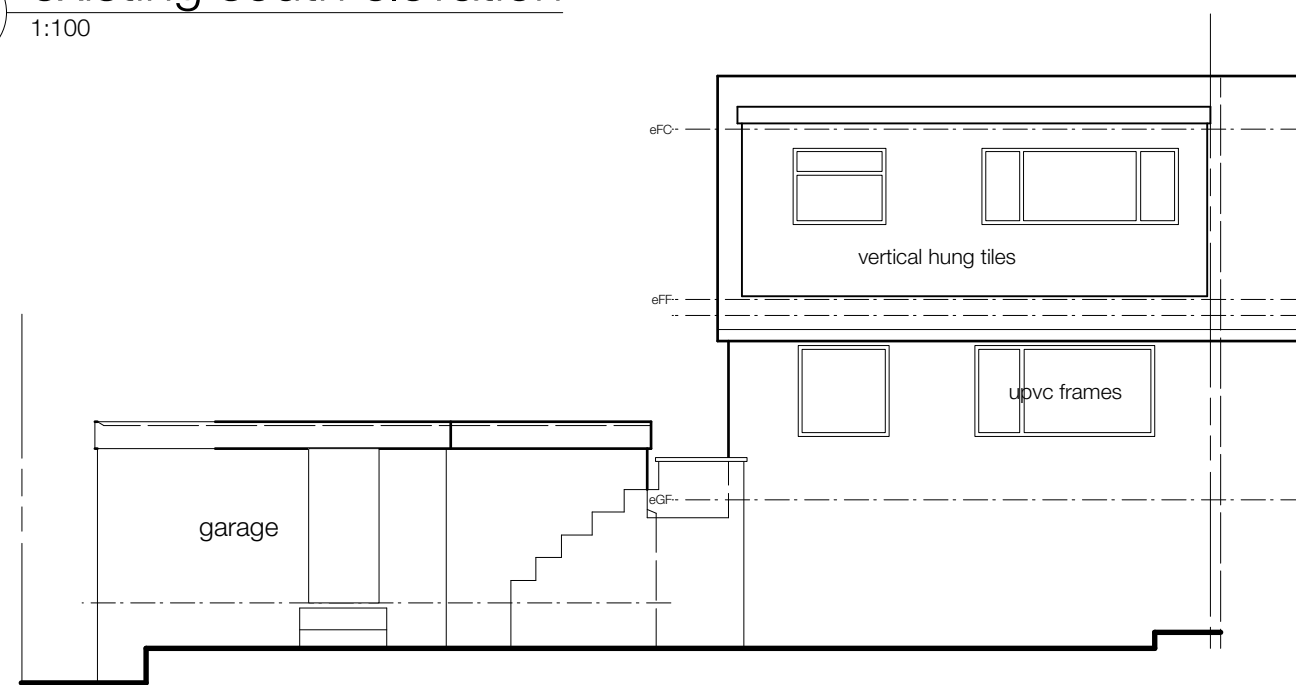

5 ES existing east elevation
1:100

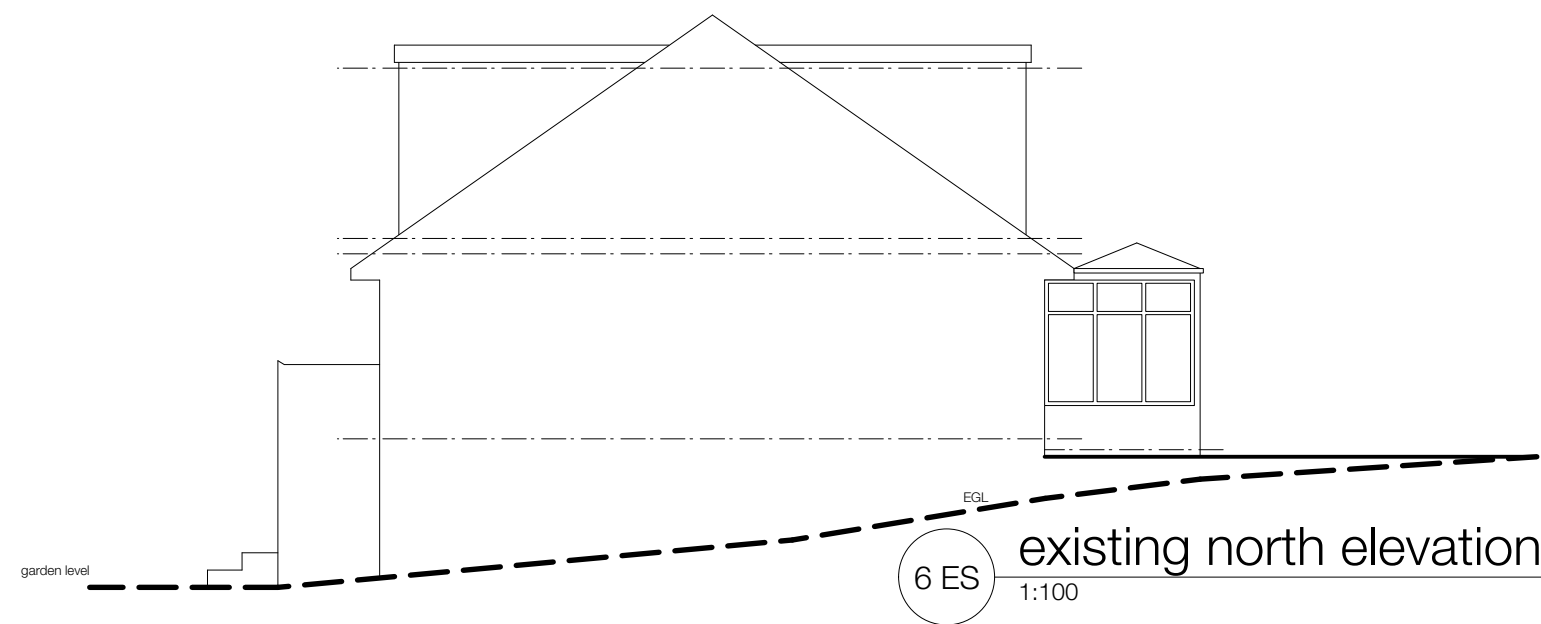

6 ES existing north elevation
1:100

A3

opm design
° digital architects °

Client: 9 carr bank drive
ramsbottom

Scale: 1:100 Date: Feb 2019

Title: existing front & gable & rear elevation
+ location plan

Drg Nr: K1806/23 ES r: !