



PROPOSED EXISTING

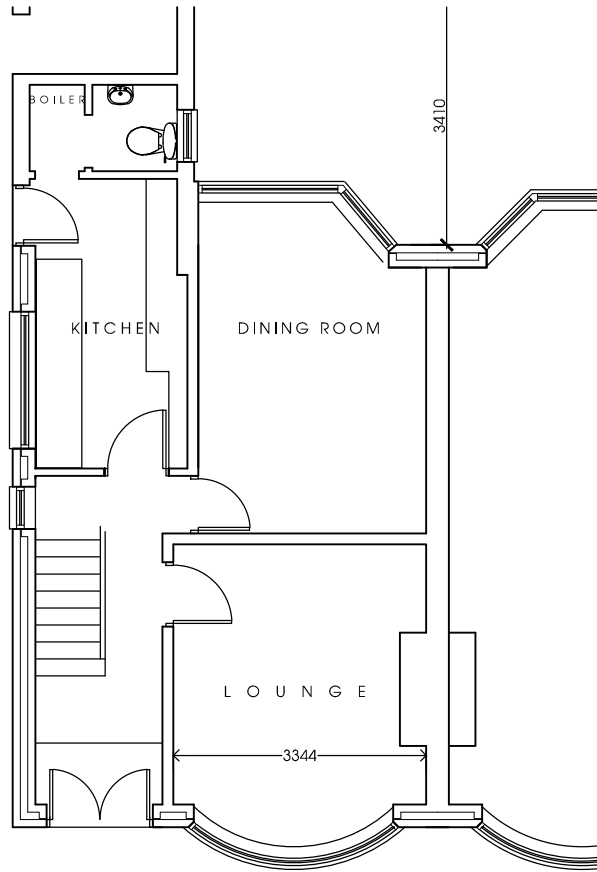


GROUND FLOOR PLAN

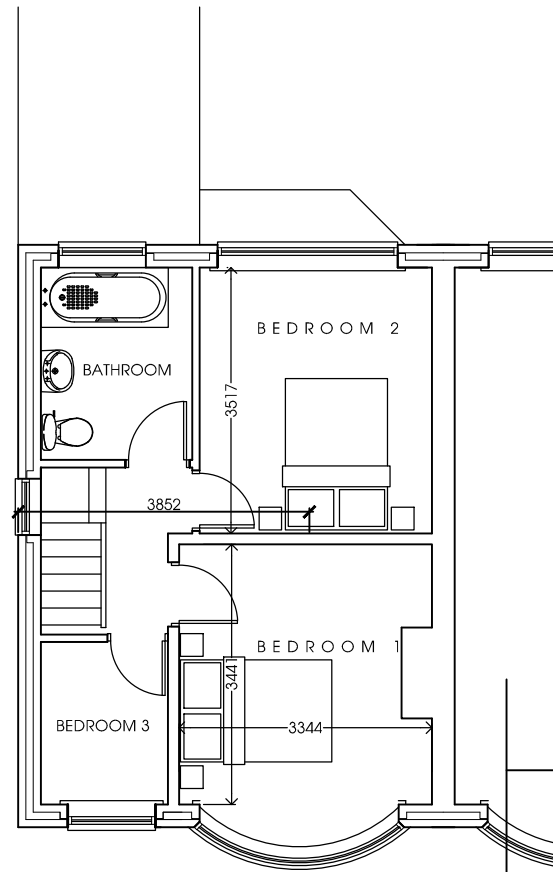


FIRST FLOOR PLAN




SOUTH WEST ELEVATION

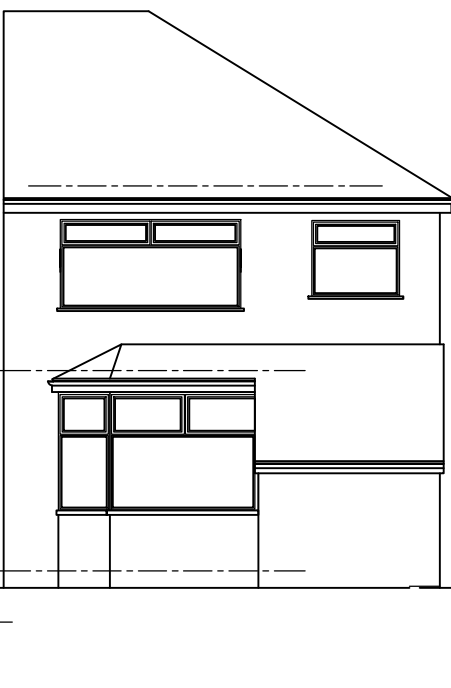


NORTH EAST ELEVATION

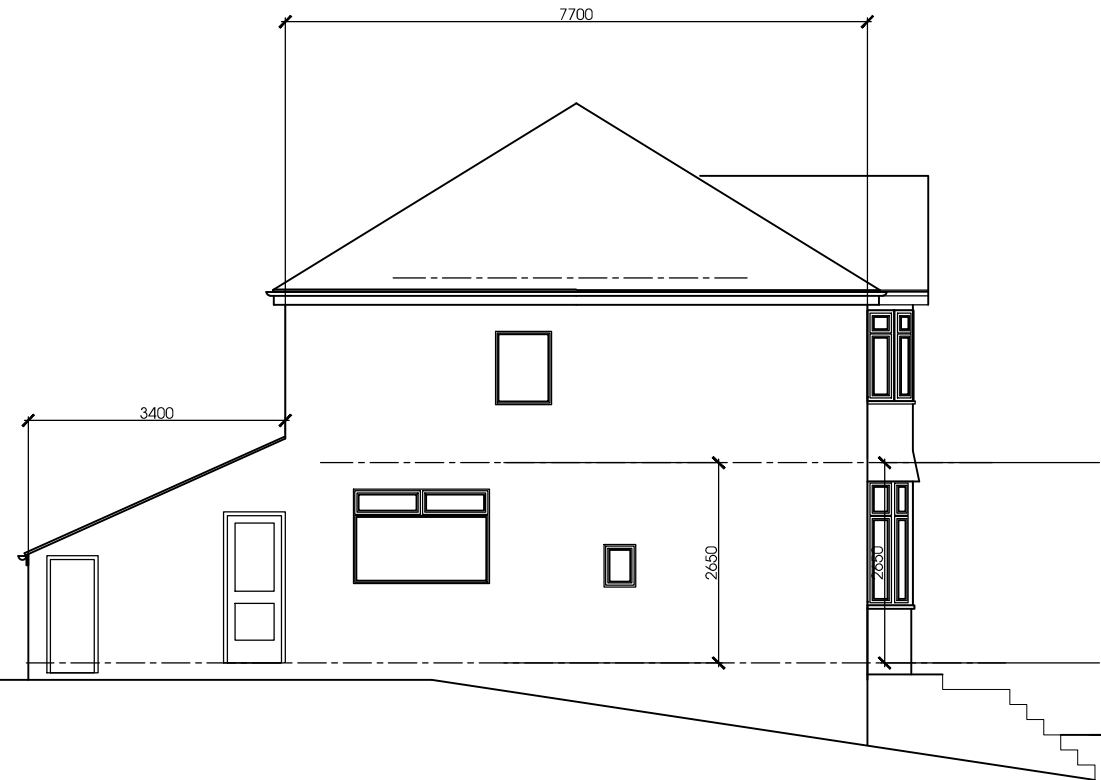


NORTH WEST ELEVATION

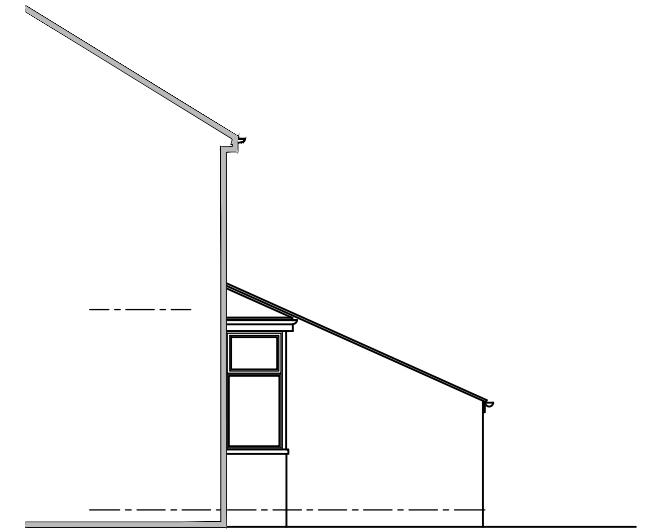

JTH EAST ELEVATION

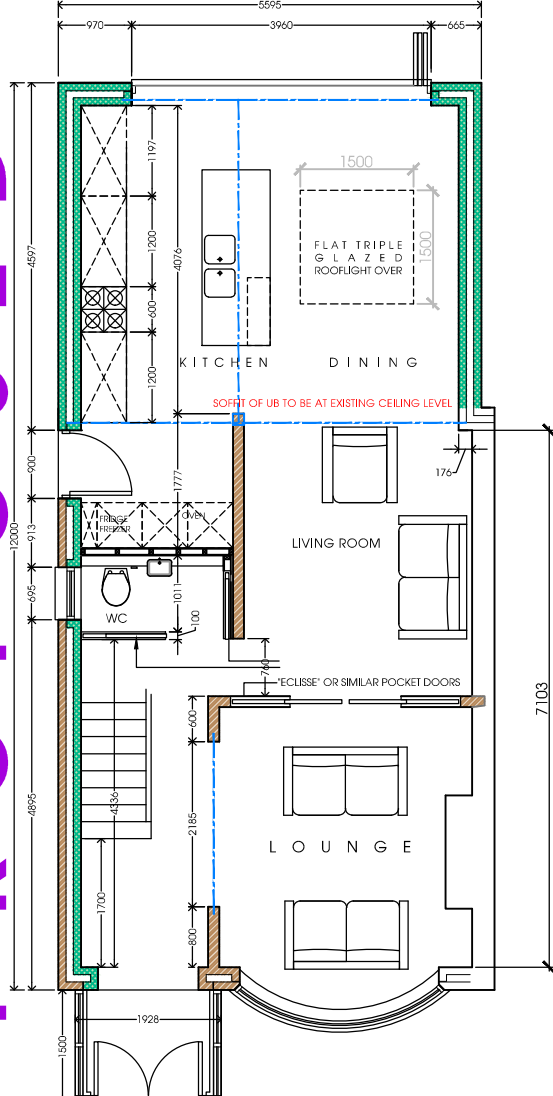


GROUND FLOOR PLAN

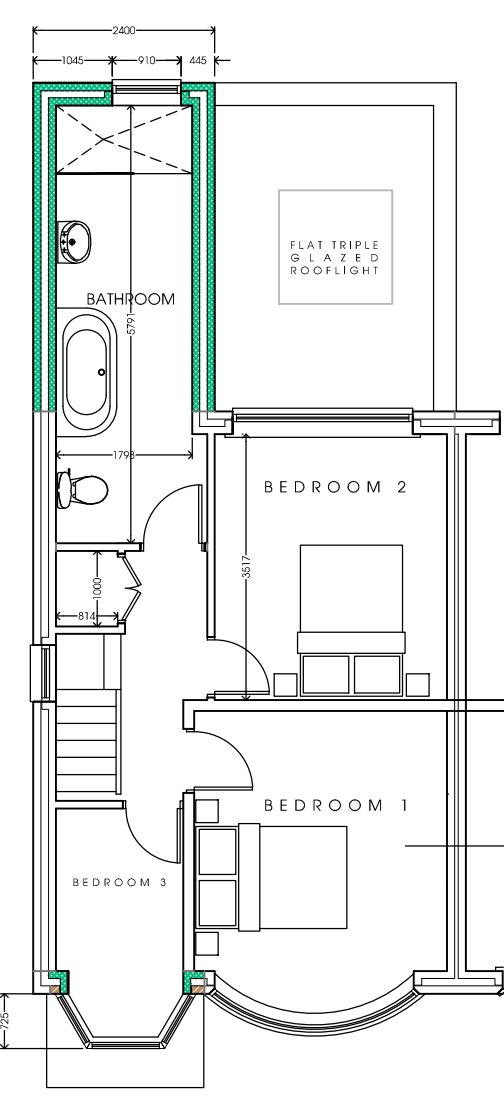

FIRST FLOOR PLAN




SOUTH WEST ELEVATION

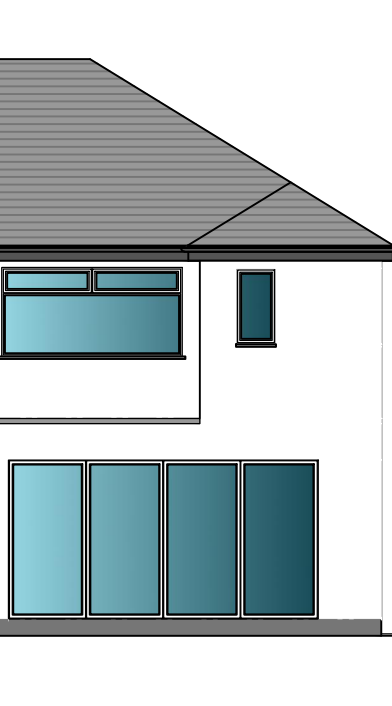


NORTH EAST ELEVATION




NORTH WEST ELEVATION

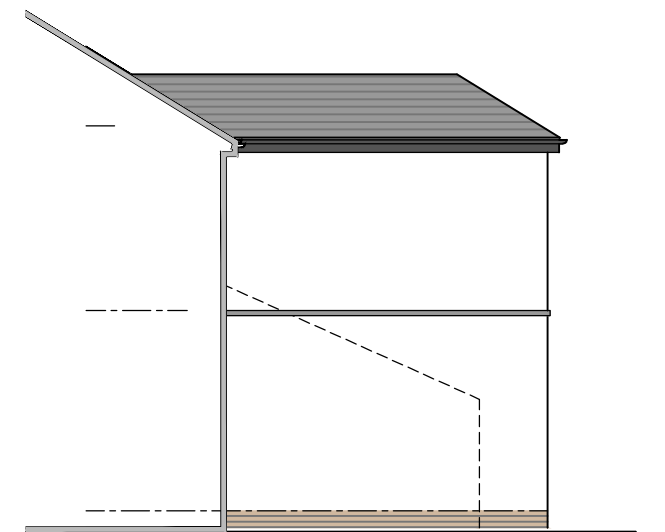


SOUTH EAST ELEVATION

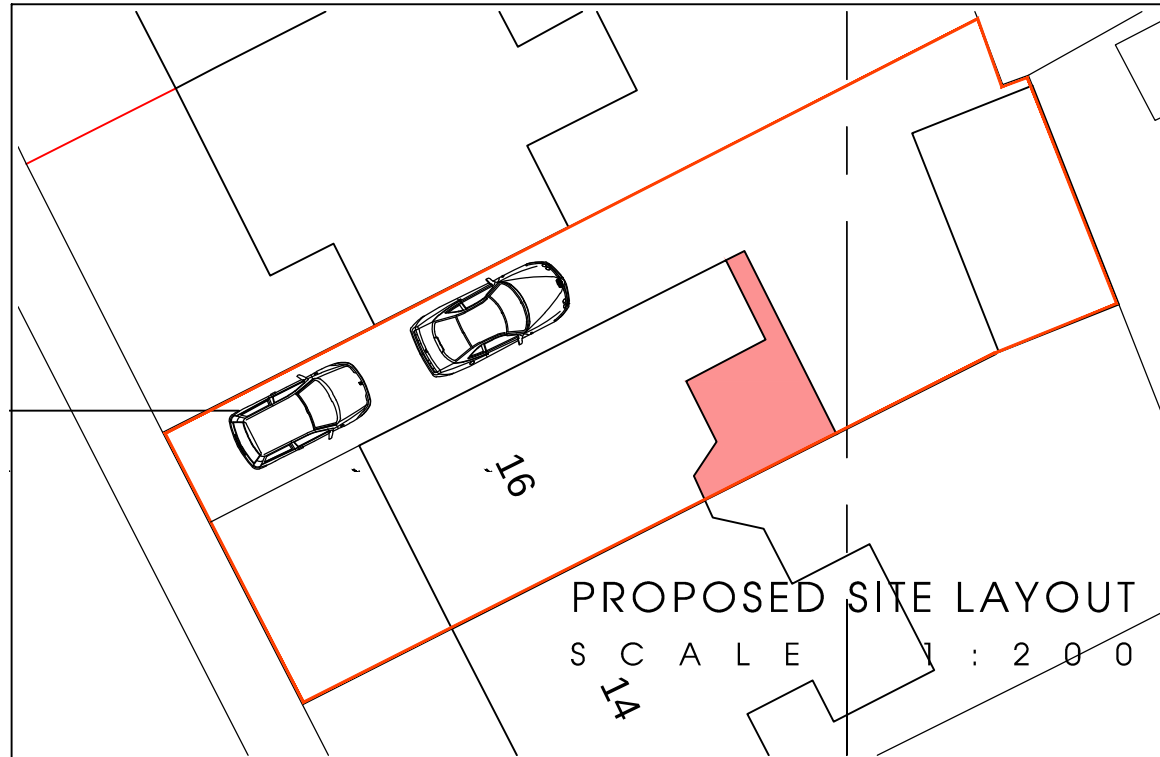

PROPOSED SITE LAYOUT  
SCALE 1:200

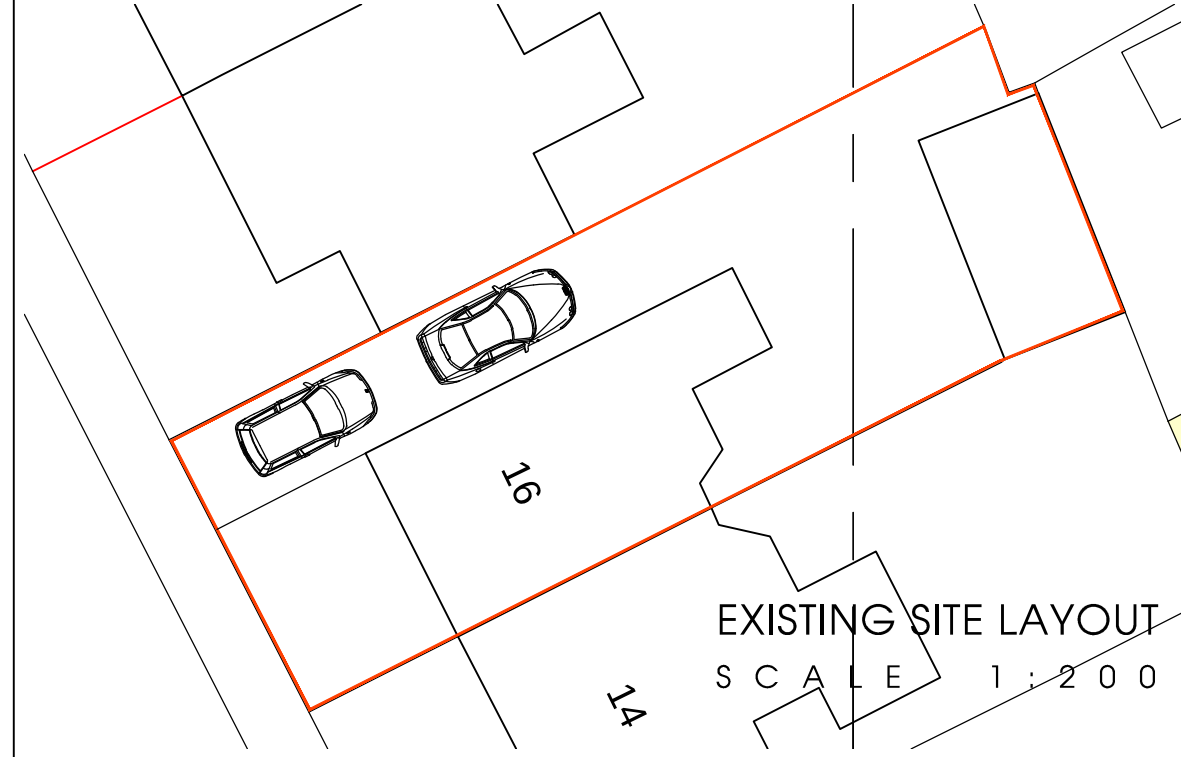

EXISTING SITE LAYOUT  
SCALE 1:200

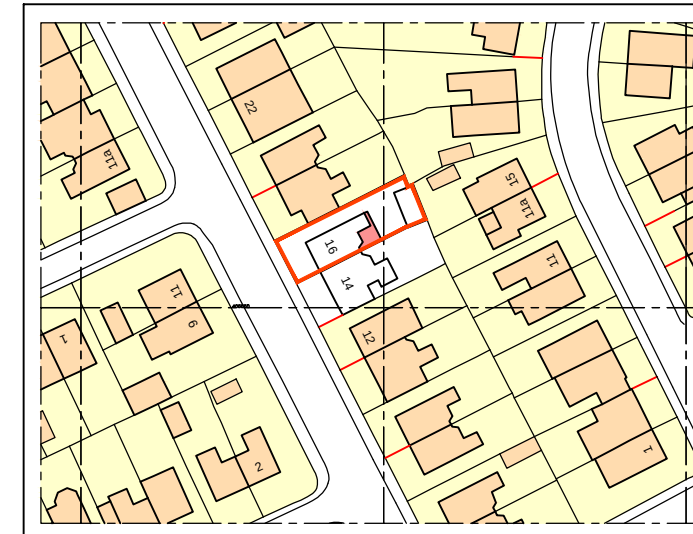

LOCATION PLAN  
SCALE 1:1250

|   |   |     |            |
|---|---|-----|------------|
| A | EXTENSION INCREASED BY 900mm IN DEPTH. AIRING C/P'D AND BATHROOM LAYOUT ALTERED. CHIMNEY BREAST REMOVED FROM FRONT BEDROOM | RLH | 12/08/2021 |
| B | GENERAL REVISION TO GROUND FLOOR PLAN                                                                                      | RLH | 26/12/2021 |
| C | EXTG + PROPOSED SITE PLANS + PARKING ADDED. ROOM NAMES ADDED. PARKING ADDED.                                               | RLH | 08/03/2022 |
| D | FLOOR PLANS AMENDED TO MATCH ELEVATIONS. AS EXTG GF PLAN AMENDED                                                           | RLH | 17/07/2022 |
| E | SOUTH EAST ELEVATIONS ADDED                                                                                                | RLH | 15/09/2022 |

| REVISIONS | BY | CHKD | DATE |
|-----------|----|------|------|
|-----------|----|------|------|

PROTECTED BY THE COPYRIGHT DESIGNS & PATENT ACT 1988  
MR and MRS HARVEY

16 STANWAY ROAD WHITEFIELD MANCHESTER M45 8EG  
PROPOSED TWO STOREY / SINGLE STOREY REAR EXTENSION  
AND INTERNAL ALTERATIONS

PLANS + ELEVATIONS AS EXISTING AND PROPOSED

**RL HORWICH ARCHITECTS**  
15 RIMMERS AVENUE FORMBY MERSEYSIDE L37 7AR  
tel 01704 879200 mob 07702 841527 email ray@rlhorwich.co.uk

|                            |               |                                    |                    |
|----------------------------|---------------|------------------------------------|--------------------|
| DRAWN<br>RLH               | CHECKED       | SCALE<br>1:100, 1:200, 1:1250 @ A2 | DATE<br>23/06/2021 |
| DRAWING NO.<br>2107-L10-01 | REVISION<br>E |                                    |                    |