





EXISTING FRONT ELEVATION

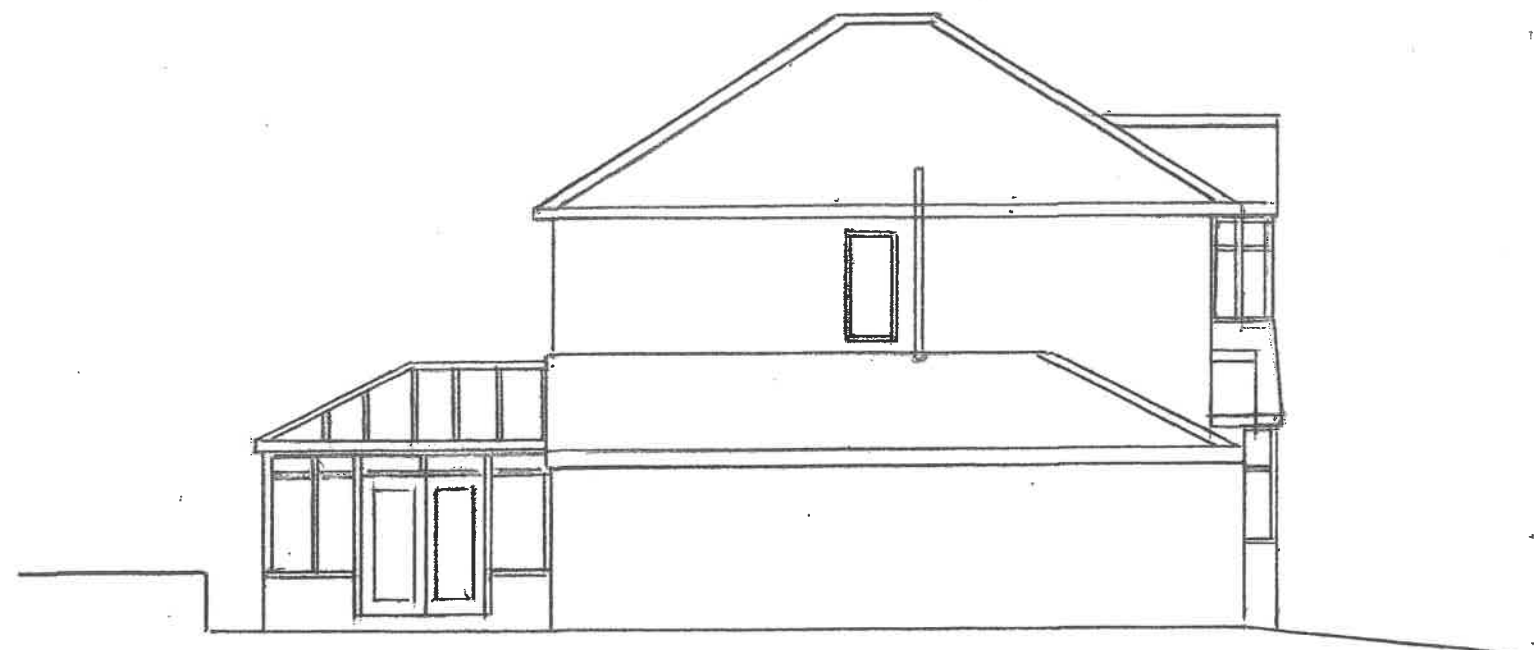

EXISTING SIDE ELEVATION



EXISTING REAR ELEVATION

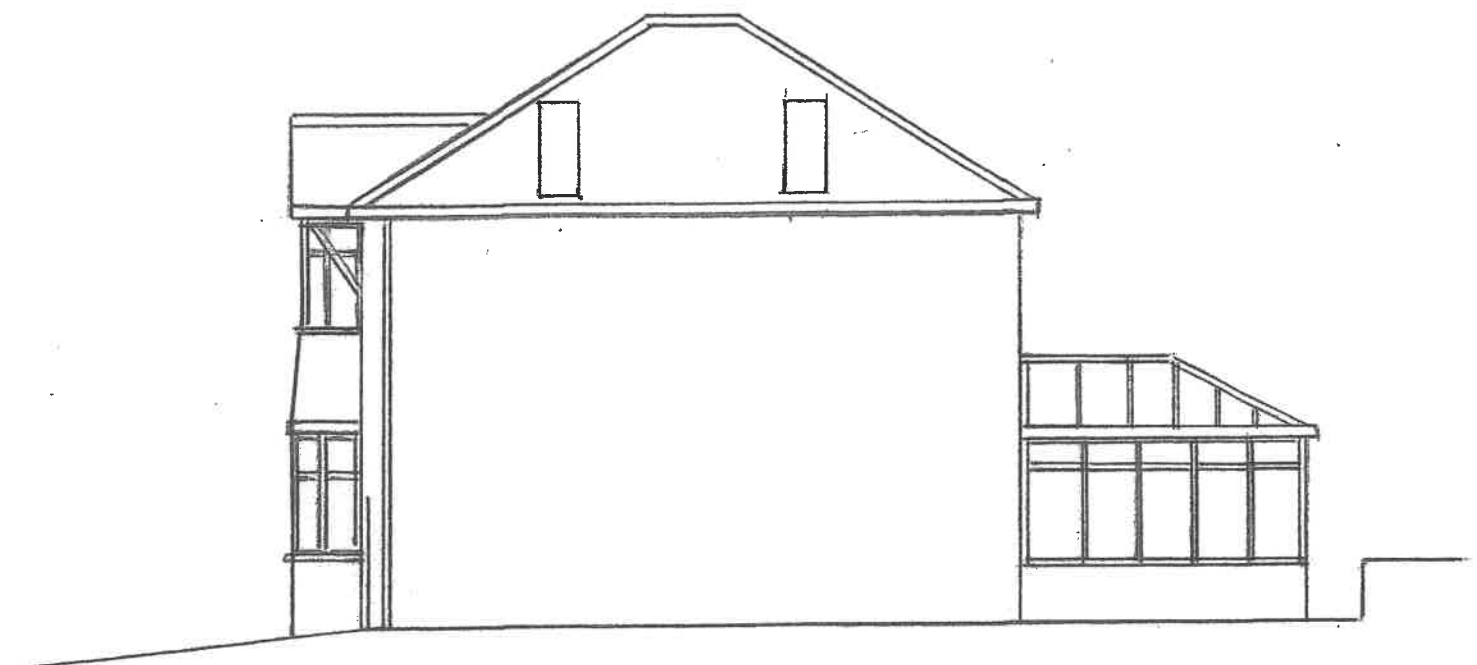

EXISTING SIDE ELEVATION

Thompson Designs
Tel 0161 705 1458 Mob 07884 318634

Sheet 2
Existing Elevations
429 Bury and Bolton Road
Radcliffe M26 4LJ
Scale 1:100 @ A3 Date February 2026