





PROPOSED FRONT ELEVATION

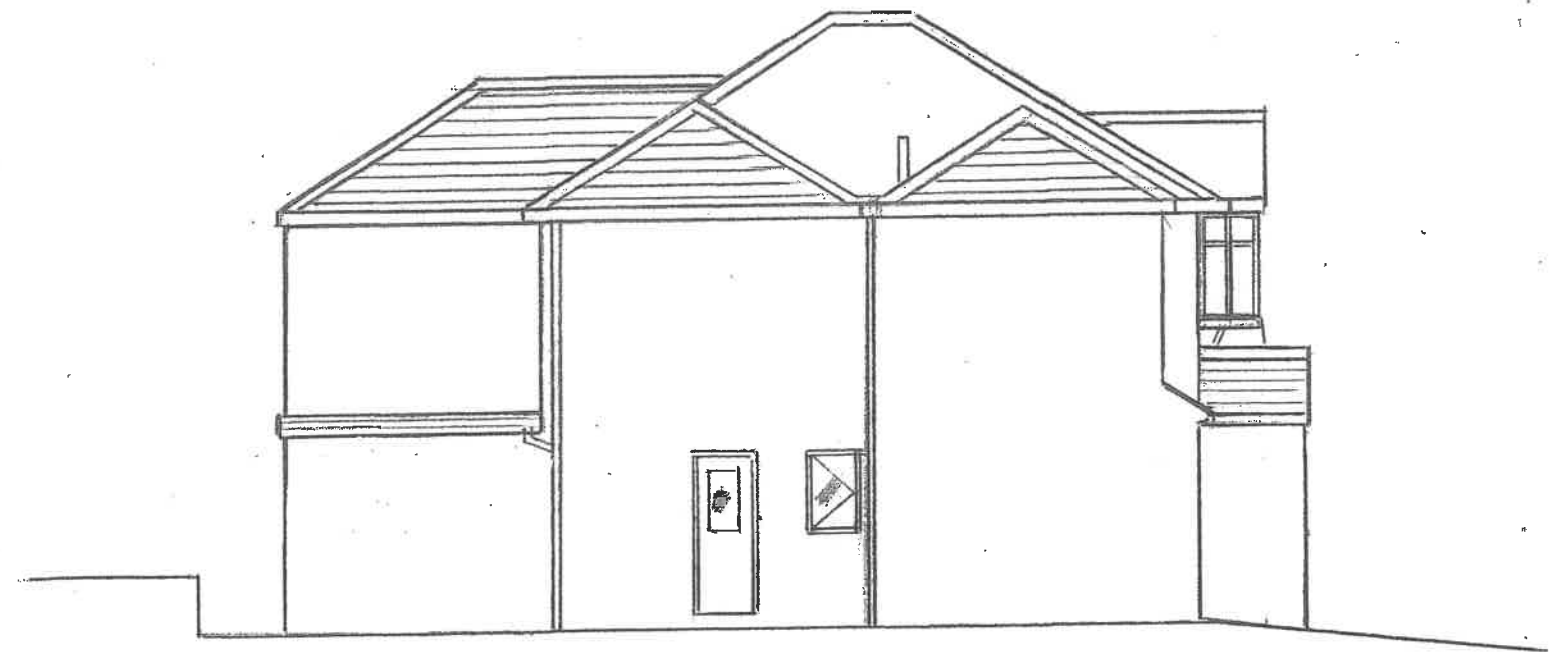

PROPOSED SIDE ELEVATION



PROPOSED REAR ELEVATION

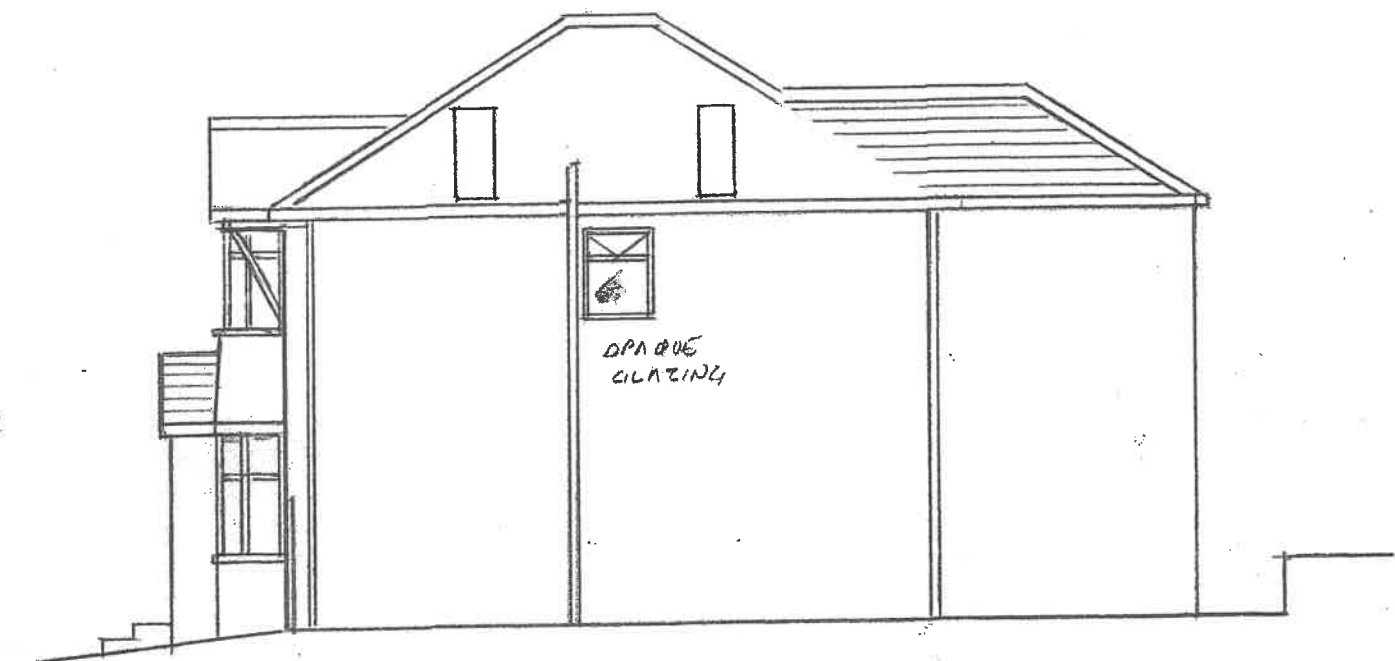

PROPOSED SIDE ELEVATION

Thompson Designs

Tel 0161 705 1458 Mob 07884 318634

Sheet 4

Proposed Elevations

429 Bury and Bolton Road

Radcliffe M26 4LJ

Scale 1:100 @ A3 Date February 2026