




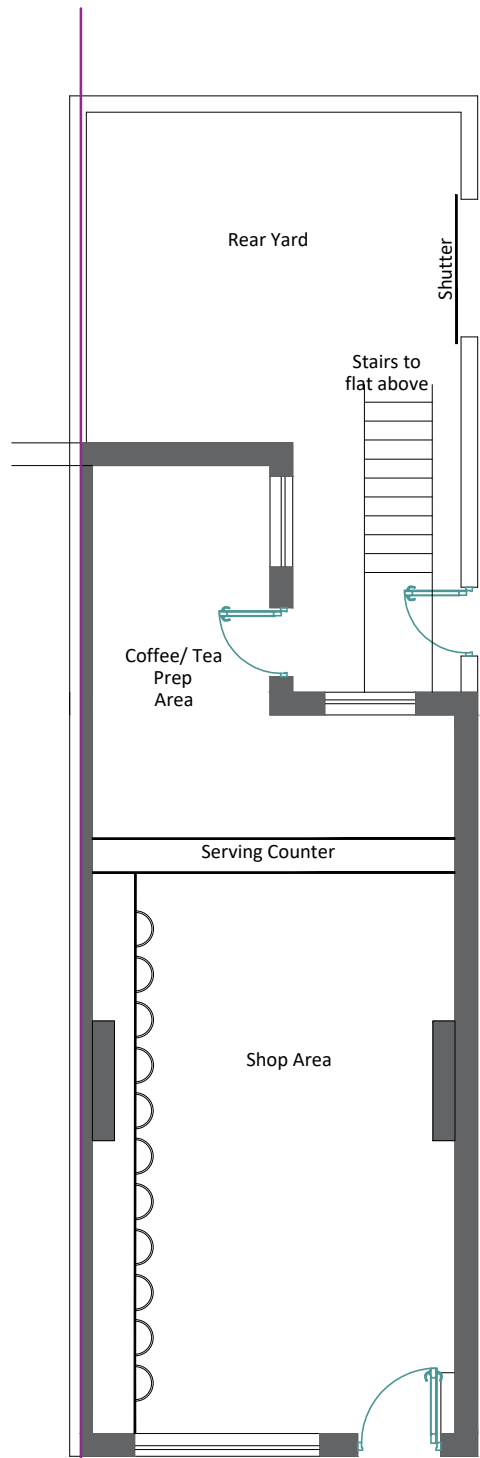


EXISTING FLOOR PLAN

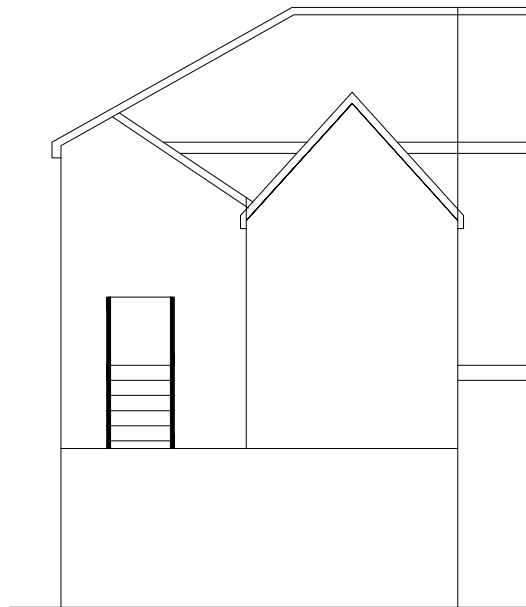

EXISTING REAR ELEVATION

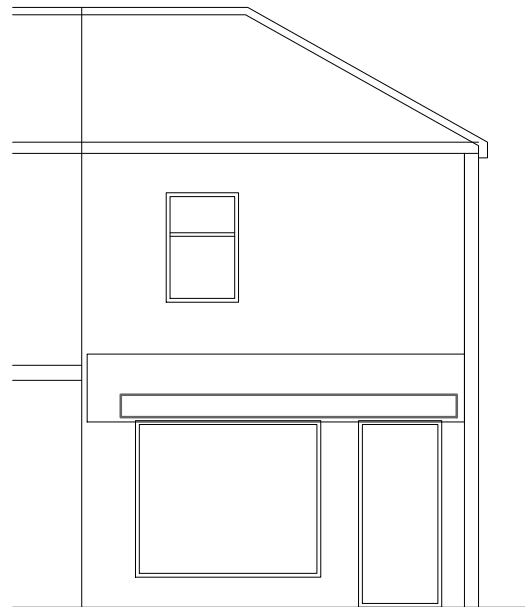


EXISTING FRONT ELEVATION

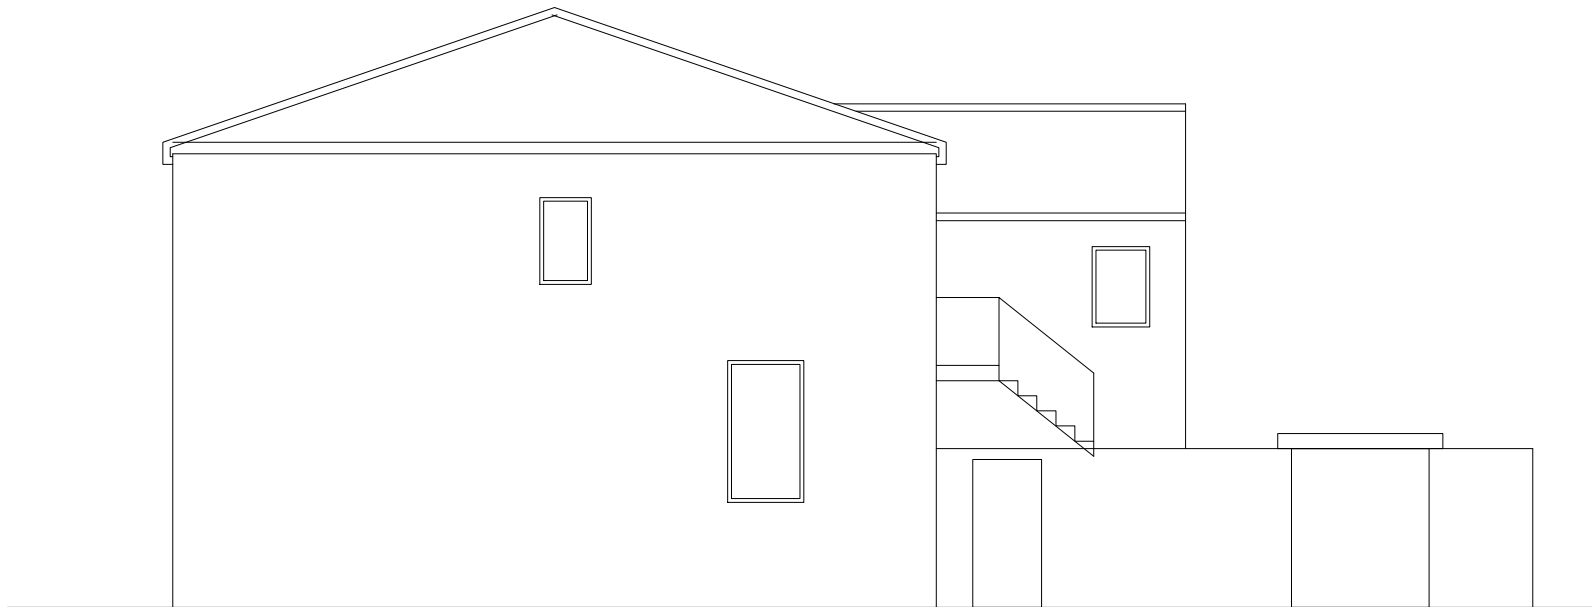

EXISTING SIDE ELEVATION

SITE AREA = 106m²
SHOP FLOOR AREA = 54m²

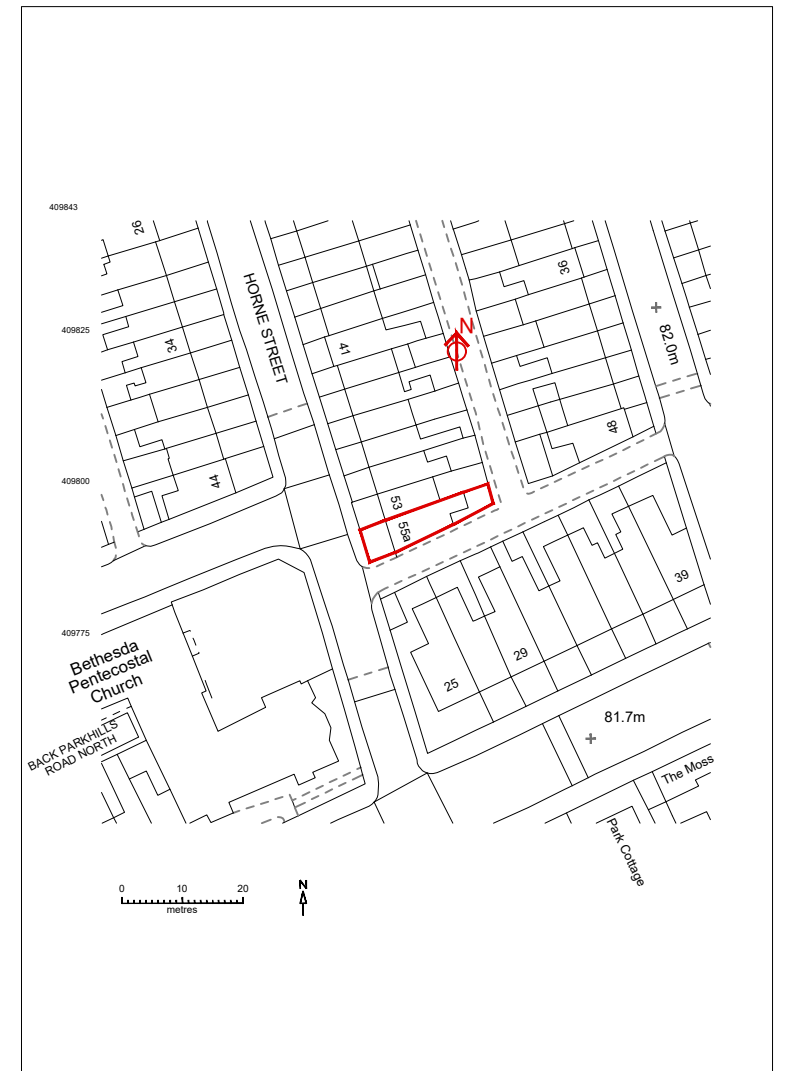

LOCATION PLAN
SCALE 1:1250

NOTES

This drawing is subject to a detailed building and site survey, therefore no guarantee of its accuracy can be given.
This drawing has been draughted in accordance with the clients design requirements.
All areas are approximate and are subject to a detailed building and site survey and further design development.
All dimensions should be checked prior to commencement of construction on site. Measurements should not be taken off the drawing.

Rev		Revision	Date
JOB			
VARIATION OF CONDITION TO ALLOW EXTENDED OPERATION HOURS			
ADDRESS			
55a HORNE STREET BURY BL9 9BW			
DATE	SCALE	SHEET	
30/08/2020	1:100 / 1:1250	1@A3	