


A3 Size


Scale 1:100

FOR PLANNING PURPOSES ONLY. USE FIGURED DIMENSIONS ONLY. SUBJECT TO SITE SURVEY AND ALL NECESSARY CONSENTS. ALL DIMENSIONS TO BE CHECKED BY USER AND ANY DISCREPANCIES, ERRORS OR OMISSIONS TO BE REPORTED TO THE ARCHITECT BEFORE THE WORK COMMENCES. THIS DRAWING IS TO BE READ WITH ALL OTHER RELEVANT MATERIALS


Revision	Notes	Date	Drawn
A			

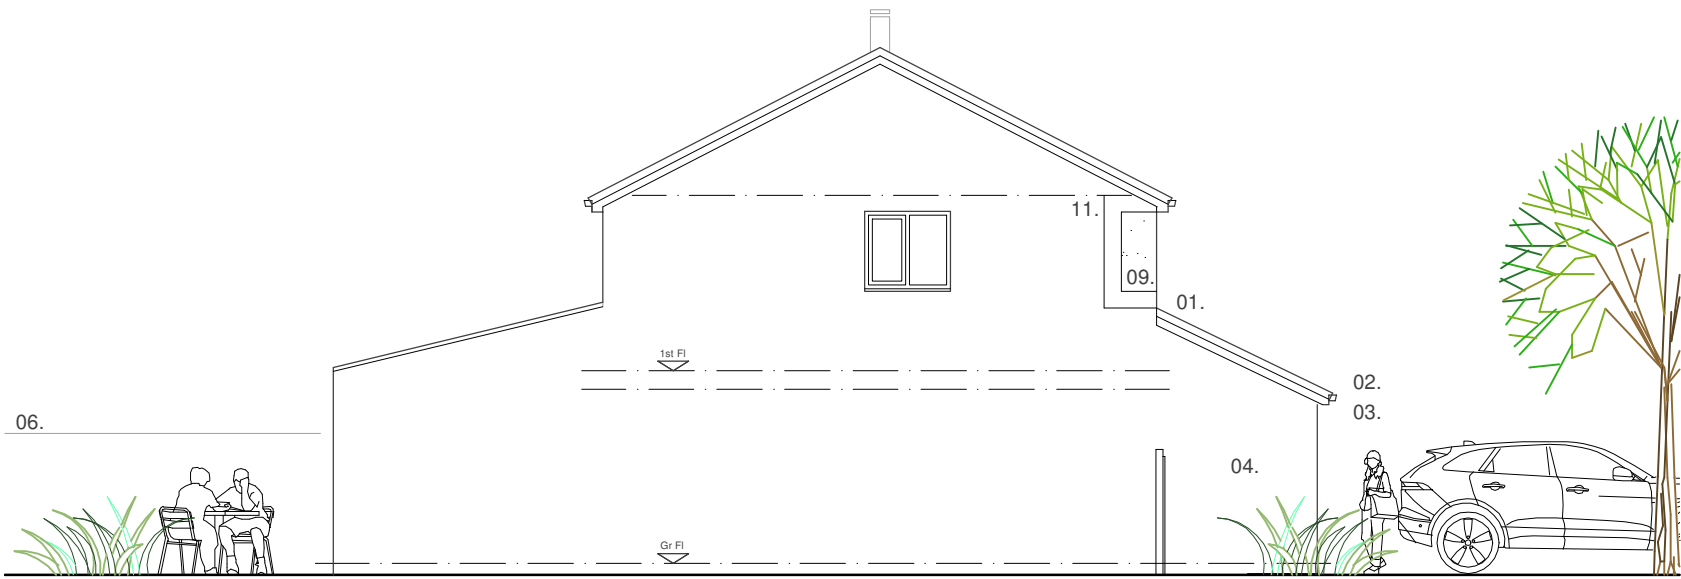

Proposed South Elevation

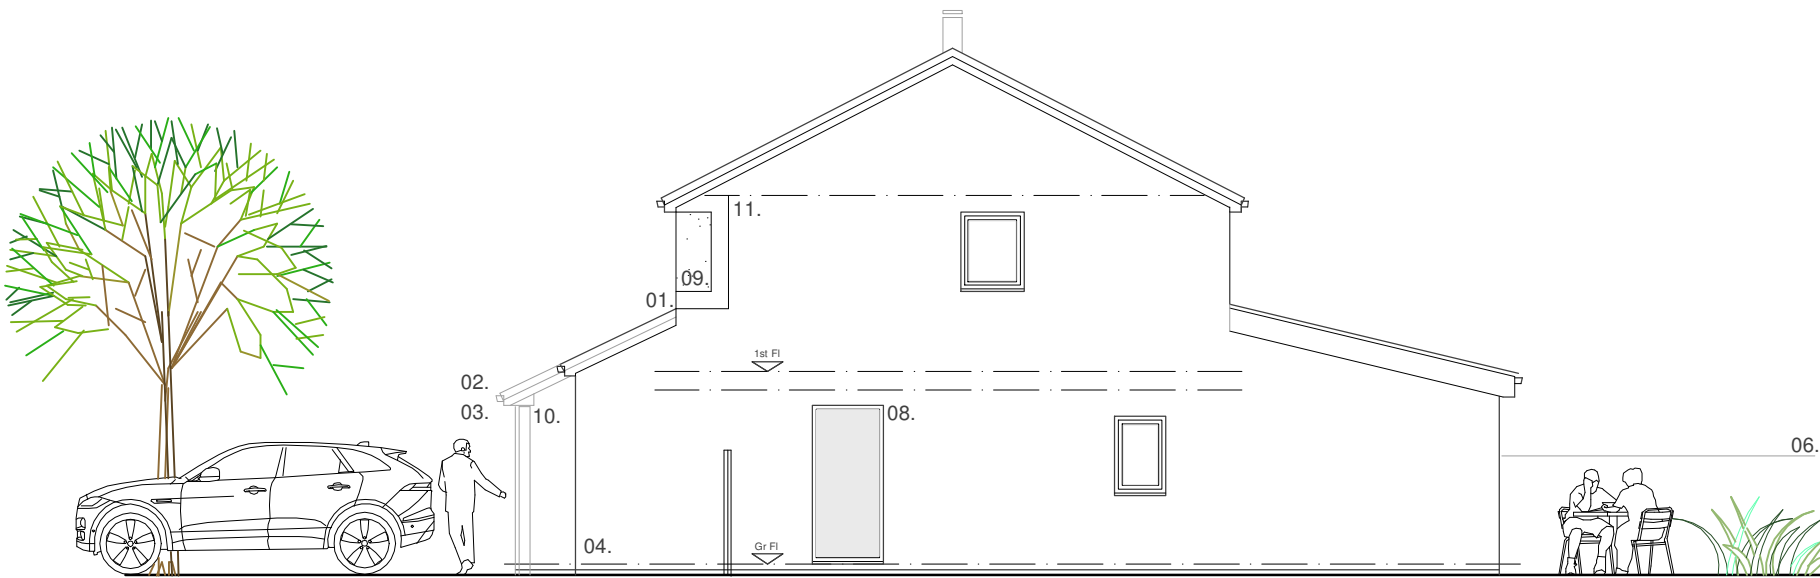

Proposed North Elevation

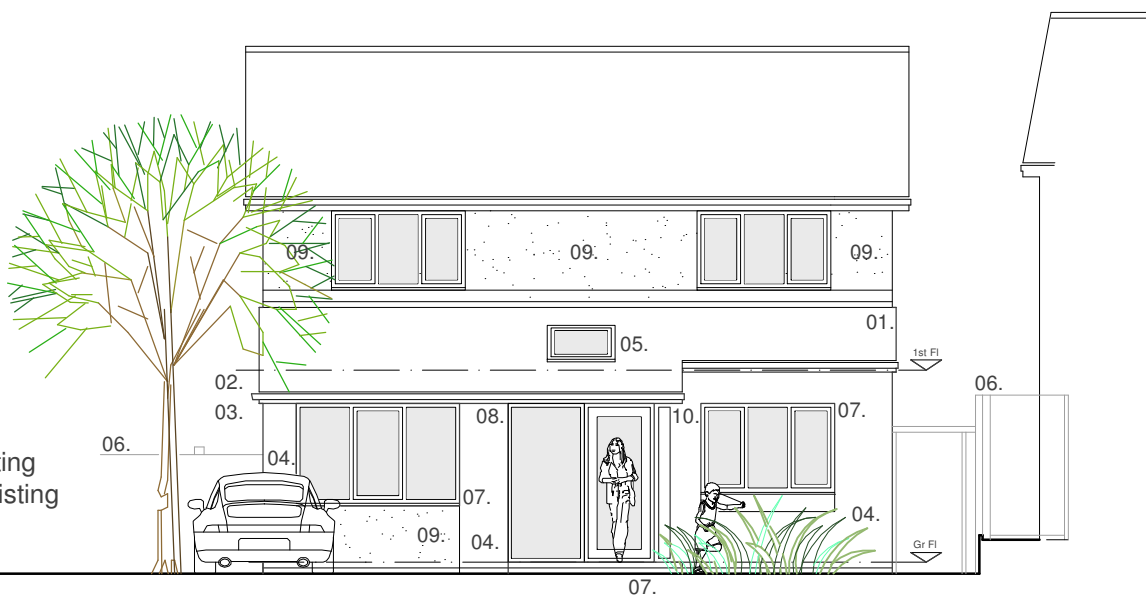

LEGEND

- 01. Concrete tiles to match existing
- 02. Rainwater good to match existing
- 03. Timber soffits and fascias to match existing
- 04. Brickwork to match existing
- 05. Rooflight
- 06. Concrete post and timber panel fence
- 07. uPVC glazed doors
- 08. uPVC windows
- 09. Render finish
- 10. Galvanised steel post
- 11. Matching brick slips

NOTE: Layout proposals subject to structural engineering input

Scale Bar 1:100

Proposed East Elevation

FuZED ARCHITECTURE

FuZED A+D, Jactin House, 24 Hood Street, Ancoats, Manchester M4 6WX
T: 0161 724 8006 E: fuzedarchitects@gmail.com W: fuzedarchitects@gmail.co.uk

Project:	No. 3 Castlebrook Close, Unsworth Bury BL9 8JE
Client:	Ms V Silkstone
Content:	Planning Application Proposed Elevations

Contract No.	1314
Dwg No.	P-2.03
Revision	-
Date	Nov '23