



A3 Size

Scale 1:100

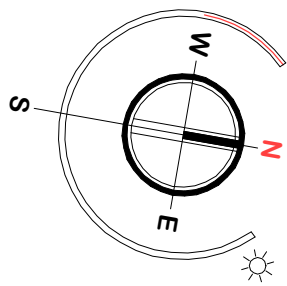

FOR PLANNING PURPOSED ONLY. USE FIGURED DIMENSIONS ONLY. SUBJECT TO SITE SURVEY AND ALL NECESSARY CONSENTS. ALL DIMENSIONS TO BE CHECKED BY USER AND ANY DISCREPANCIES, ERRORS OR OMISSIONS TO BE REPORTED TO THE ARCHITECT BEFORE THE WORK COMMENCES. THIS DRAWING IS TO BE READ WITH ALL OTHER RELEVANT MATERIALS

Revision	Notes	Date	Drawn
A			

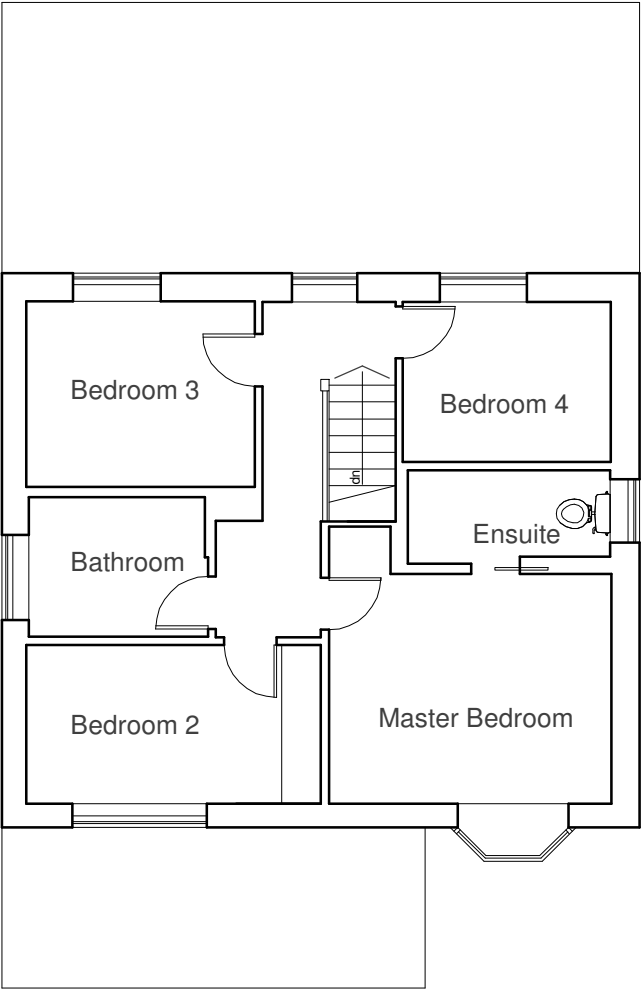

Existing 1st Floor Plan

NOTE: Layout proposals subject to structural enigneering input

Scale Bar 1:100



FuZED ARCHITECTURE

FuZED A+D, Jactin House, 24 Hood Street, Ancoats, Manchester M4 6WX
T: 0161 724 8006 E: fuzedarchitects@gmail.com W: fuzedarchitects@gmail.co.uk

Project:	No. 3 Castlebrook Close, Unsworth Bury BL9 8JE
Client:	Ms V Silkstone
Content:	Planning Application Existing First Floor Plan

DESIGN

Contract No.	1314
Dwg No.	P-1.04
Revision	-
Date	Nov '23