




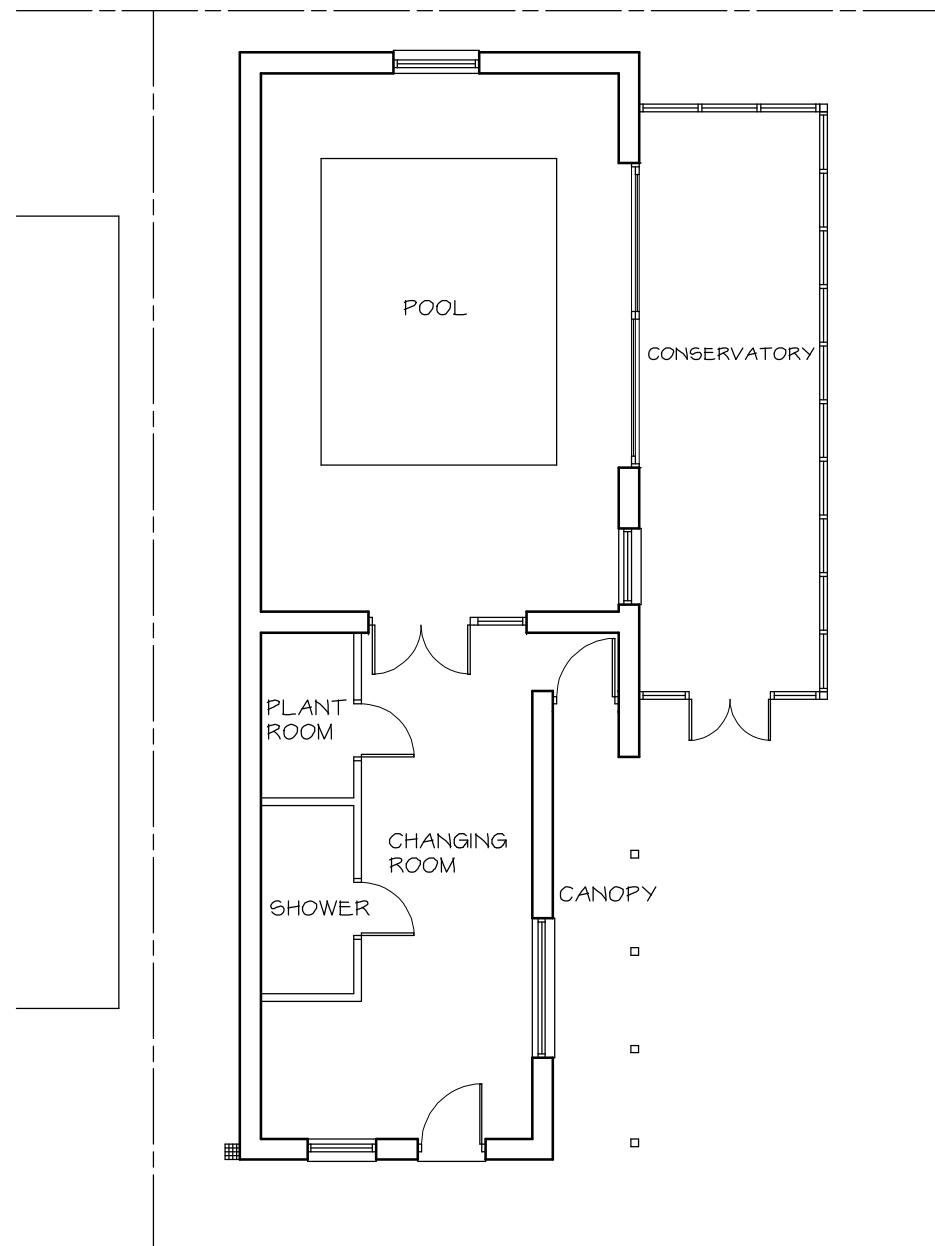

EXISTING GROUND FLOOR PLAN 1 : 100

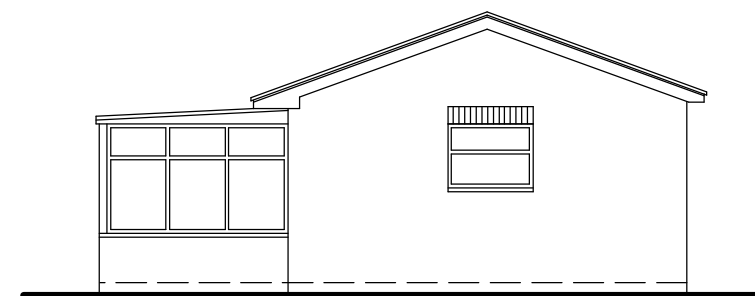


SOUTH

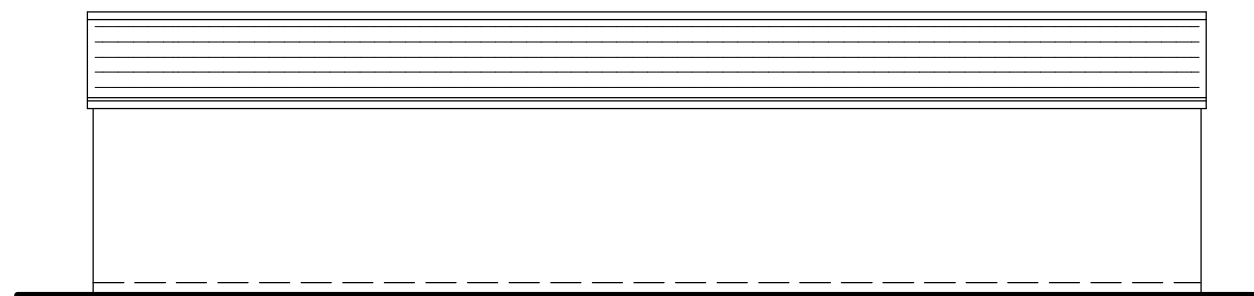

EAST




NORTH

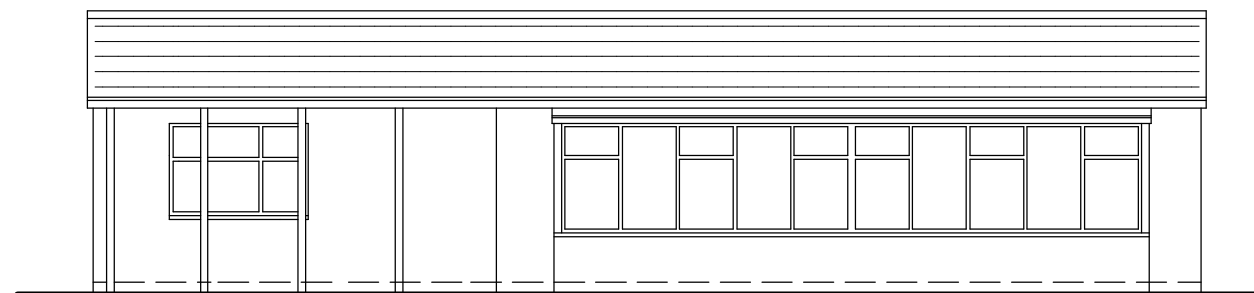


WEST

EXISTING ELEVATIONS 1 : 100

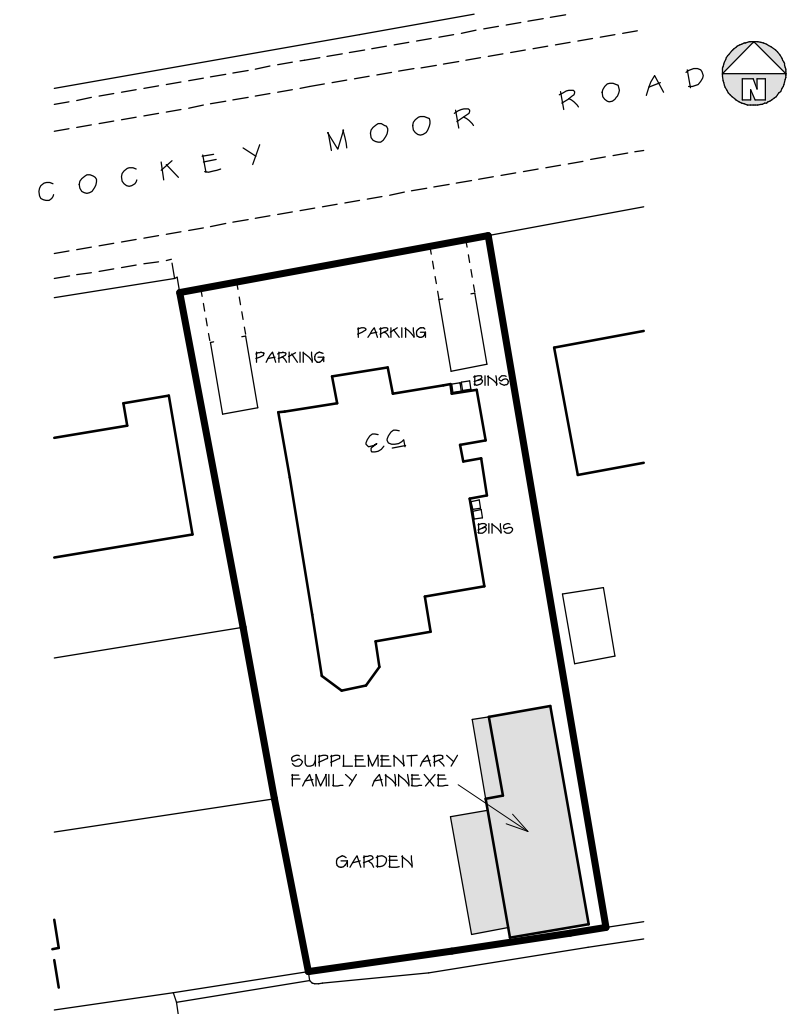

SITE PLAN 1 : 500

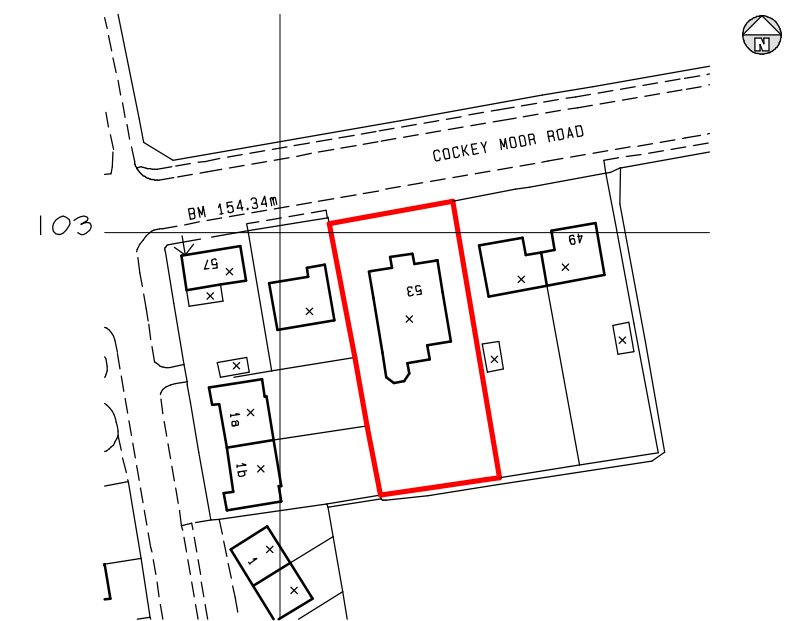

LOCATION PLAN 1 : 1250

Telephone 0161 643 2422

Northside Plans Ltd

Planning and Building Design

116 Simister Lane Prestwich Manchester M25 2SB

Project

CONVERSION OF SWIMMING POOL TO
SUPPLEMENTARY FAMILY ANNEXE


53 COCKEY MOOR ROAD
AINSWORTH

Title


FLOOR PLANS, ELEVATIONS AND
SITE PLAN

Scale 1:100 1:500 (A2) Date 01/2024


Drawn by NIGEL TAMG Dwg.no. 53CMR/30C

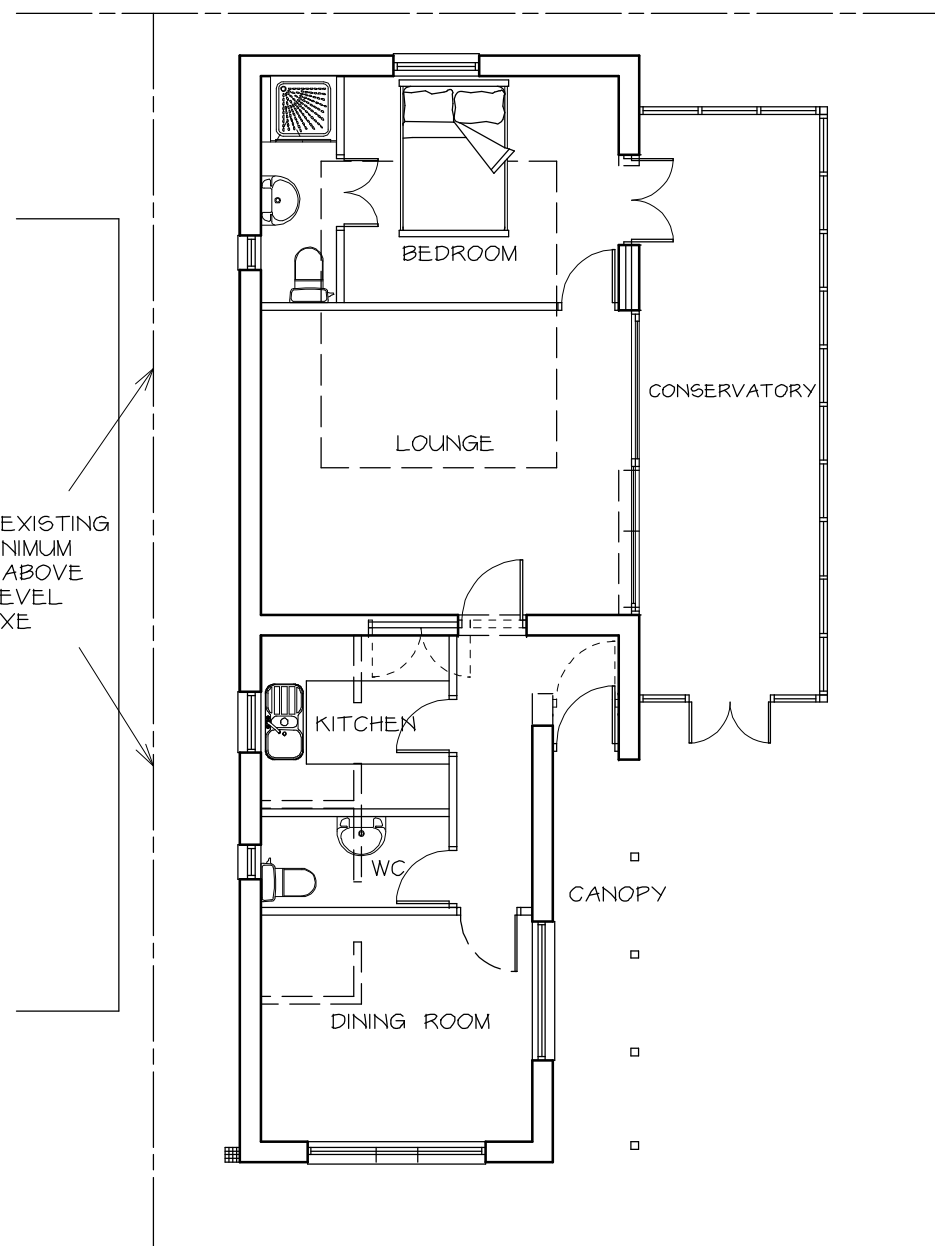

PROPOSED GROUND FLOOR PLAN 1 : 100

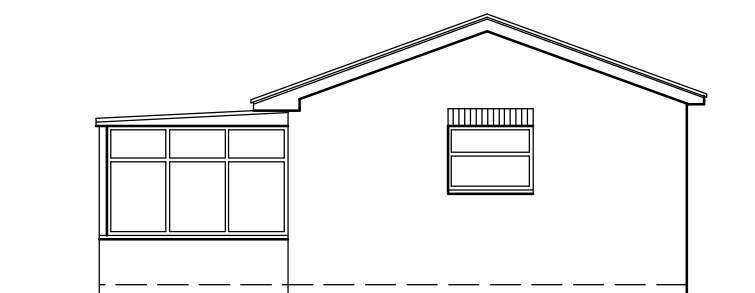


SOUTH

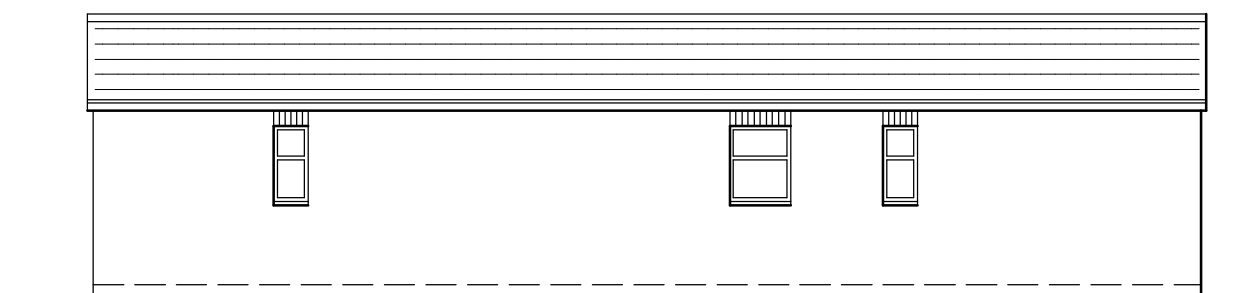

EAST



NORTH

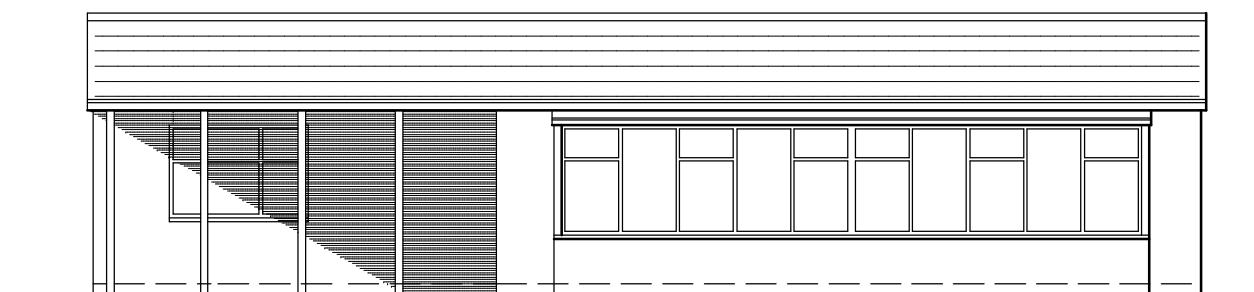

WEST

PROPOSED ELEVATIONS 1 : 100