

[illegible]




PLANNING

Ms. A. CLAYTON

Date, March 2022	Scale@A1, 1:50	Drawn by.
---------------------	-------------------	-----------

Hayling Close
Bury
Lancashire BL8 1GS

Drawing Title:
Existing Floor Plans & Elevations

 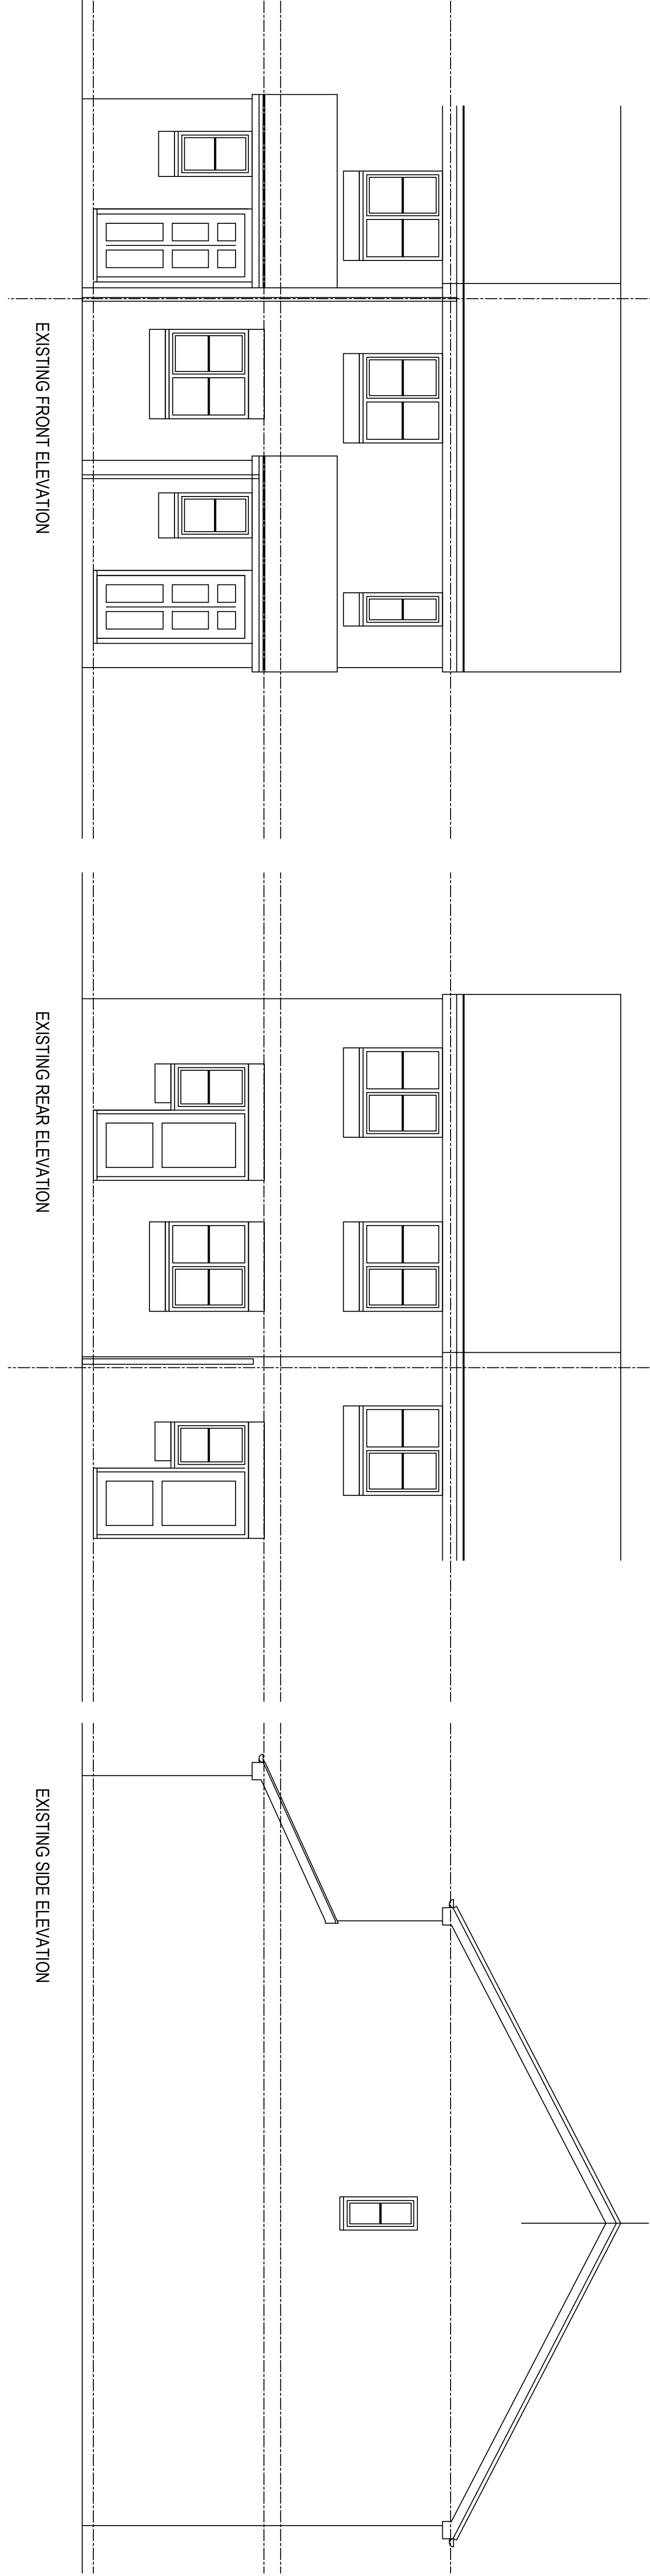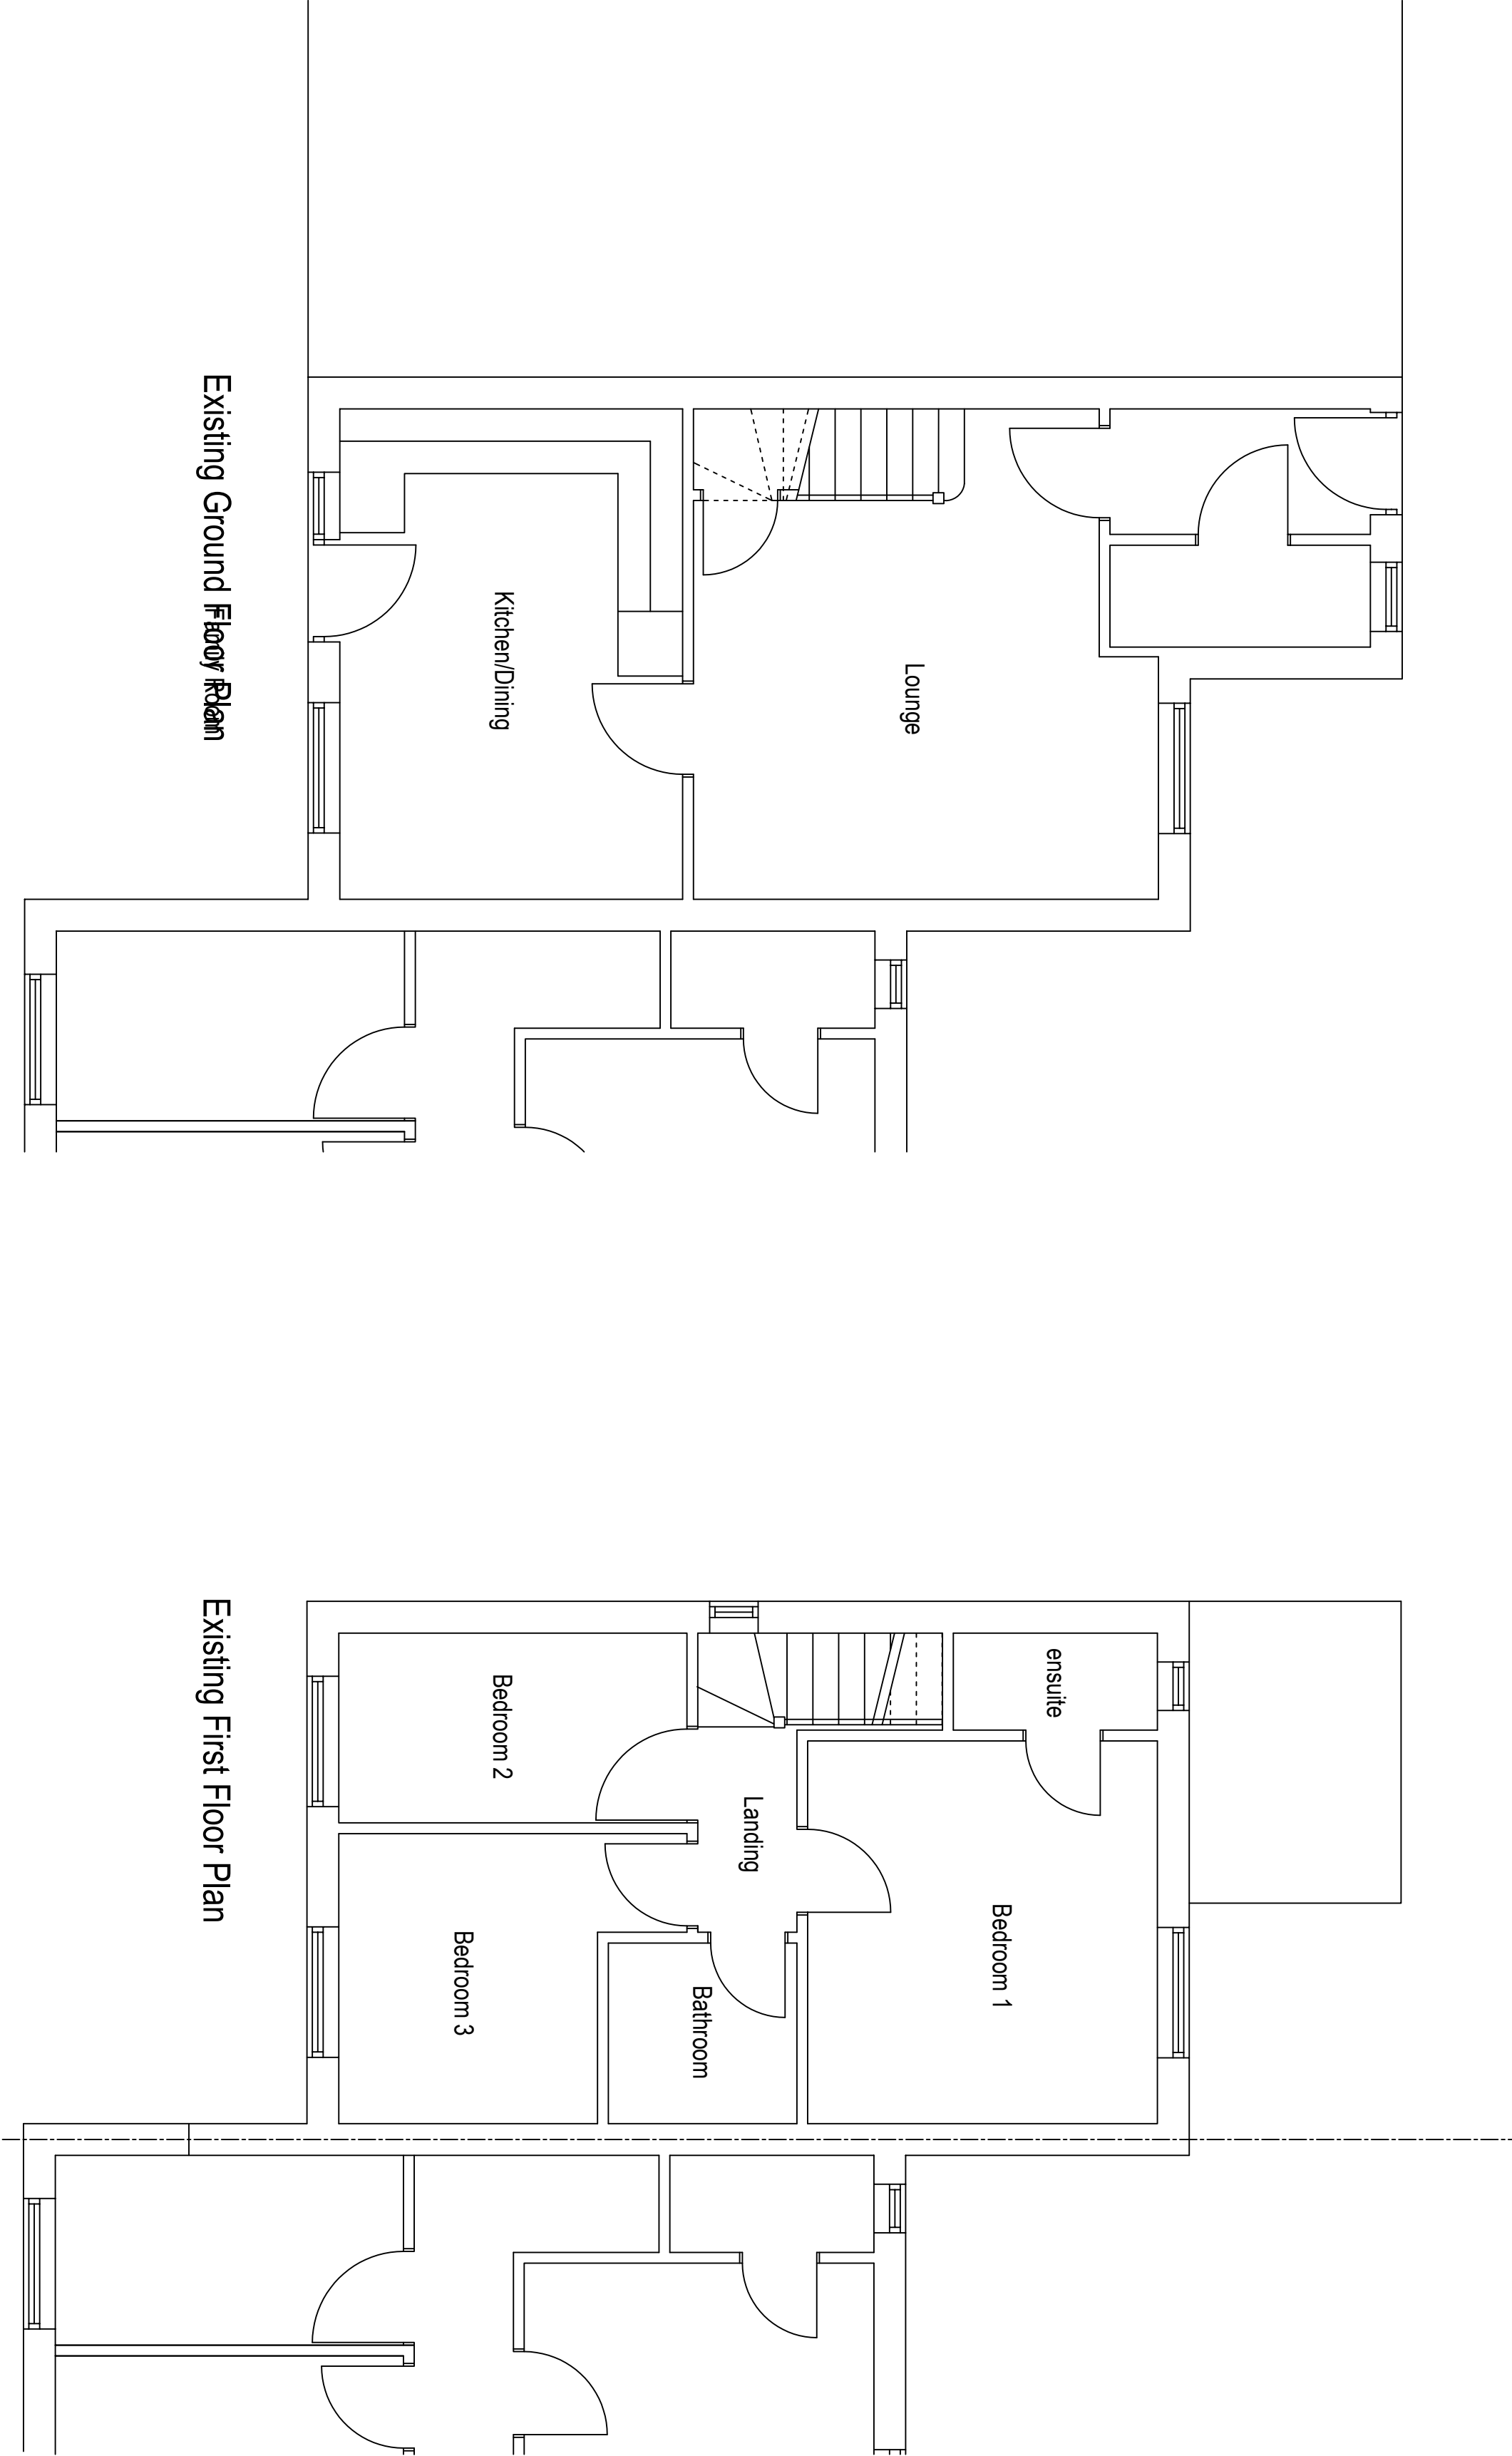

Project No. 2.110	Drawing No. P.100.12	Revision -
----------------------	-------------------------	---------------