



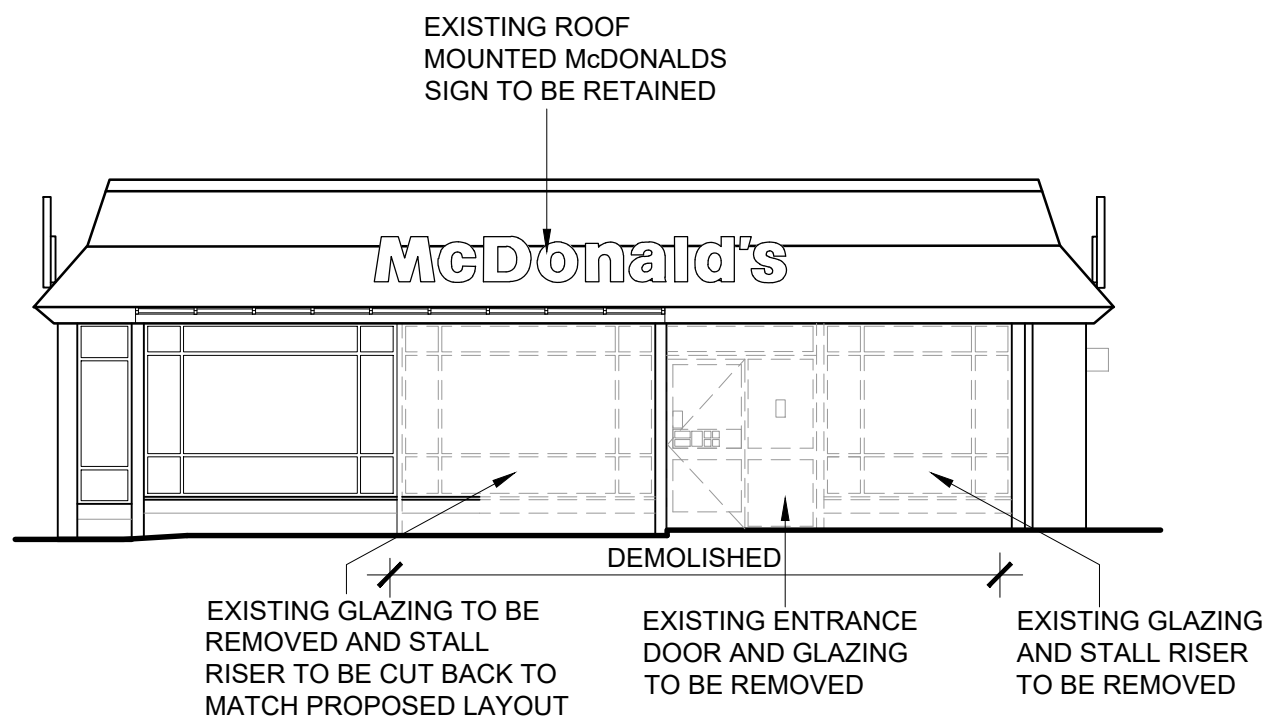

EXISTING EAST ELEVATION




EXISTING WEST ELEVATION

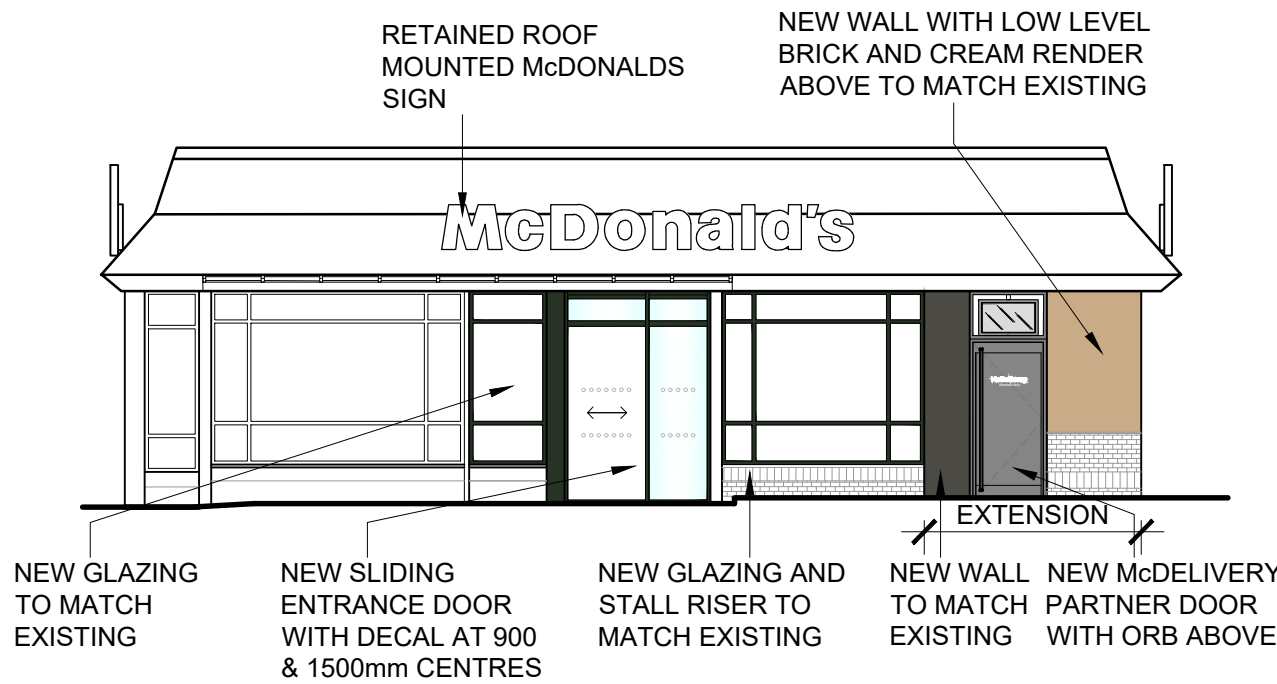

PROPOSED EAST ELEVATION




PROPOSED WEST ELEVATION

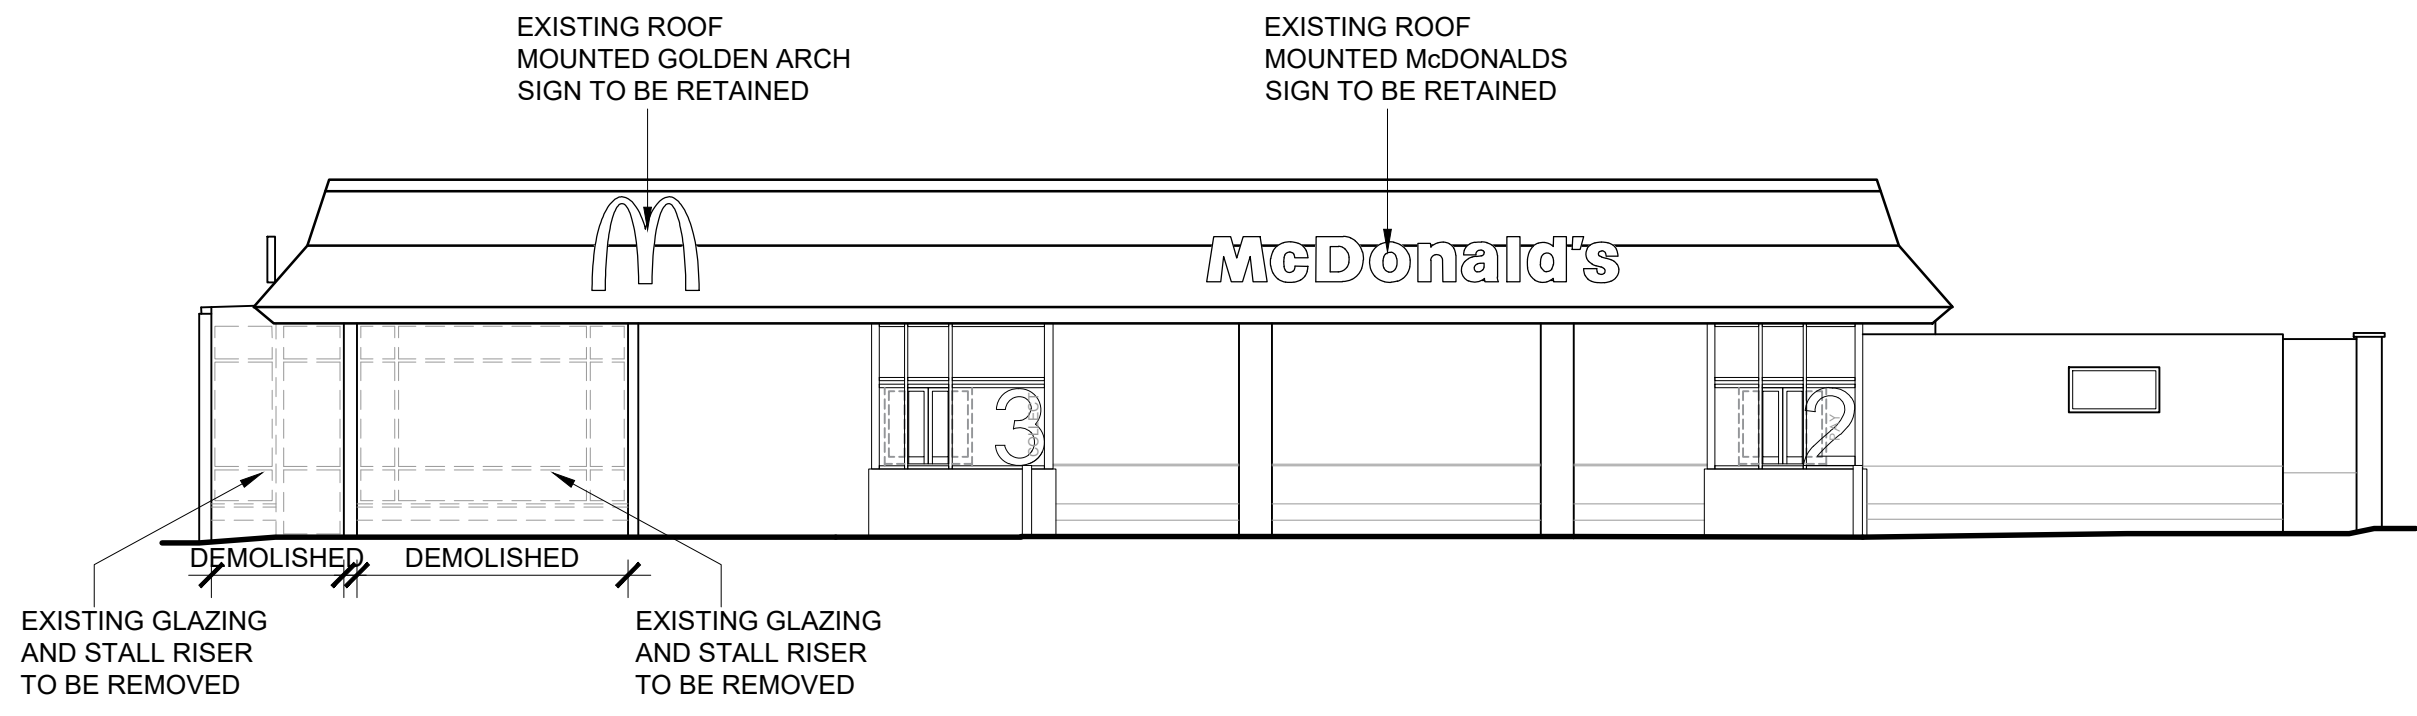


EXISTING NORTH ELEVATION



EXISTING SOUTH ELEVATION

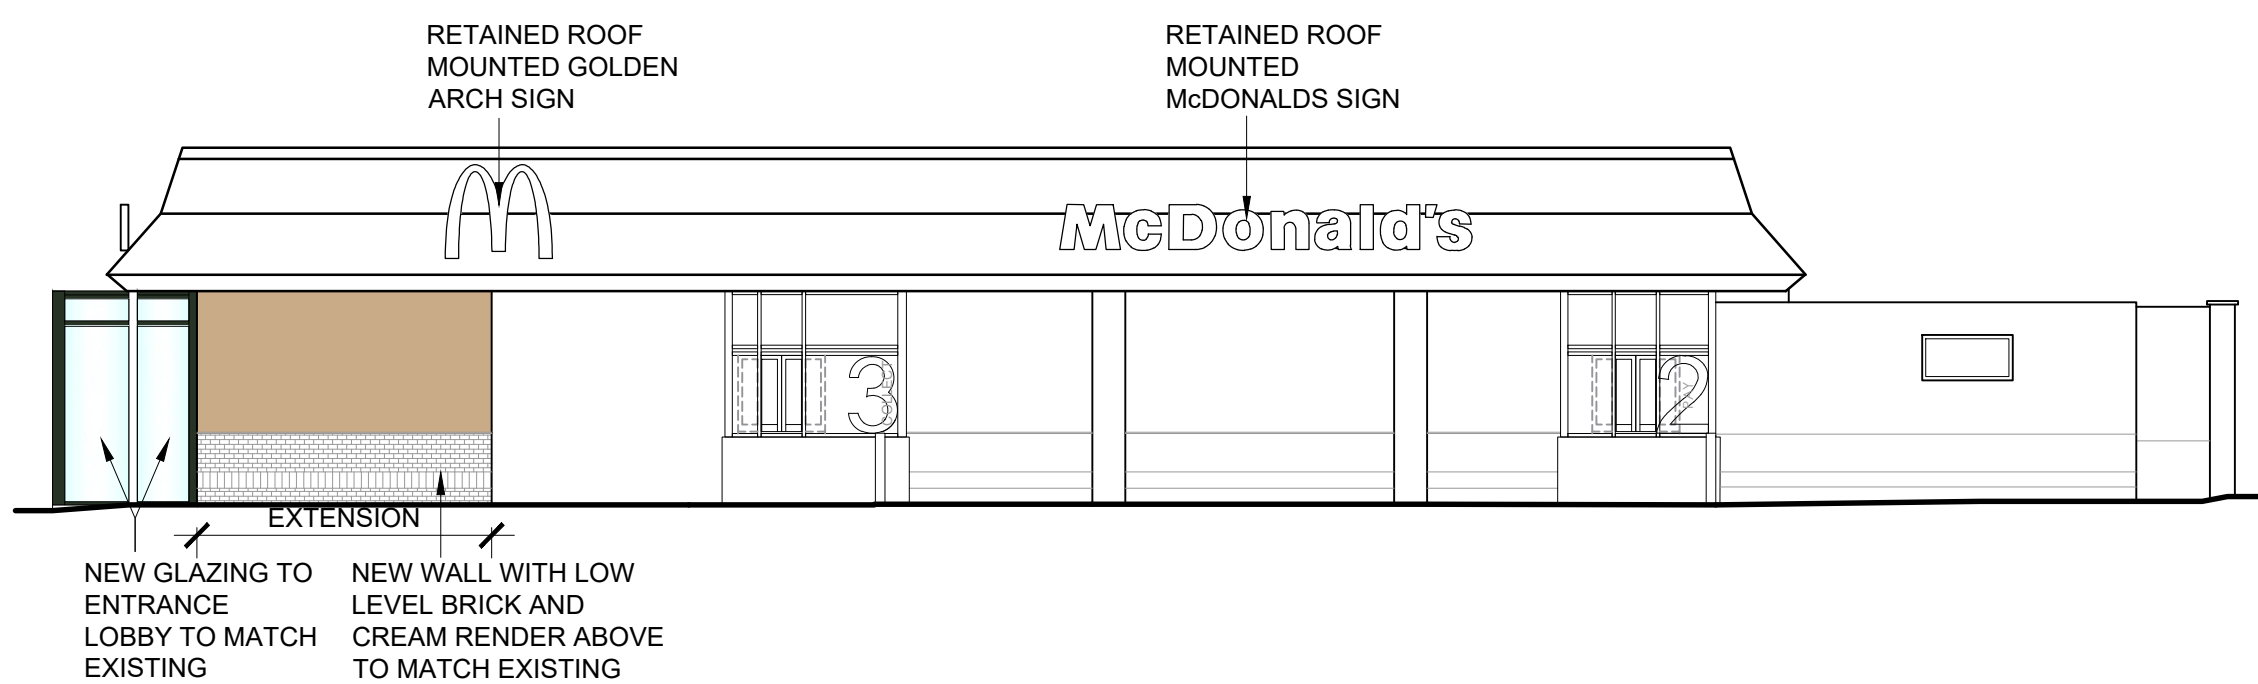


PROPOSED NORTH ELEVATION

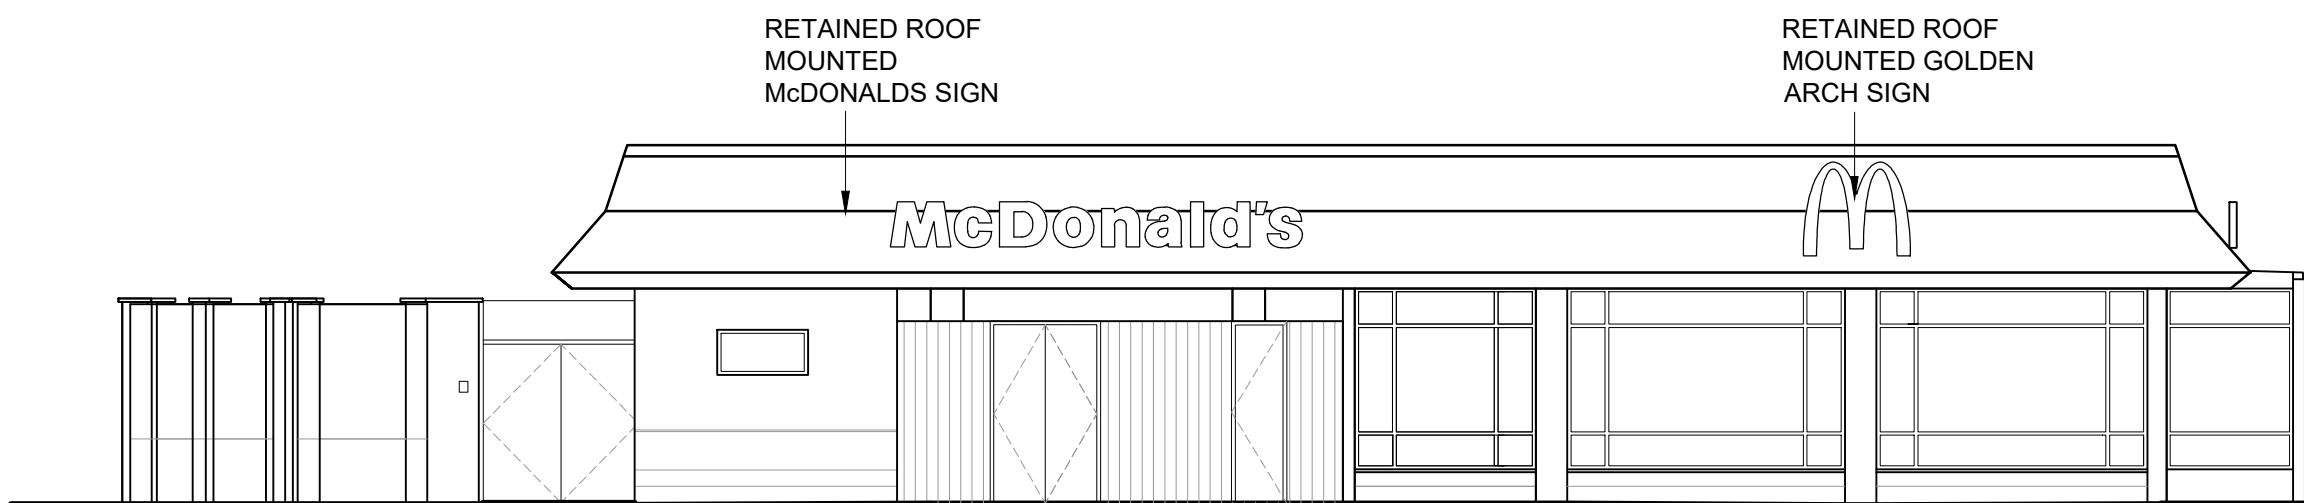

PROPOSED SOUTH ELEVATION

- NOTES
- All dimensions and levels are to be checked on site.
 - Any discrepancies are to be reported to the architect before any work commences.
 - This drawing shall not be scaled to ascertain any dimensions. Work to figured dims only.
 - This drawing shall not be reproduced without express written permission from AEW.
 - Title overlay drawings and ownership boundaries are produced using all reasonable endeavours. AEW cannot be responsible for the accuracy or scale discrepancy of base plans supplied to them.
 - All works are to be undertaken in accordance with Building Regulations and the latest British Standards.
 - All proprietary materials and products are to be used strictly in accordance with the manufacturers recommendations.
- CDM 2015
- Client notified of duties: **At Design Workshops**
- Principal Designer: **CSS**
- Unless noted below, all known hazards have been highlighted on the drawing.
- Notes:
- All drawings to be read in conjunction with all other drawings as noted on issue sheet.

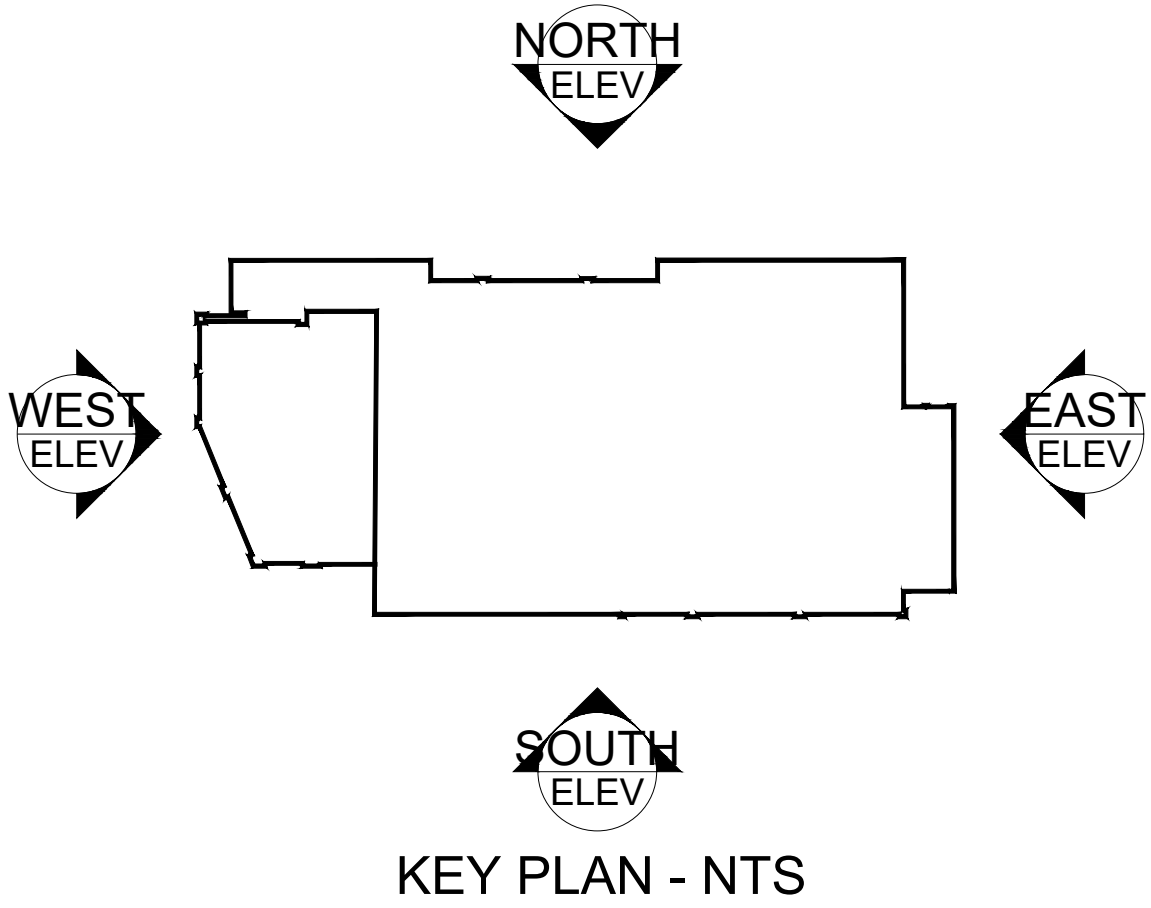

0 1 2 3 4 5m
Scale 1:100

EXISTING & PROPOSED SITE ELEVATIONS 1:100

BUILDING FINISHES		
DESCRIPTION	EXISTING	PROPOSED
WALLS	BRICK WALL AND CLADDING	TO MATCH EXISTING
ROOF	TILES	AS EXISTING
WINDOW FRAMES	KHAKI GREEN	TO MATCH EXISTING
SOFFIT & FASCIAS	KHAKI GREEN	TO MATCH EXISTING
DOORS	KHAKI GREEN	TO MATCH EXISTING
BOOTH WINDOWS (inc surrounds)	NEW GREY PPC ALUMINIUM CLADDING TO BOOTHS & BOOTH WINDOW	AS EXISTING

-	04/03/2022	HL	DP
INITIAL ISSUE			
REV	Date	Drawn by:-	Checked by:-
Status	Purpose of Issue		
S2	For Information		
drawing stage	PLANNING		
client	McDonald's Restaurants Ltd		

project	store
RIVERSIDE RETAIL PARK RADCLIFFE	0983

drawing title
EXISTING & PROPOSED SITE ELEVATIONS

date	22/02/2022	drawn	HL
scale@A1	1:100	checked	AB

PLANNING