



— TITLE BOUNDARY

— ADDITIONAL LAND OWNED BY APPLICANT

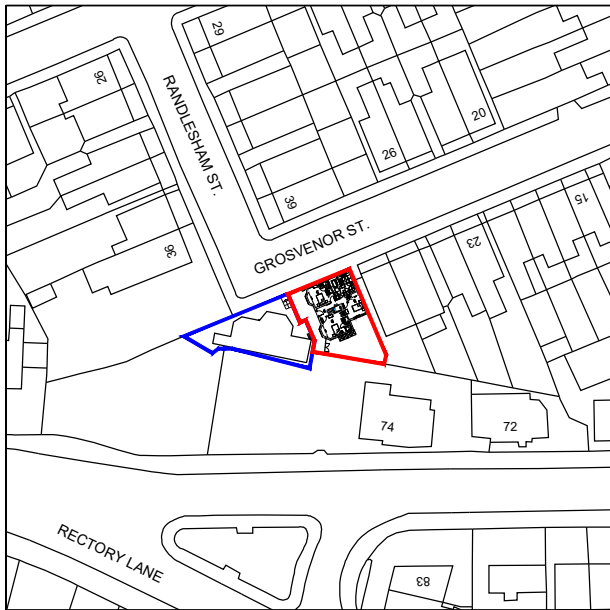

LOCATION PLAN - 1:1250 @ A2

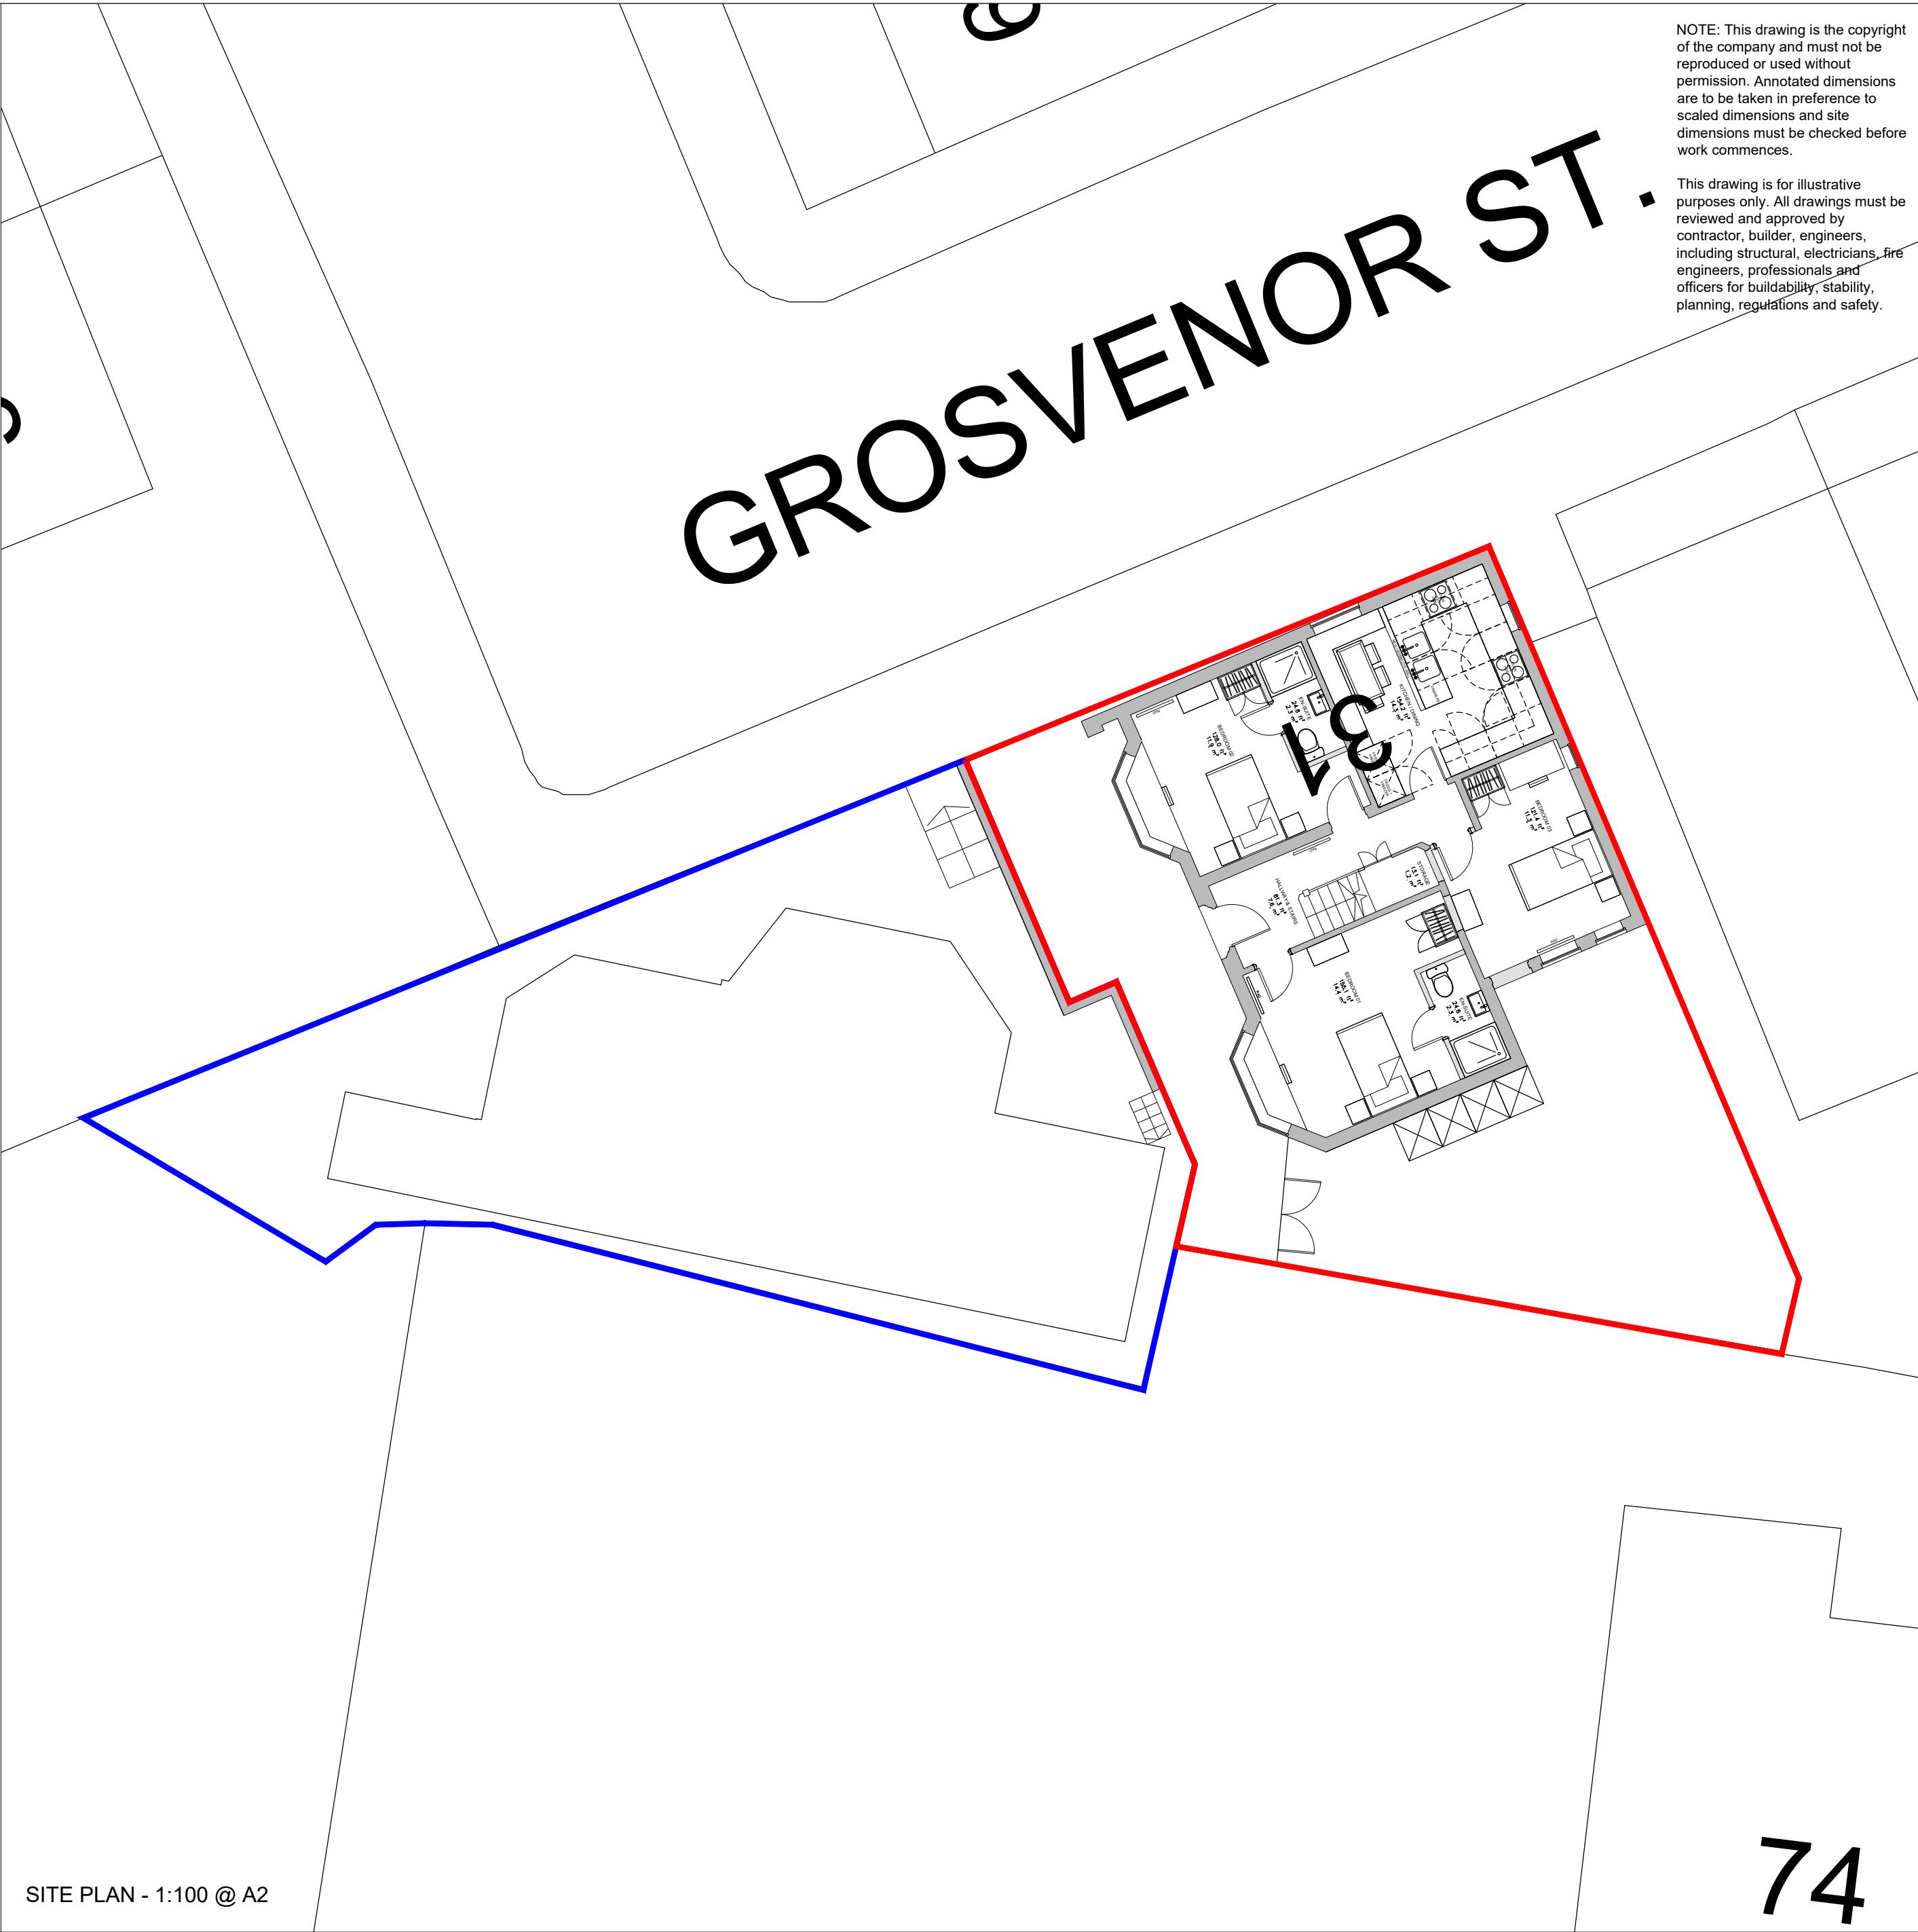

SITE PLAN - 1:100 @ A2

NOTE: This drawing is the copyright of the company and must not be reproduced or used without permission. Annotated dimensions are to be taken in preference to scaled dimensions and site dimensions must be checked before work commences.

This drawing is for illustrative purposes only. All drawings must be reviewed and approved by contractor, builder, engineers, including structural, electricians, fire engineers, professionals and officers for buildability, stability, planning, regulations and safety.



LOCATION PLAN AND SITE PLAN

SCALE VARIES @ A2

REV B

PLANNING

PROJECT NAME: 31 GROSVENOR STREET, PRESTWICH, M25 1ES

PROJECT NUMBER: ED-24-2024

DRAWING NUMBER: 999-LP