



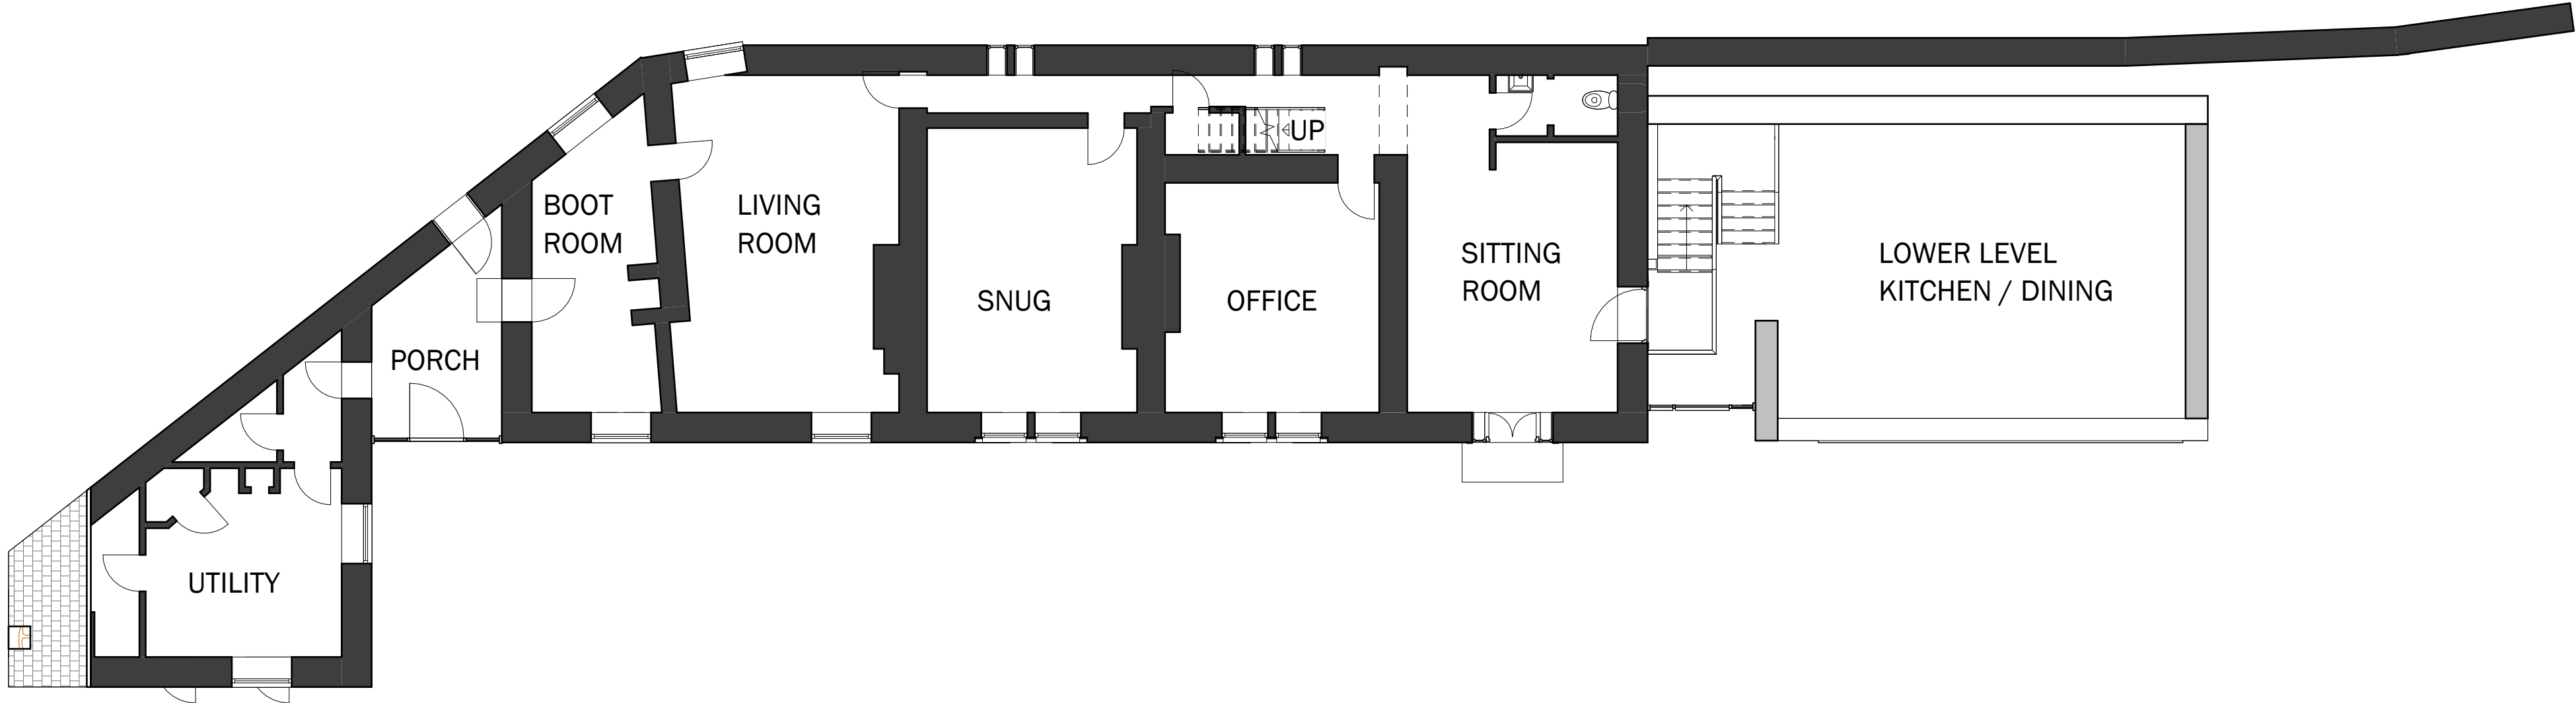

1 0 GROUND FLOOR.
1 : 100

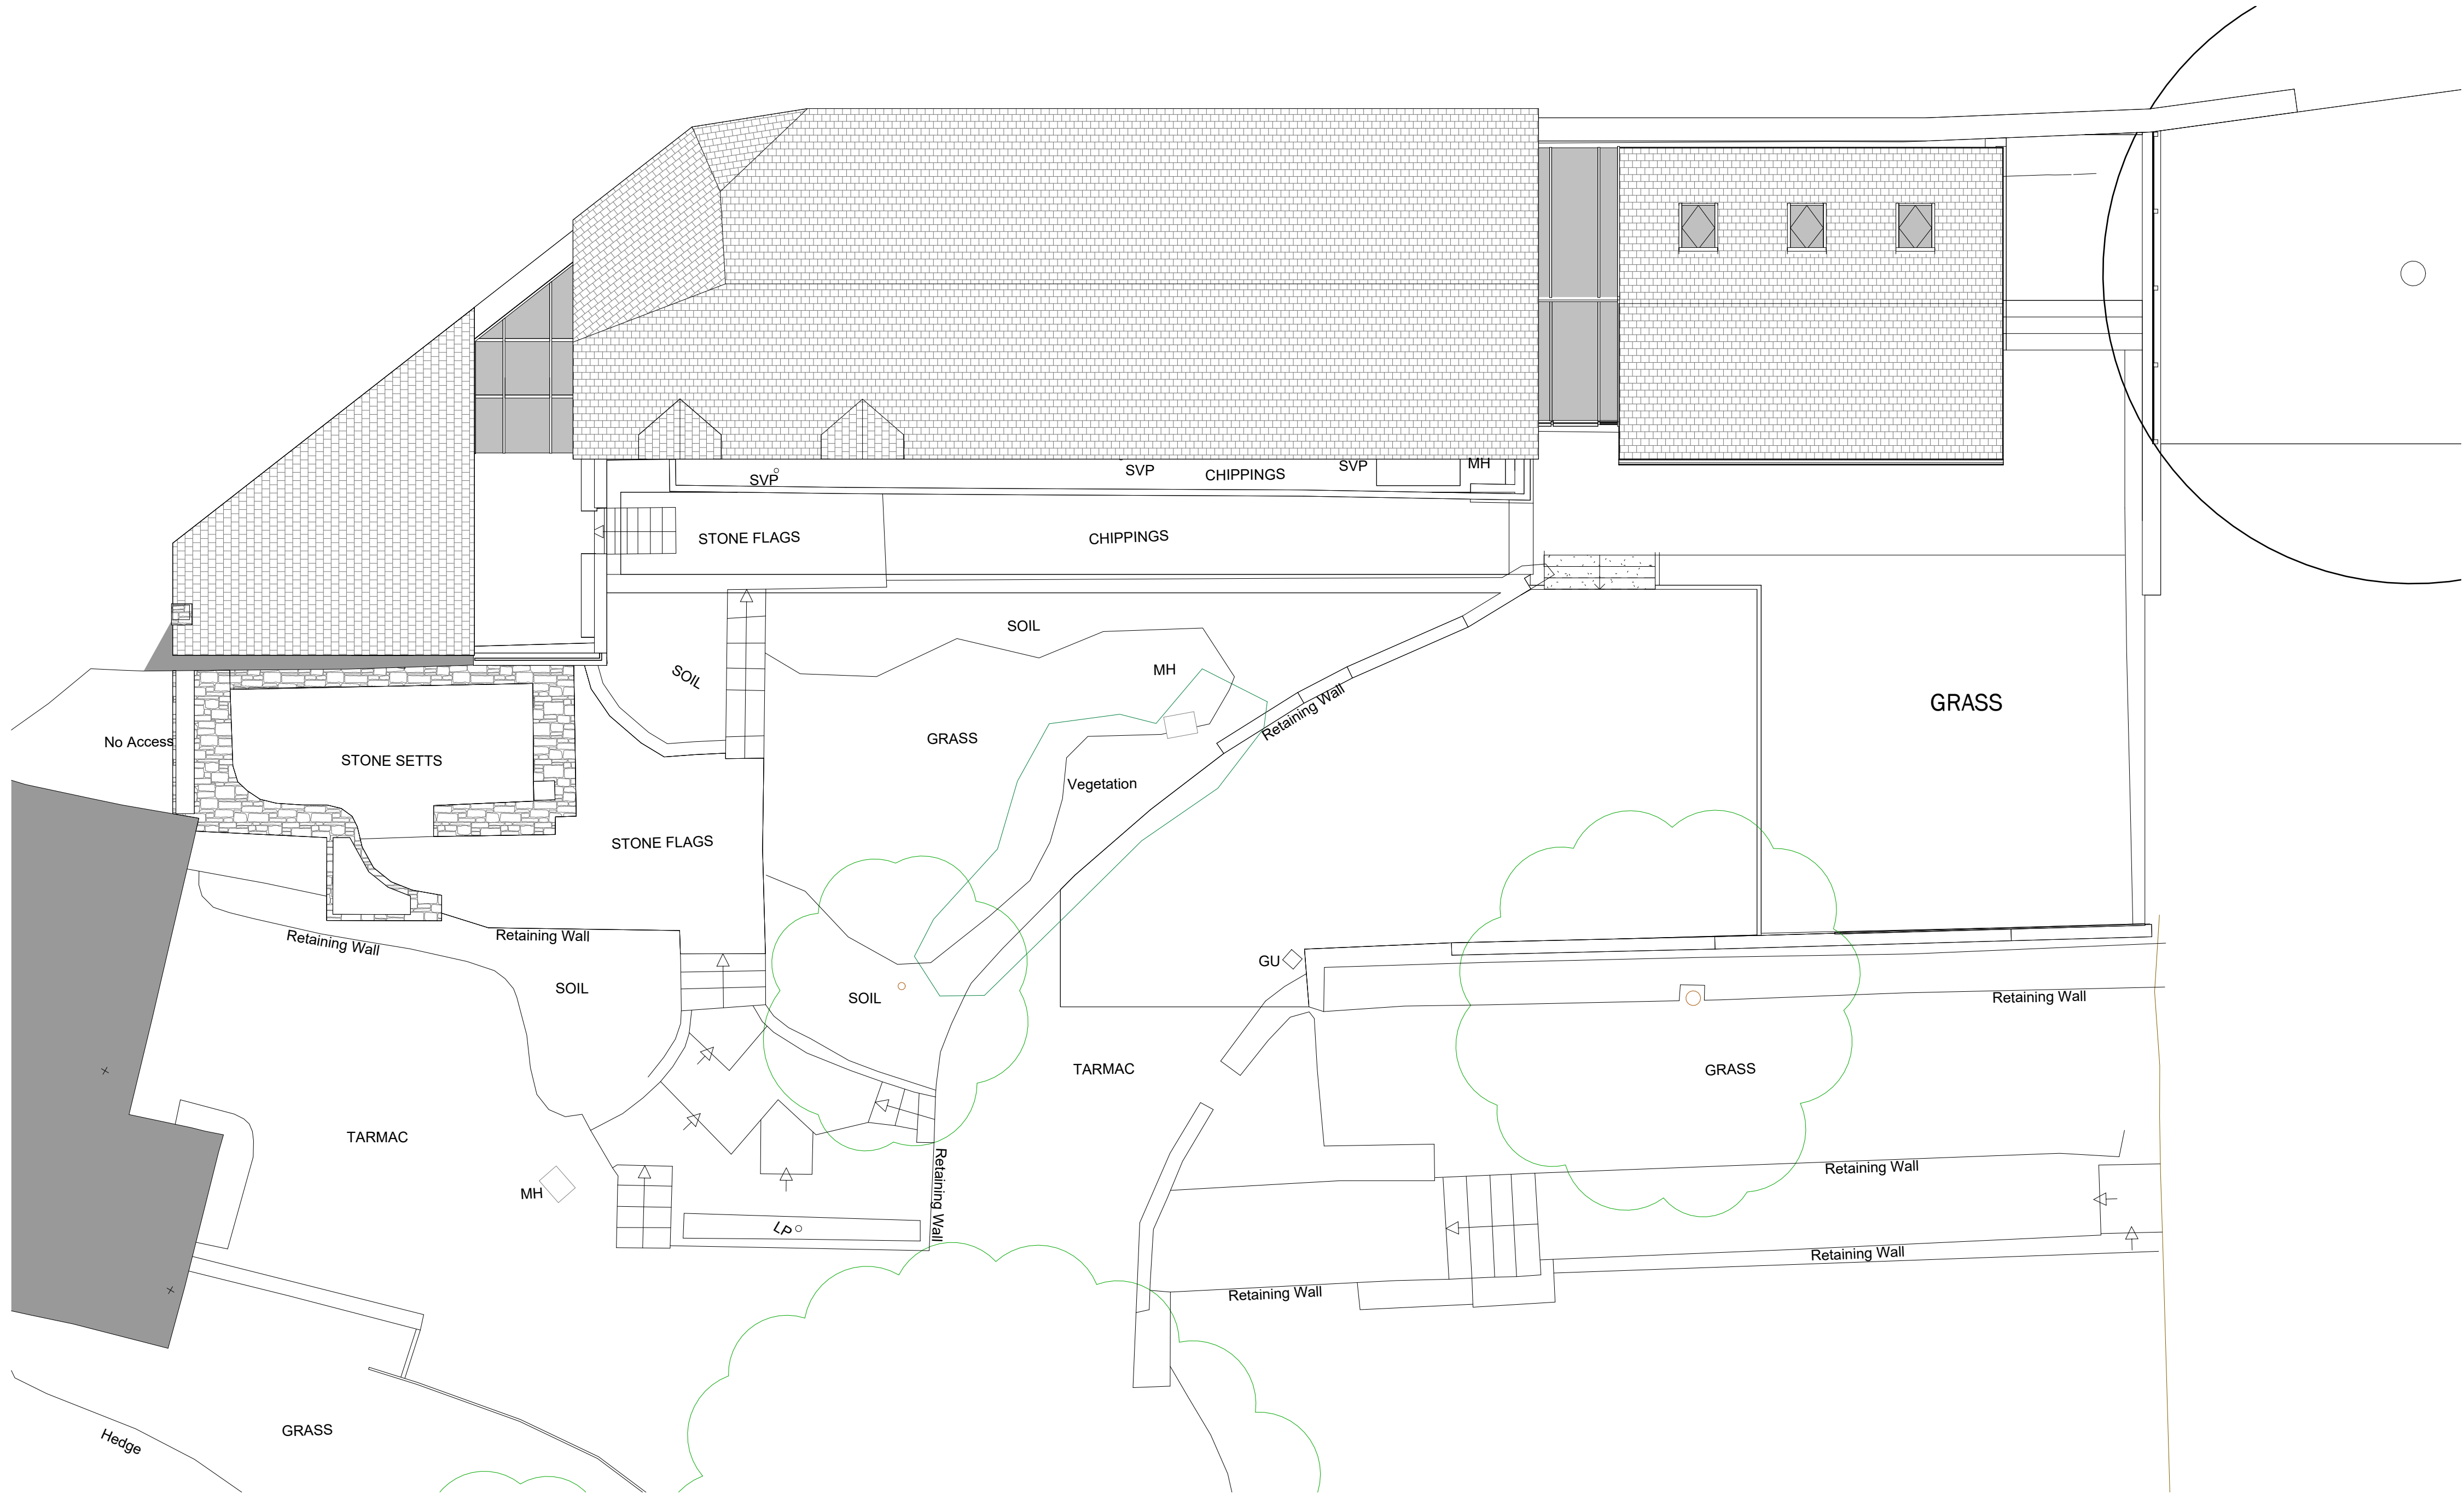

2 PROPOSED SITE PLAN.
1 : 100

Peter Hitchen
Architects

Marathon House
The Sidings Business Park
Whalley, BB7 9SE

01254 823 885

www.peterhitchenarchitects.co.uk

NOTES:

No.	Description	Date

CLIENT:
MR AND MRS PALMER

ADDRESS: NORCOT, MOORBOTTOM
ROAD, HOLCOMBE,
RAMSBOTTOM

PROJECT:
Side Entrance Porch Alterations

SHEET:
**PROPOSED FLOOR
PLAN & SITE PLAN**

Project number PHA/929

Date 28/01/2025

Drawn by DH

Checked by PH

A3.1

Scale 1 : 100

Sheet size A1