



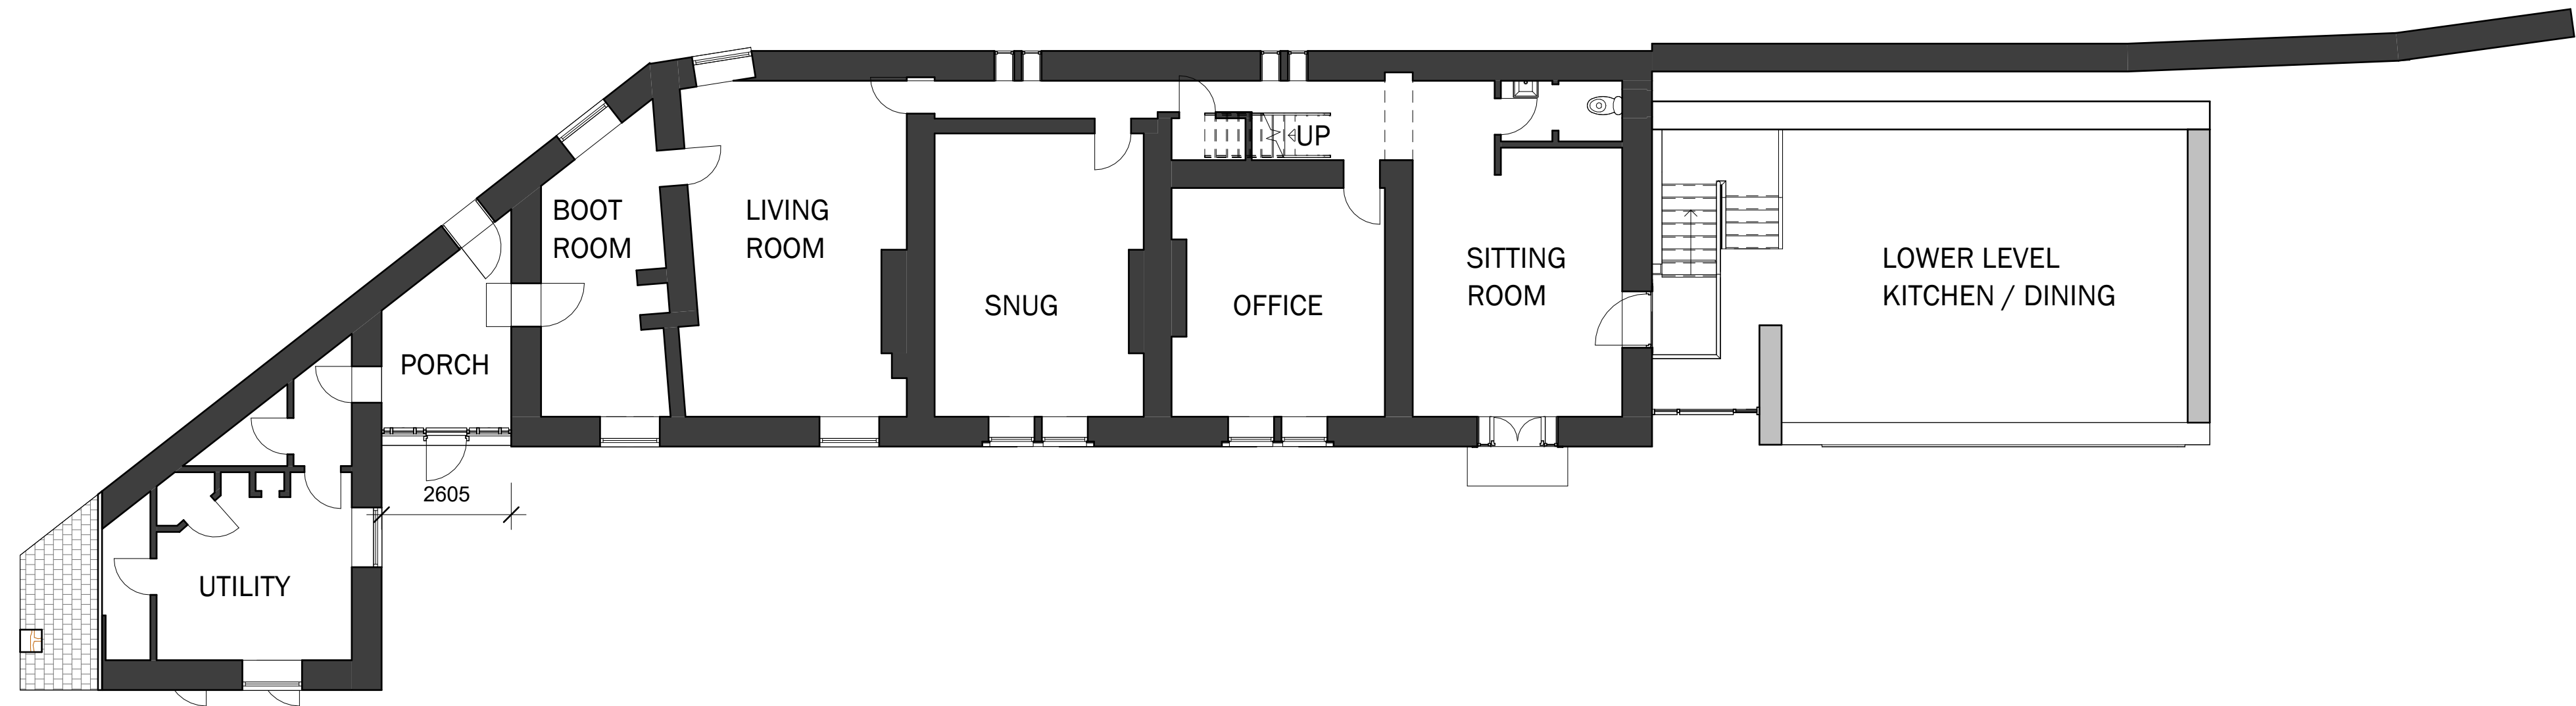

1 0 GROUND FLOOR
1 : 100

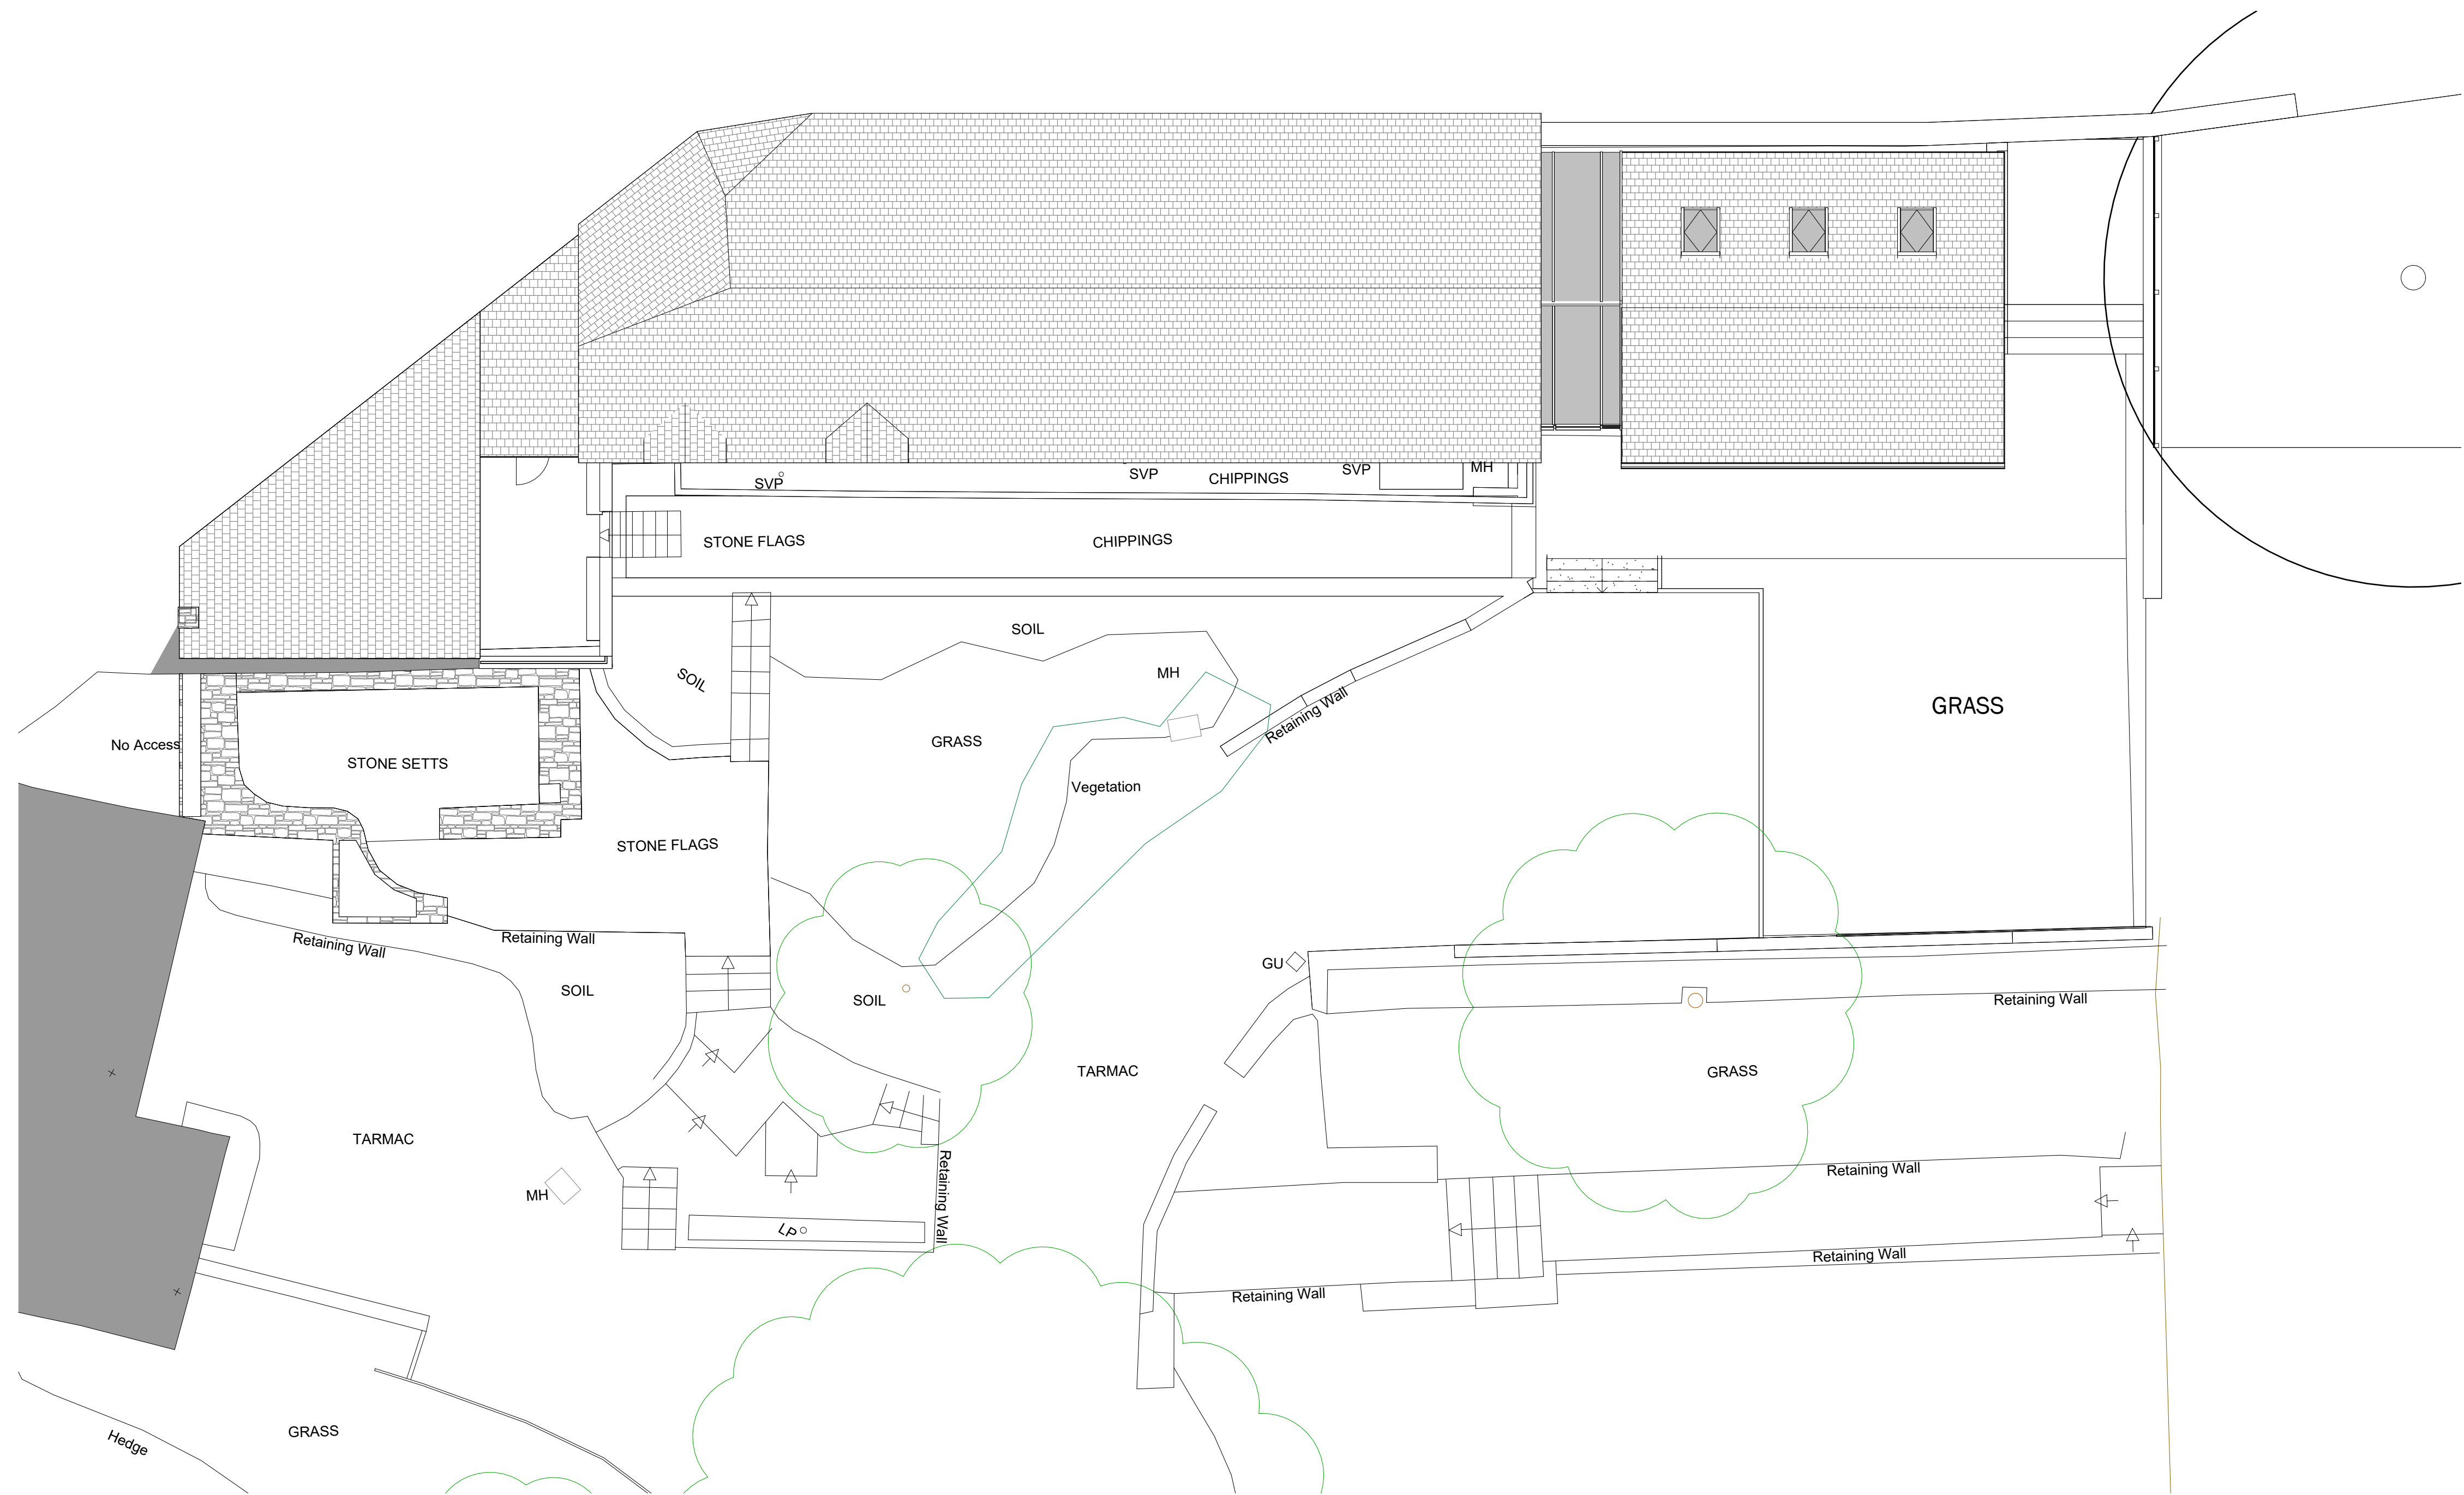

2 EXISTING SITE PLAN
1 : 100

Peter Hitchen
Architects

Marathon House
The Sidings Business Park
Whalley, BB7 9SE

01254 823 885

www.peterhitchenarchitects.co.uk

NOTES:

No.	Description	Date

CLIENT:
MR AND MRS PALMER

ADDRESS: NORCOT, MOORBOTTOM
ROAD, HOLCOMBE,
RAMSBOTTOM

PROJECT:
Side Entrance Porch Alterations

SHEET:
**EXISTING FLOOR
PLAN & SITE PLAN**

Project number	PHA/929
Date	28/01/2025
Drawn by	DH
Checked by	PH

A1.3

Scale	1 : 100
Sheet size	A1