


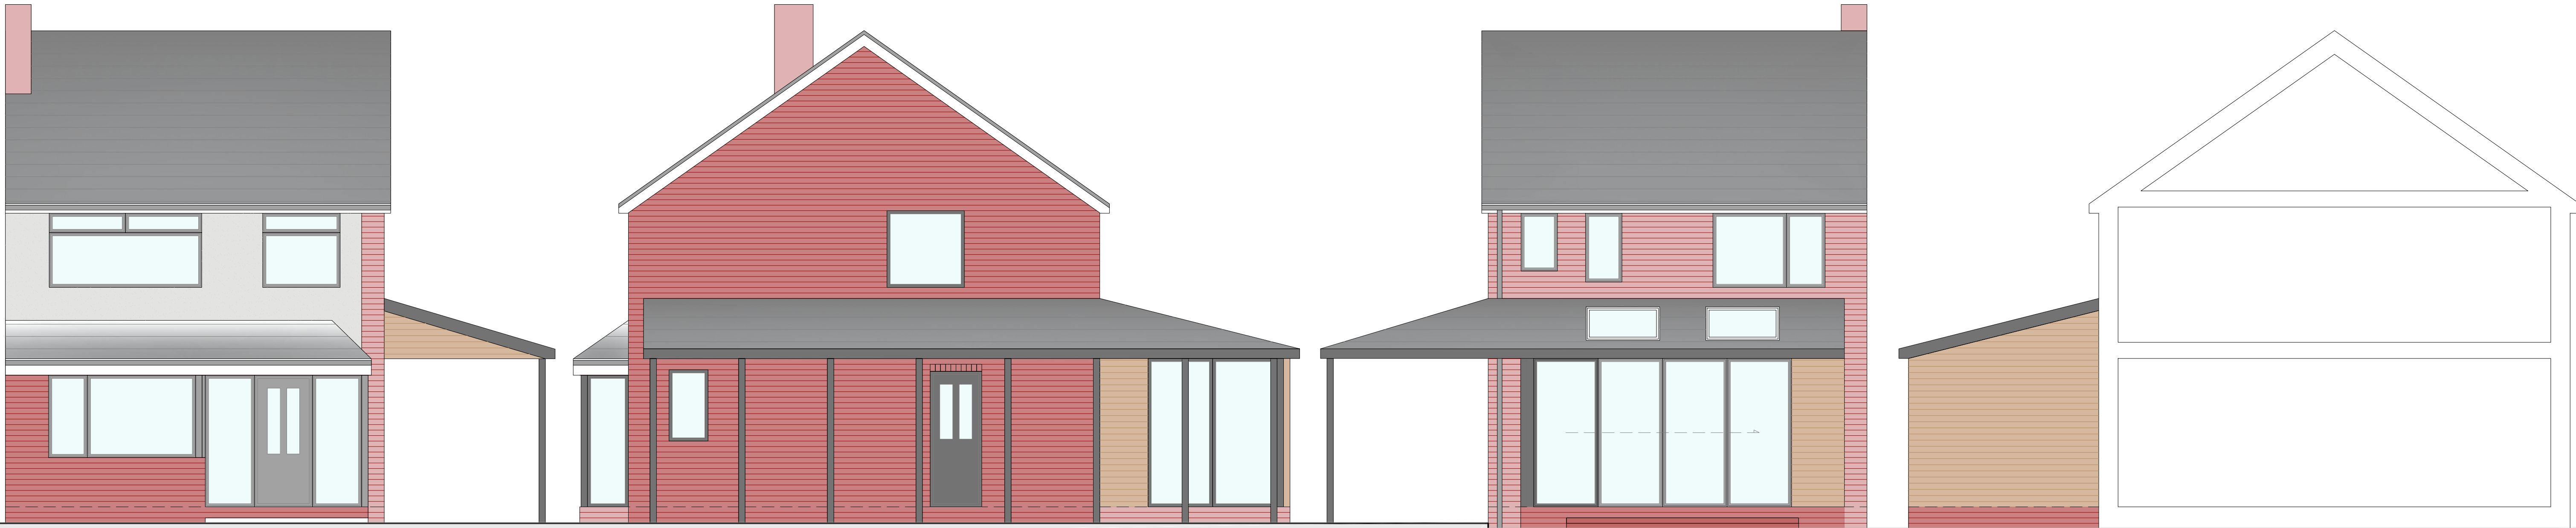


FRONT ELEVATION
1:50


SIDE ELEVATION
1:50

REAR ELEVATION
1:50

SIDE ELEVATION
1:50

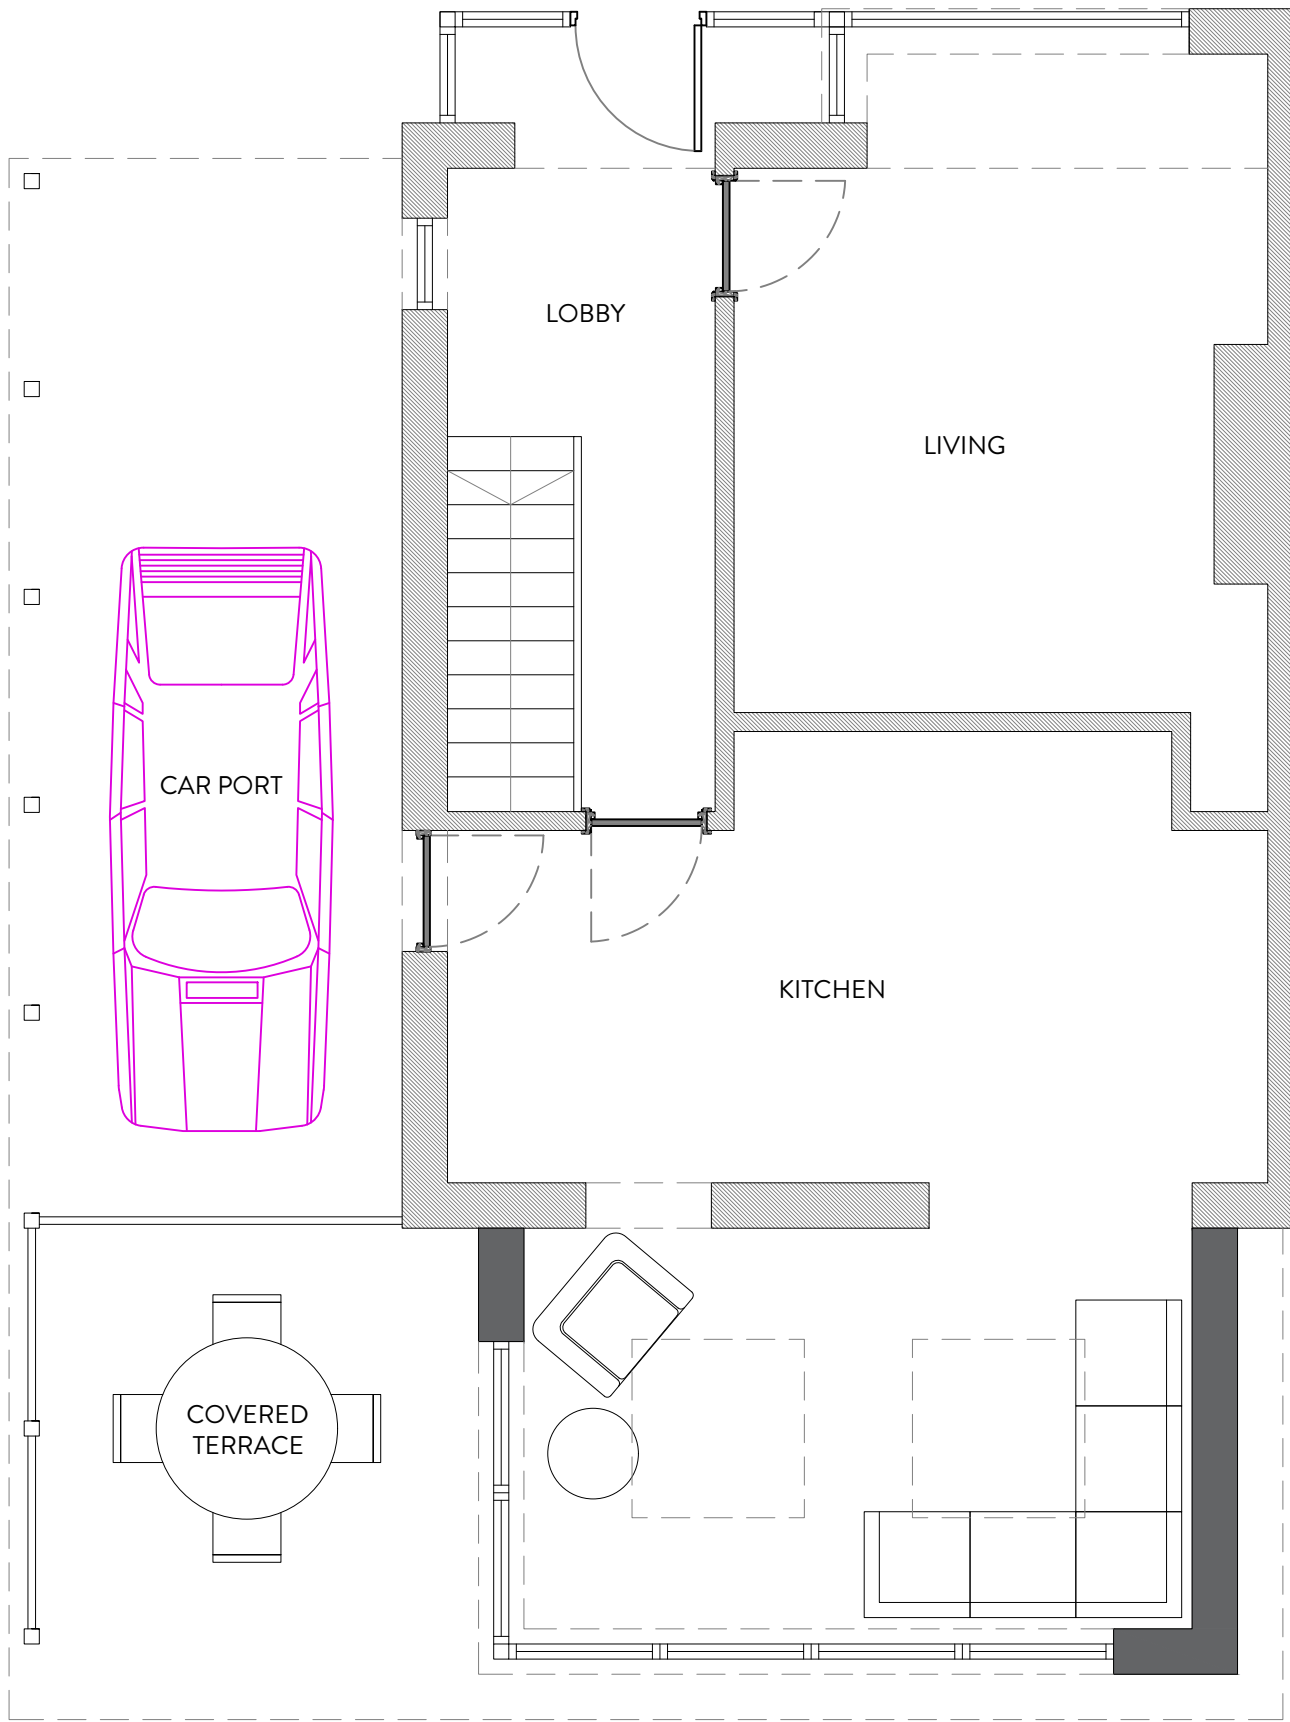

GROUND FLOOR PLAN
1:50

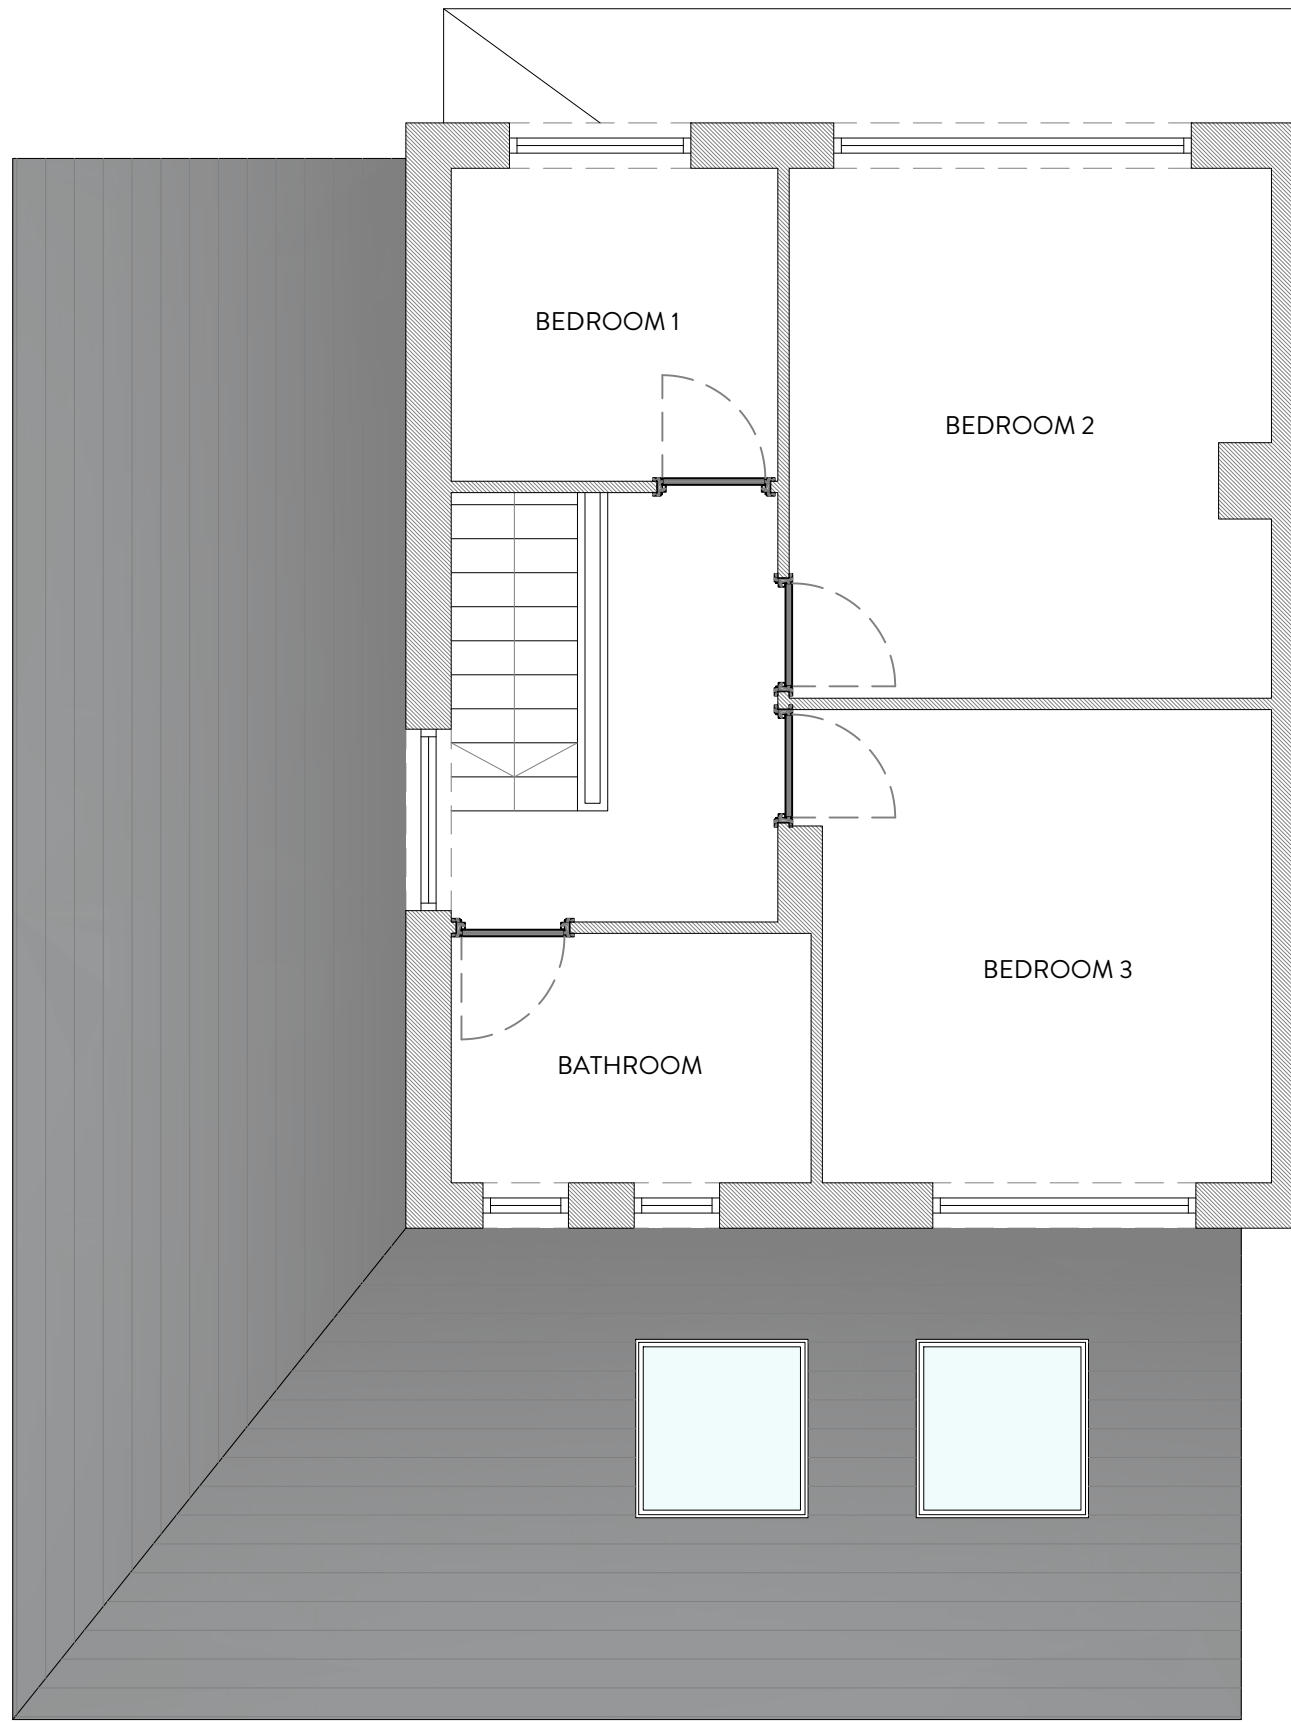

FIRST FLOOR PLAN
1:50



REVISION	DESCRIPTION

DATE	NOTES

STATUS		PLANNING DRAWING	
ORANGE DESIGN STUDIO.		ARCHITECTURAL PRACTICE	
hello@orangedesignstudio.co.uk 59A, Huddersfield Road, Mirfield, WF14 8AA orangedesignstudio.co.uk 01924 650930		PROJECT REFERENCE	
COPYRIGHT © ORANGE DESIGN STUDIO LIMITED		KELLY STEVENS	

PROJECT TITLE			
FIELDHEAD AVENUE			
DRAWING TITLE			
PROPOSED GA			
SCALE	DRAWN	CHECKED	PROJECT REFERENCE
1:50	CF	JH	ODS_22/522
PAPER SIZE	DWG NUMBER	DATE	REVISION
A1	(20)001	29/06/22	A
CLIENT			
KELLY STEVENS			