


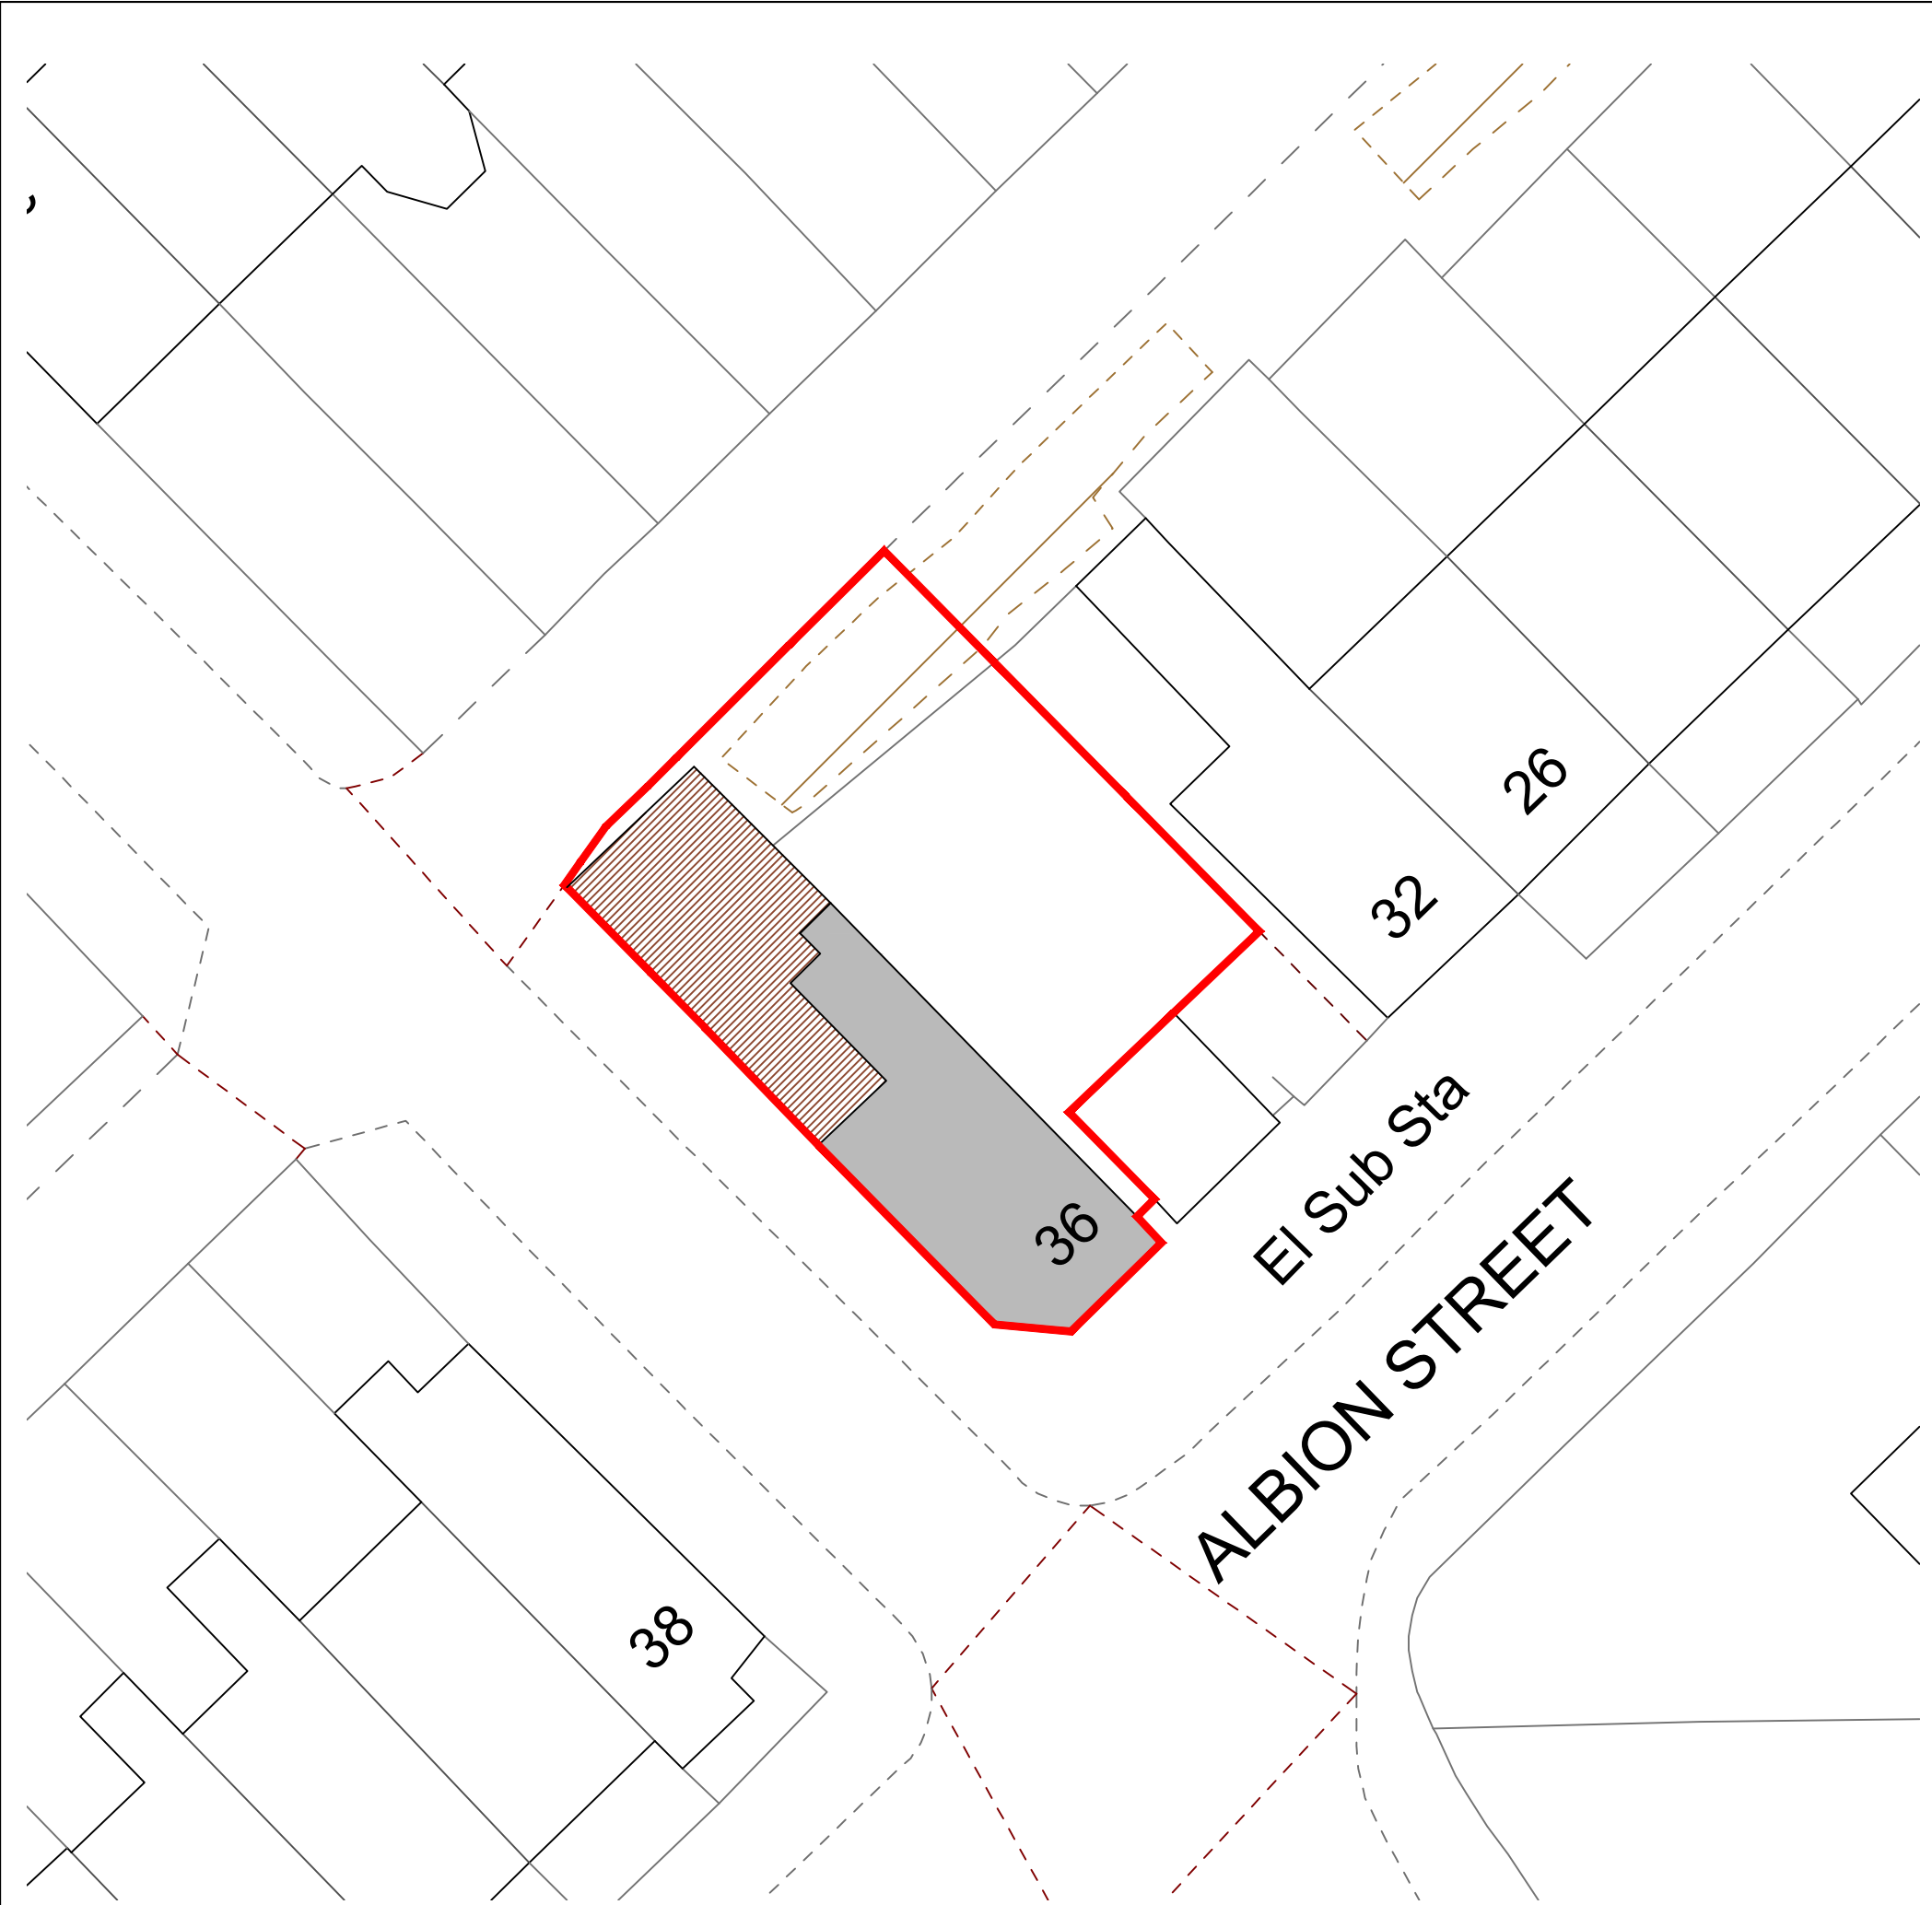

**Proposed Site Plan**  
Scale 1:200 @ A3

Site Area - 105 SqM/ 1126 SqFt


Existing Building   
Proposed Extension 

Site Boundary 



**Existing Site Location Plan**  
Scale 1:1250 @ A3

Site Boundary   
Existing Building 

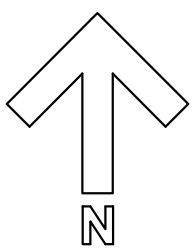

**NOTES:**  
  
No scaling or dimensions other then those figured are to be taken from this drawing. All dimensions to be checked on site  
  
This drawing is for use at the named location and for Planning Permission purposes only and as such should not be used at any other location or for any other purposes

Project Location:  
  
36 ALBION STREET,  
RADCLIFFE,  
MANCHESTER,  
M26 1BH

Drawing:  
  
00 Existing Site  
Location REV G

|               |           |              |
|---------------|-----------|--------------|
| Scale:        | Size:     | Date:        |
| <b>Varies</b> | <b>A3</b> | <b>09/24</b> |