



KEY

CONTRACT BOUNDARY

SURFACE WATER RUNOFF DIRECTION


DISHED CHANNEL 3 Concrete Sett Dished Channel
Grey Mix4nr Rows of 300/200x100x80mm units
Q10/180

RAINWATER DOWN PIPES
Refer to Engineers/Architects drawings for details

PROPOSED GULLY
Refer to Engineers Drawings for above and below
ground drainage

RAIN GARDEN
Refer to Drawing BURMAR-GLL-V6-00-DR-L-0402 for
Rain Garden Details


ATTENUATION TANK
Approximate location refer to Engineers drawings
for details

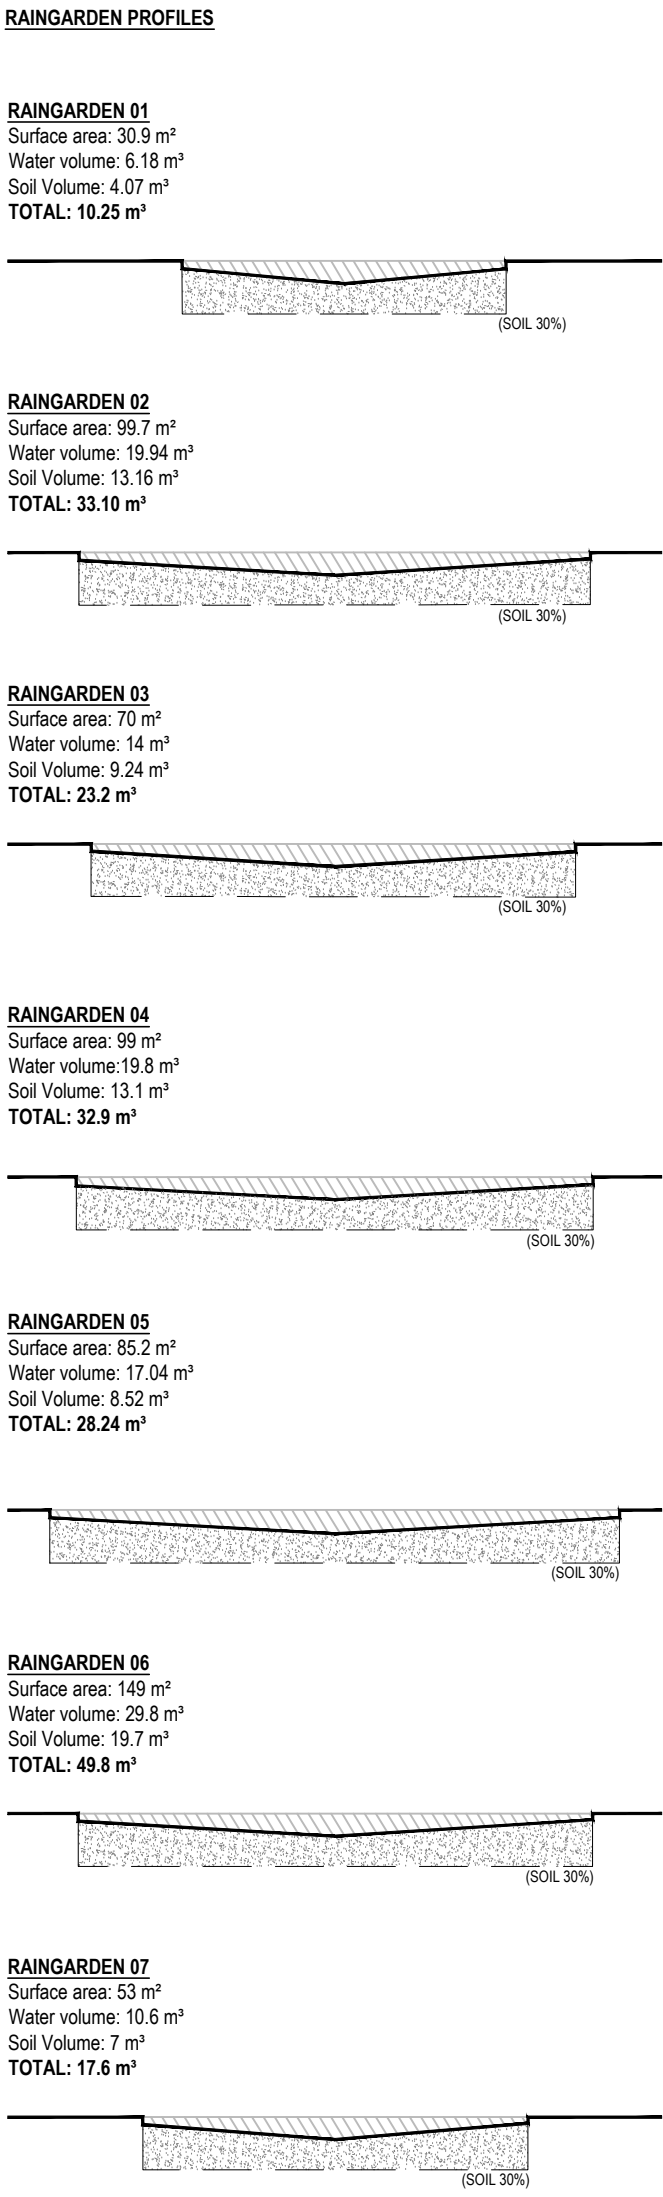

rev	details	by	date	rev	details	by	date
00	PRELIMINARY	CB	30.01.2023				
01	RAIN WATER PIPES UPDATED	CB	31.01.2023				
02	DESIGN RESOLUTION	ED	10.02.2023				
03	DESIGN RESOLUTION	ED	17.02.2023				
04	ATTENUATION TANK RELOCATION	ED	10.03.2023				
05	SITE BOUNDARY & COORDINATION AMENDMENTS	ED	20.04.2023				
06	STAGE 4 ISSUE AND SCHEME CHANGES	AN	30.06.2023				

Notes

- 1.0 Do not scale from drawing, use figured dimensions only
1.1 All dimensions to be checked onsite
1.2 This drawing to be read in conjunction with all other Gillespies drawings and specifications

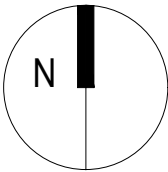

Ordinance Information shown is reproduced from Ordnance Survey material with the permission of Ordnance Survey on behalf of the Controller of Her Majesty's Stationary Office @ Crown Copyright. Unauthorised reproduction infringes Crown Copyright and may lead to prosecution or civil proceedings. Licence No. 1000 17362

Project title
BURY MARKET AND FLEXI HALL

Drawing title
DRAINAGE PLAN

Drawing number
BURMAR-GLL-V6-00-DR-L-0108

Drawing Status
STAGE 4

Date
30.01.2023

Scale
1:200 @ A1

Revision
06

Drawn
CB

Checked
AG

© copyright GILLESPIES LLP, all rights reserved

Client
Vinci Construction

GILLESPIES

5th Floor, Phoenix House, 3 South Parade, Leeds, LS1 5DZ
P: 0113 247 0550 F: 0113 247 0660 E: design.team@gillespies.co.uk