
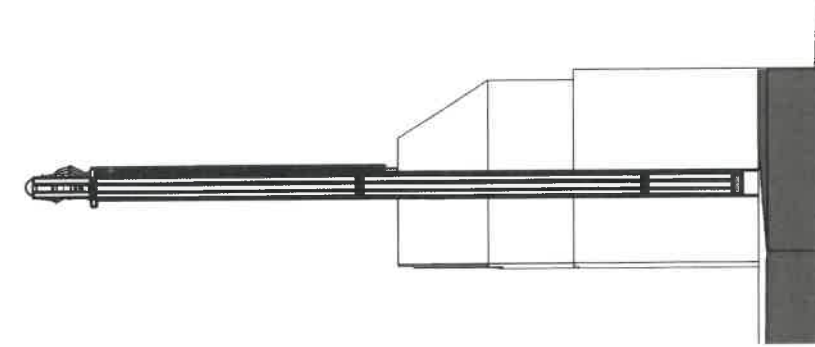


3
G.04


3 PROPOSED SECTION - GATE G1

1:10

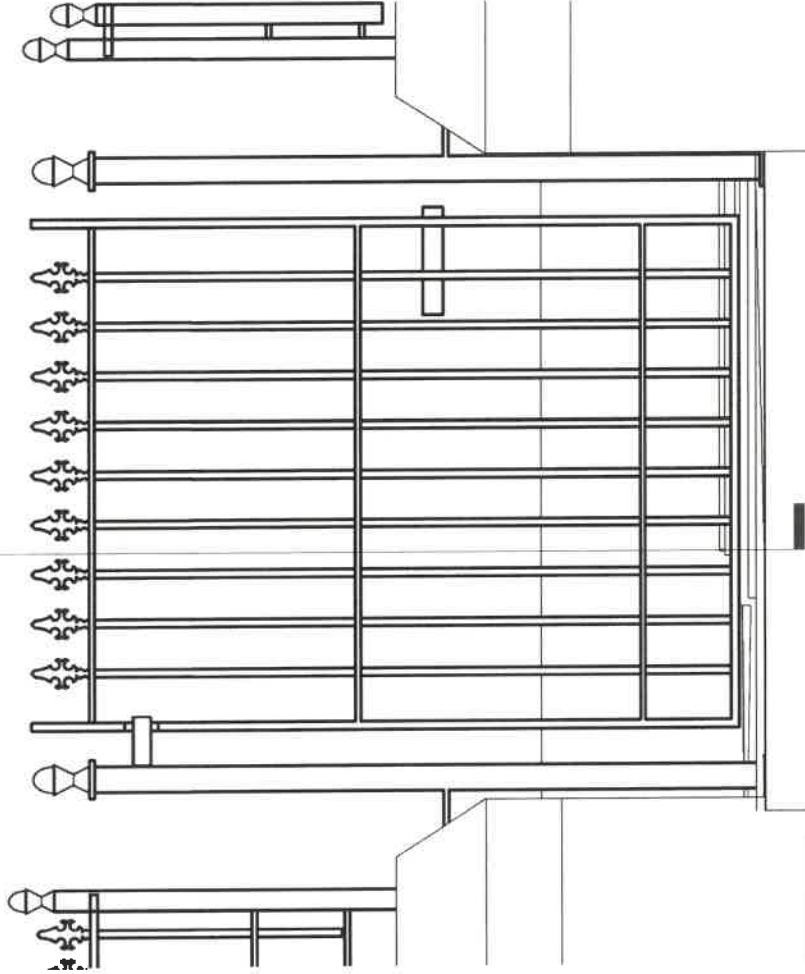

2 PROPOSED ELEVATION - GATE G1

1:10

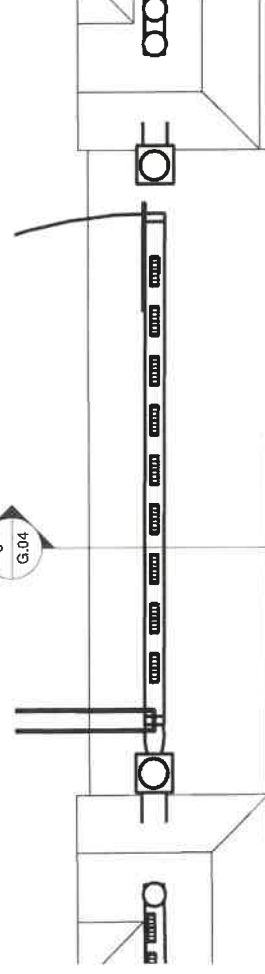3
G.04

1 PROPOSED FLOOR PLAN - GATE G1

1:10

NEW PROPOSED METAL GATE

0 m 1 m 2 m 3 m 4 m 5 m



RAILING EXAMPLE

IKETECTURE

RIBA CHARTERED ARCHITECTS

Revision	Date	Description	Author
A	19.7.22	NOTES ADDED	IO
B	9.11.22	EXTERNAL METAL GATE DESIGN UPDATED	IO

PLANNING

Client
MR A ADESANYAProject address
SUR CHURCH, RADCLIFFE,
MANCHESTER, M26 1UEDate 09 JUN 22 Scale 1:10
THE CONTRACTOR IS
RESPONSIBLE FOR CHECKING
DIMENSIONS, TOLERANCES AND
REFERENCES.IKETECTURE TO BE NOTIFIED IN
WRITTEN FORM OF ANY
VARIATIONS TO THE
WORKS ON SITE OR OFF-SITE
FABRICATION.DO NOT SCALE FROM DRAWINGS.
FIGURED DIMENSIONS TO BE
WORKED TO IN ALL CASES.THIS IS A COPYRIGHT DRAWING.
NOT TO BE COPIED OR
REPRODUCED WITHOUT THE
WRITTEN PERMISSION FROM
IKETECTURE.PROPOSED
EXTERNAL GATE
G1Project no. 305
Drawing no. G.04
Rev. B