


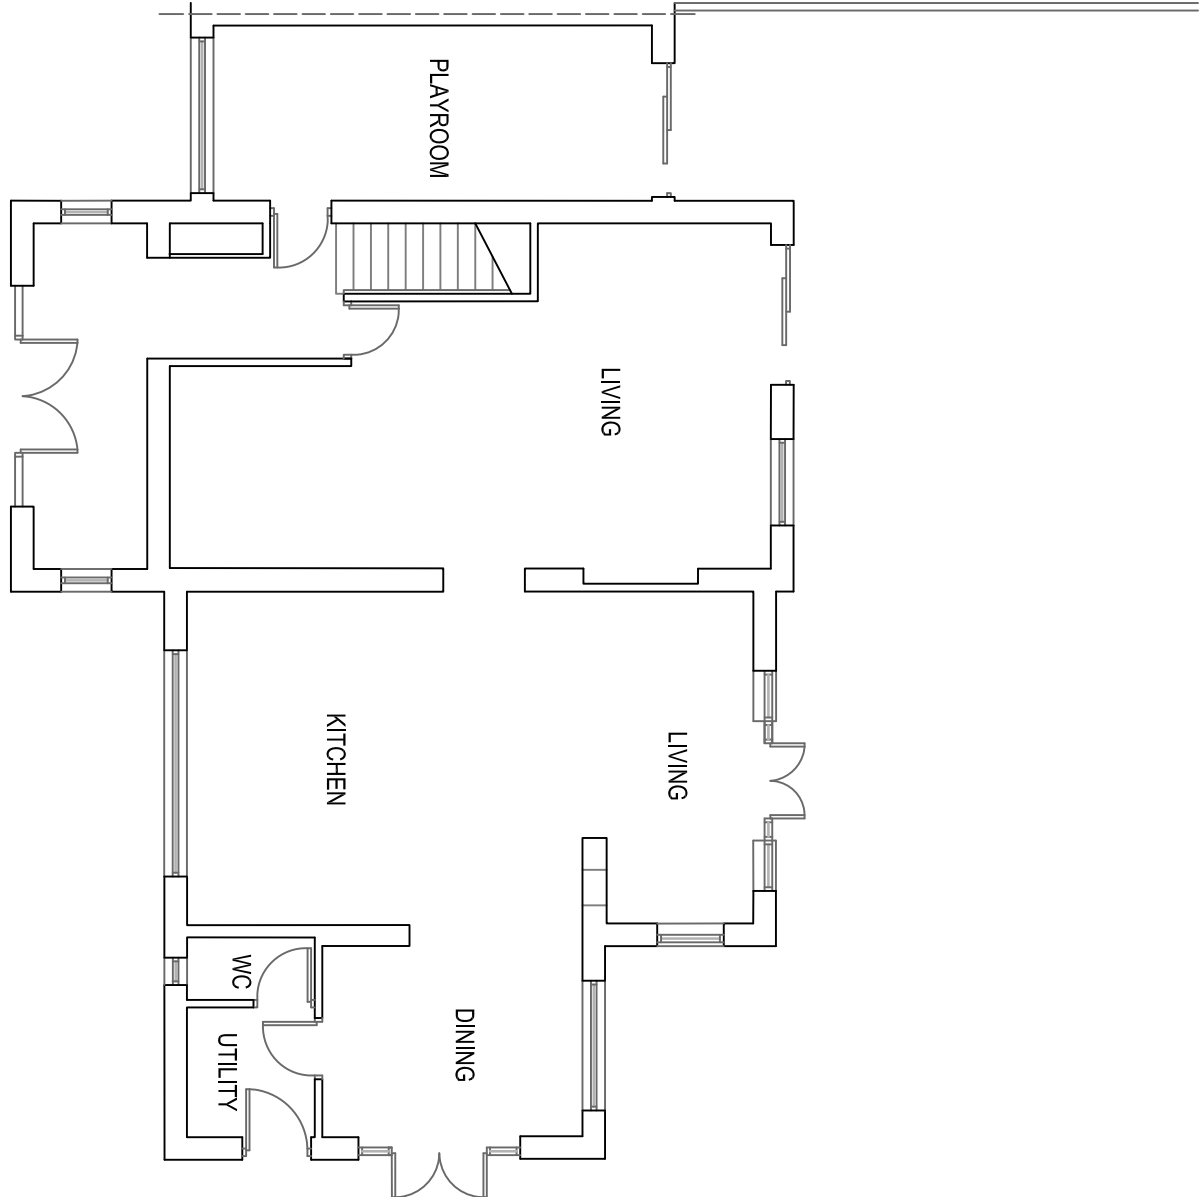


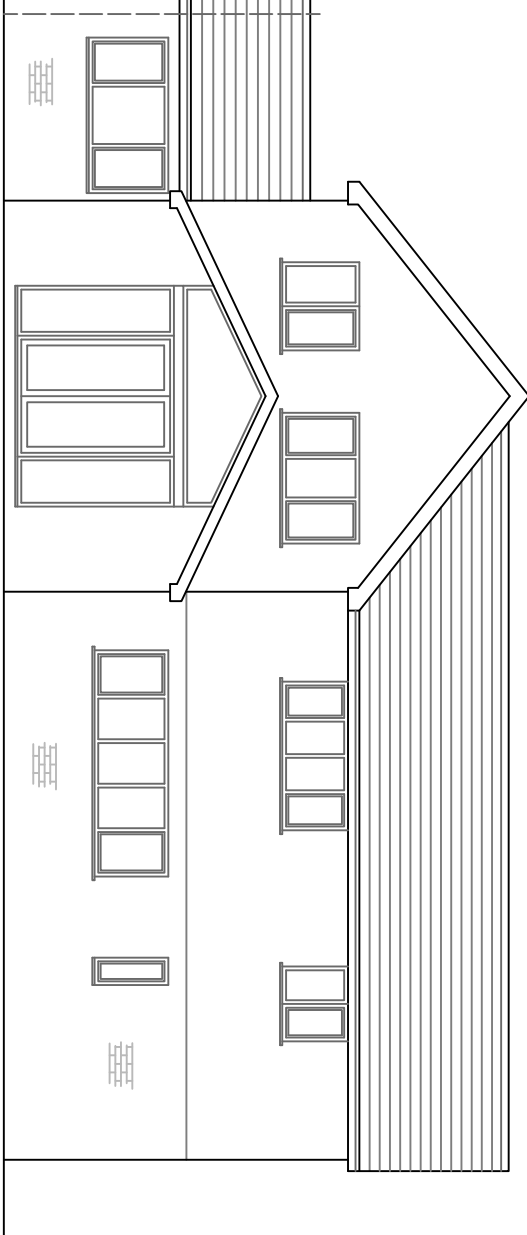


EXISTING GF PLAN 1:100

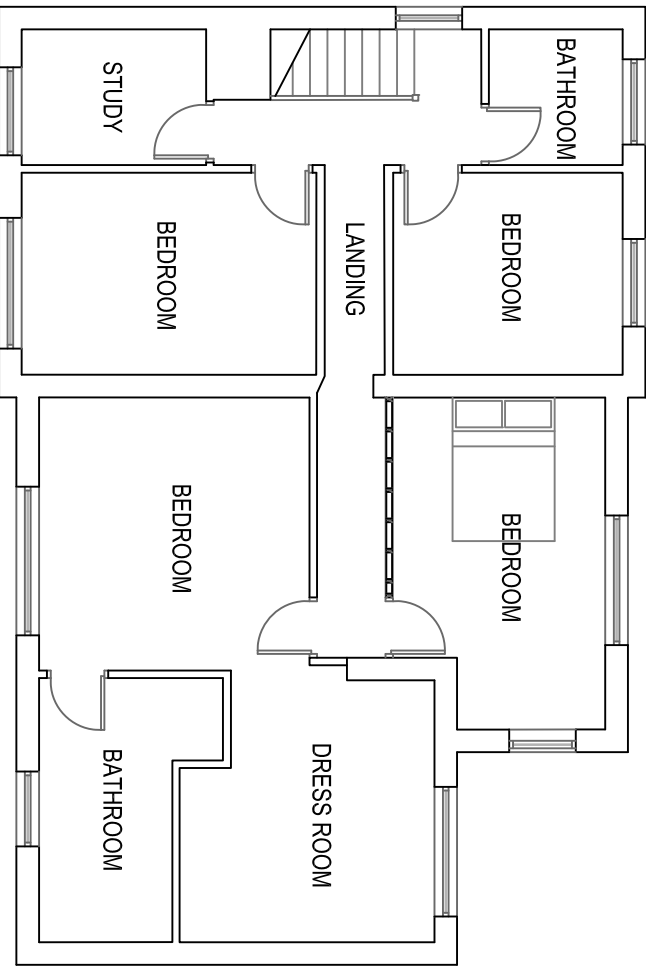


EXISTING FRONT ELEVATION 1:100

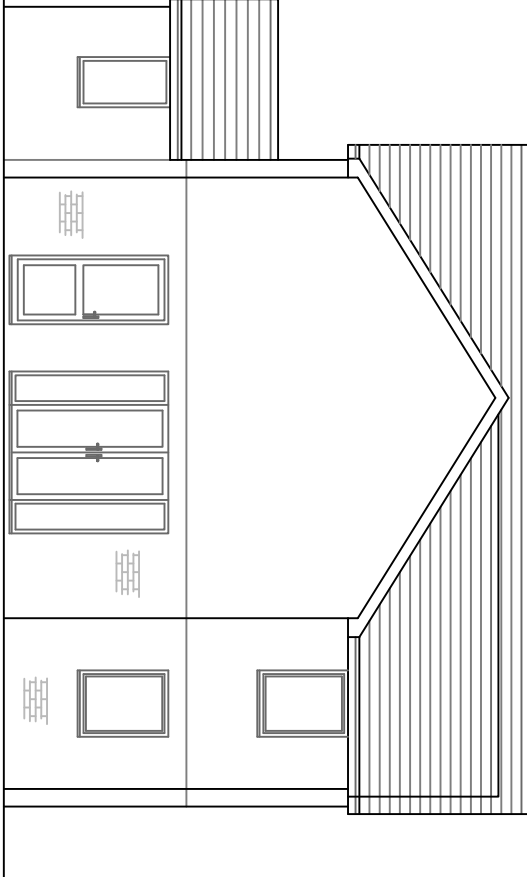


EXISTING SIDE ELEVATION 1:100

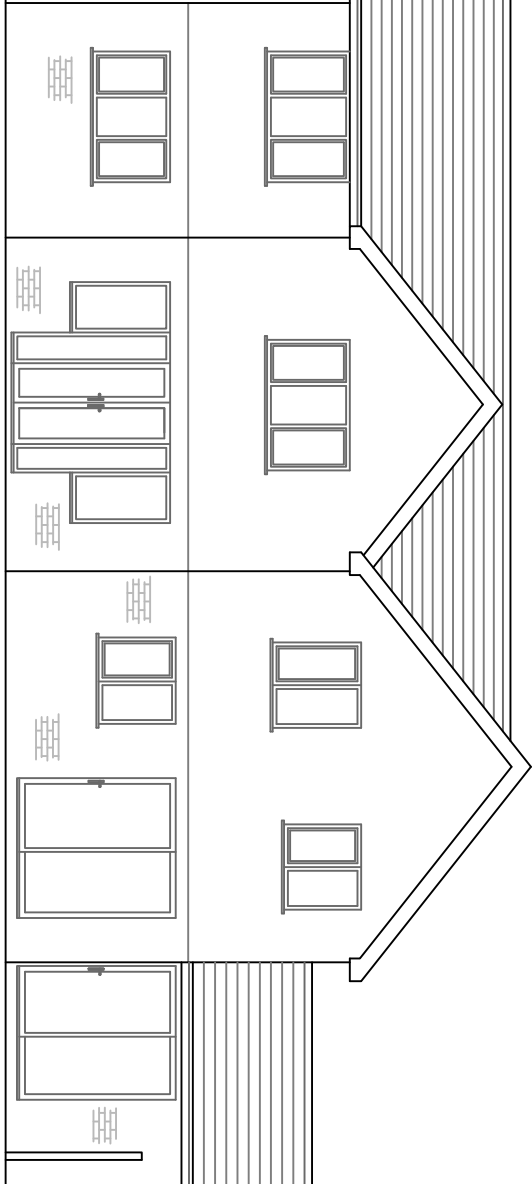


EXISTING REAR ELEVATION 1:100

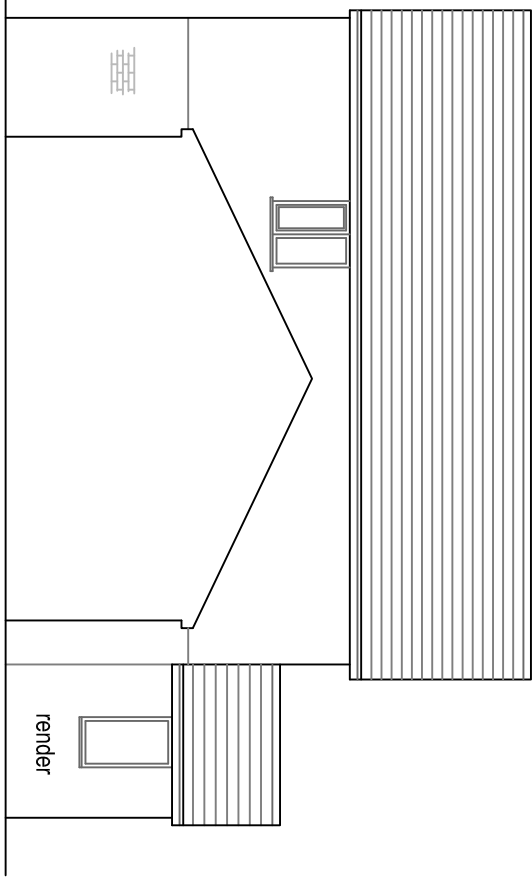


EXISTING SIDE ELEVATION 1:100

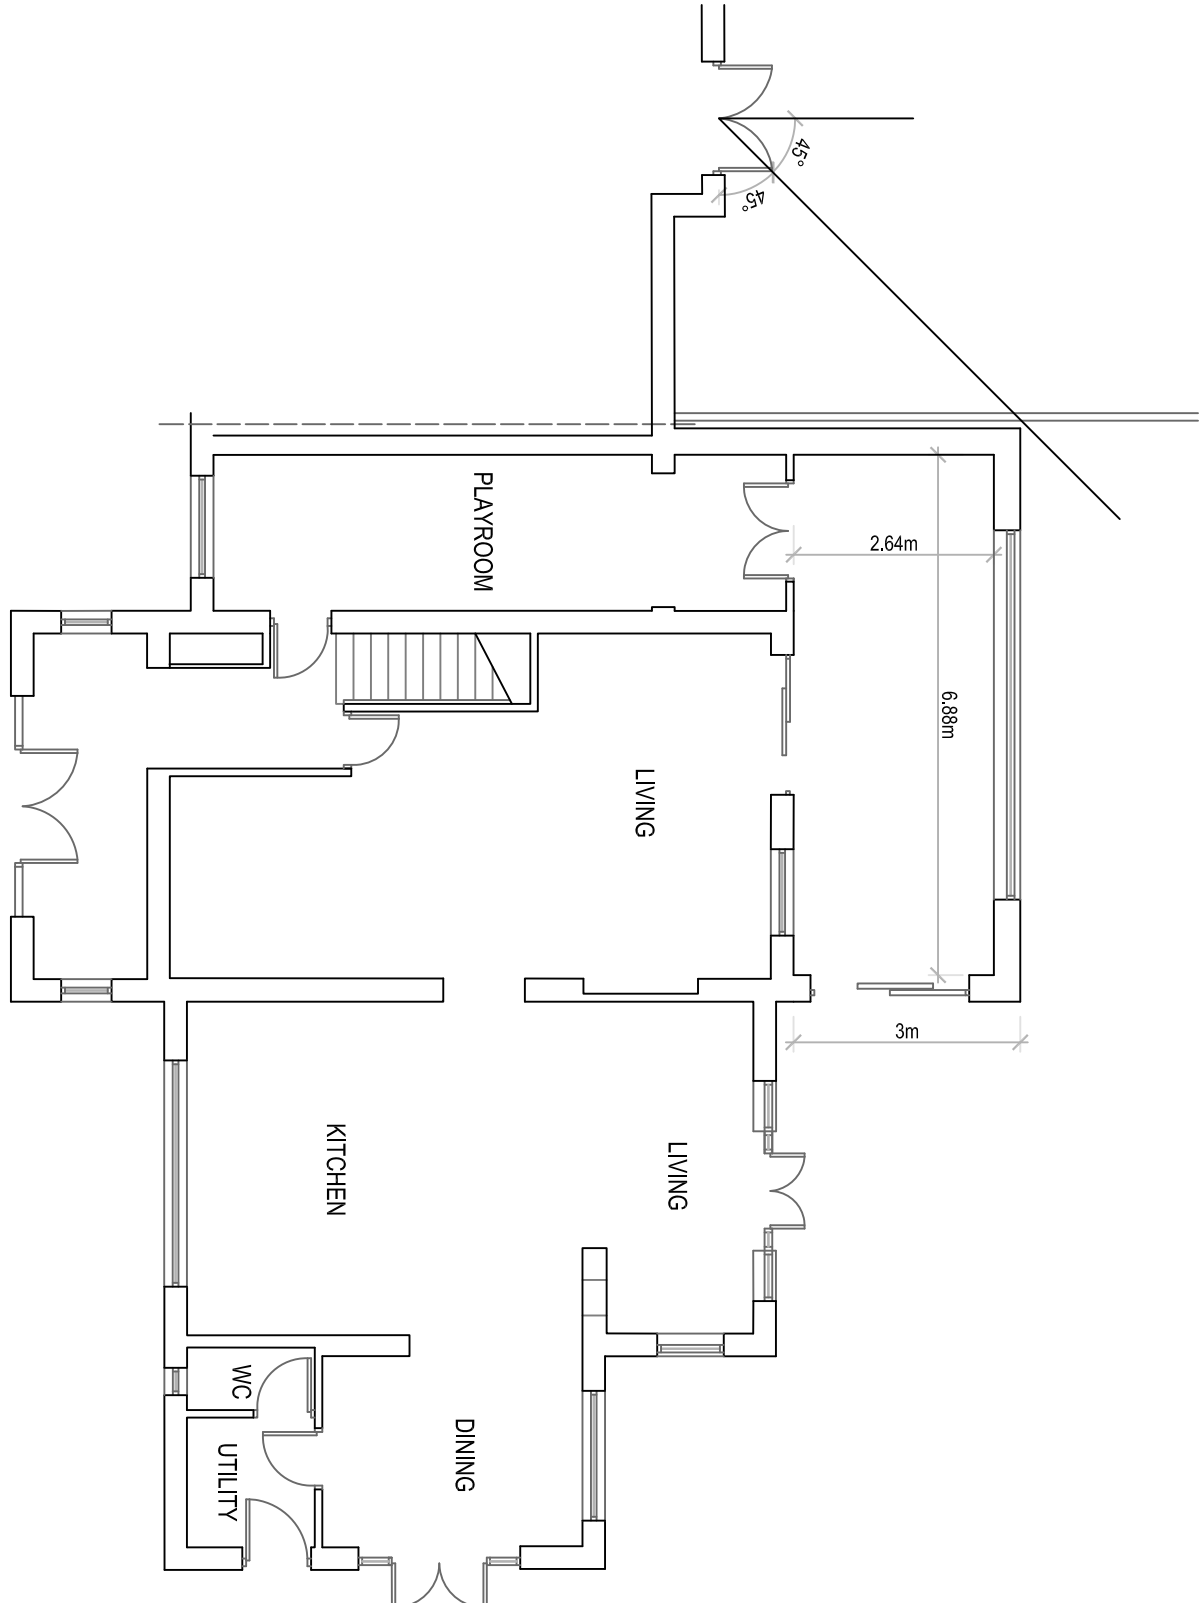


PROPOSED GF PLAN 1:100

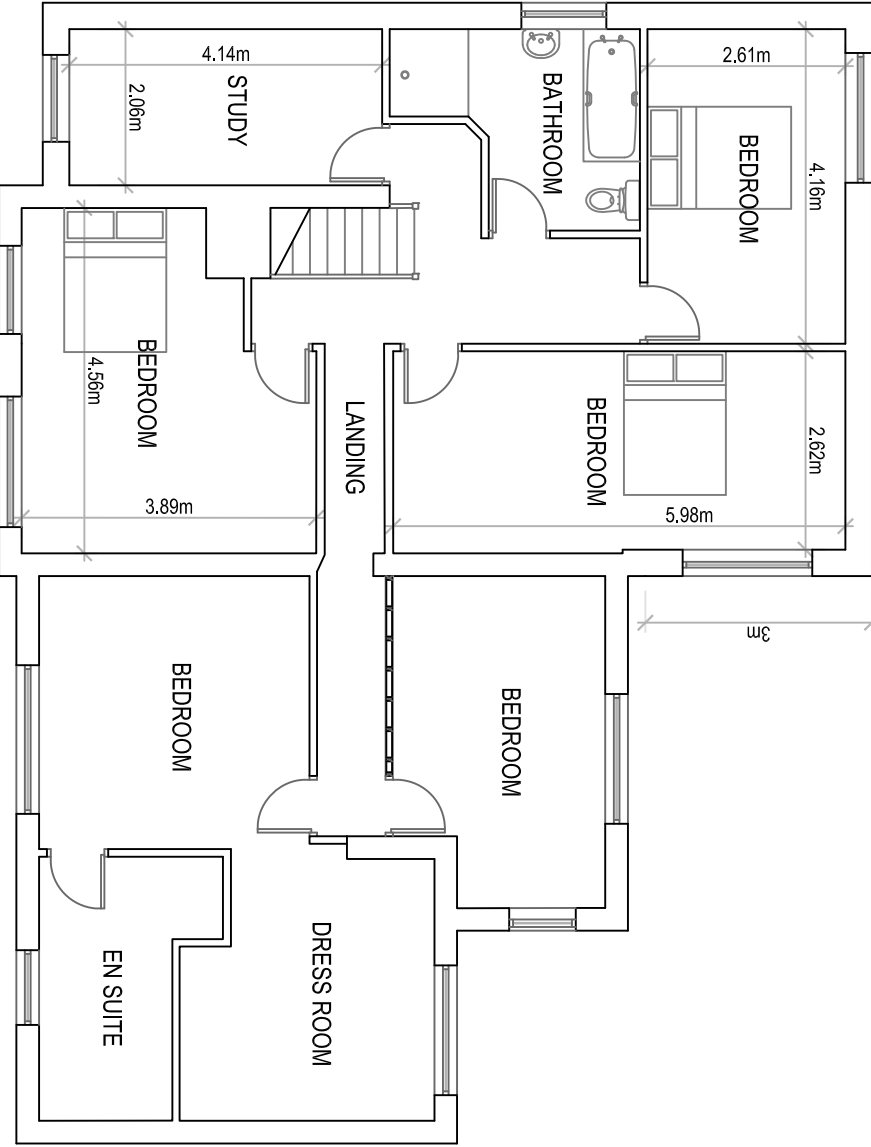


PROPOSED FF PLAN 1:100

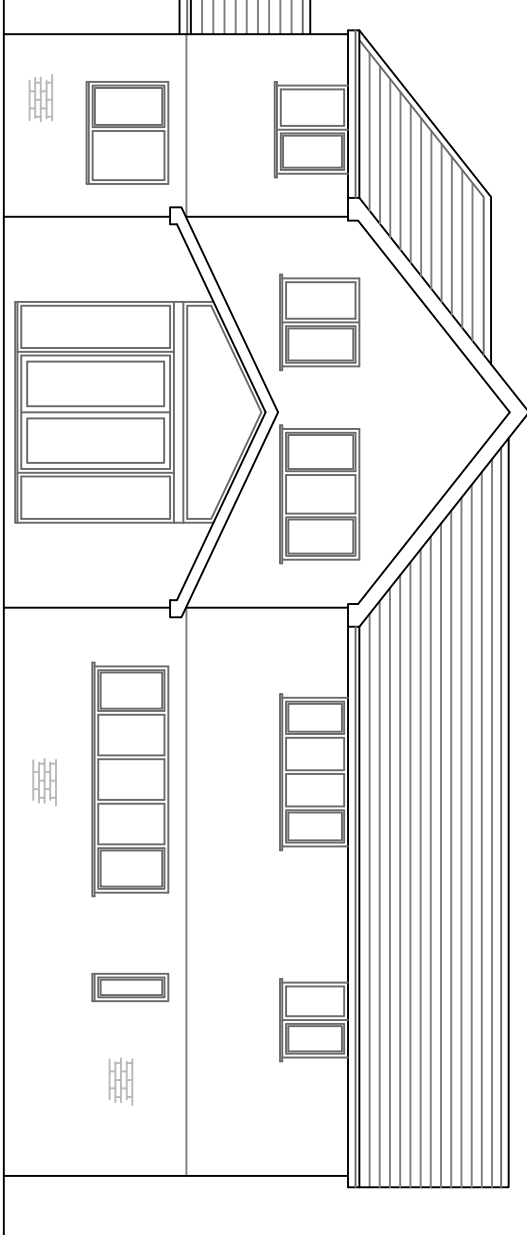


PROPOSED FRONT ELEVATION 1:100

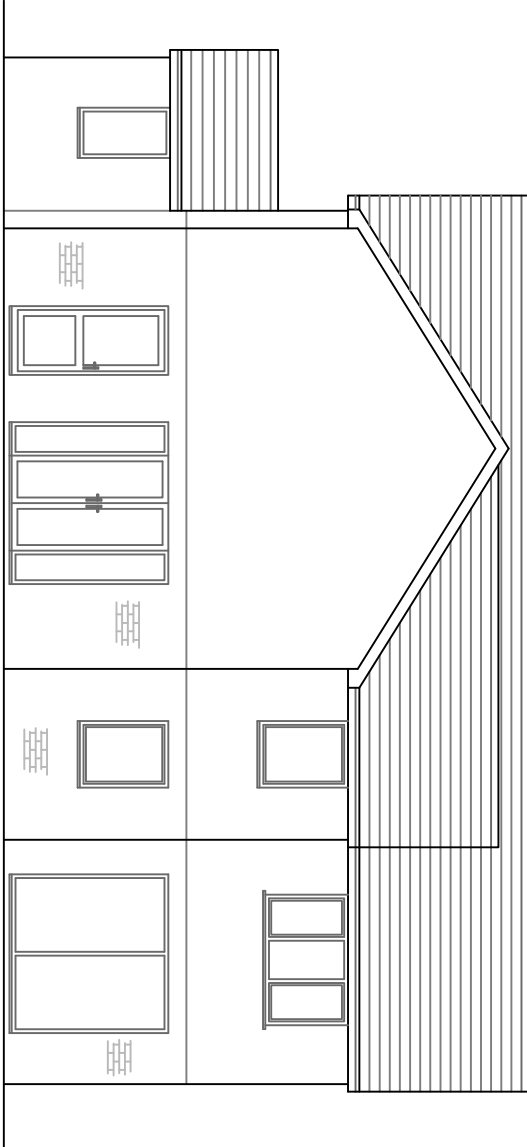


PROPOSED SIDE ELEVATION 1:100

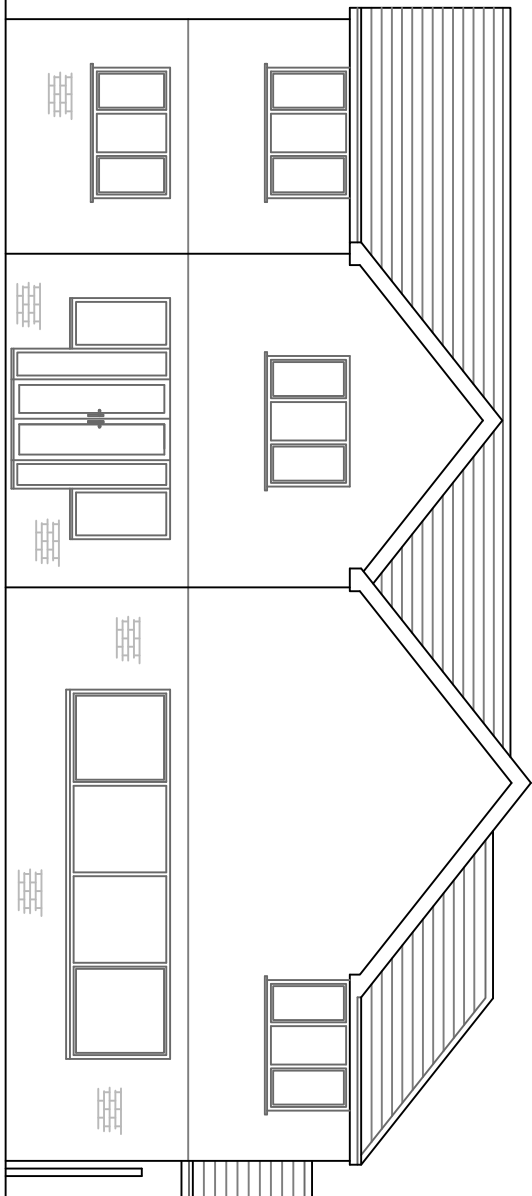



PROPOSED REAR ELEVATION 1:100

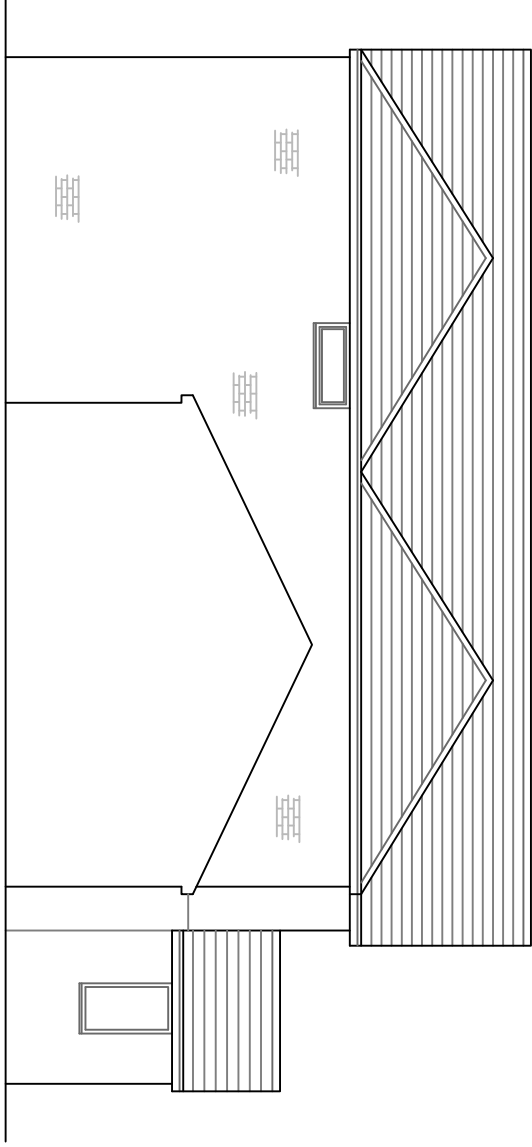

PROPOSED SIDE ELEVATION 1:100

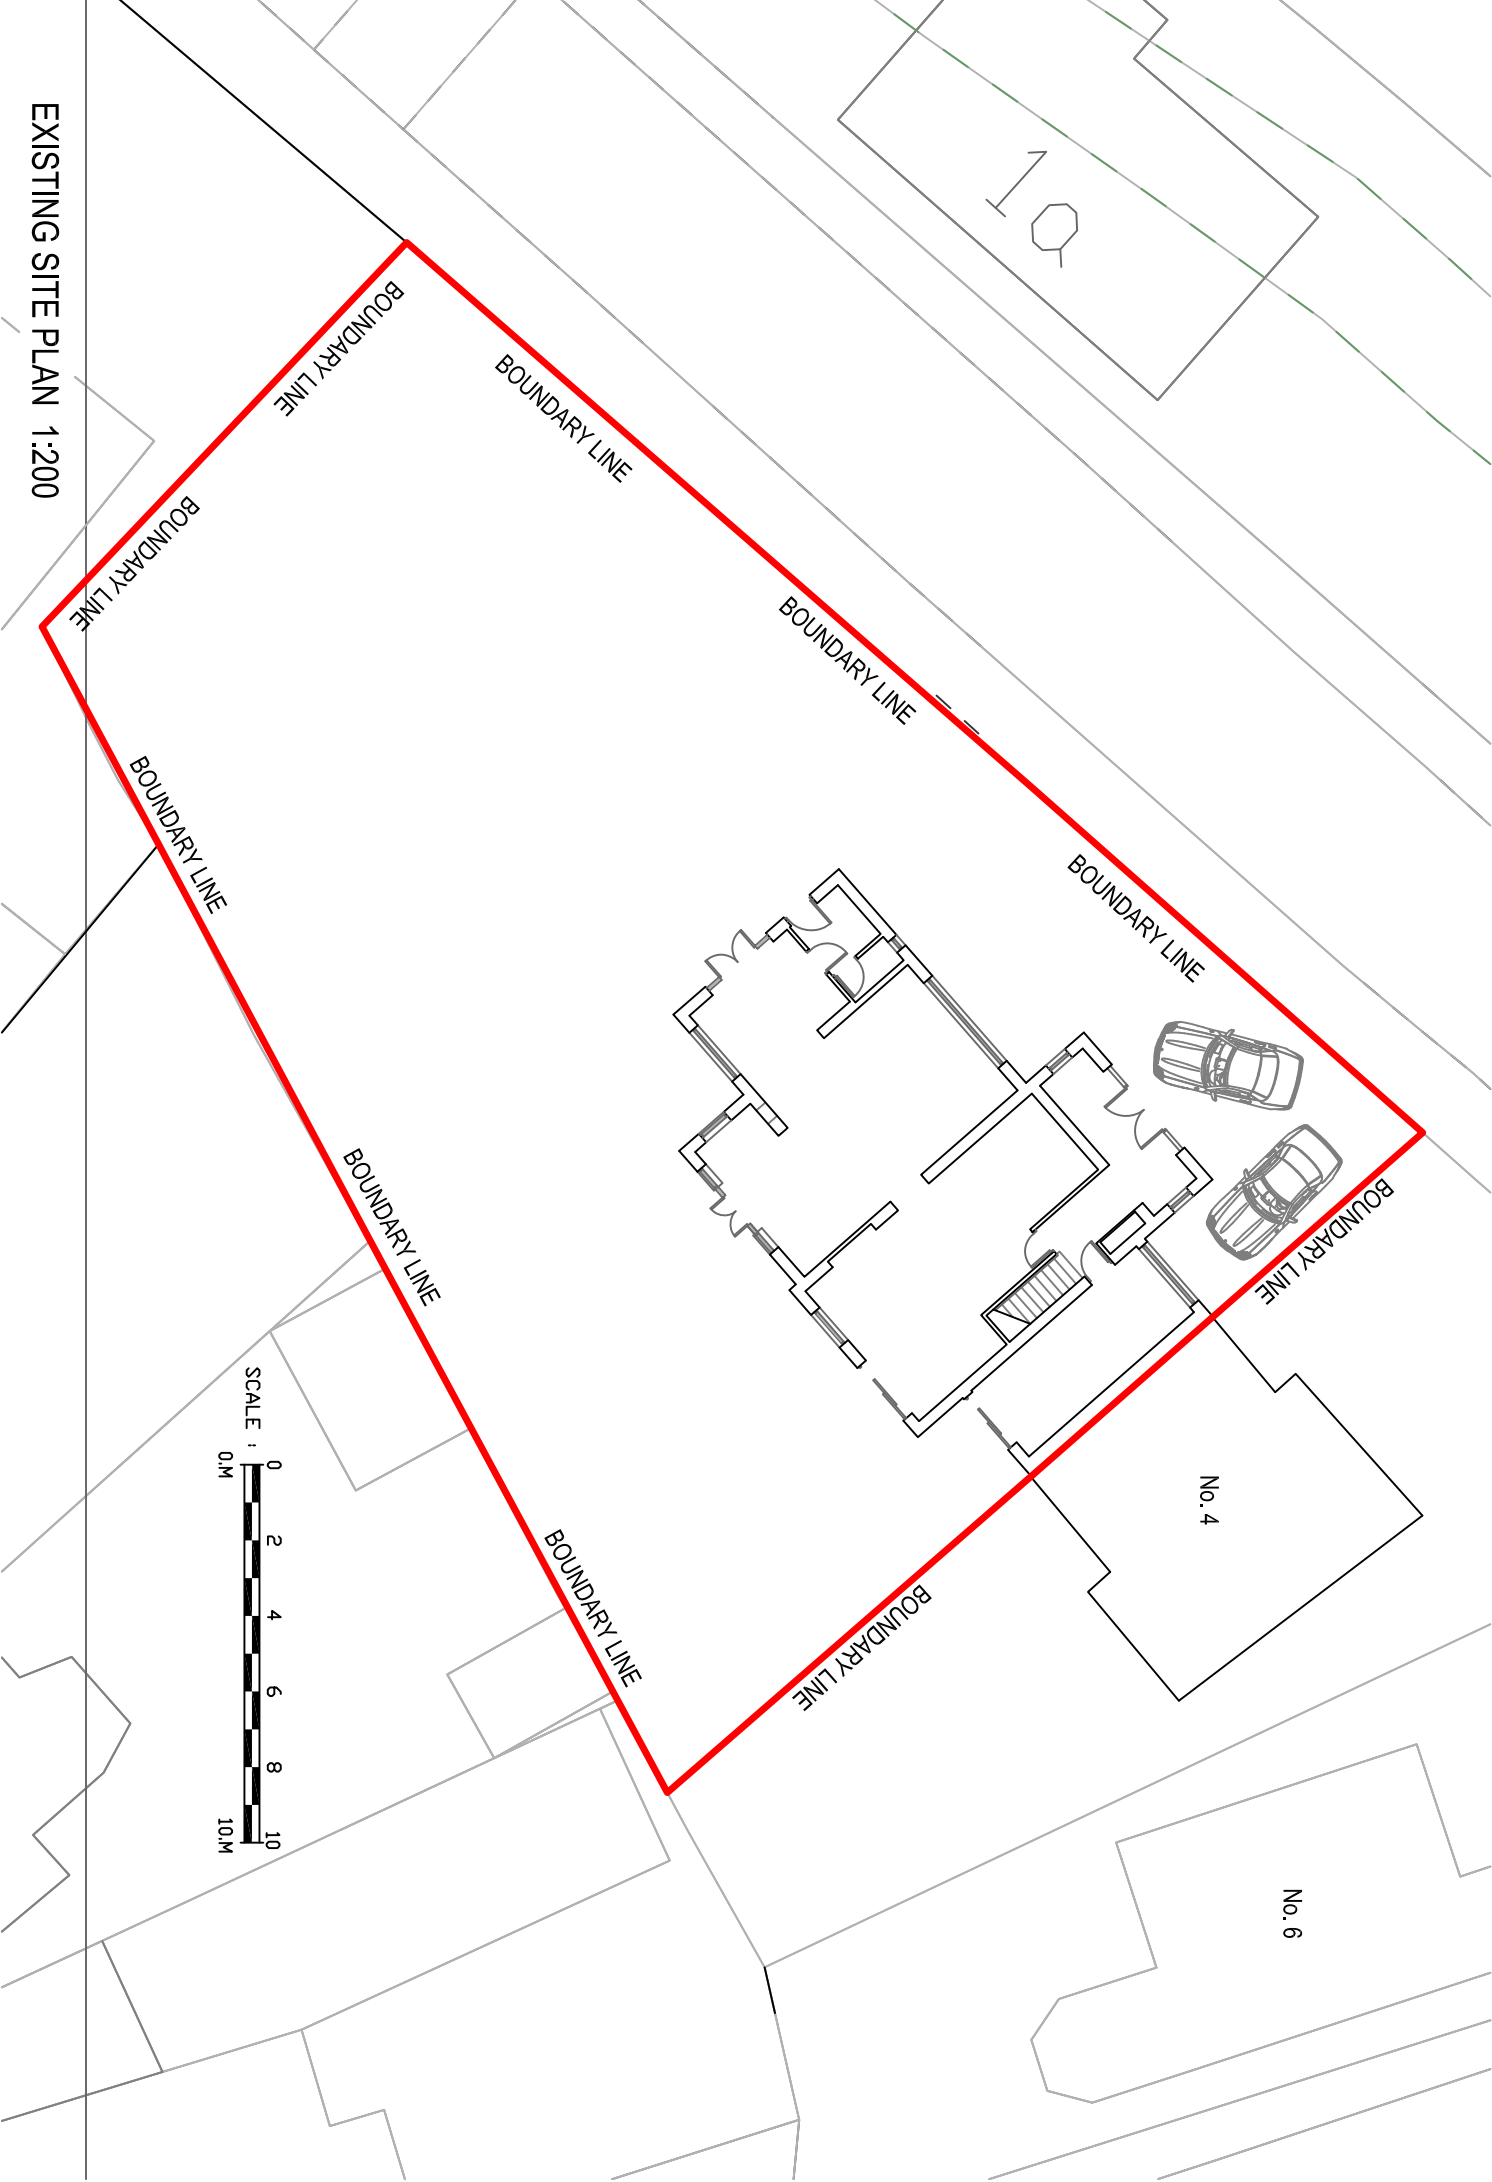

EXISTING SITE PLAN 1:200

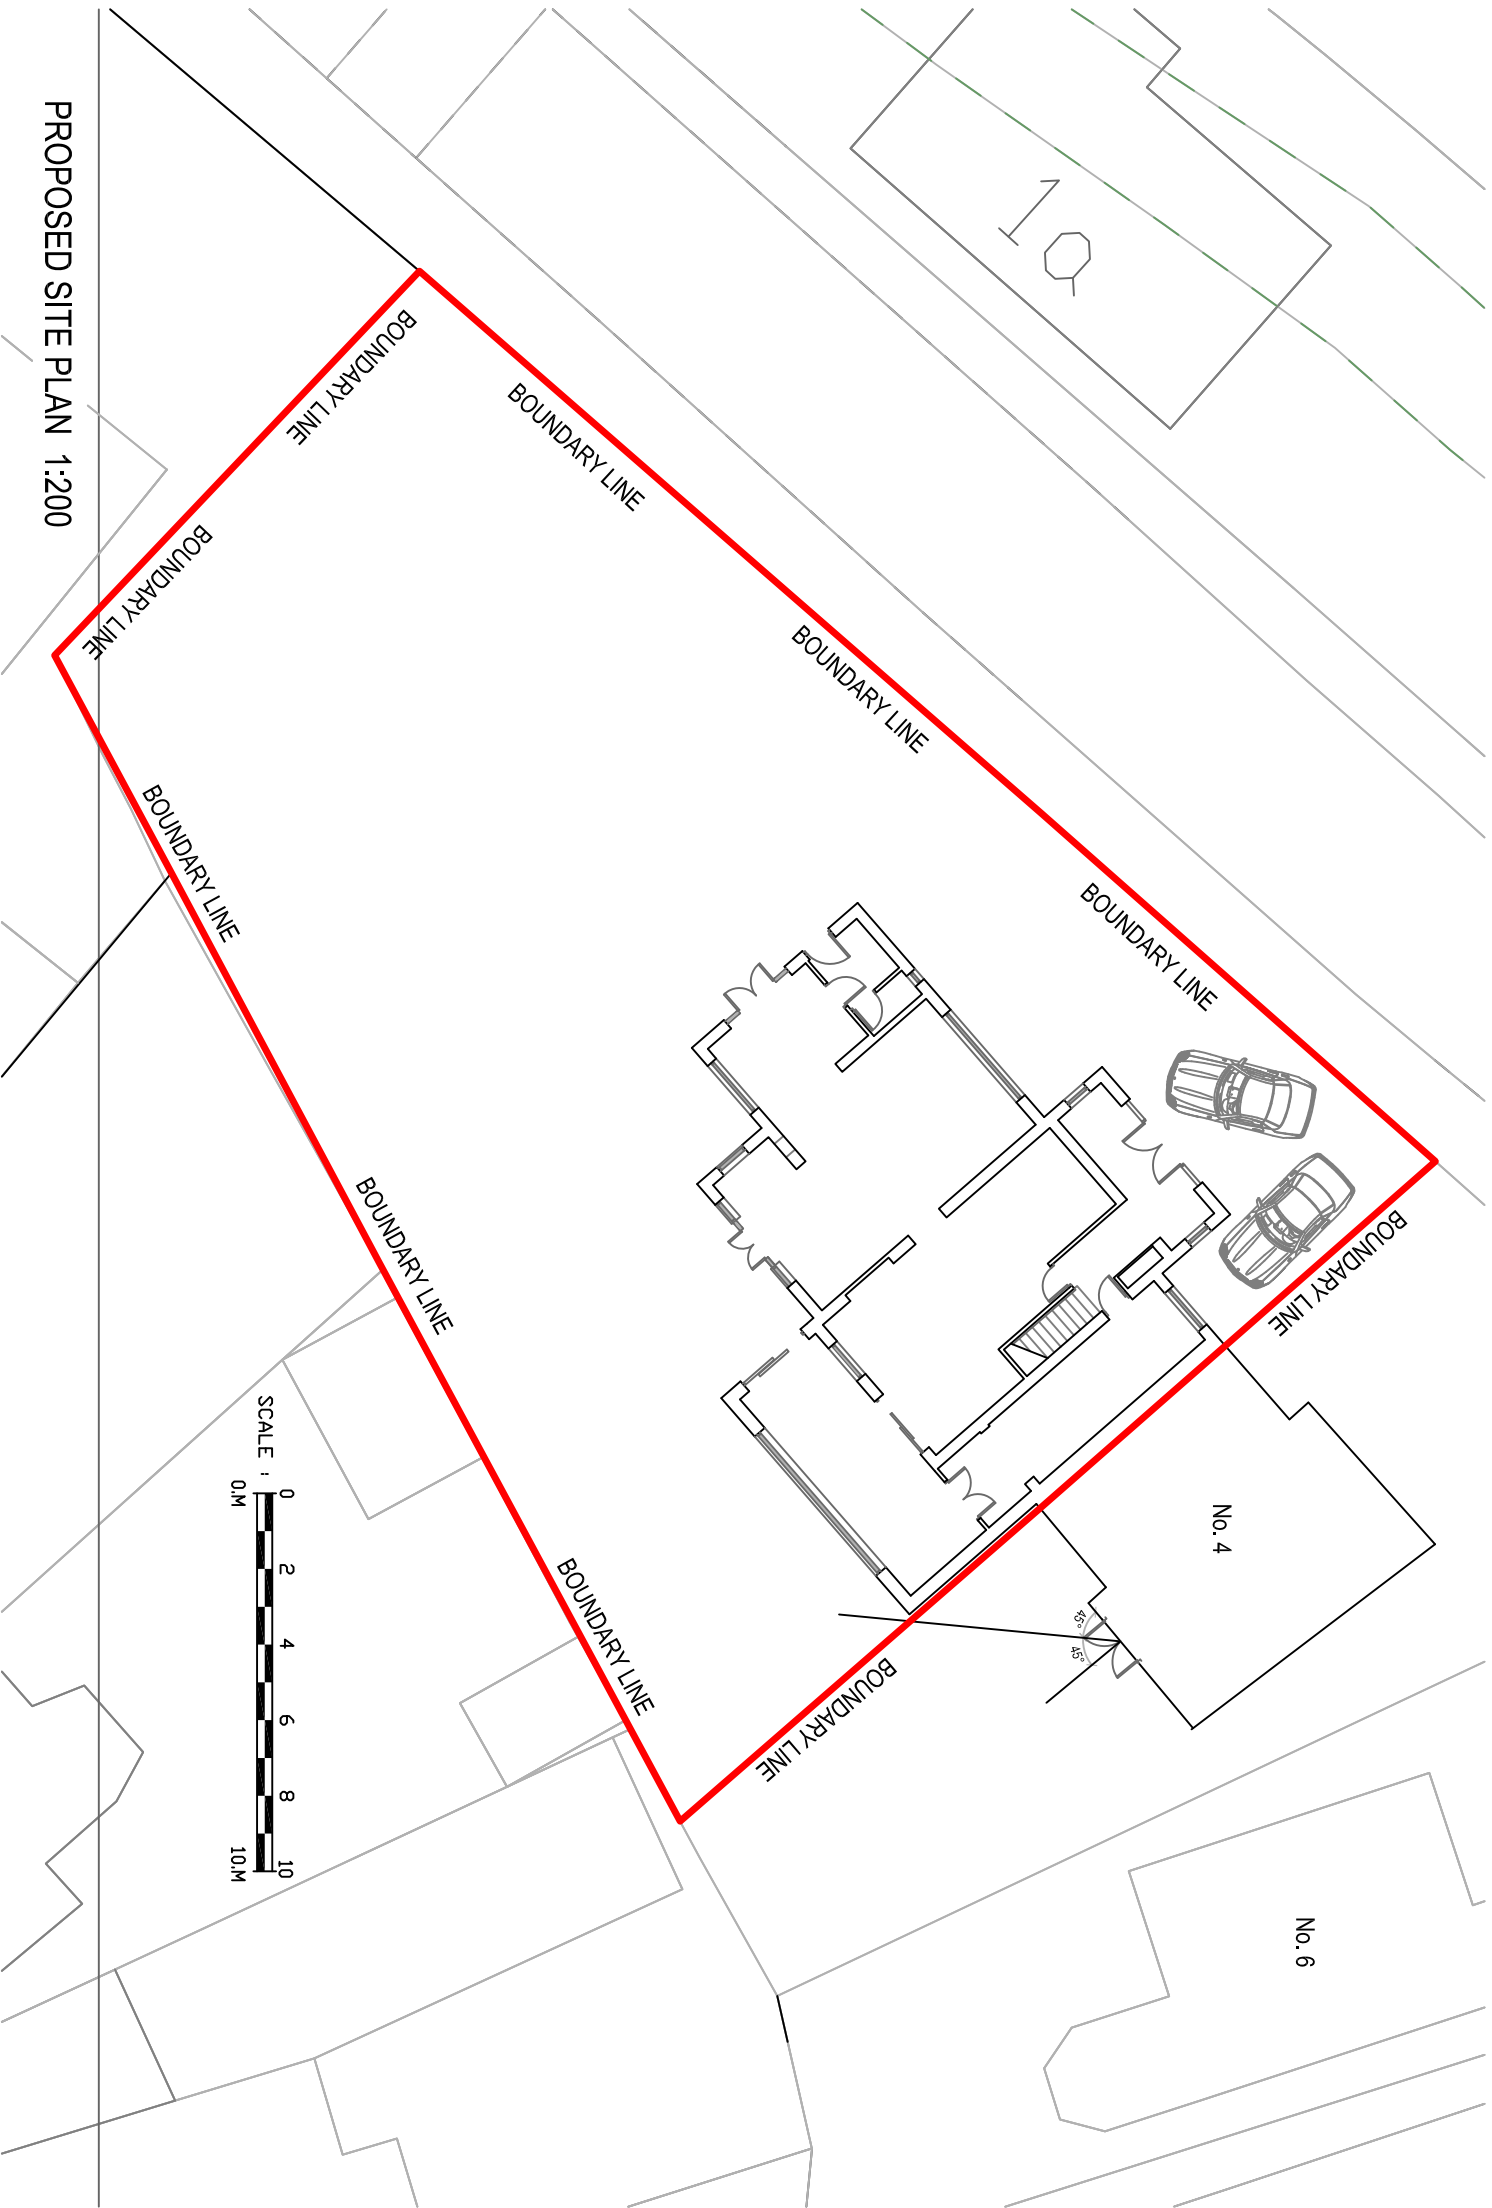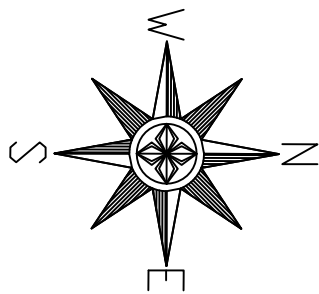

PROPOSED SITE PLAN 1:200

2 Watkins Drive
Prestwich, Manchester
M25 0DS

Existing & Proposed Plans
and Elevations

Drawn: CDW/
Scale: 1:100 & 1:200@ A1
Date: Oct 2024

2398_PRE_08_Planning

CDWP
CD Wilkinson Plans

tel: 07967 522401 email: chris@cdwilkinsonplans.co.uk
5 Highmeadow, Manchester, M26 1YN