
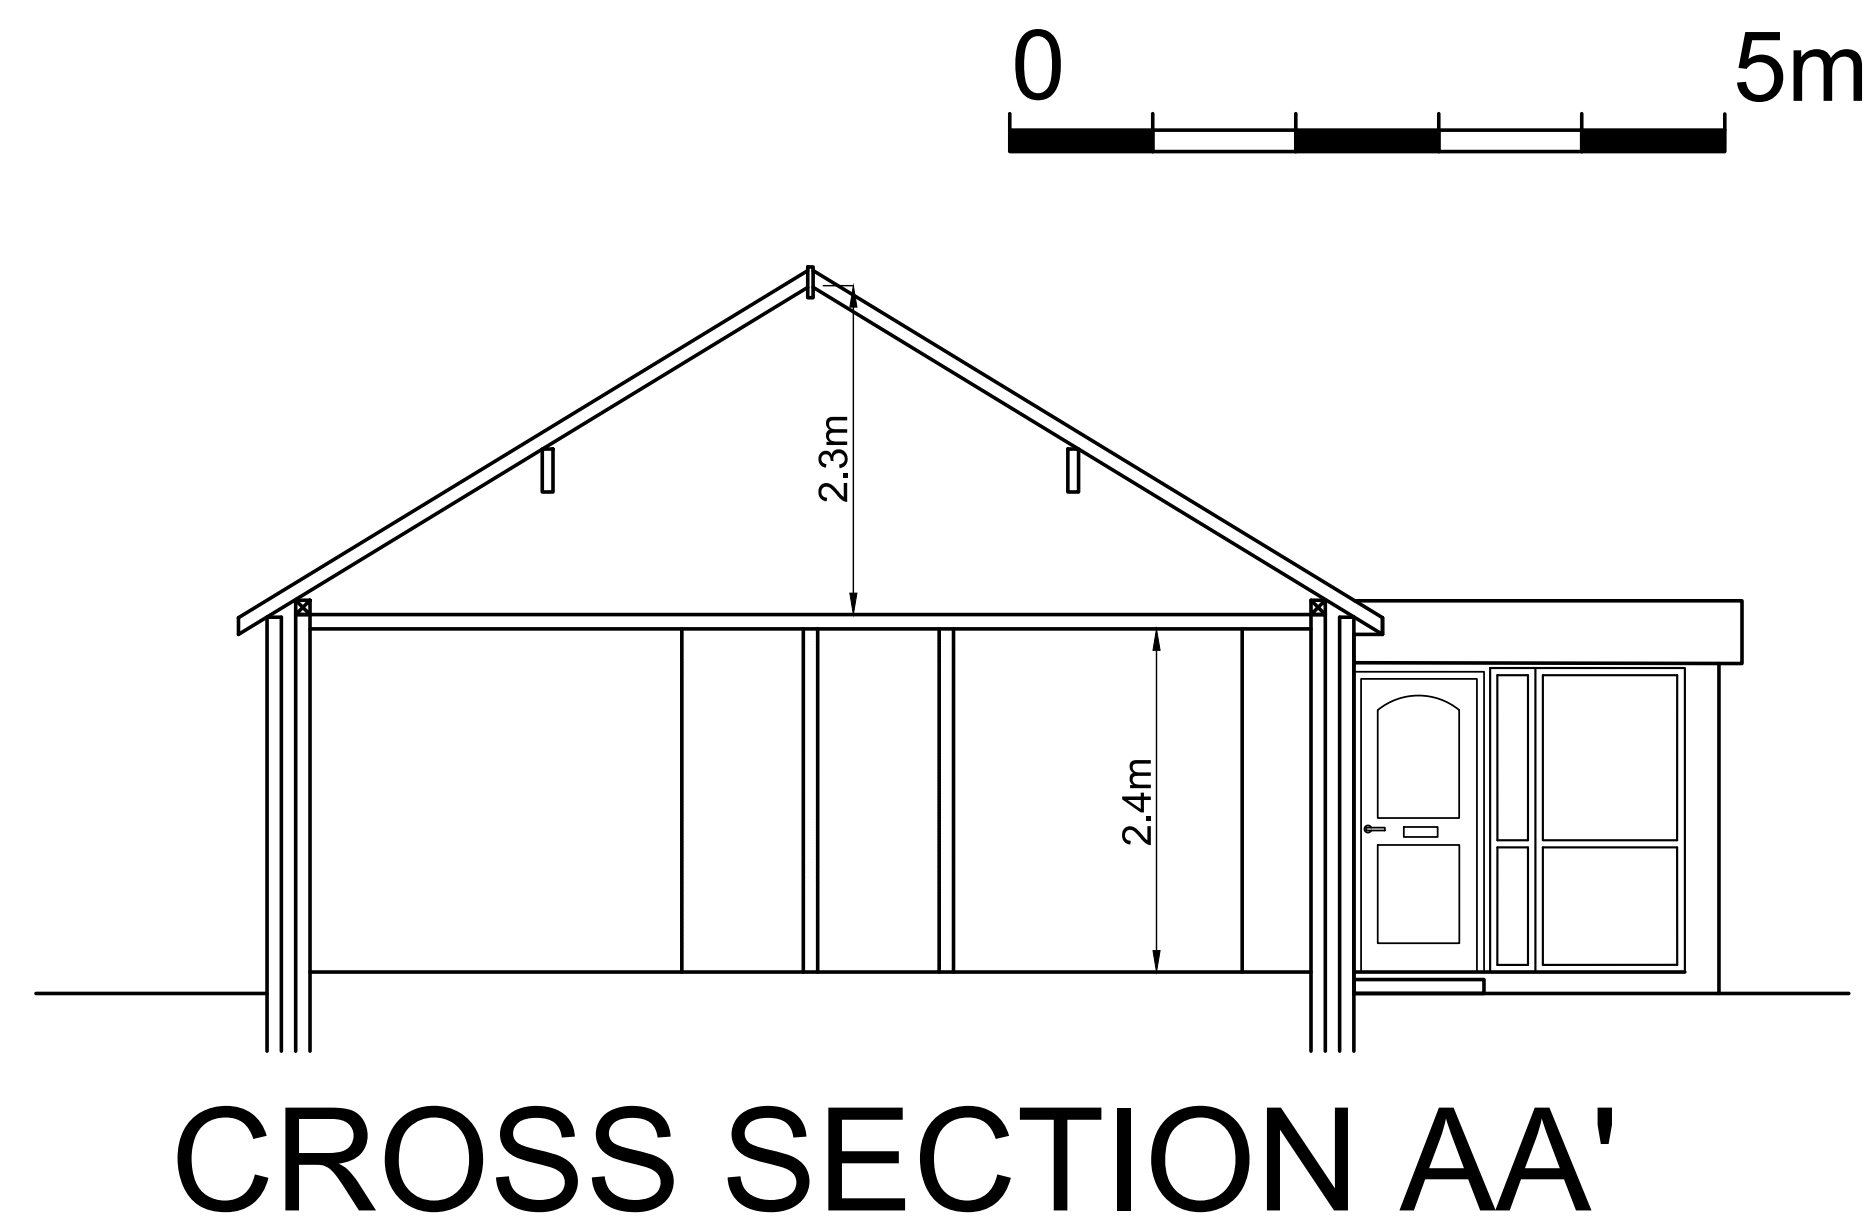
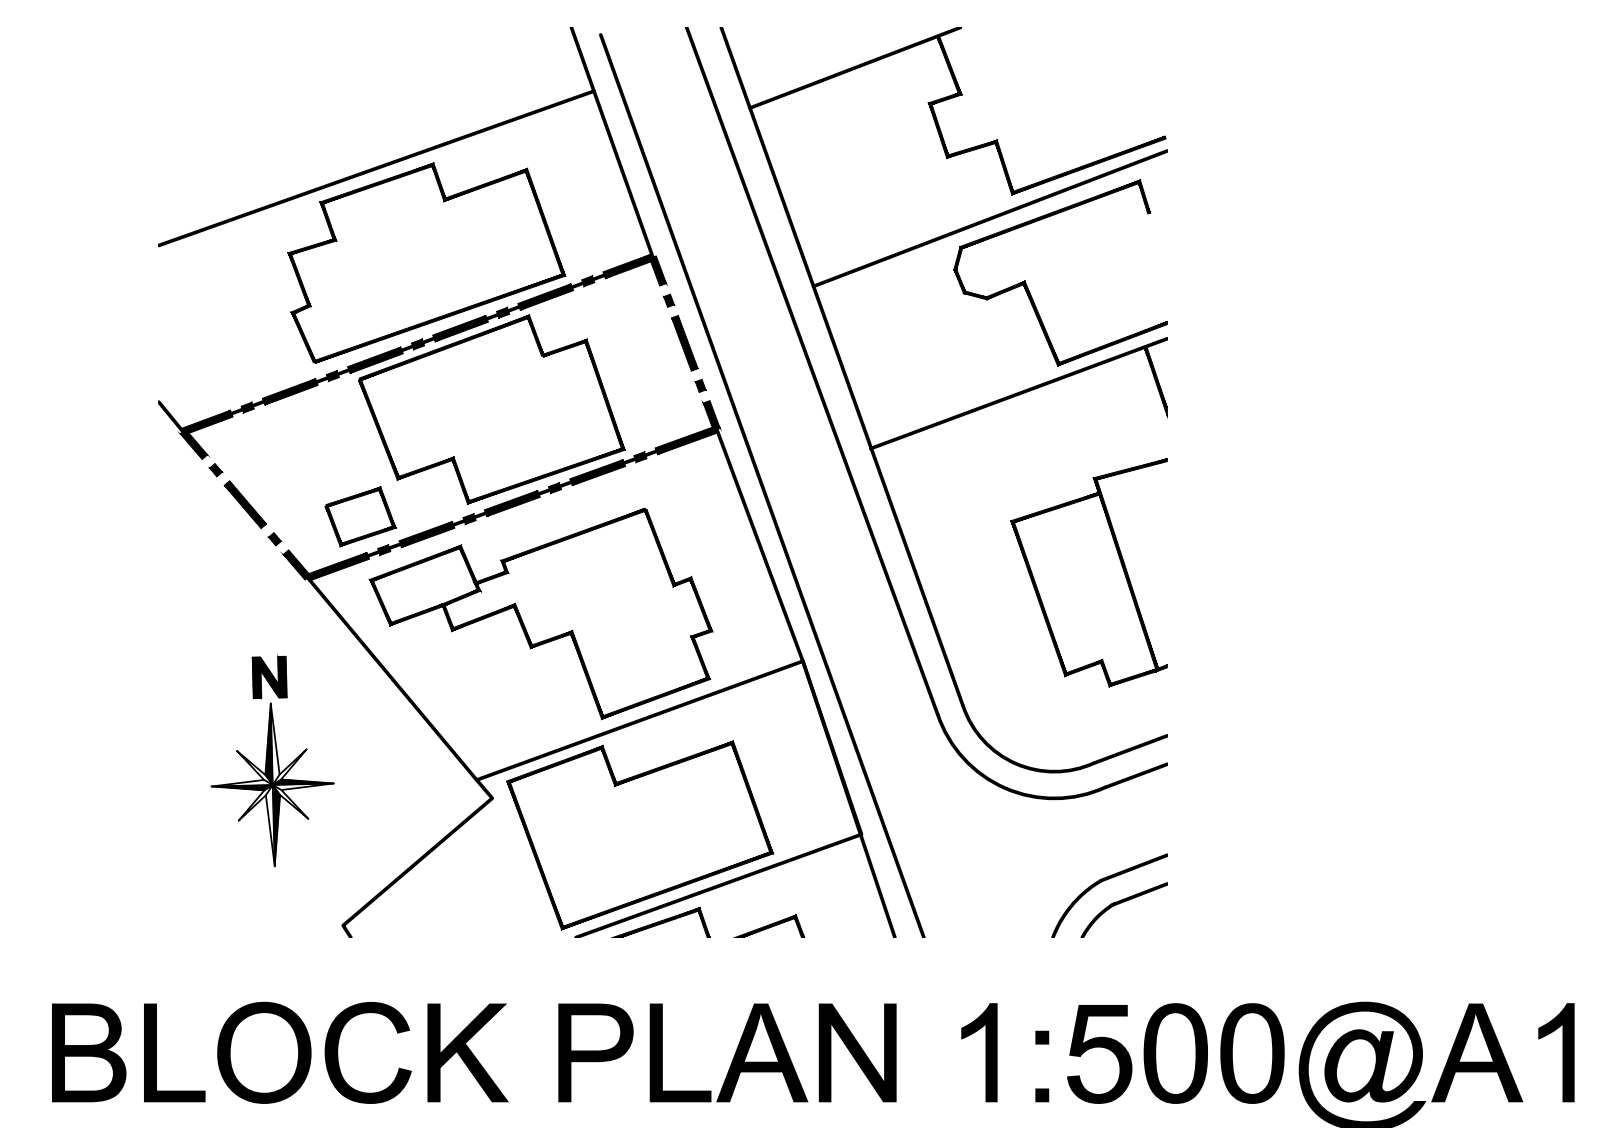
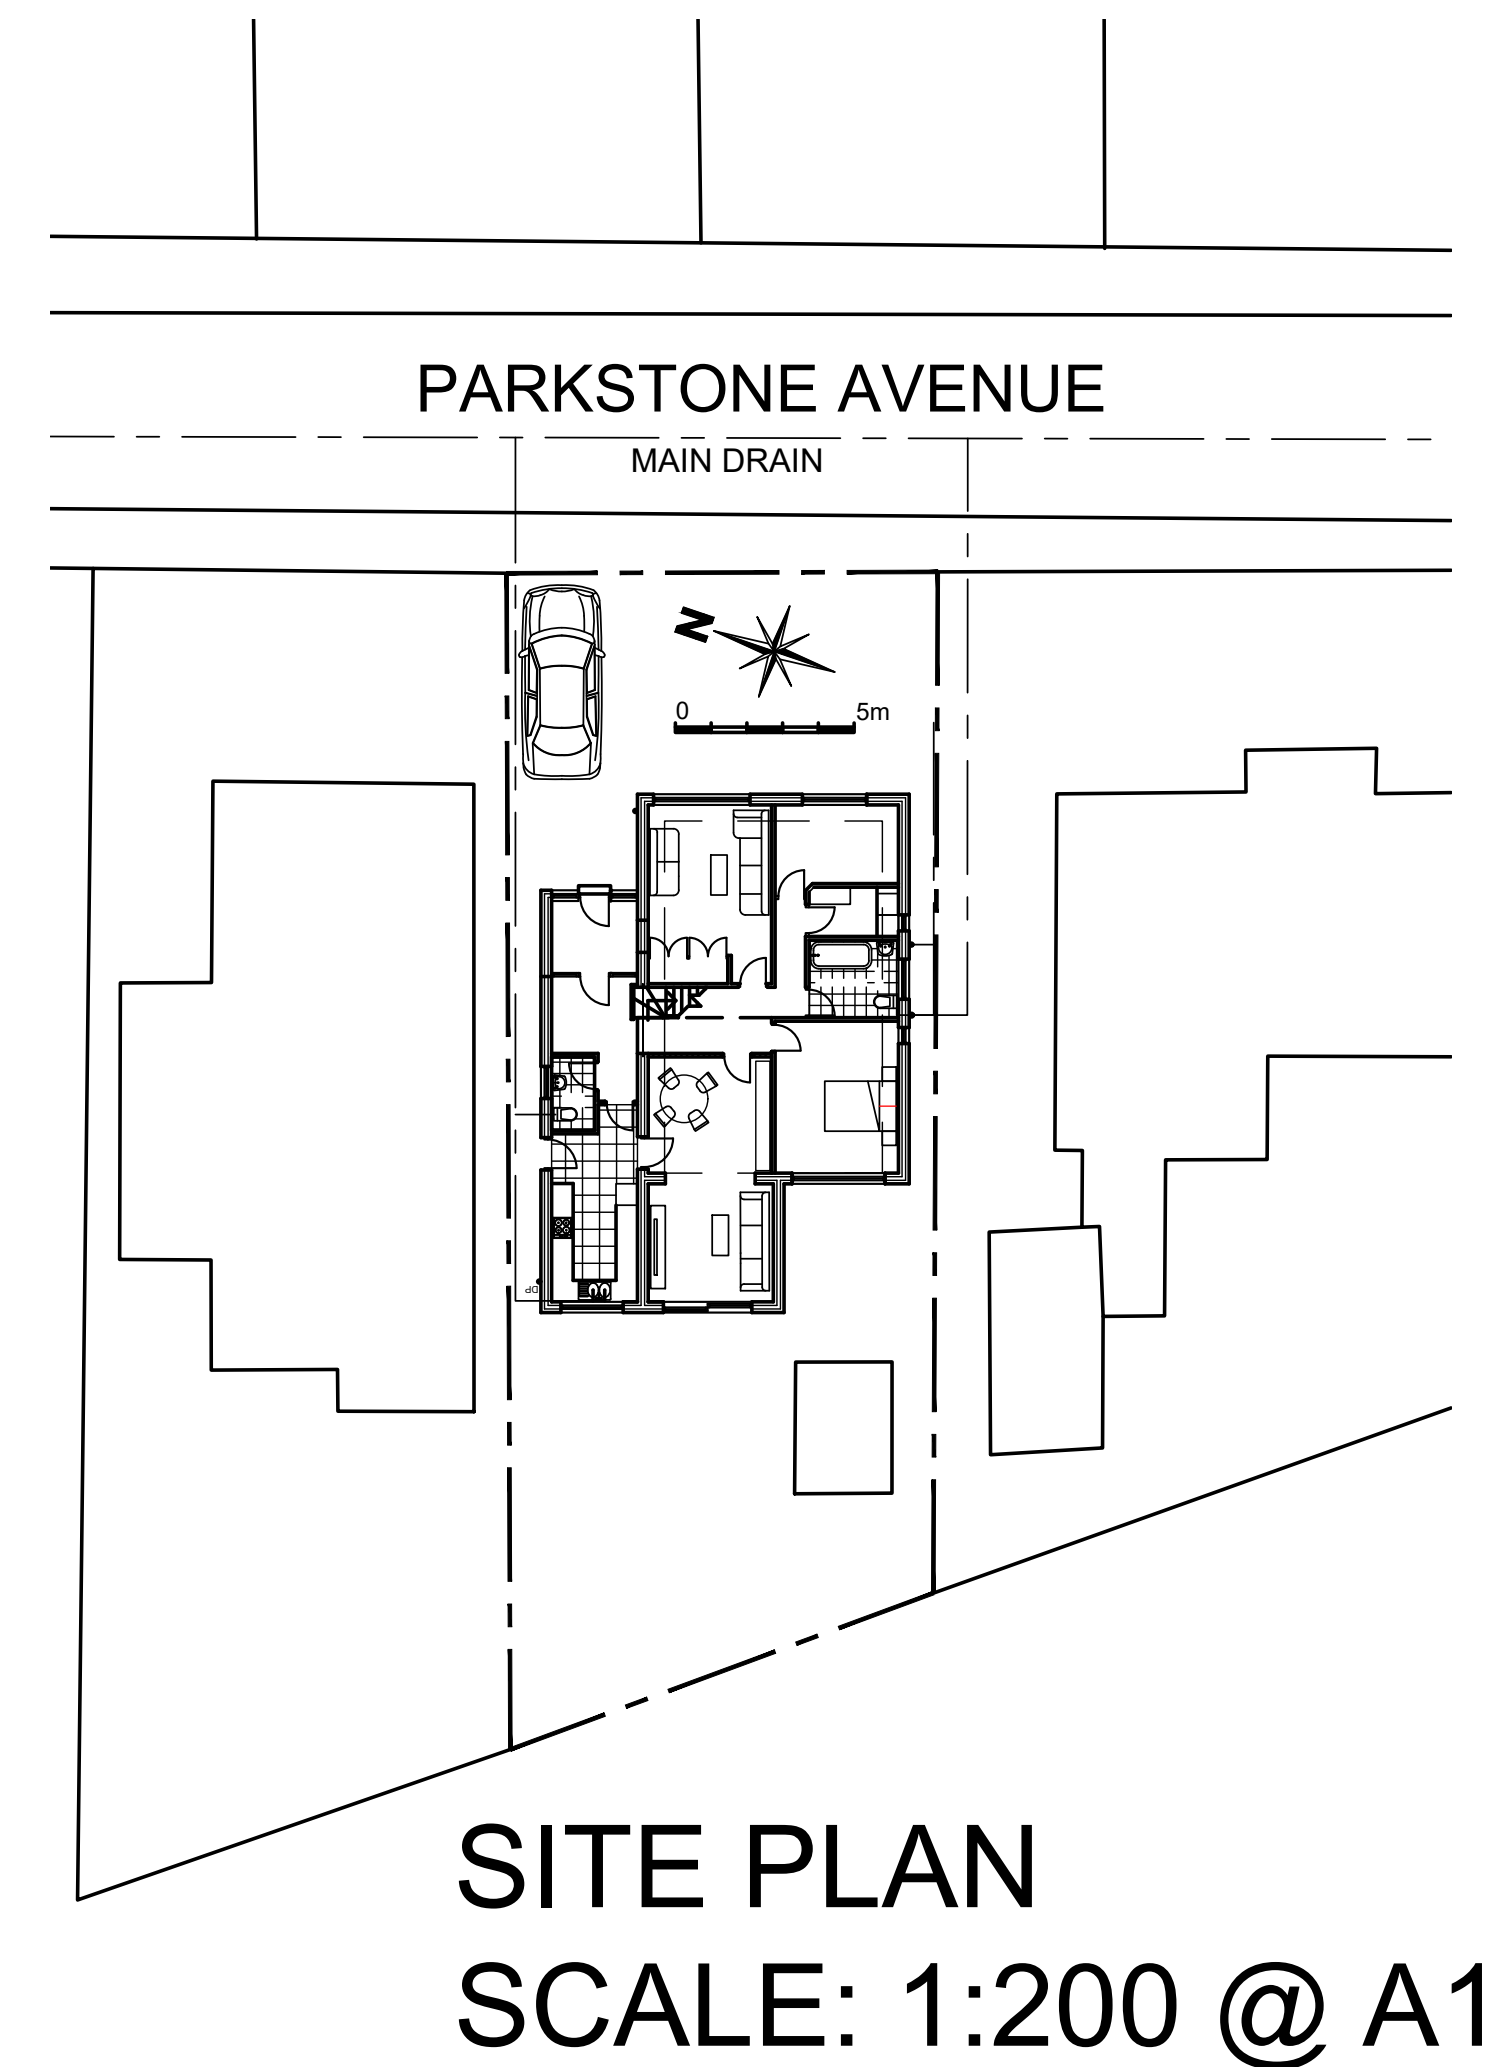
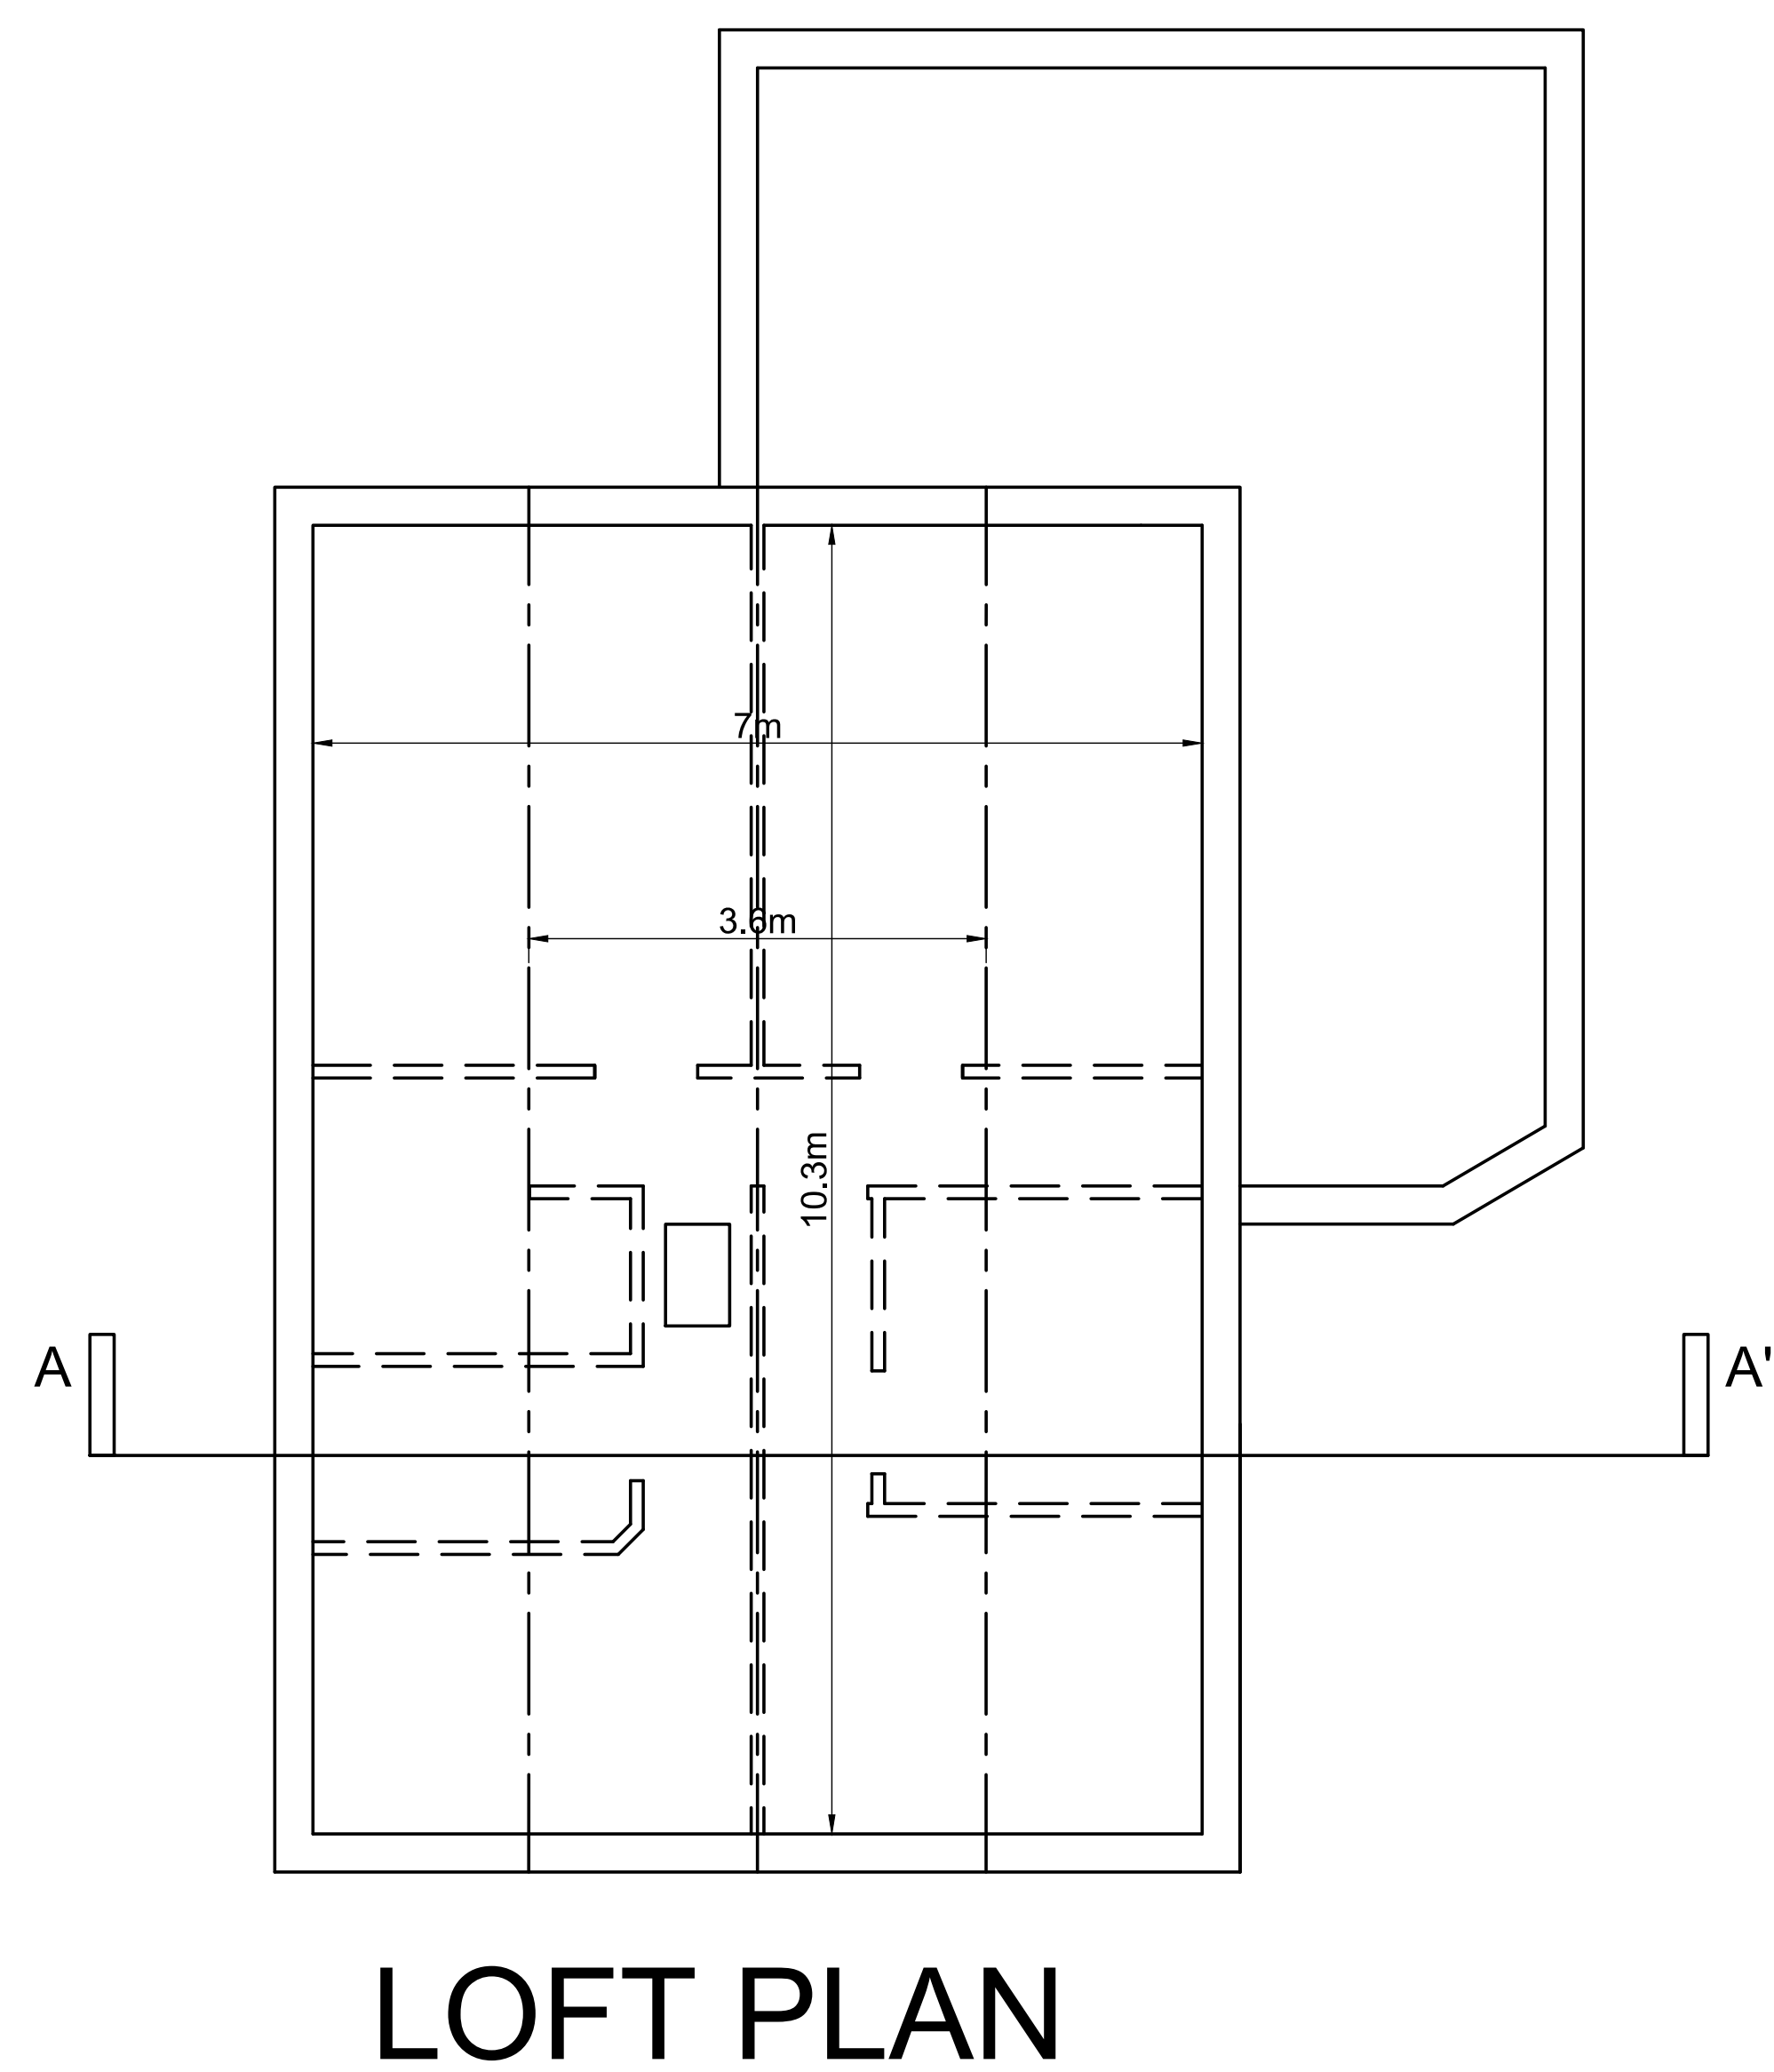


Copyright of this drawing is vested in BPM Architectural and it must not be copied or reproduced without written consent. Figured dimensions only are to be taken from this drawing. DO NOT SCALE OFF THIS DRAWING IF IN DOUBT ASK.
All contractors must visit the site and be responsible for taking and checking all dimensions relative to their work. BPM architectural are to be advised of any variation between drawings and site conditions.
Electronic data drawings issued as 'read only' and should not be interpreted for measurement.
All dimensions and levels should be read only from those values stated in text, on the drawings.

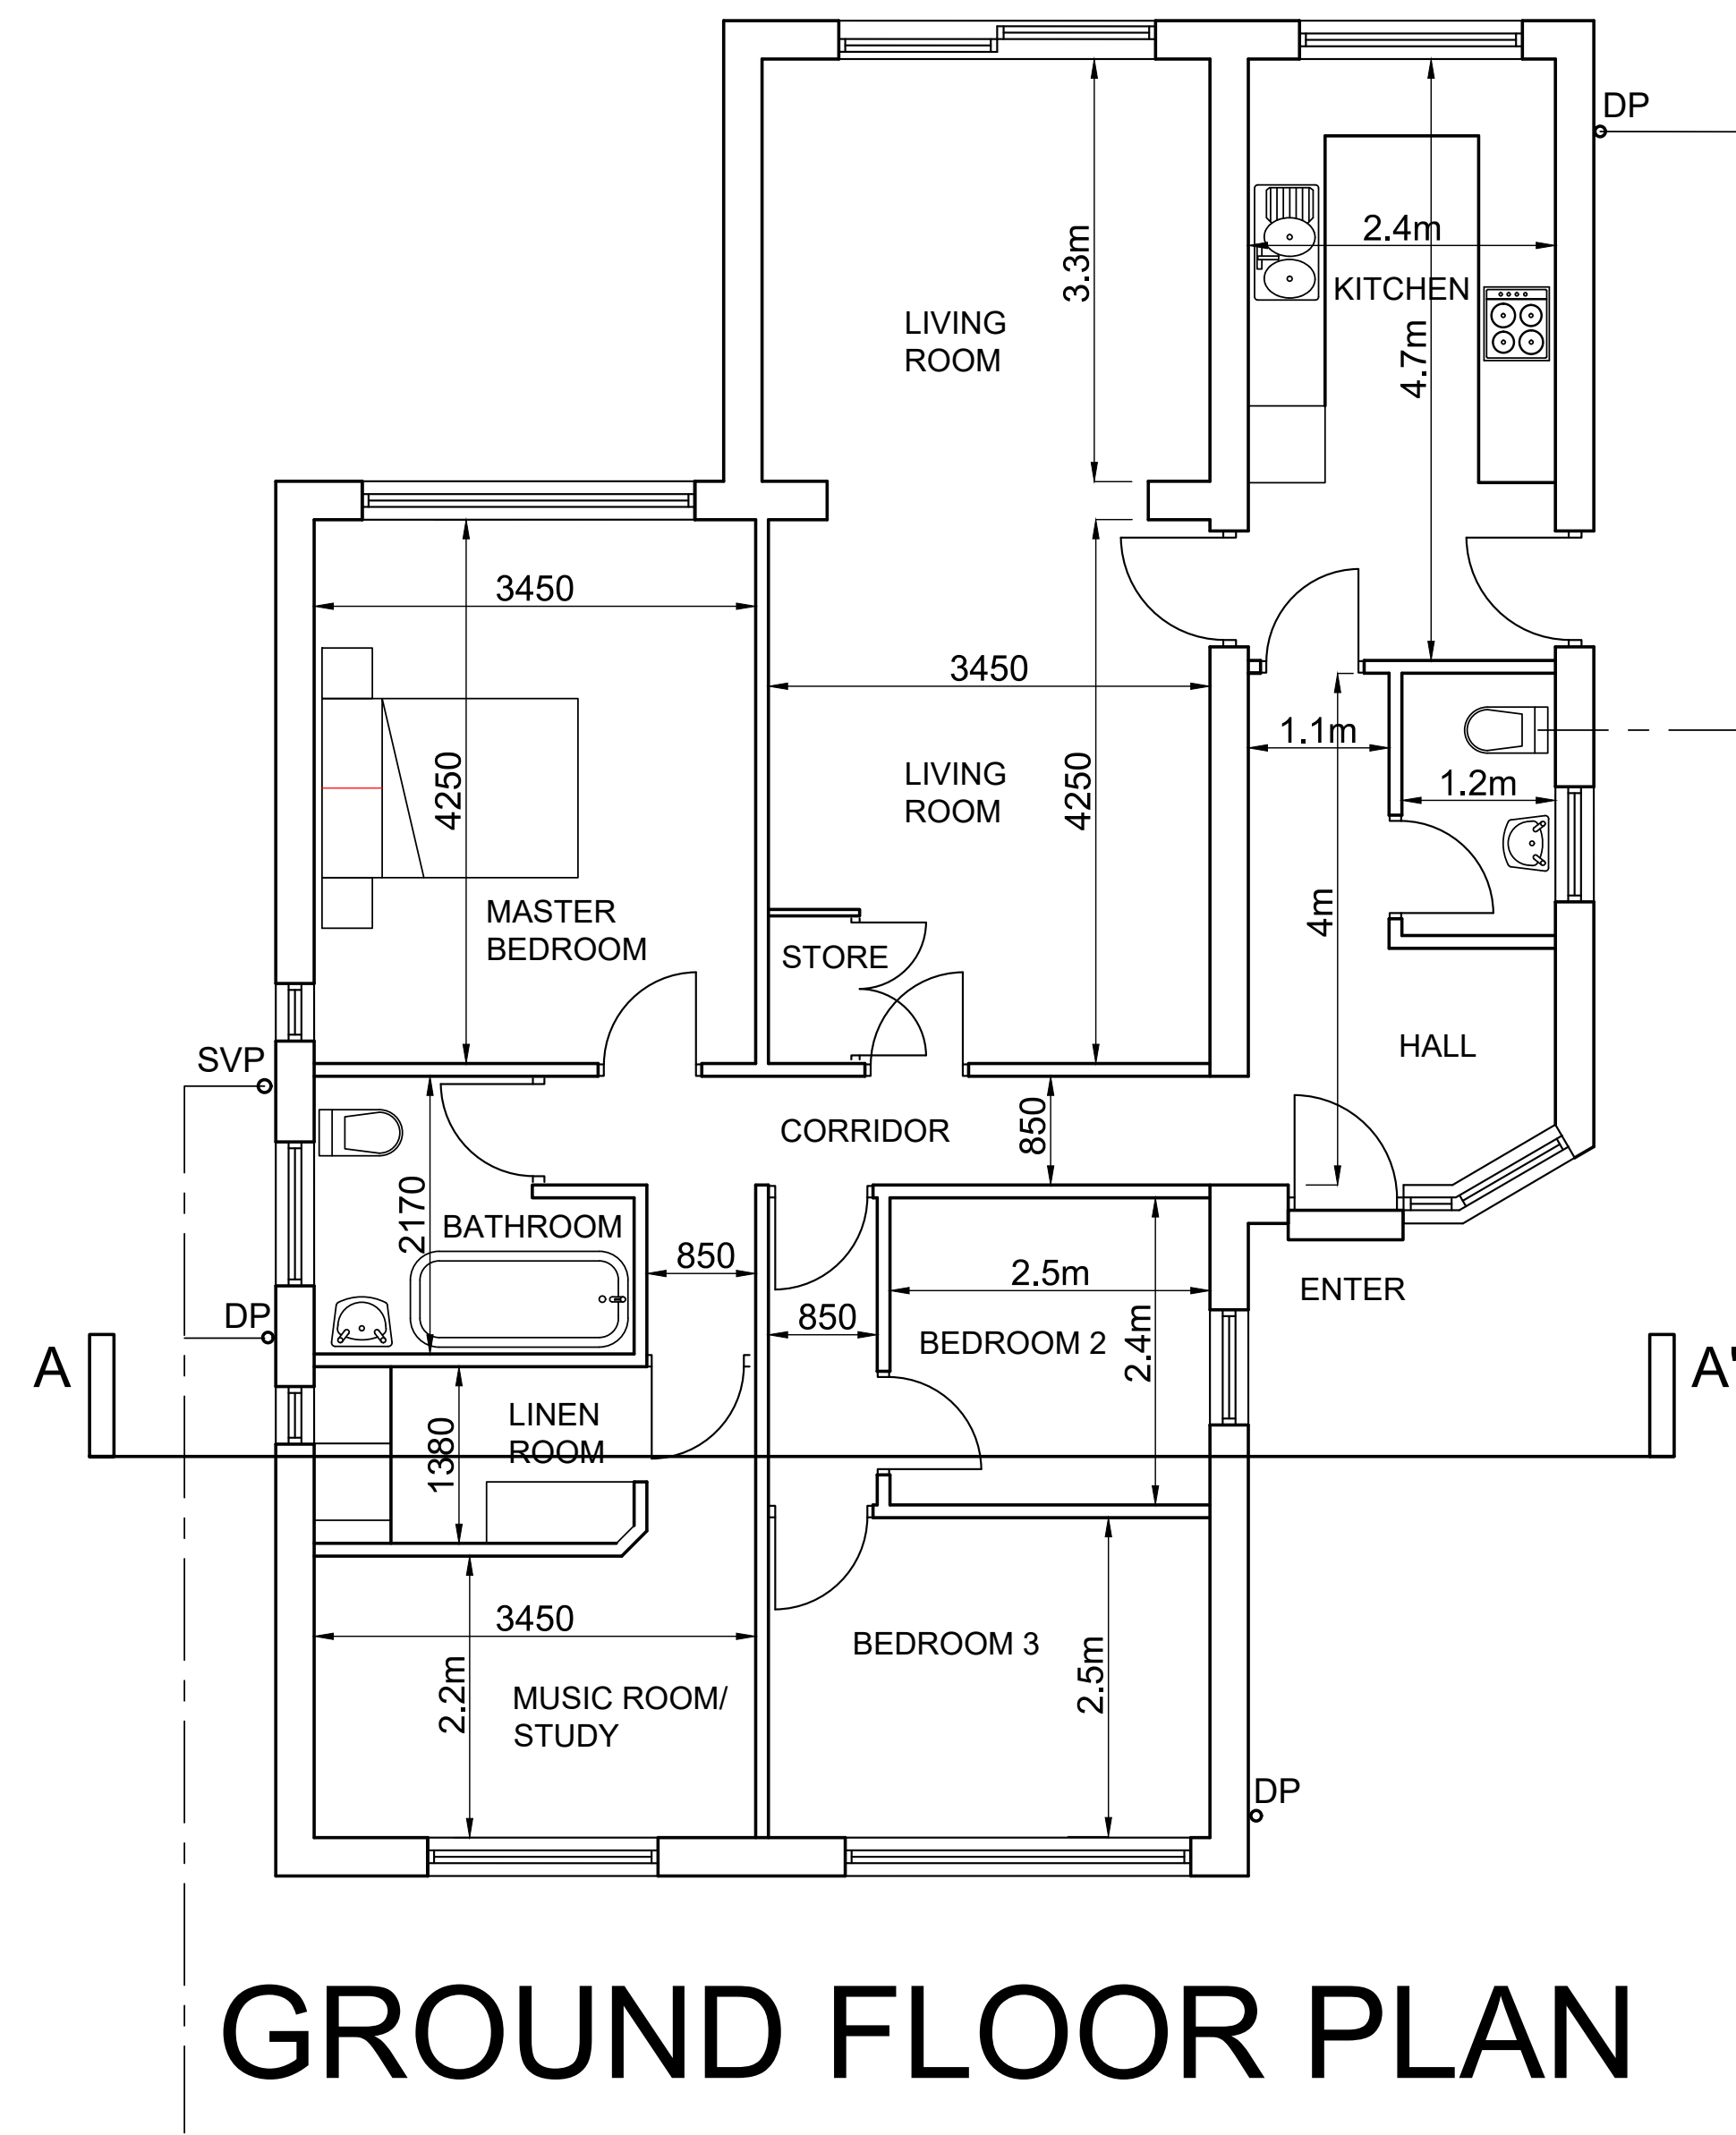

|REV:| DATE: |DETAILS:|
BM ARCHITECTURAL DESIGNS,
APARTMENT 8,
224 GREAT CLOWES STREET,
SALFORD M7 2ZS
email- benjamin.maguire10@gmail.com
Project: PROPOSED DORMER ROOF EXTENSION
AT 8 PARKSTONE AVENUE,
WHITEFIELD, BURY M45 7QH
Title: EXISTING SITE PLAN, PLANS AND
BLOCK PLAN
Client: MR. DANIEL LADDIN AND FAMILY
Scale: 1:500@A1 Date: 10/ 2024 Drawn: BM
Status: PLANNING
Drawing no: BM/1024/PARK/PL1 Rev:
Architectural Design/ Planning/ Construction/ Building Regs