



General Notes
The Architect shall have no responsibility for any use made of this document other than for that which it was prepared and issued.
All dimensions should be checked on site. Do not scale from this drawing. To be read in conjunction with all other Consultant's drawings. The Architect to be immediately notified of any discrepancies.
Copyright on this drawing retained by the Architect.

LEGEND
 Site Boundary

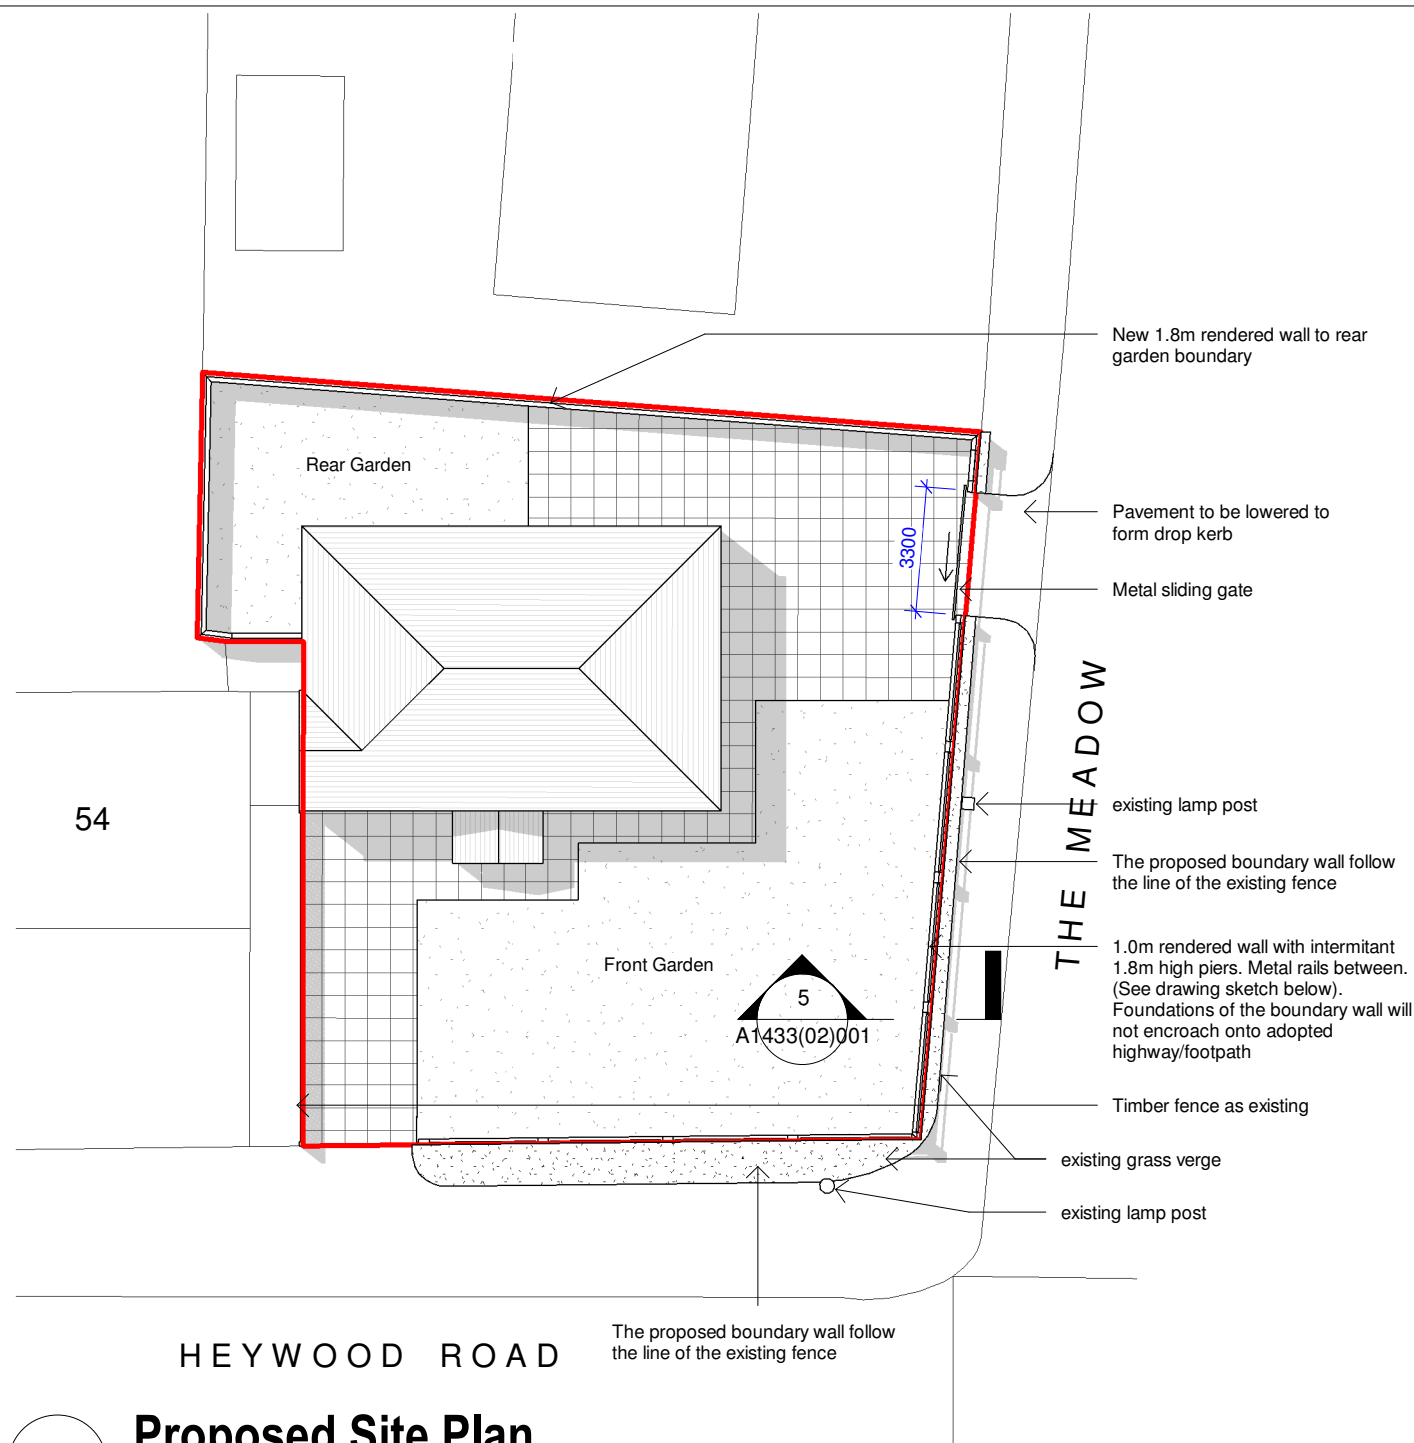

1 Proposed Site Plan
1 : 200

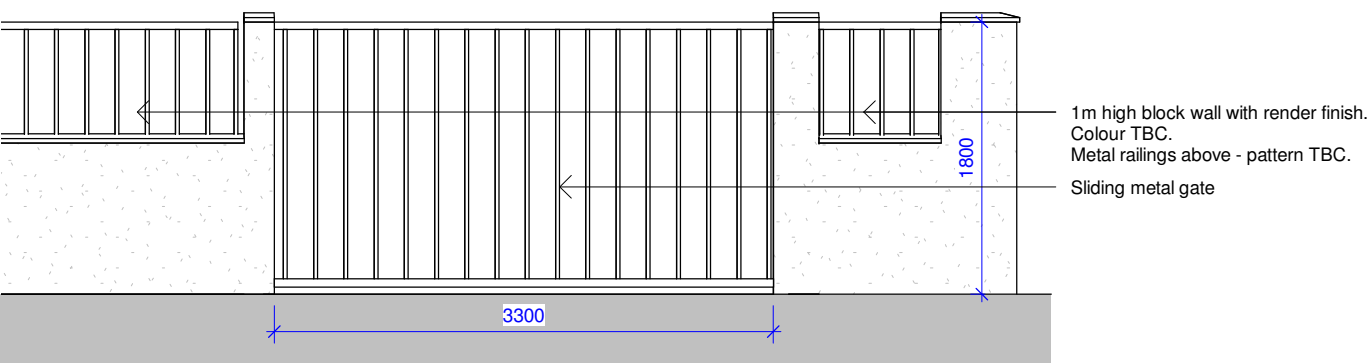


4 Elevation The Meadow
1 : 50



2 Proposed Front View



3 Proposed Rear View

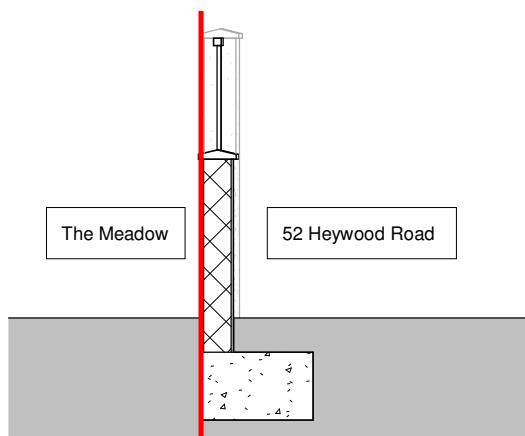

5 Site Section
1 : 50

0 2 4 6 8m
1:200

P5	29/07/22	SA	SH	Added Existing Details on Site Plan
P4	18/07/22	SA	SH	Amended Red Line; Added Section
P3	11/07/22	SA	SH	Amended Windows
P2	10/05/22	HG	SH	Client amendments
P1	26/04/22	HG	SH	Initial Issue
No.	Date	Dwn	Chk	App
				Revision or reason for issue

Client
Edmond Taci

createit studios
Architects & Designers

Create It Studios (NW) Ltd
Universal Square
Devonshire Street North
Manchester M12 6JH

0161 974 6165
www.createitstudios.co.uk
info@createitstudios.co.uk

Project Title
52 Heywood Road, Prestwich, M25 1DX

Scale / North Point
As indicated

Drawing Title
Proposed Site Plan and 3D view

Drawing Number
A1433(02)001

Drawing Status
Preliminary

Revision
P5