



Drawing Status

- PRELIMINARY FOR APPROVAL
- ☐ AGREED LAYOUT -SIGNED OFF
- ☐ PLANNING DRAWING
- ☐ BUILDING CONTROL DRAWING
- ☐ TENDER DRAWING
- ☐ CONTRACT DRAWING
- ☐ CONSTRUCTION DRAWING
- ☐ AS-BUILT DRAWING

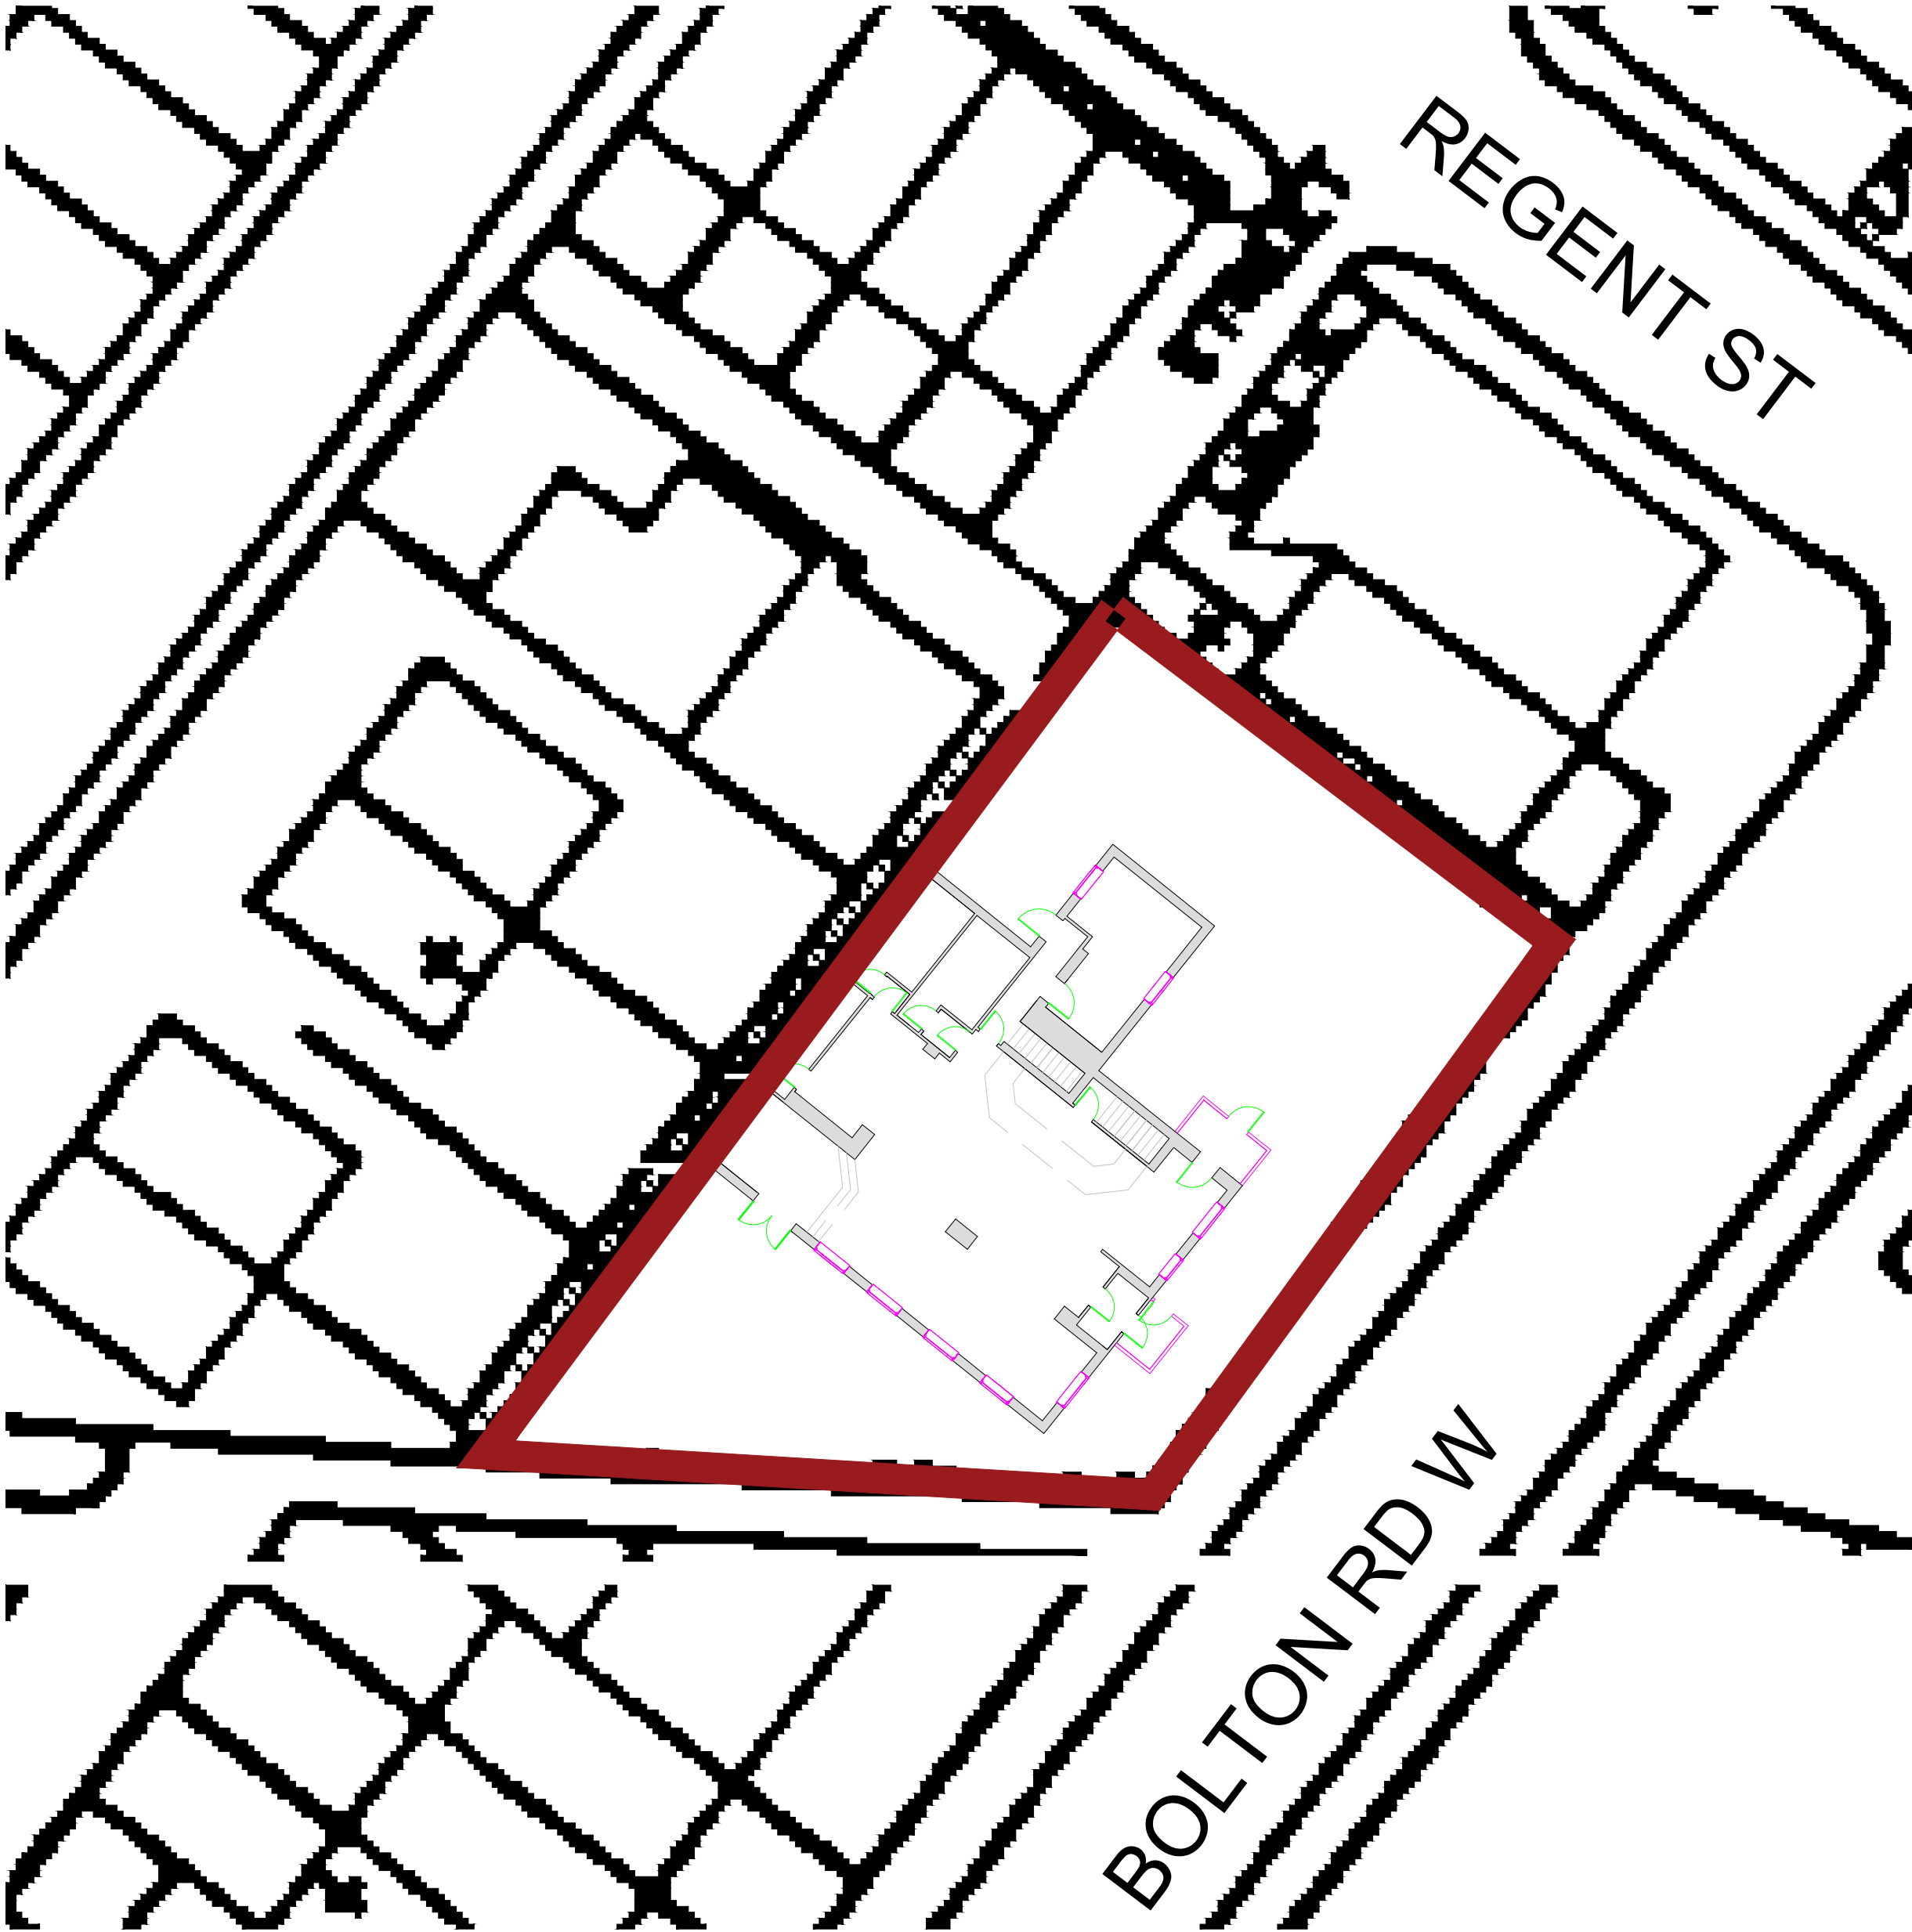


EXISTING SITE PLAN
SCALE - 1:200 @ A1

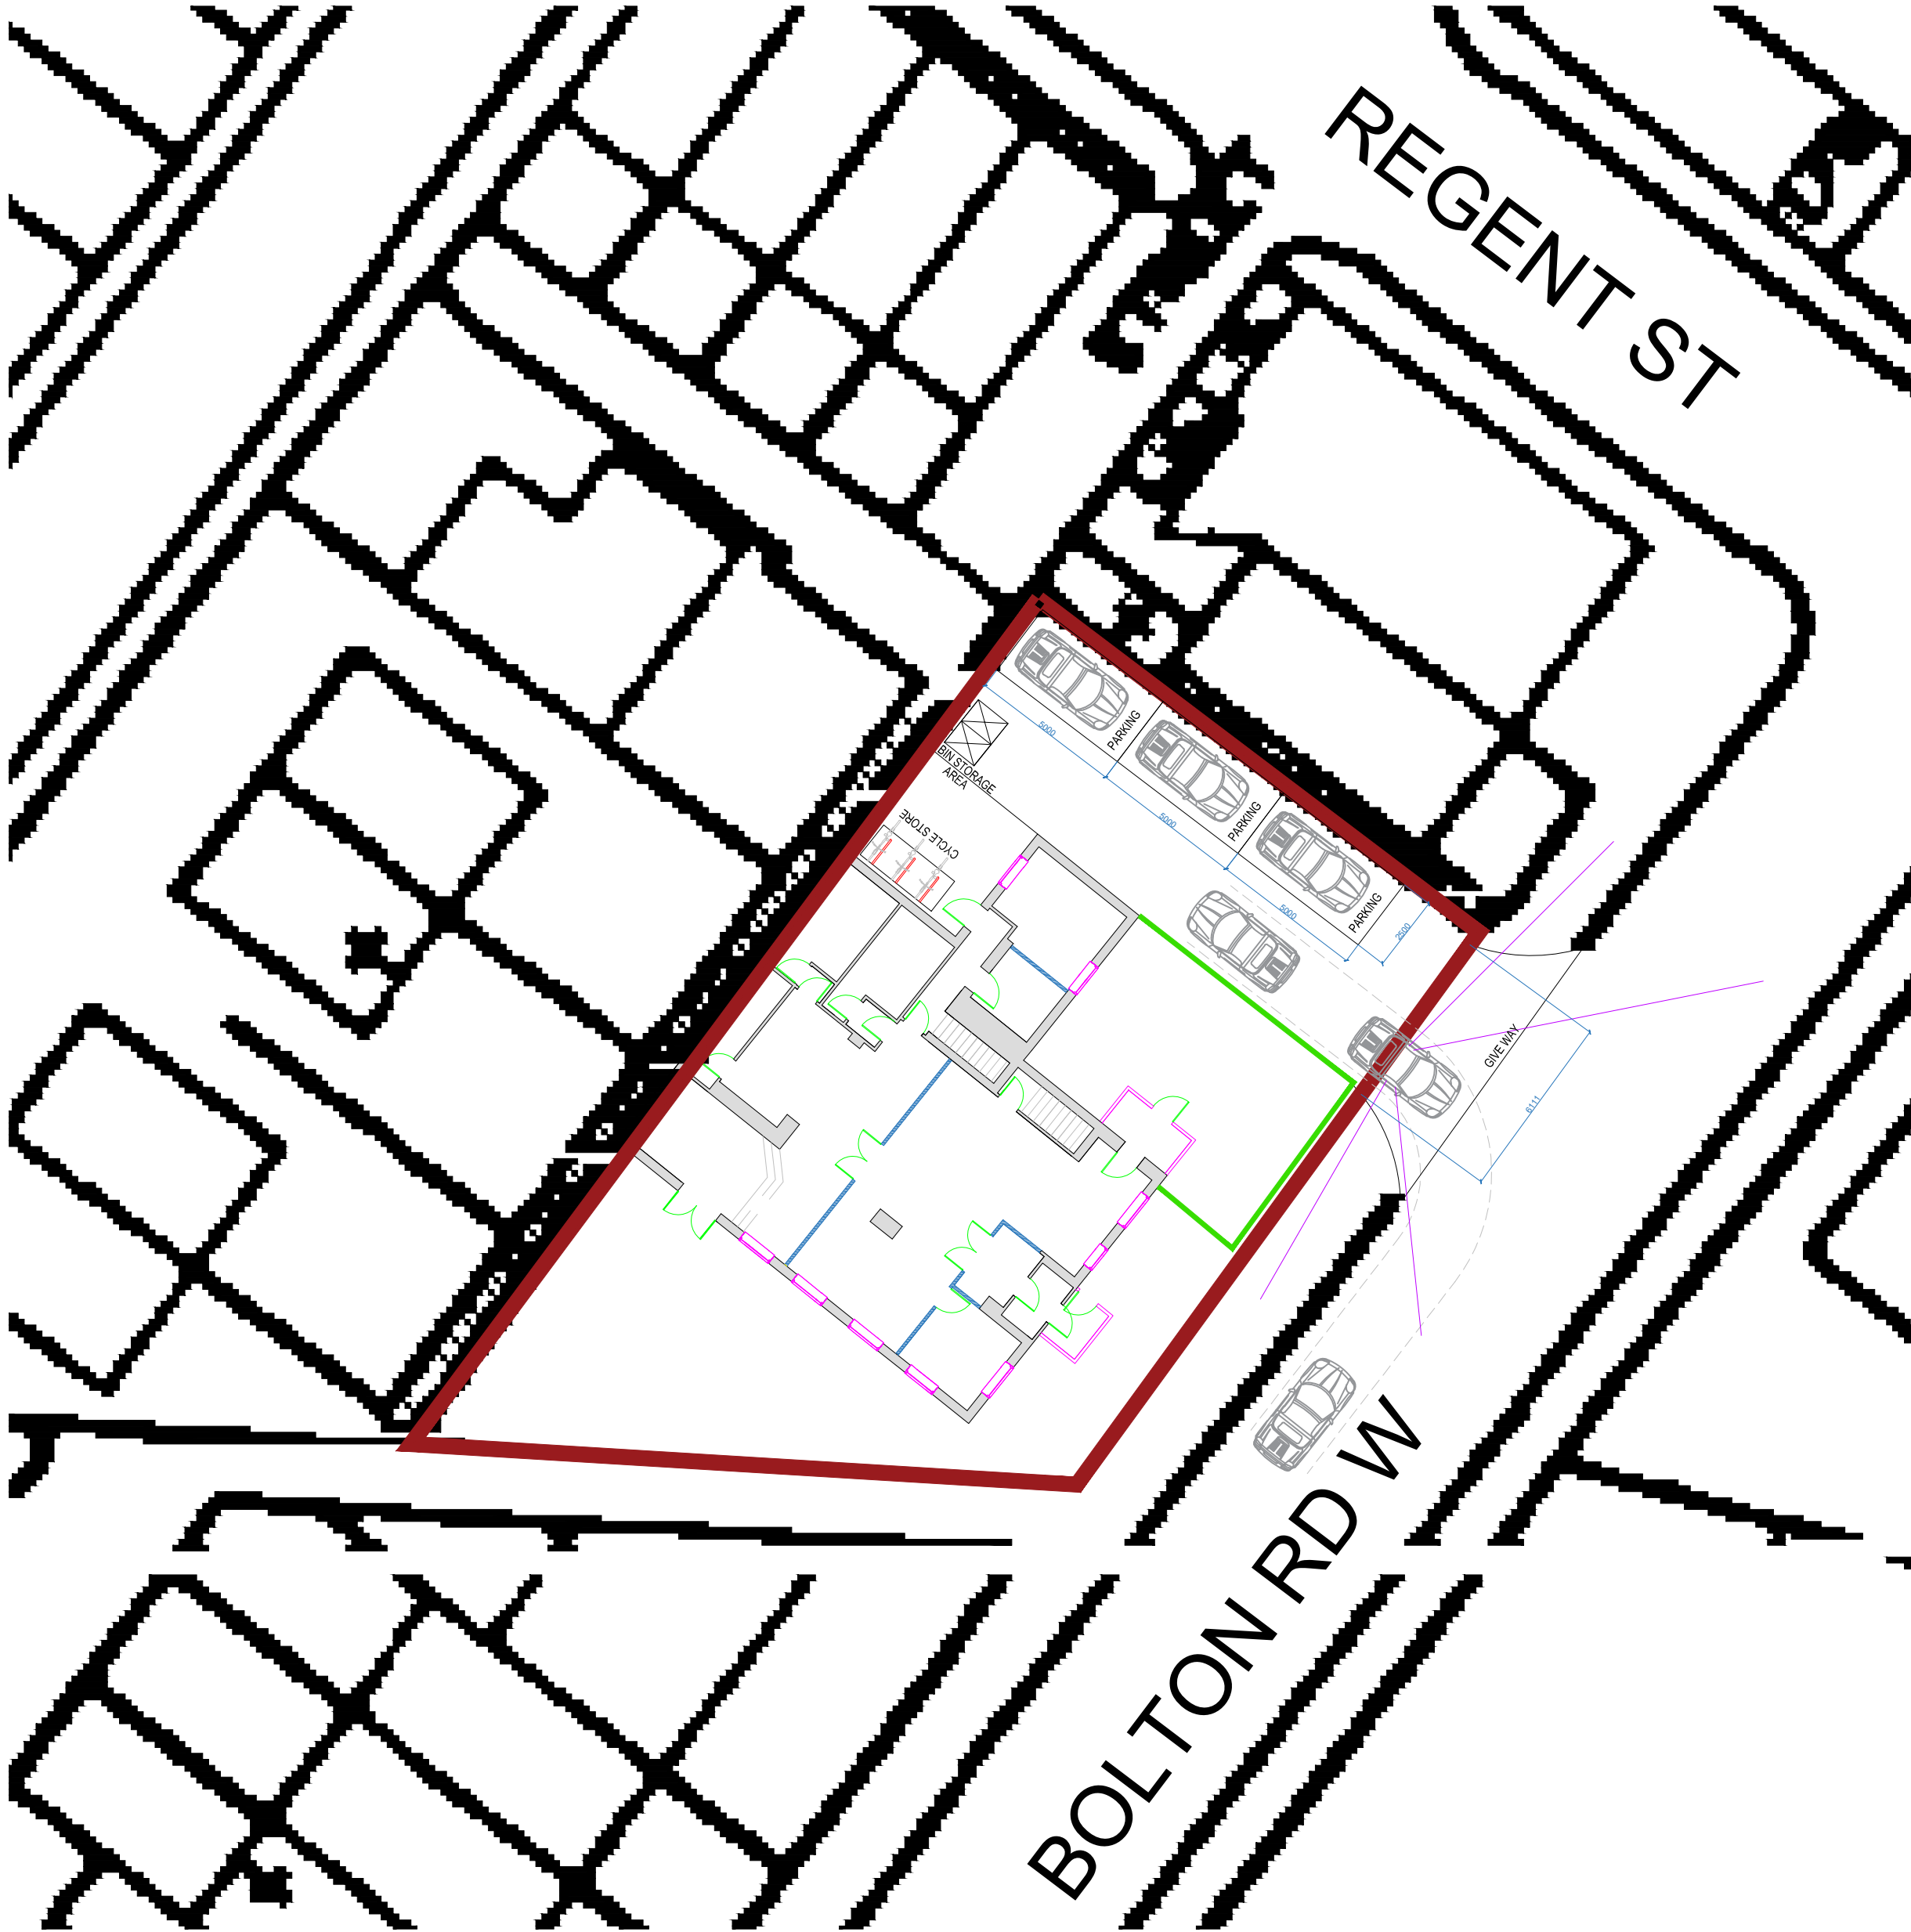


PROPOSED SITE PLAN
SCALE - 1:200 @ A1



SITE LOCATION PLAN
SCALE - 1:1250 @ A1

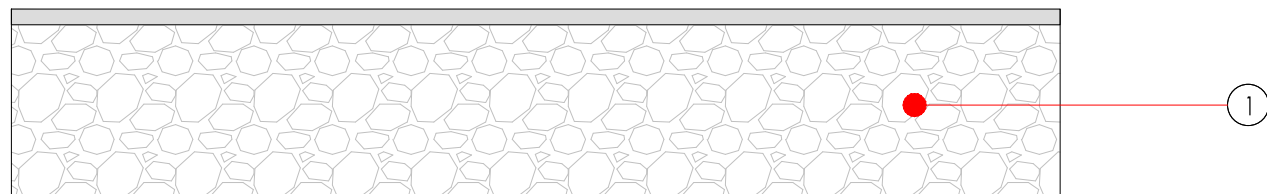

EXISTING STONE WALL ALONG BOLTON ROAD WEST
SCALE - 1:50 @ A1

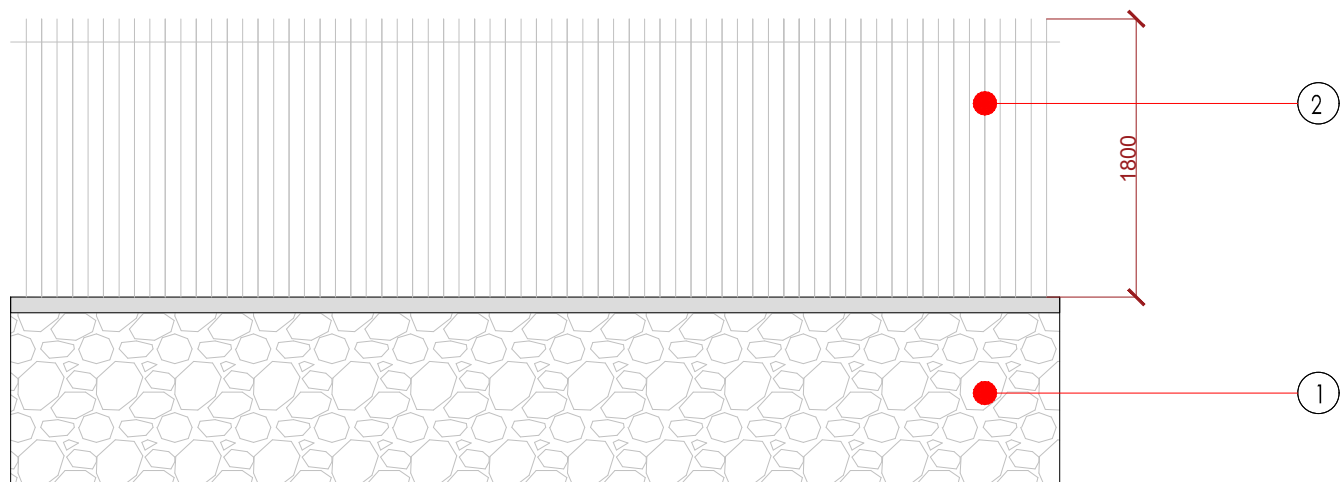

PROPOSED FENCE TO STONE WALL ALONG BOLTON ROAD WEST
SCALE - 1:50 @ A1

- ① Existing Stone Wall
- ② Proposed 6ft Fence, Black Metal Rolling

Date:	Revision:	Dr:
Client:		
Drawing Issue:	PLANNING	
Project:	176 BOLTON ROAD WEST RAMSBOTTOM	
Drawing Title:	EXISTING & PROPOSED PLANS	
Scale:	Drawing Nr:	
Author:	GSA S1 PL 001	
Revision:	Drawn:	Authorised by:
	DR	RUB
		Date:
		JAN 2022