




Site Plan
1:500

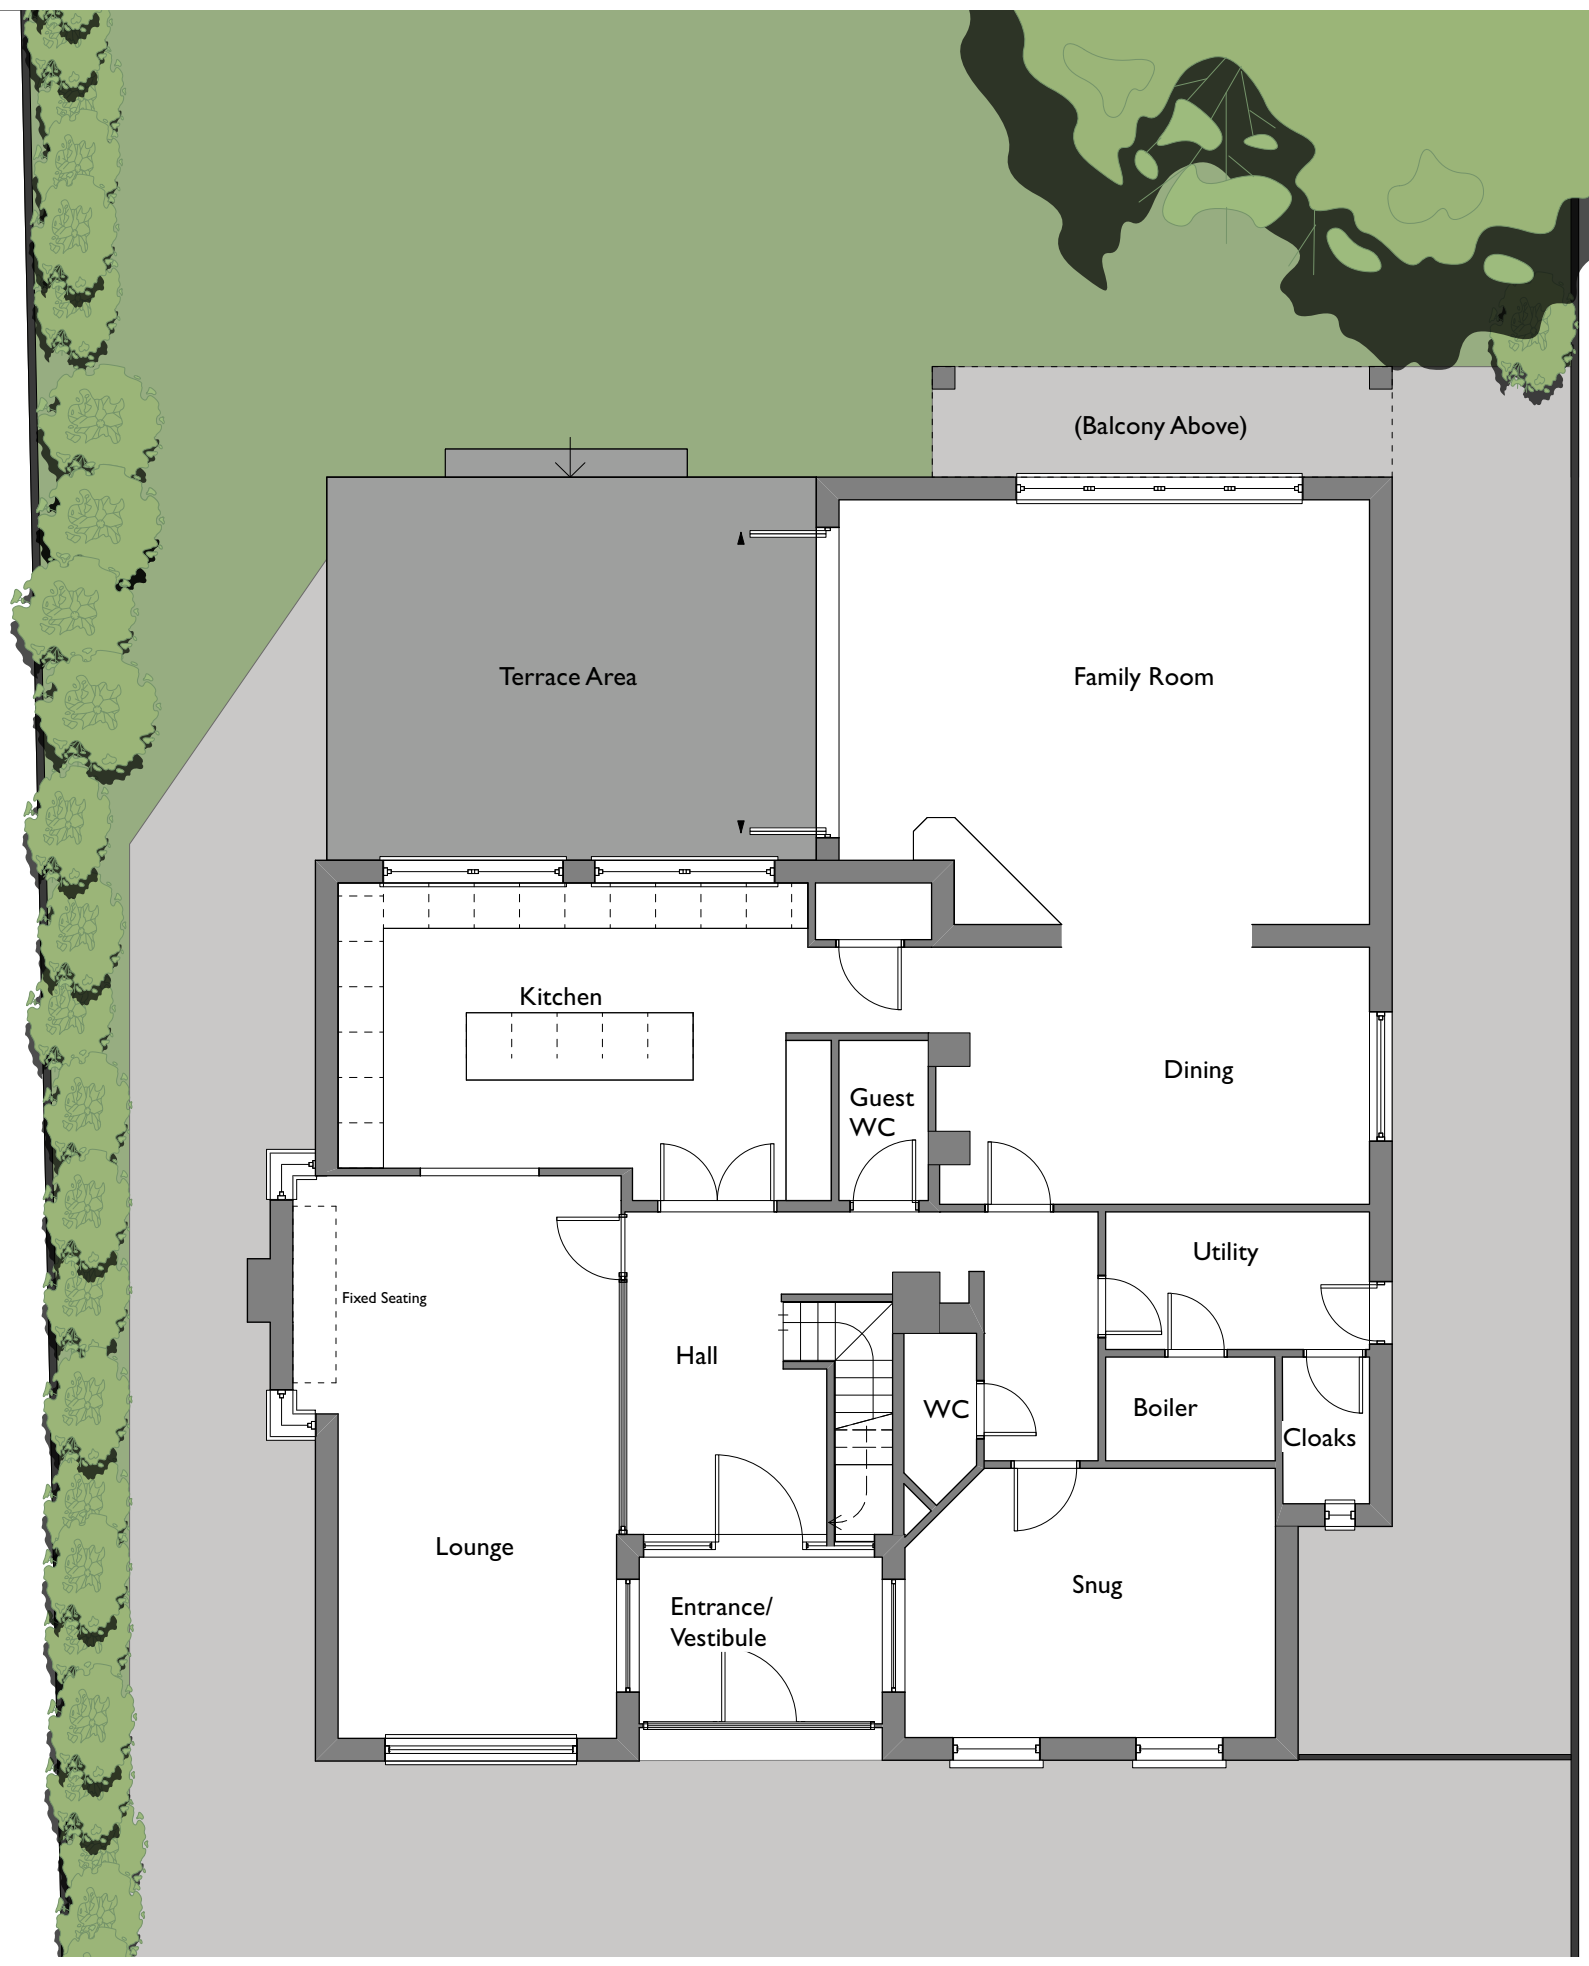


6

Existing Ground Floor Plan
Scale: 1:100



COPYRIGHT OF ATELIER MB LTD
DO NOT SCALE FROM THIS DRAWING
DIMENSIONS TO BE CHECKED ON SITE

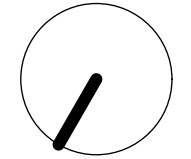

Rev	Note	DRN	CHK
-----	------	-----	-----

25 Ringley Road

Existing Ground Floor Plan

scheme	2020
drwg no.	E(100)
revision	

scale	1:100 @ A3
date first drawn	Jun 22
drawn	RJD

SK sketch E existing P proposed T tender C construction FI final issue

www.ateliermb.co.uk
t 0161 236 0051
e architect@ateliermb.co.uk