
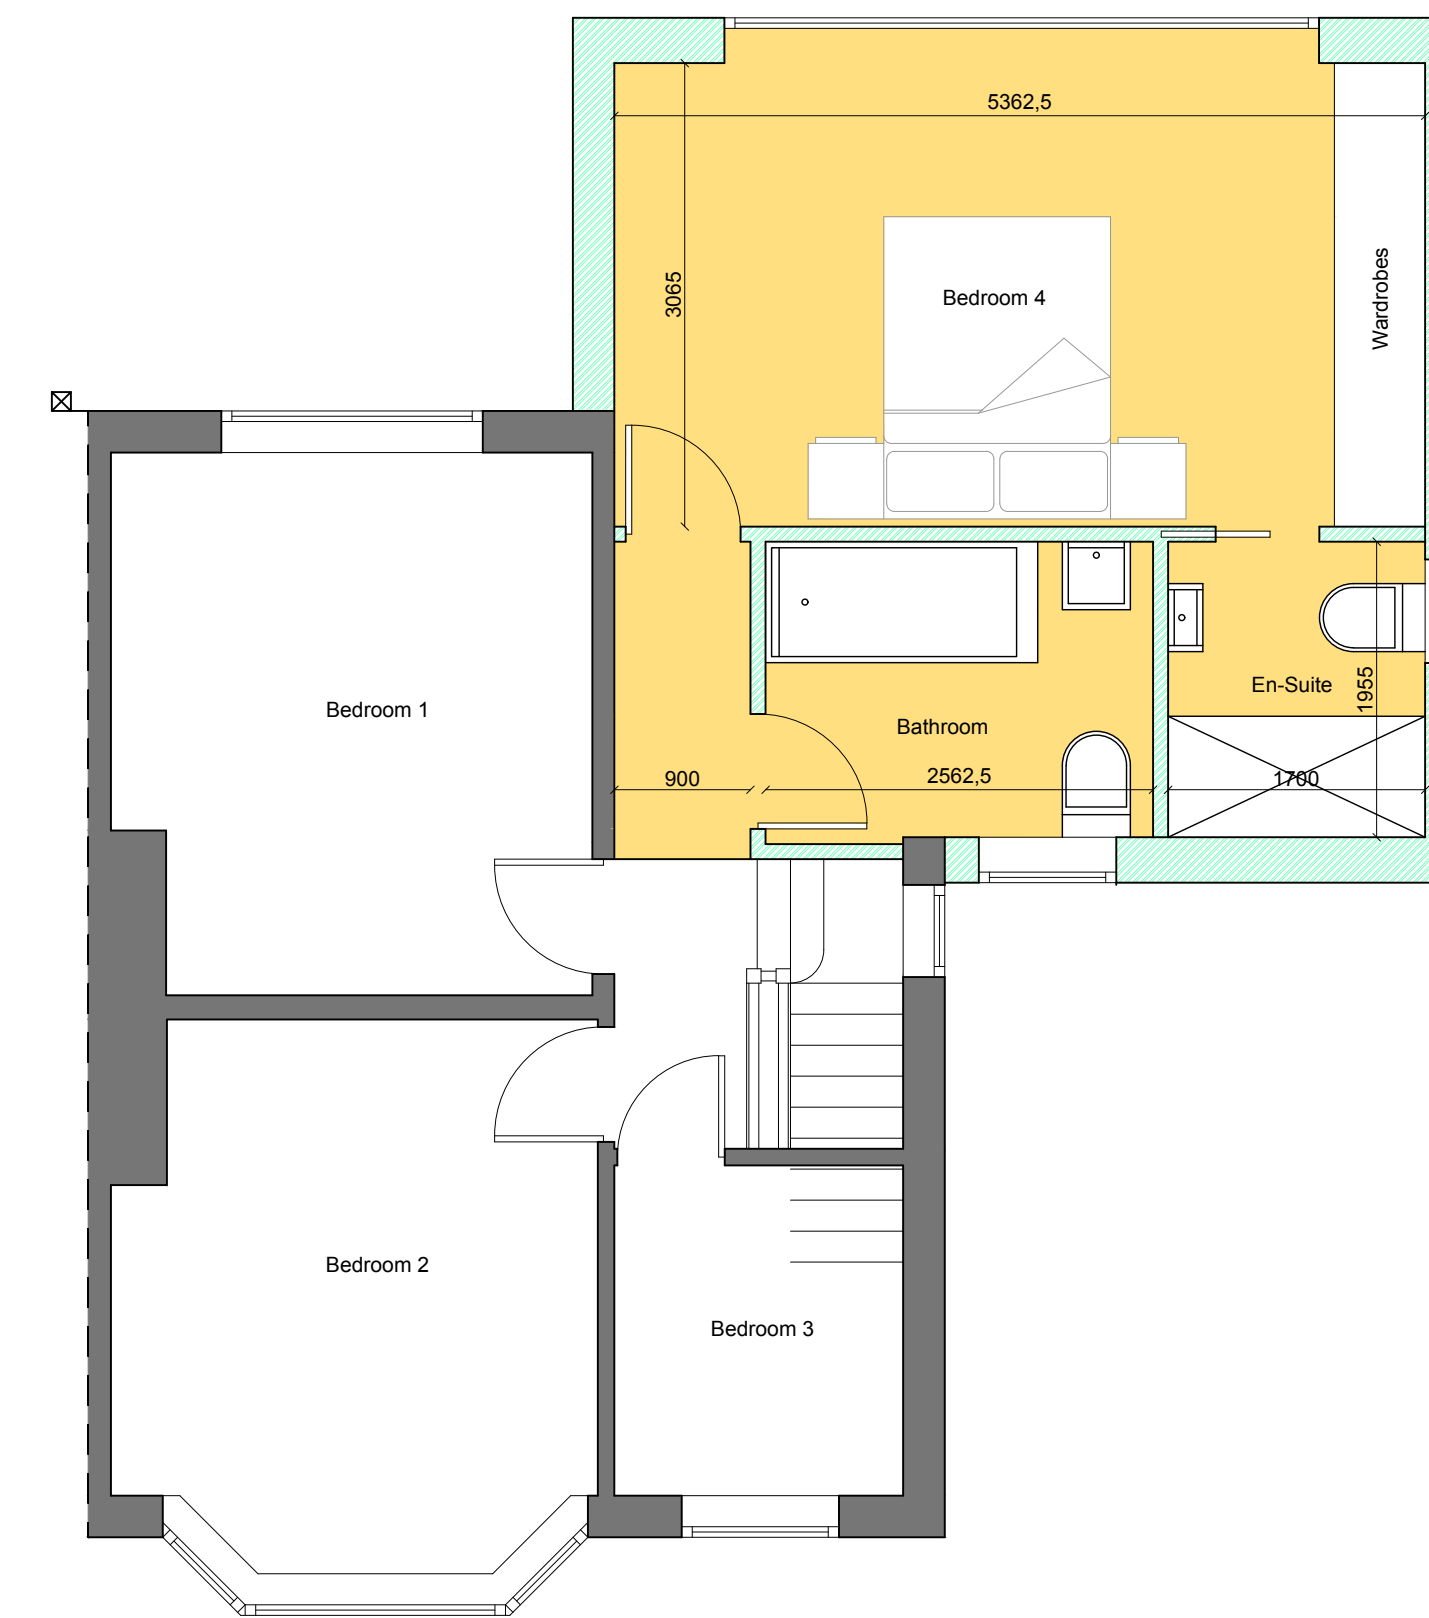


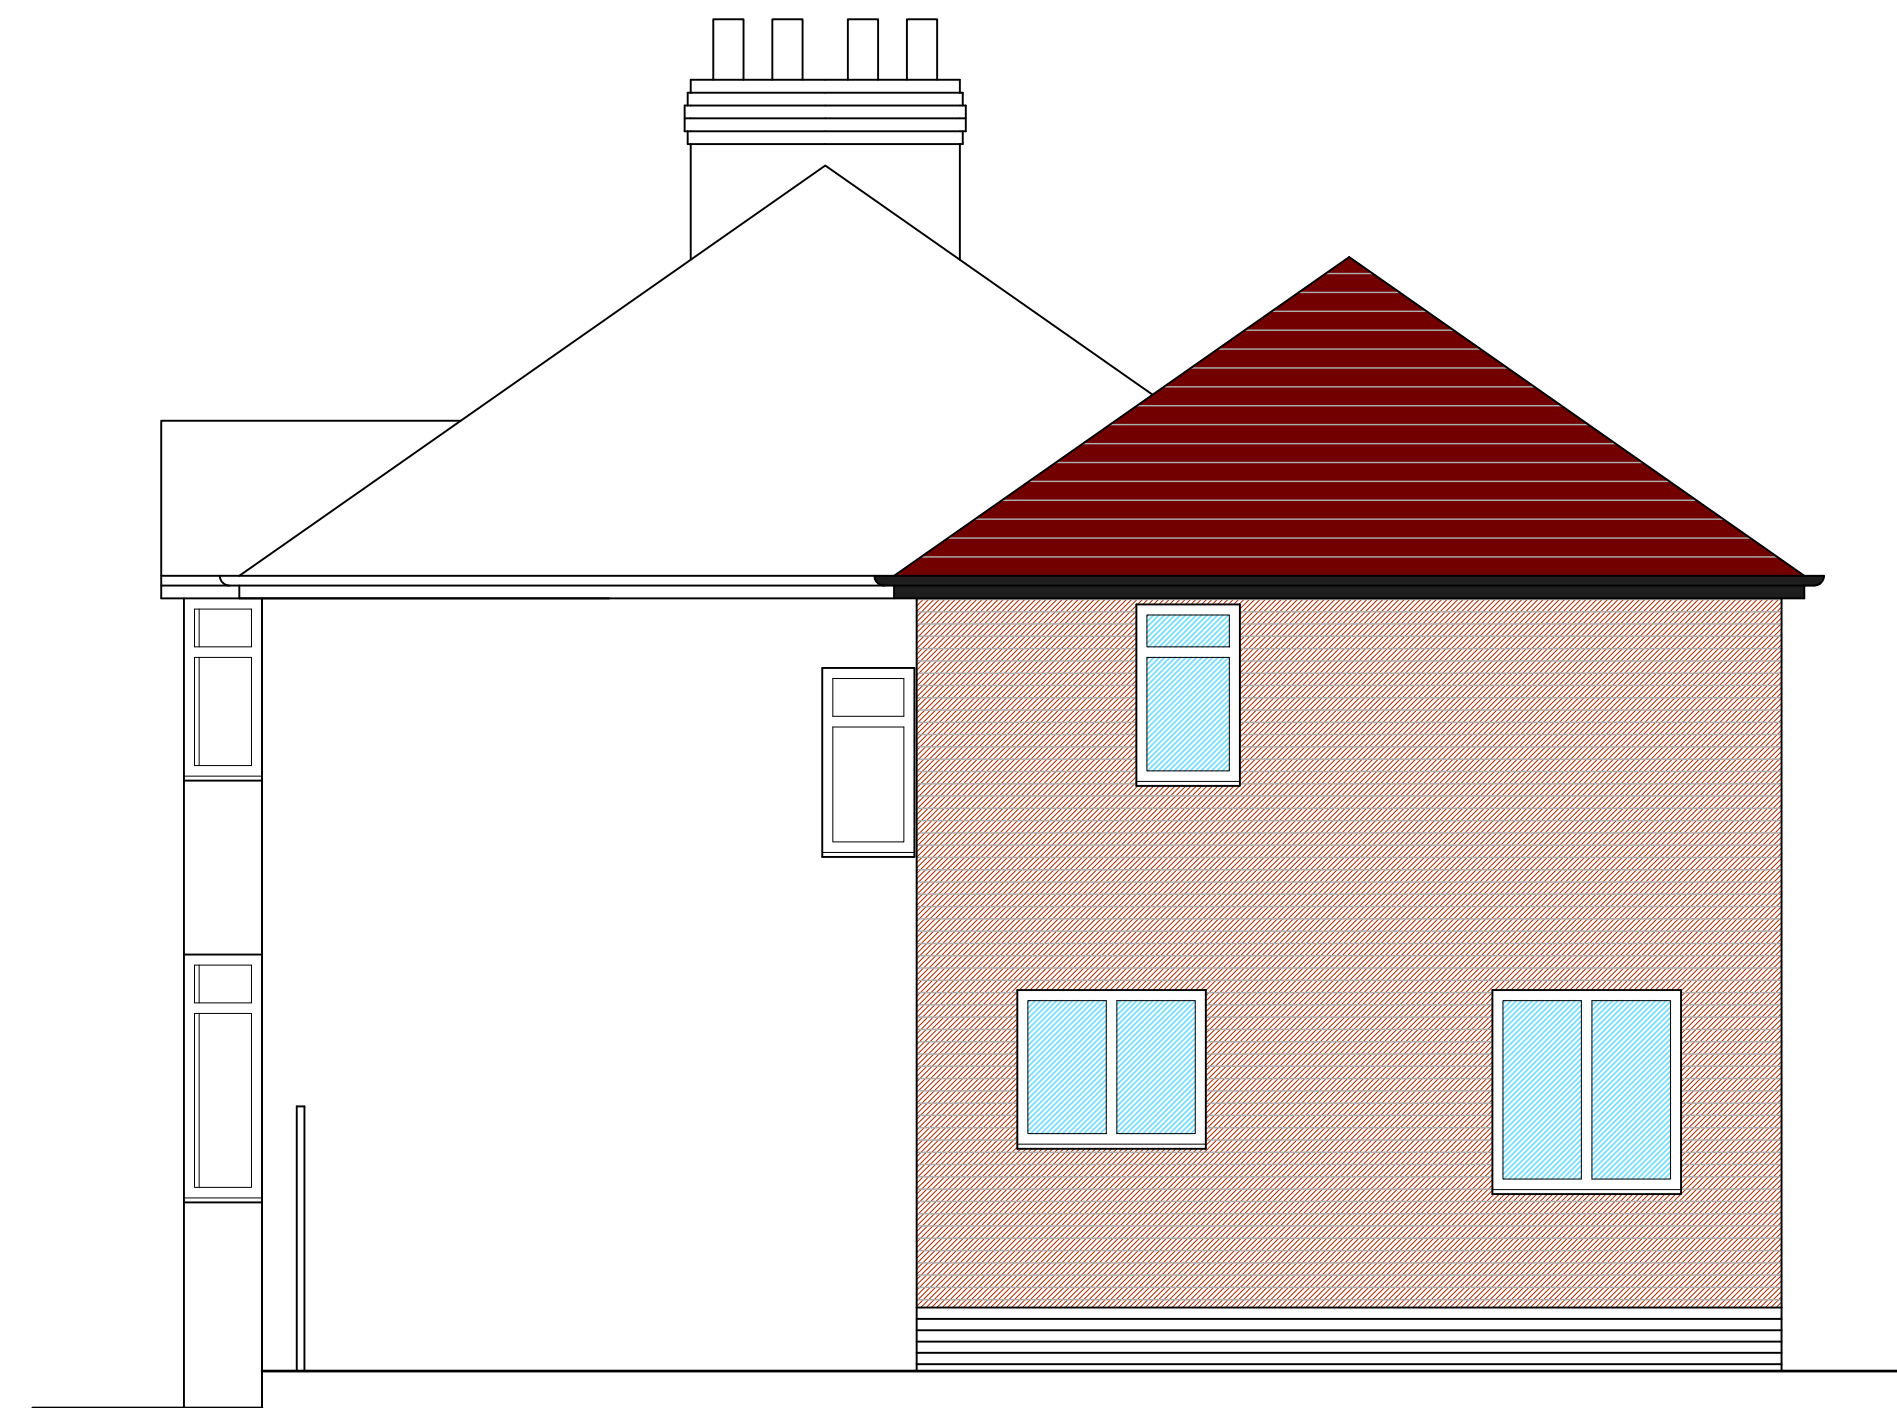

LHG PROJECTS LTD
Architectural Design & Surveying
M: 07941 889 509
E: lhgprojects@gmail.com

PROJECT
18 Vernon Drive, Prestwich

DRAWING TITLE
Proposed Floor Plans & Elevations

DATE
26/07/22

DRAWING NUMBER
1022.002

SCALE
1:50 @ A1

REVISION NO.