




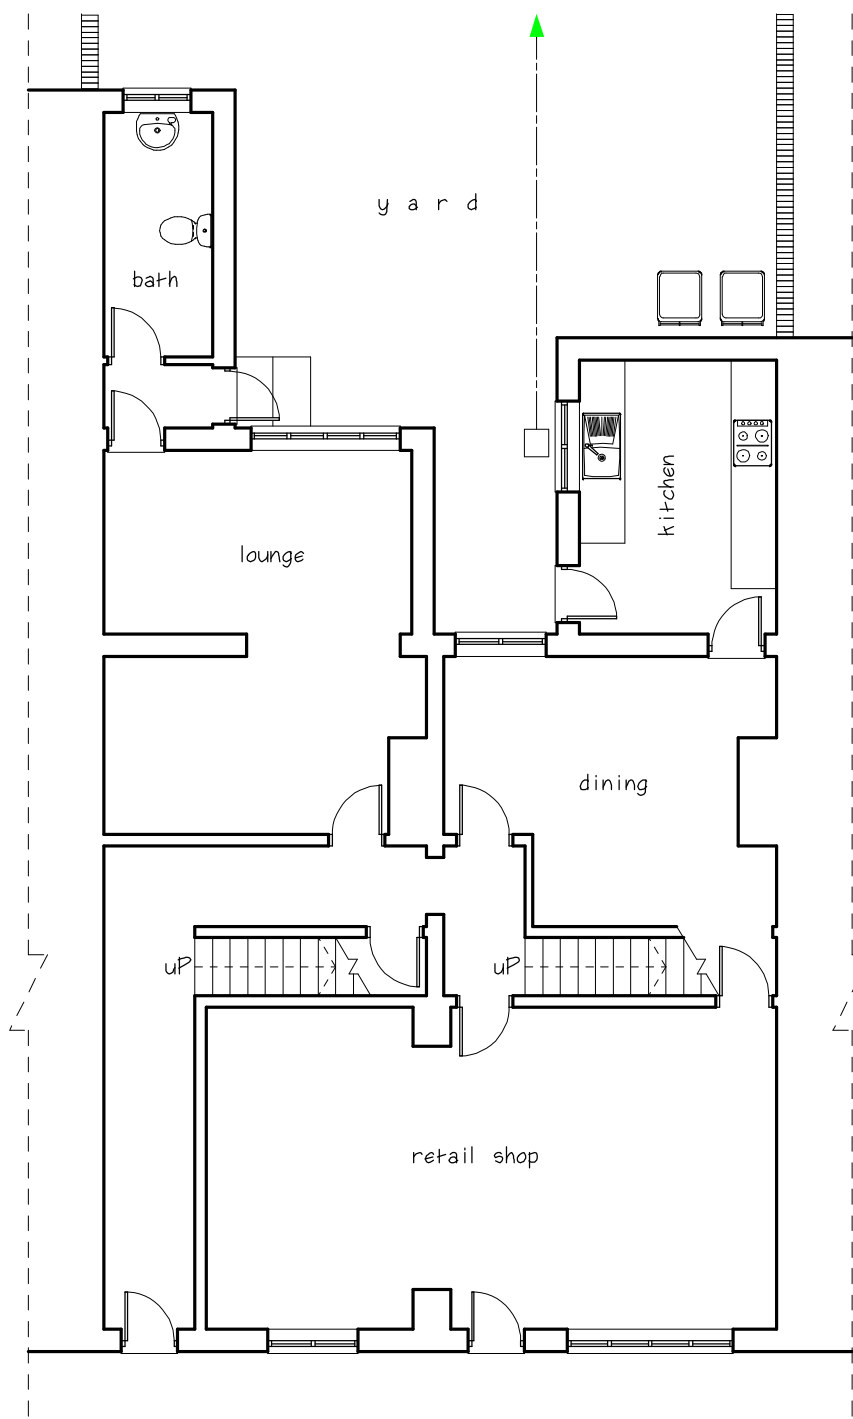


Existing ground floor plan

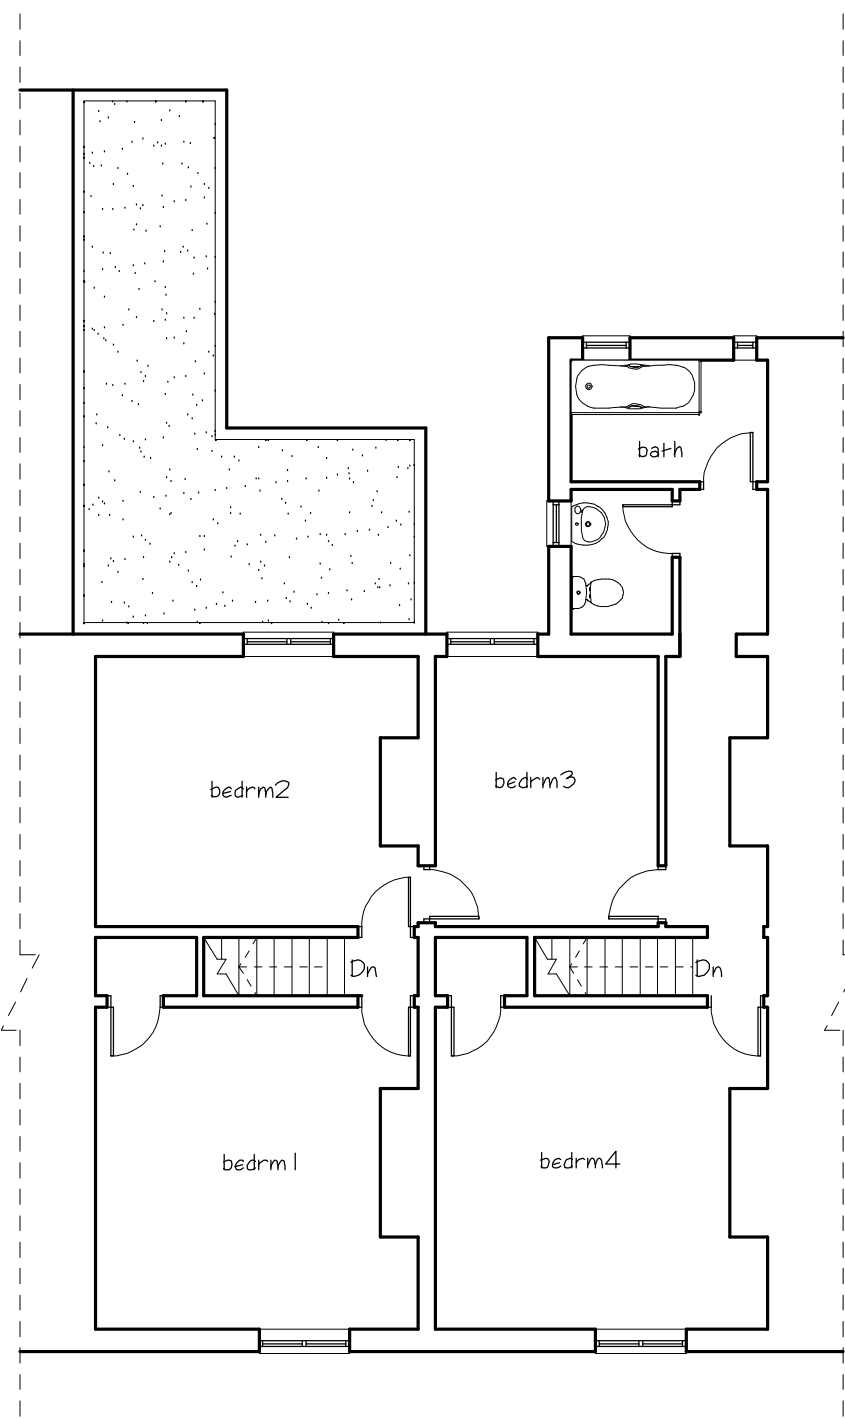


Existing first floor plan

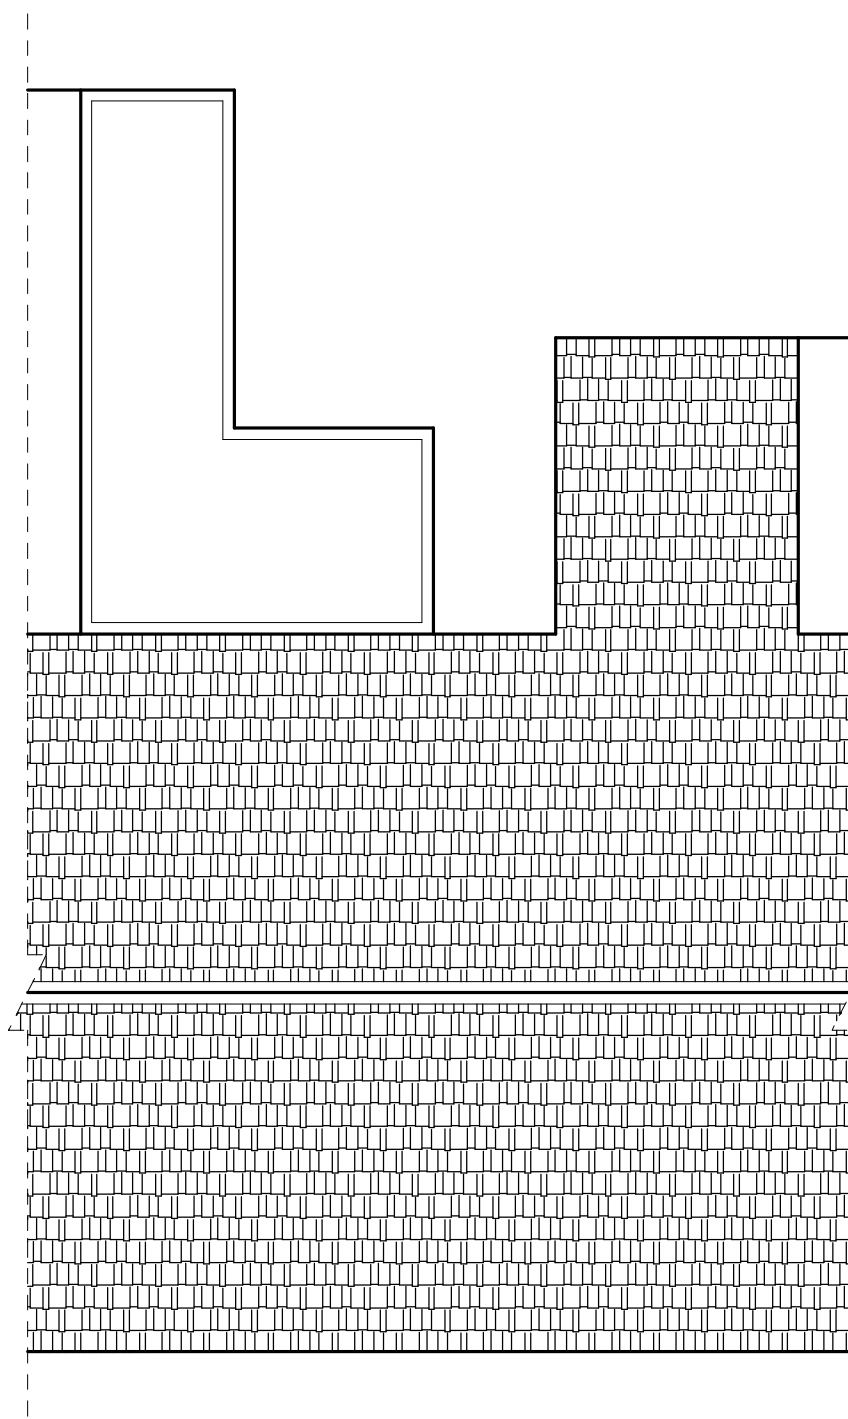


Existing roof plan

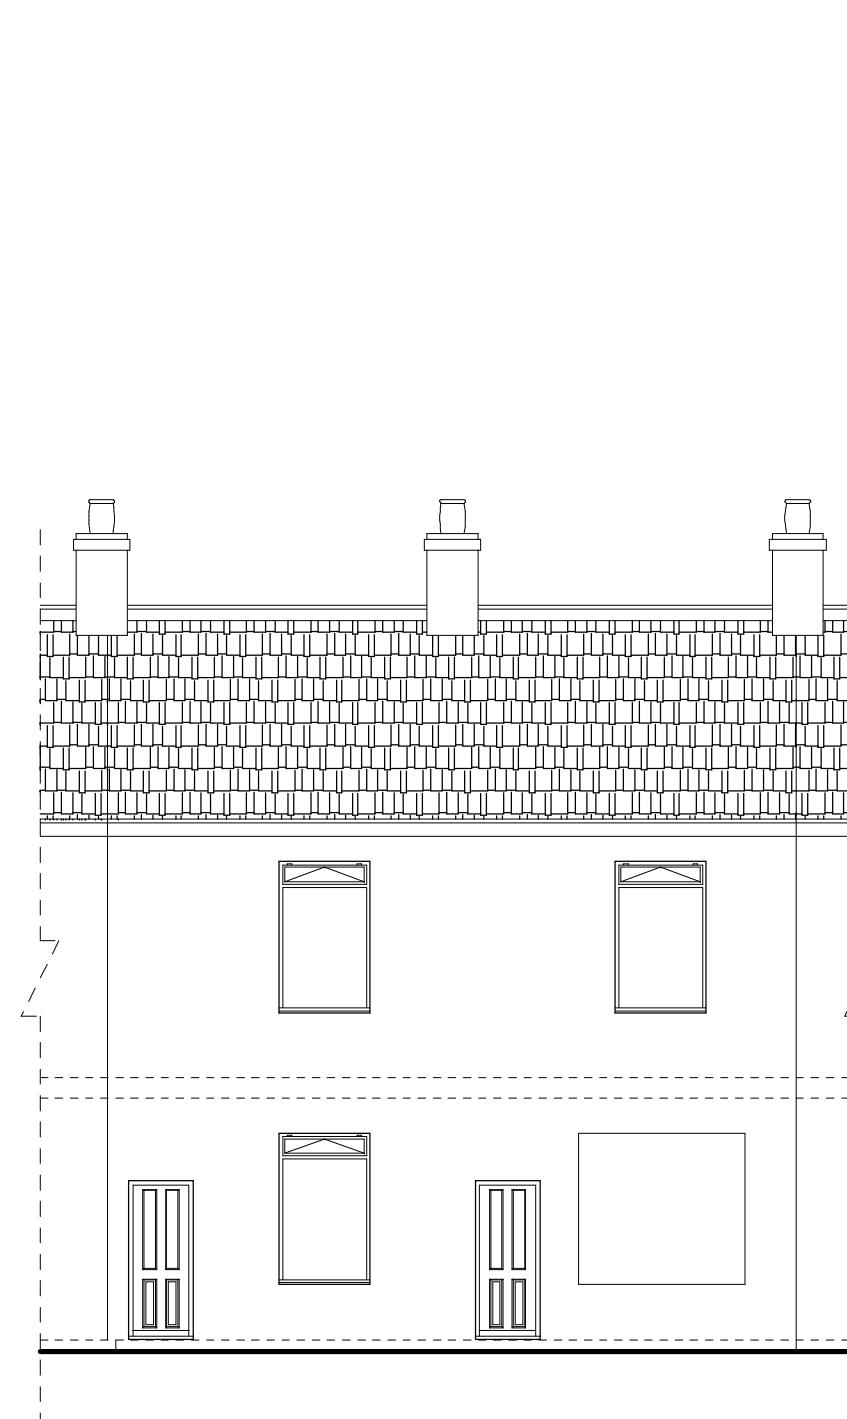

Existing front elevation

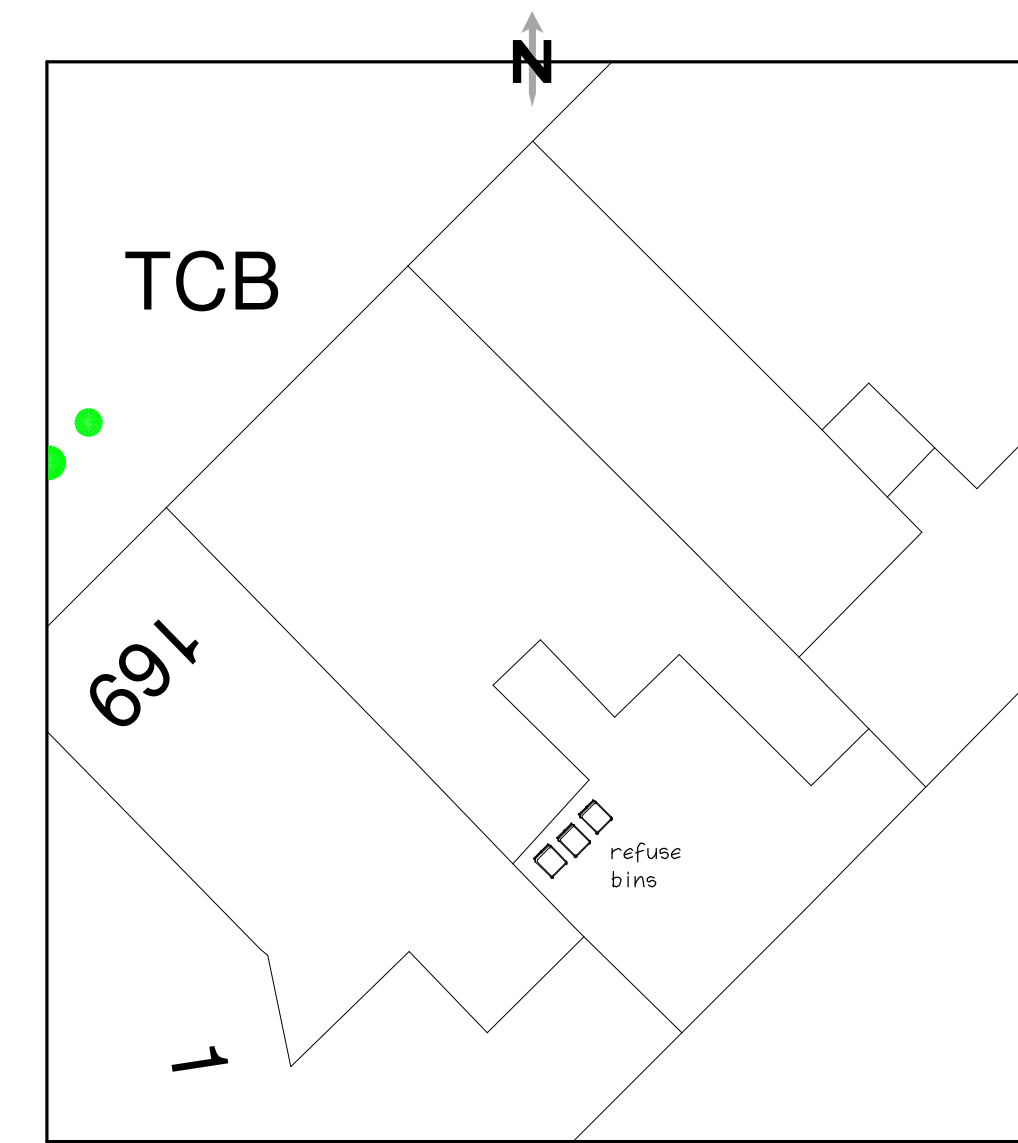

Existing block/site plan scale:1:200mm

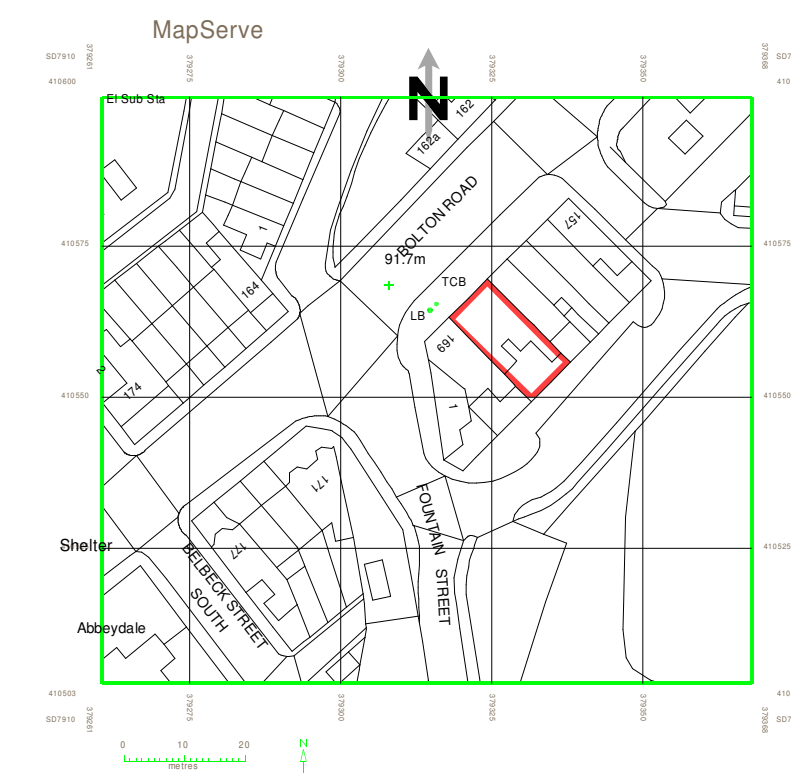


Location plan scale:1:1250mm




Existing side elevation (West)




Existing rear elevation

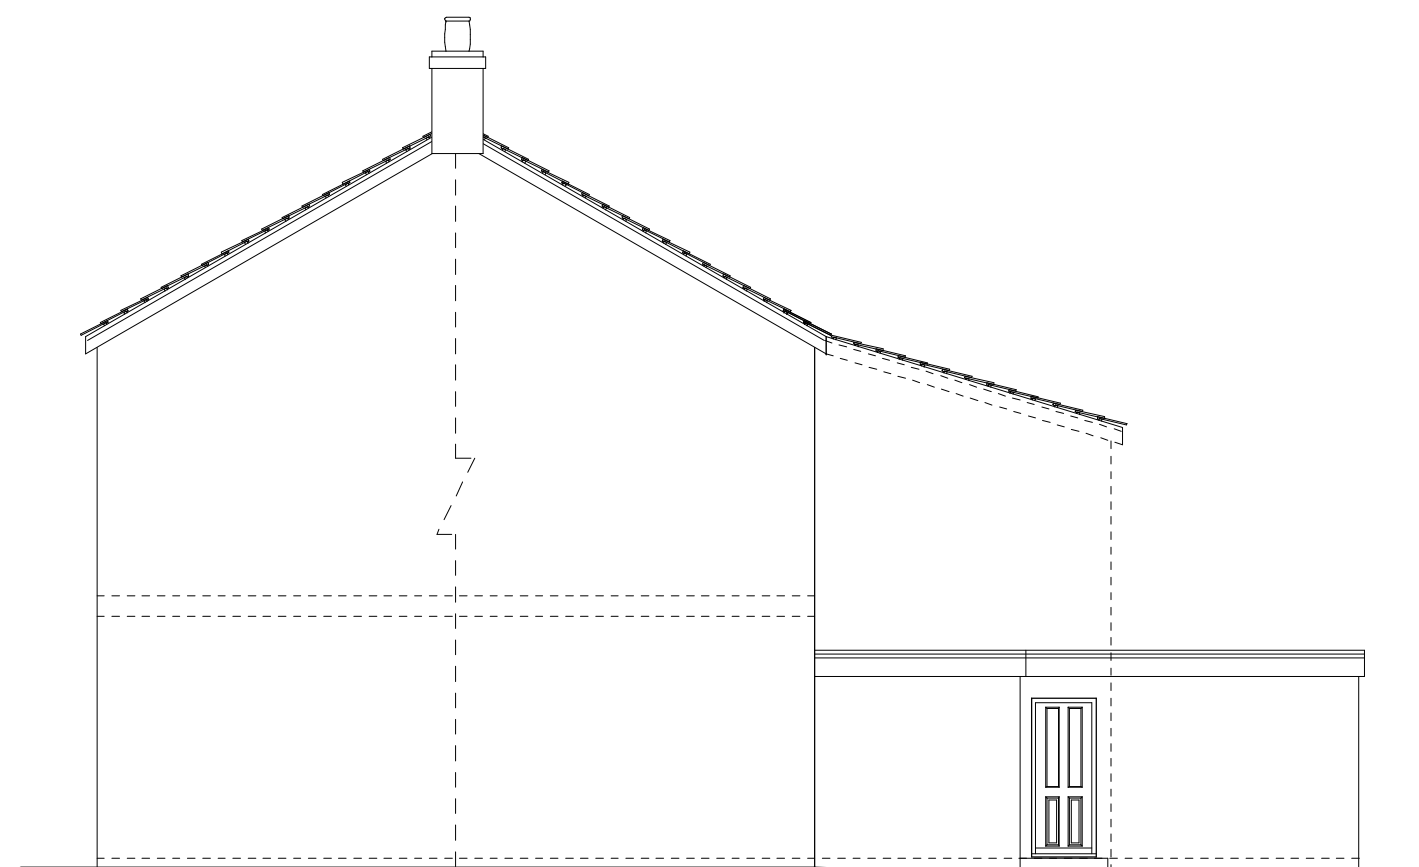


Existing side elevation (East)

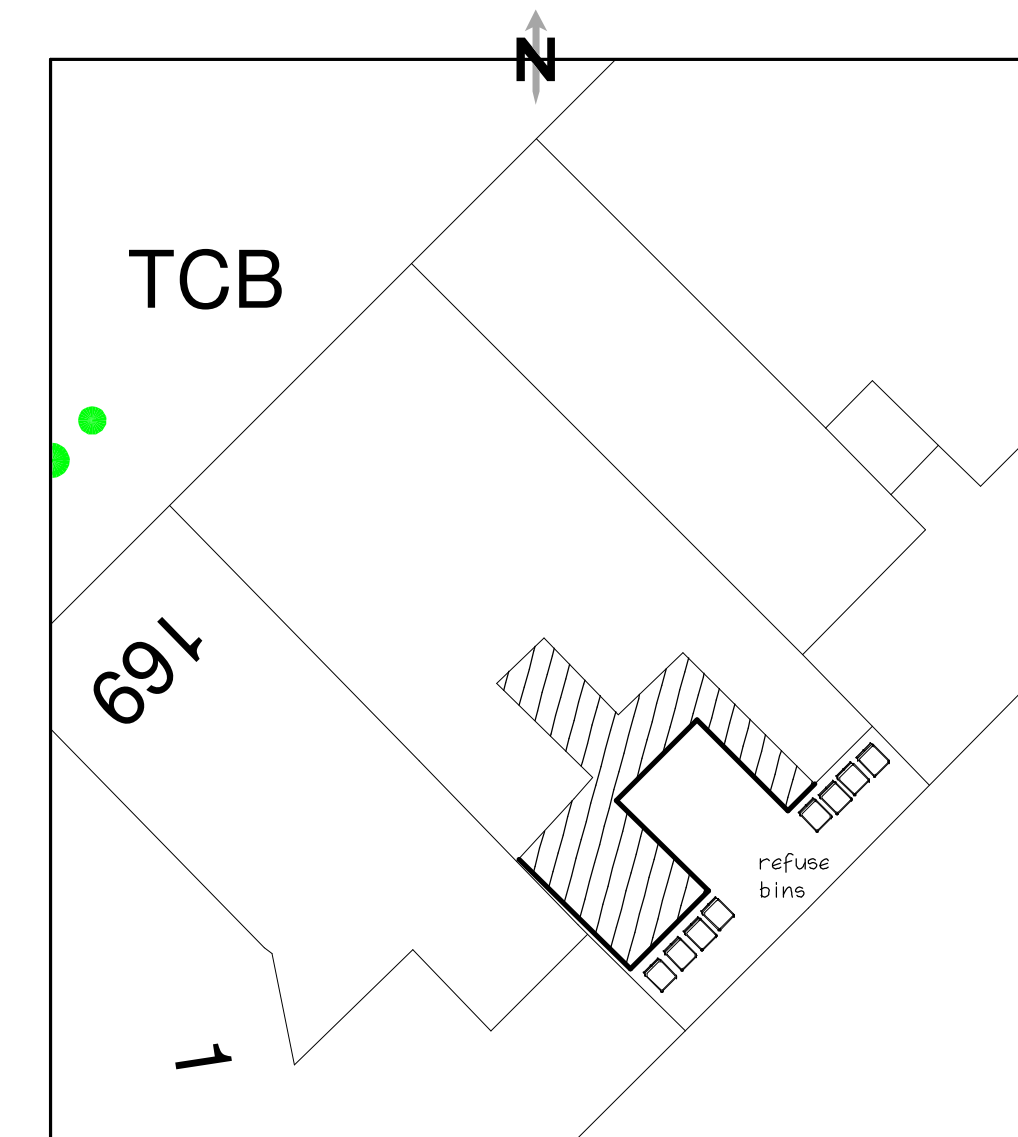

Proposed block/site plan scale:1:200mm

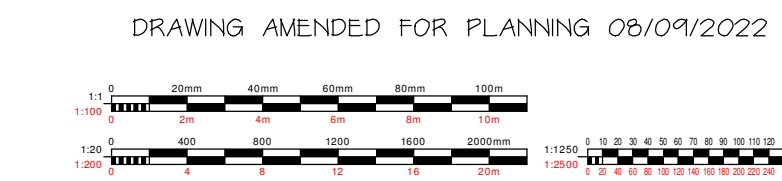

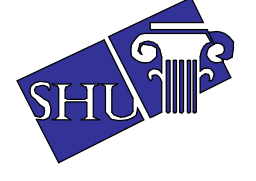

Syed Helal Uddin
Architectural Services
 58 Southwood Drive, Baxenden,
 Accrington, Lancashire. BB5 2PZ
 Tel:01254 238202 Fax:0879 2352826
 Mobile: 07879 261142
 Email: syedhelaluddin@yahoo.com

Scale:1:100 Page 1/2 (A1)
Drawing no: 1893
Existing & proposed layout
Location:165-167 Bolton Road, Bury, BL8 2NW
Prop: Change of use from 1no shop into 2no retail shop & 1no flat into 4no. self contained flats with two/single rear extension
Client: MRS. ASEEL HADID
Date: June 2022
please do not scale drawing