






EXISTING FRONT (NORTH EAST) ELEVATION

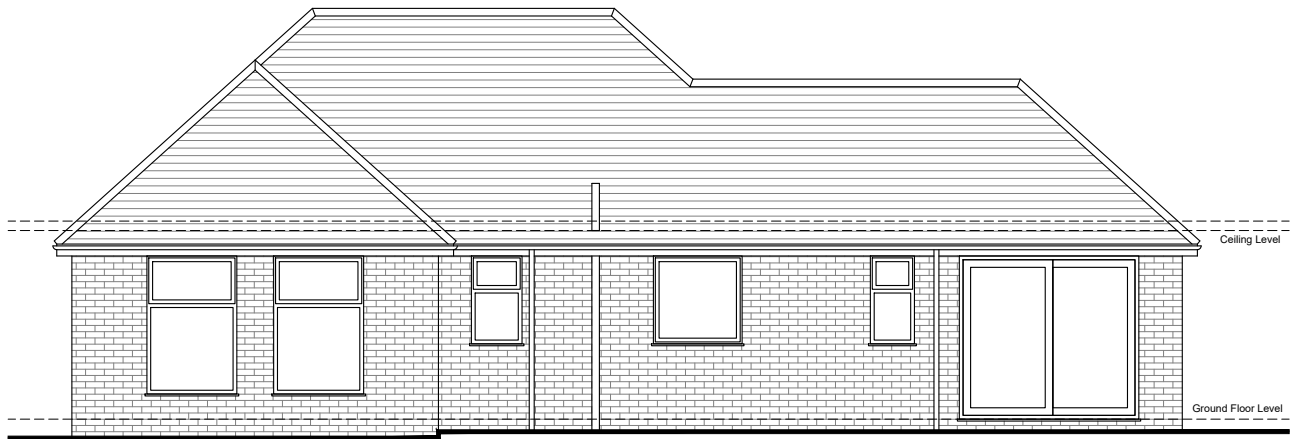


EXISTING REAR (SOUTH WEST) ELEVATION

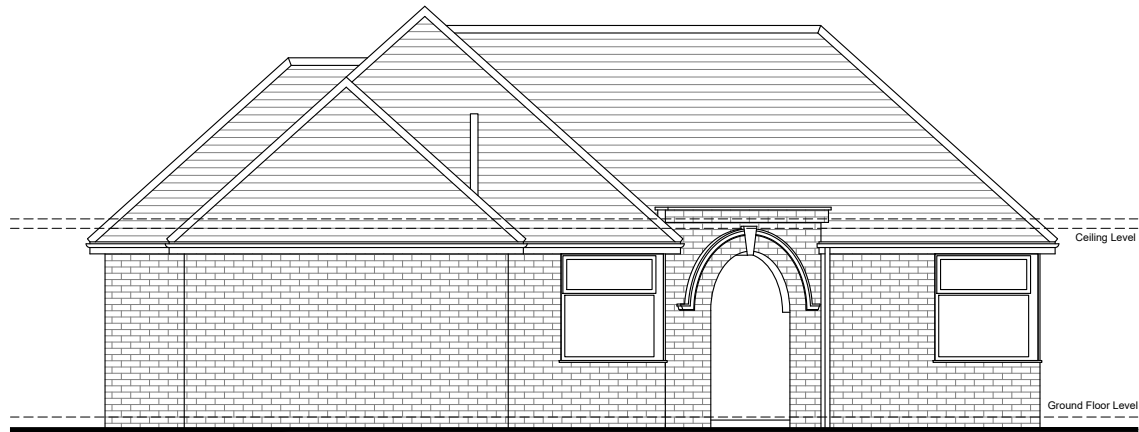


EXISTING SIDE (SOUTH EAST) ELEVATION

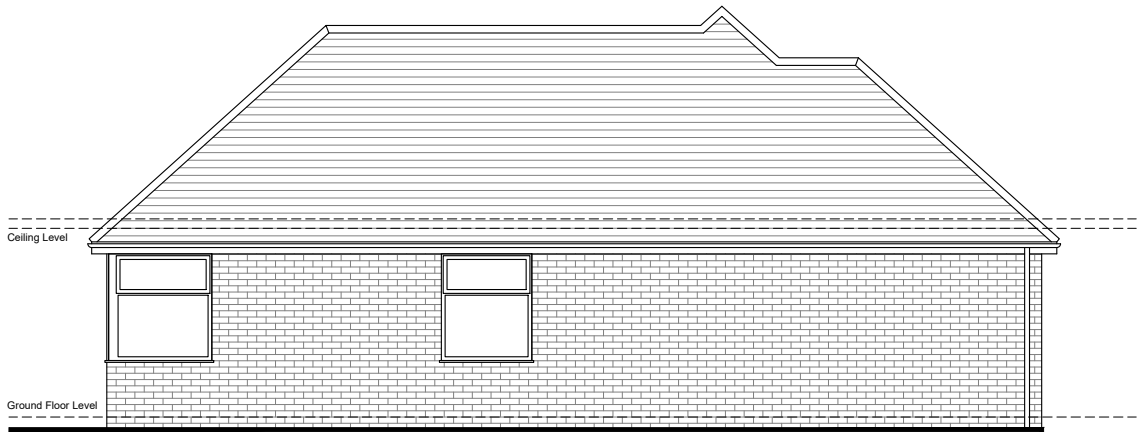

EXISTING SIDE (NORTH WEST) ELEVATION

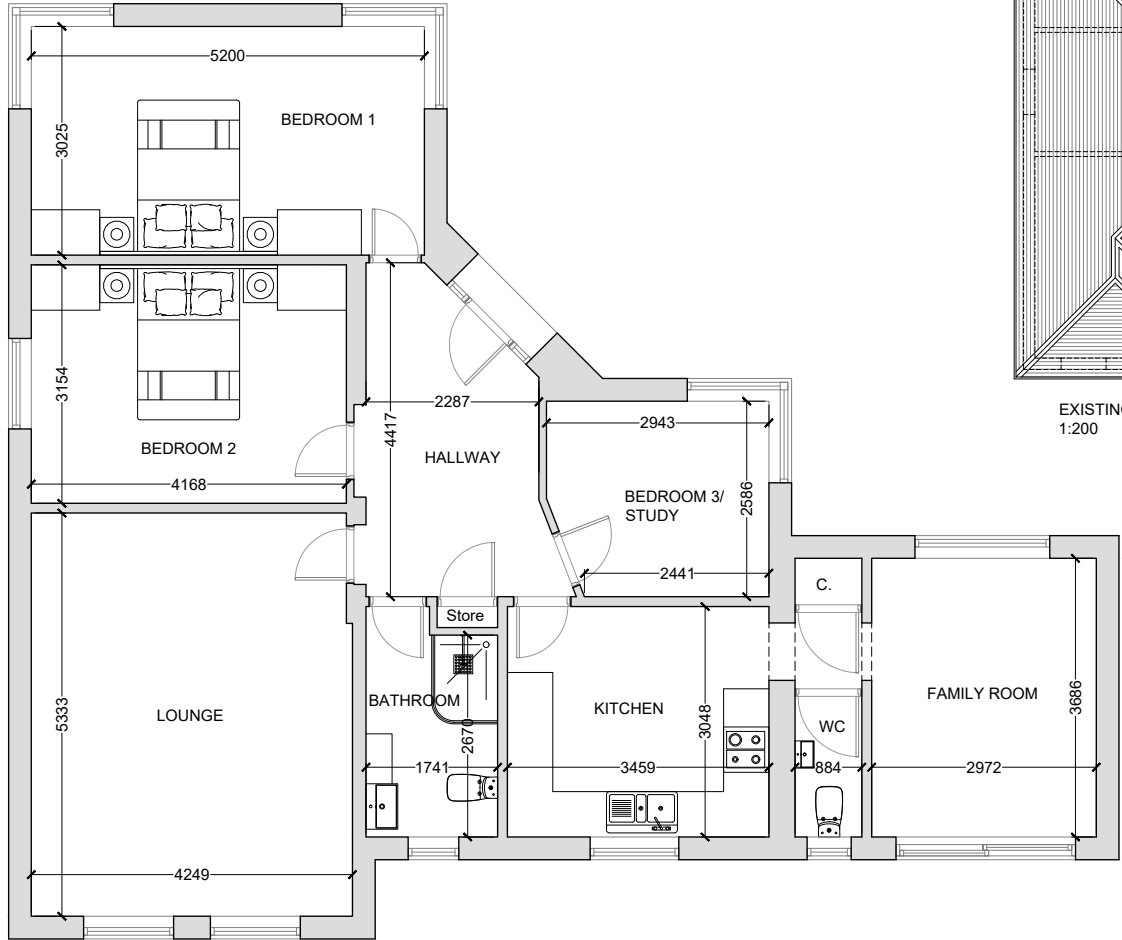

EXISTING GROUND FLOOR PLAN

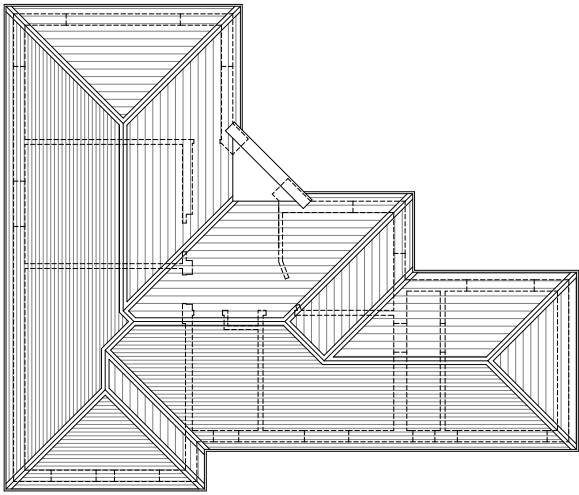

EXISTING ROOF PLAN
1:200

NOTES:
1. ALL DIMENSIONS ARE IN MILLIMETERS
2. ALL DIMENSIONS MUST BE CHECKED BY THE CONTRACTOR PRIOR TO CONSTRUCTION
3. THIS DRAWING IS NOT TO SCALE AND ONLY THE STATED DIMENSIONS ARE TO BE CONSIDERED.



REVISIONS:
P1 02.05.23 Planning Submission.

CLIENT:
Mr & Mrs Almond
PROJECT:
103 Higher Lane, Whitefield, M45 7EY
DRAWING TITLE:
Existing Ground Floor Plan & Elevations

PROJECT NO.: 2210 DWG NO.: 102
SCALE: 1:100@A3 REVISION: P1