


date	revision	by	no.

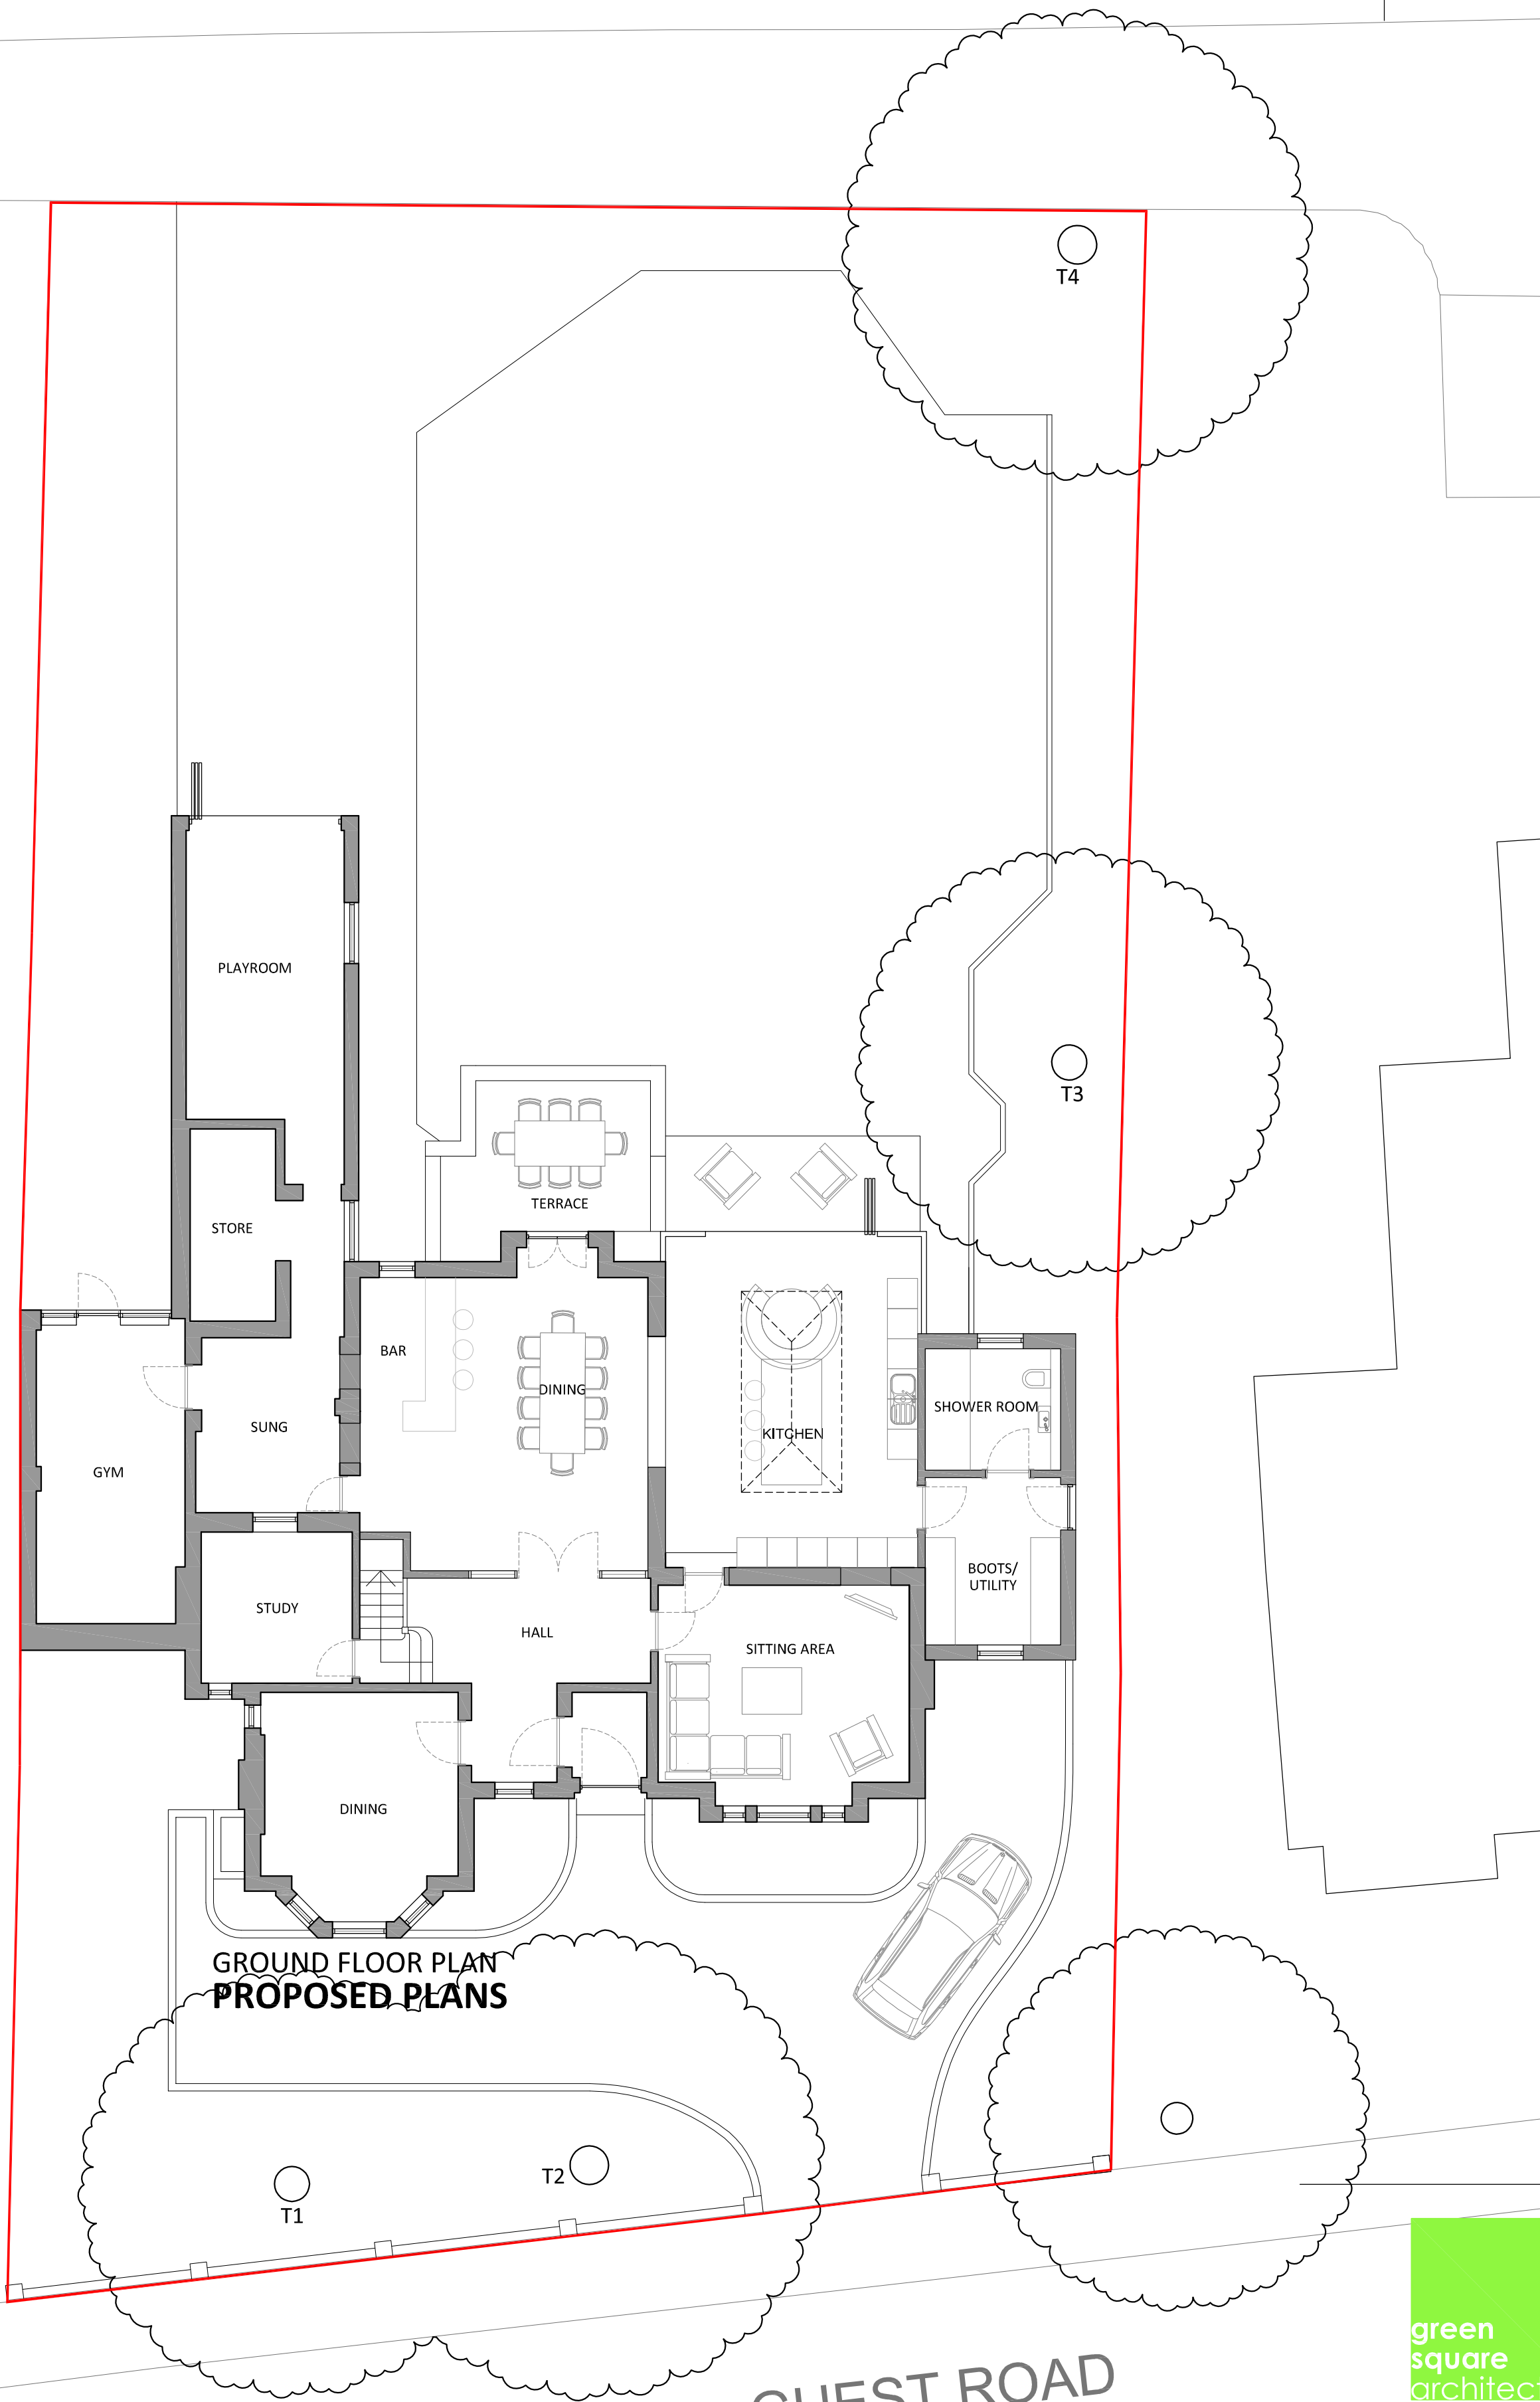

GUEST ROAD

green
square
architecture

14 KINGSWAY : ALTRINCHAM
CHESHIRE WA14 1PJ
0161 660 9505
info@greensquarearchitecture.com

Job			
22 GUEST ROAD, PRESTWICH			
Drawing			
Proposed Ground Floor Plan			
Drawn	Status		
KJ	Planning		
Date	Scale	Dwg no.	Rev
February 2022	1:100 @ A2	22103-P102	-