



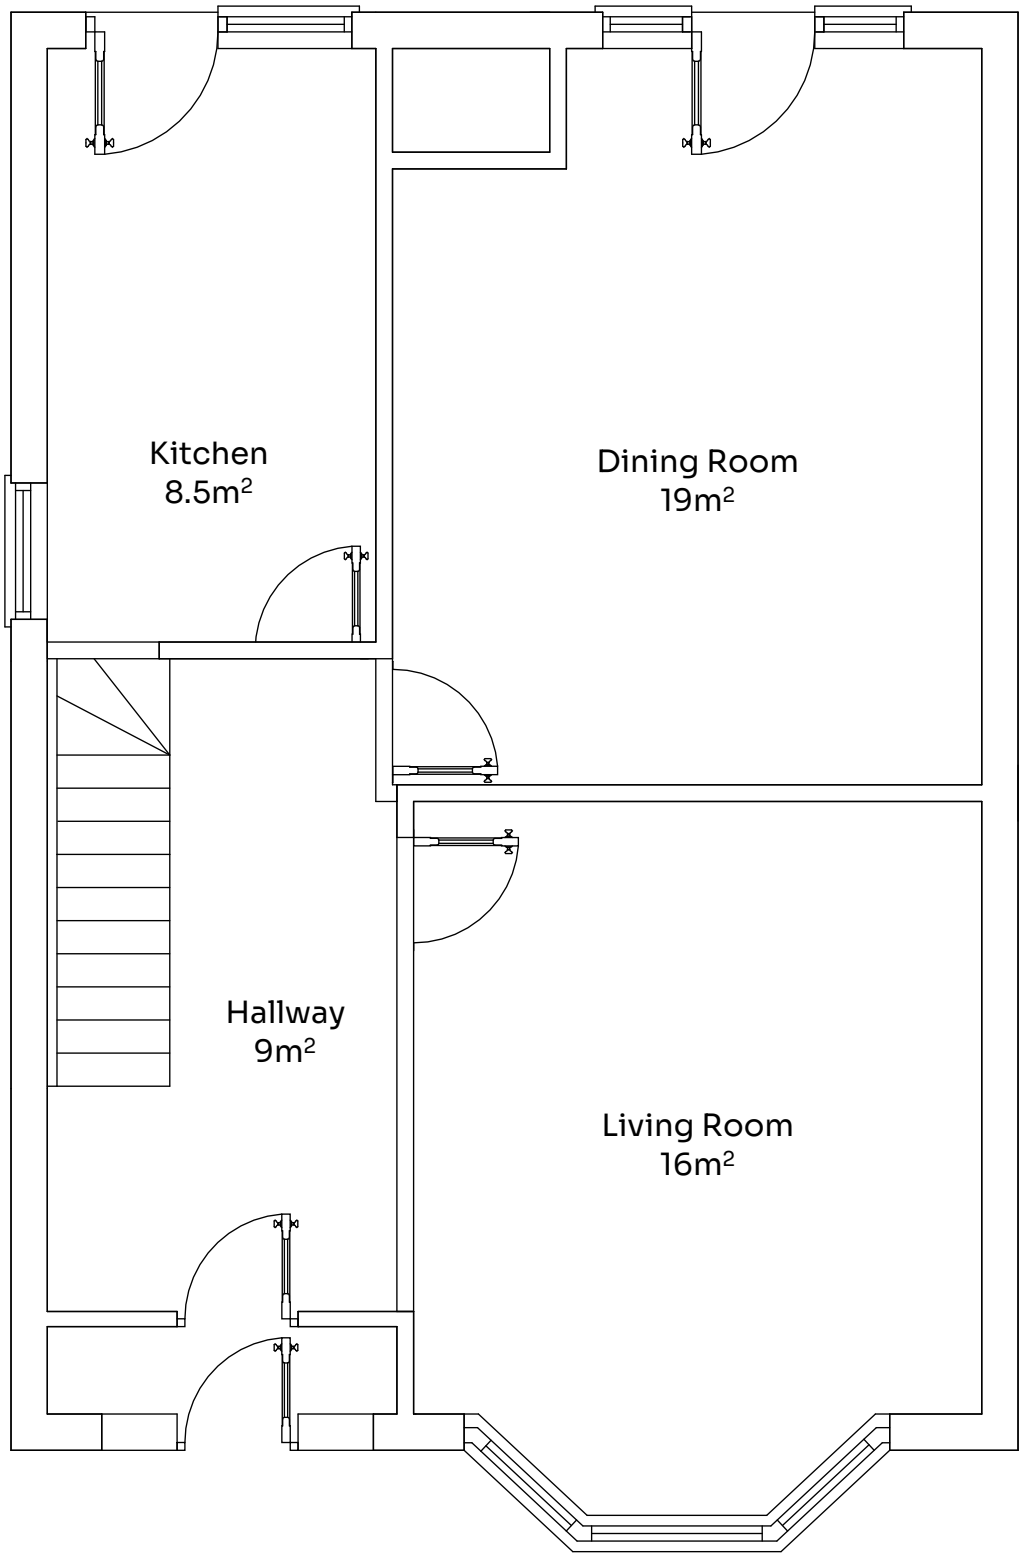

1 Ground Floor
1: 50

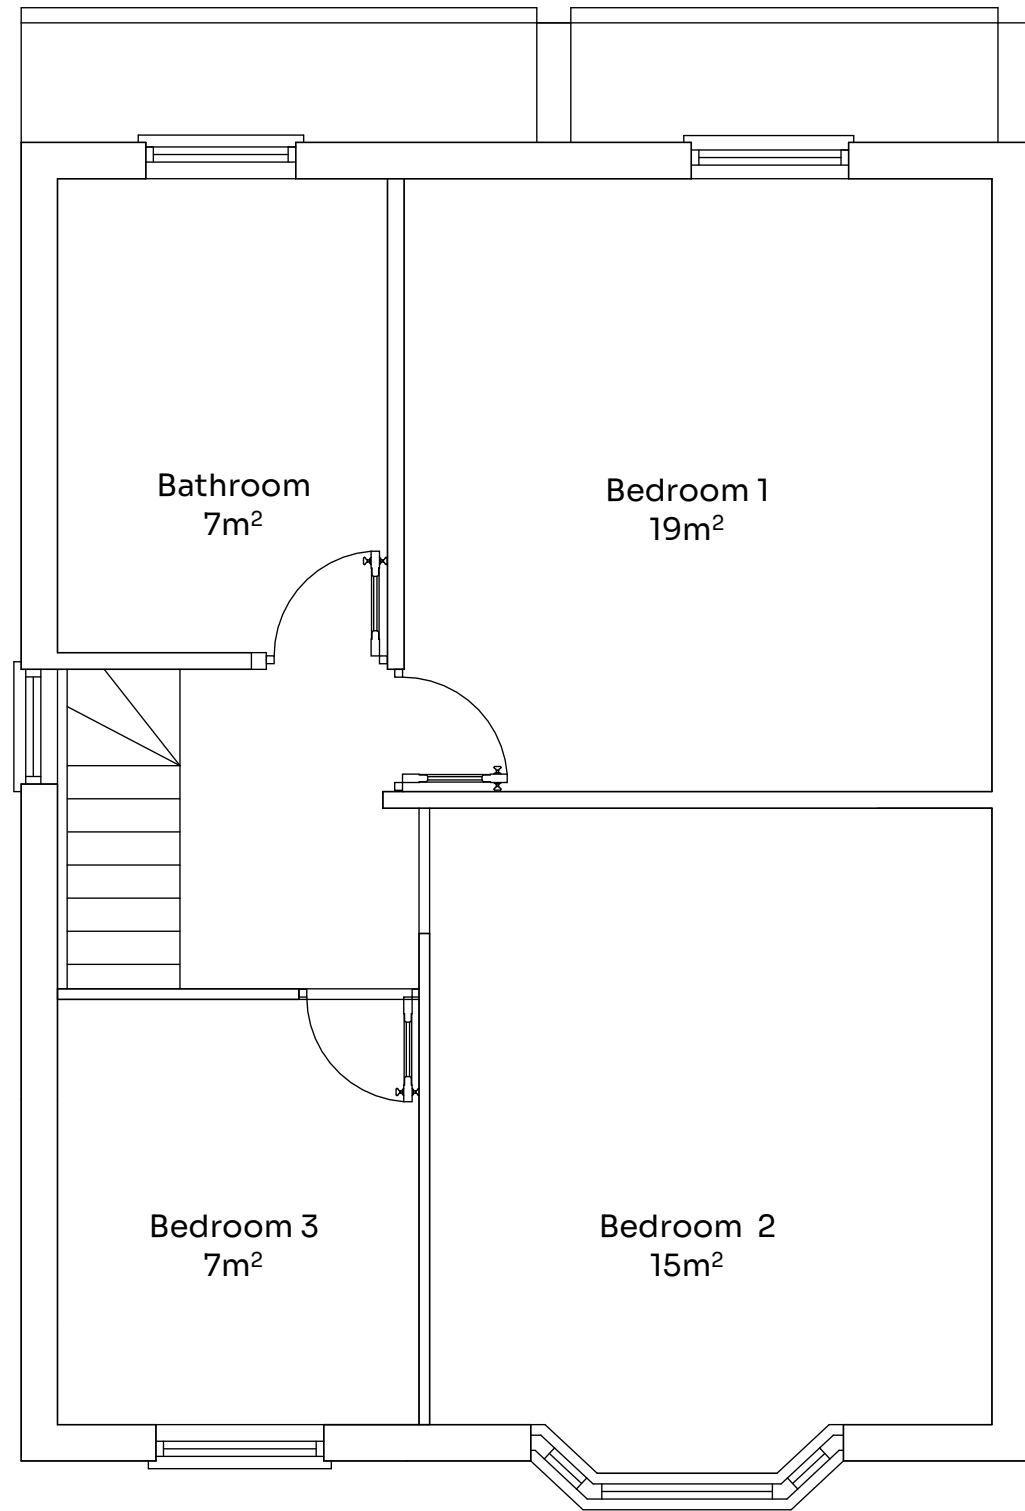

2 First Floor
1: 50




5 Left Elevation
1: 50




3 Front Elevation
1: 50



4 Rear Elevation
1: 50

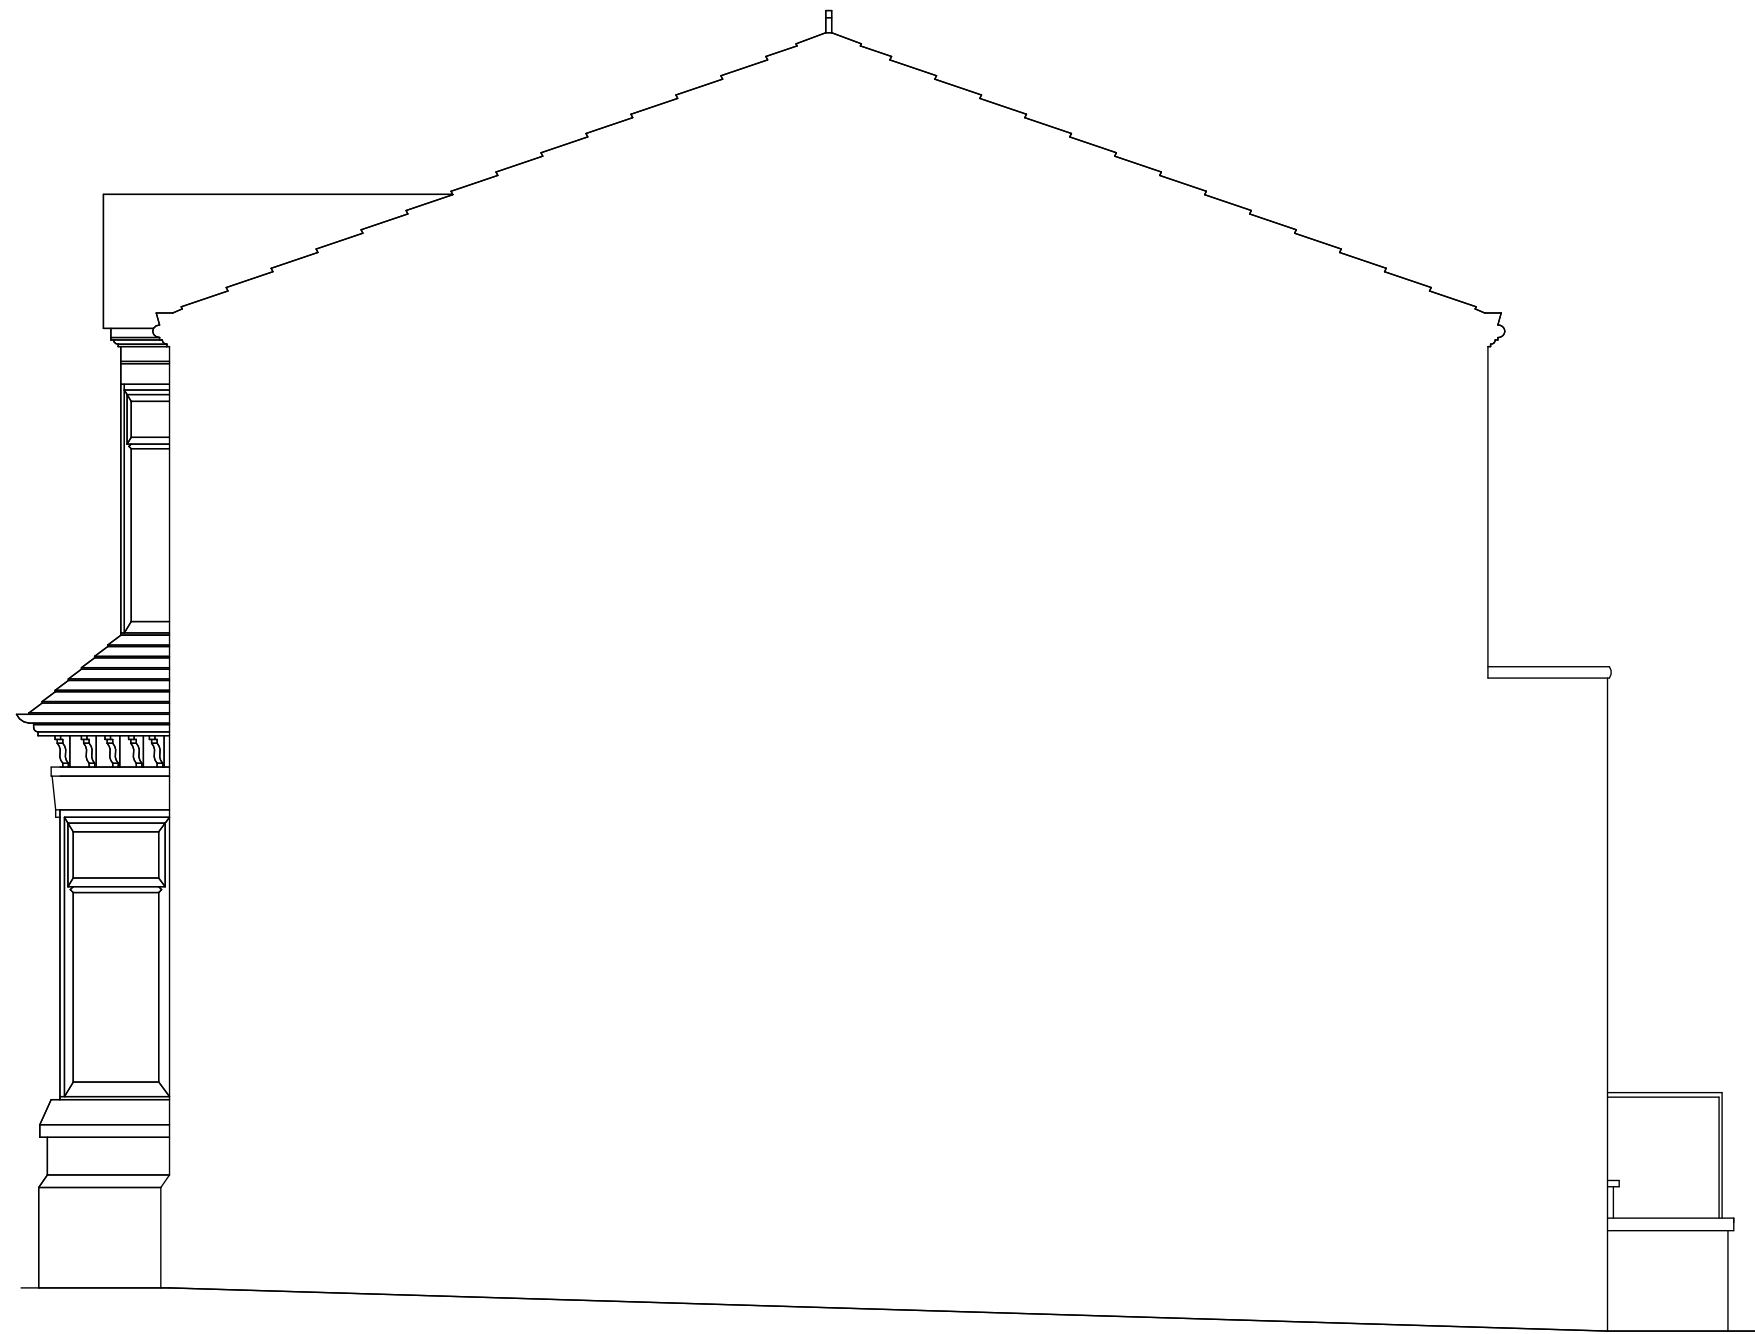

6 Right Elevation
1: 50

 

North



PL1	First Issue for Planning	JC	02.08.23
PL2	Issued for Planning	AL	22.08.23
PL3	Issued for Planning	AL	25.08.23

REV	Details	By	Date
-----	---------	----	------

Stamp:
ISSUED FOR PLANNING

JCD ARCHITECTURE + PLANNING
studio@jcdesigngroup.co.uk 0161 698 2954

Project No:
JC82

Project:
No. 52 Albert Ave

Drawing No:
A1.2

Revision:
PL3

Title:
**PREVIOUS USAGE
PLANS AND
ELEVATIONS**

Project Address:
52 Albert Ave Prestwich, Manchester M25
OLX

Scale on A1: 1: 50
Drawn by: AL
Checked by: JC

General Notes
This drawing must be read in conjunction with JCD's specification and all other relevant documentation and drawings.

All dimensions are to be checked on site with any discrepancies reported to the designer prior to the work being carried out.

JCD accept no liability for any expense, loss or damage of whatsoever nature and however arising from any variation made to this drawing or in the execution of the work to which it relates which has not been referred to them and their approval obtained.

This drawing is copyright and is sent to you in confidence. It must not be copied, used or disclosed in whole or in part to third parties without our written permission. It remains the property of JCD and must be returned on request.

© JCD Design Group Ltd