

Notes

This drawing is the property of The Intelligent Design Centre Ltd and copyright is reserved by them. This drawing is not to be copied or disclosed by or to any unauthorised persons without the prior written consent of The Intelligent Design Centre Ltd.

Do not scale from this drawing.

All dimensions are to be checked on site prior to construction, manufacture of any components and ordering of materials and equipment.

Any discrepancies are to be reported to the architect for clarification.

All materials and workmanship to be in accordance with the current British Standards and codes of practice.



1 Side Elevation A
1 : 100




2 Front Elevation
1 : 100




3 Side Elevation B
1 : 100



4 Rear Elevation
1 : 100

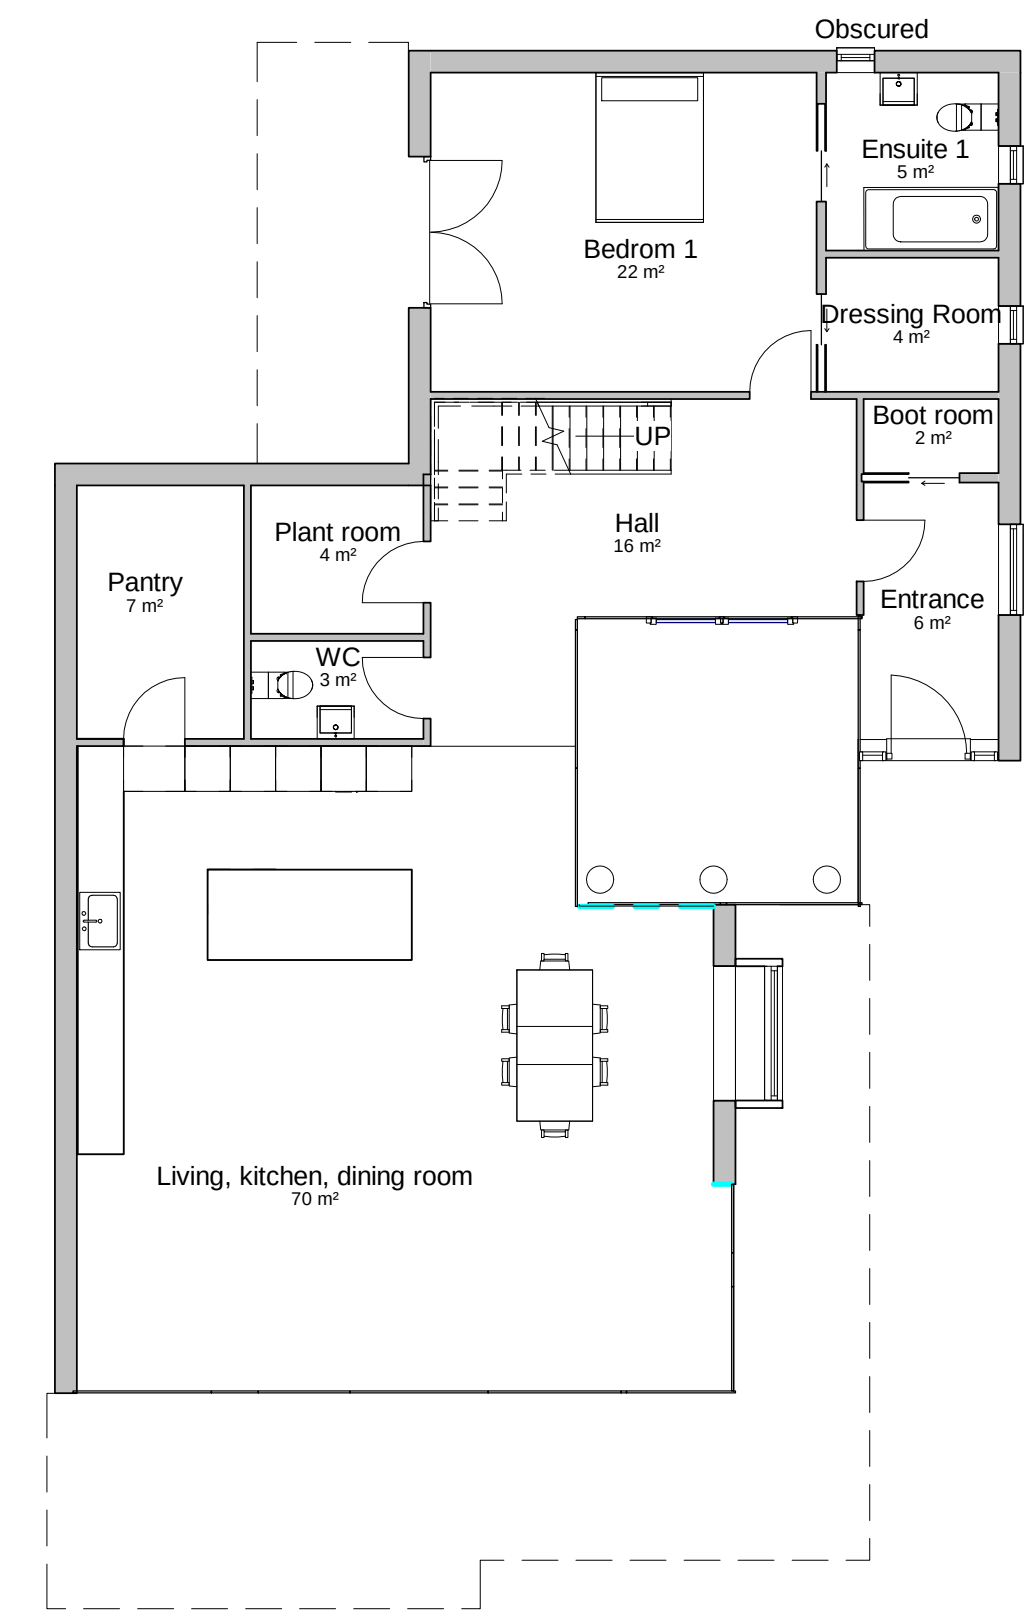

5 Ground Floor
1 : 100

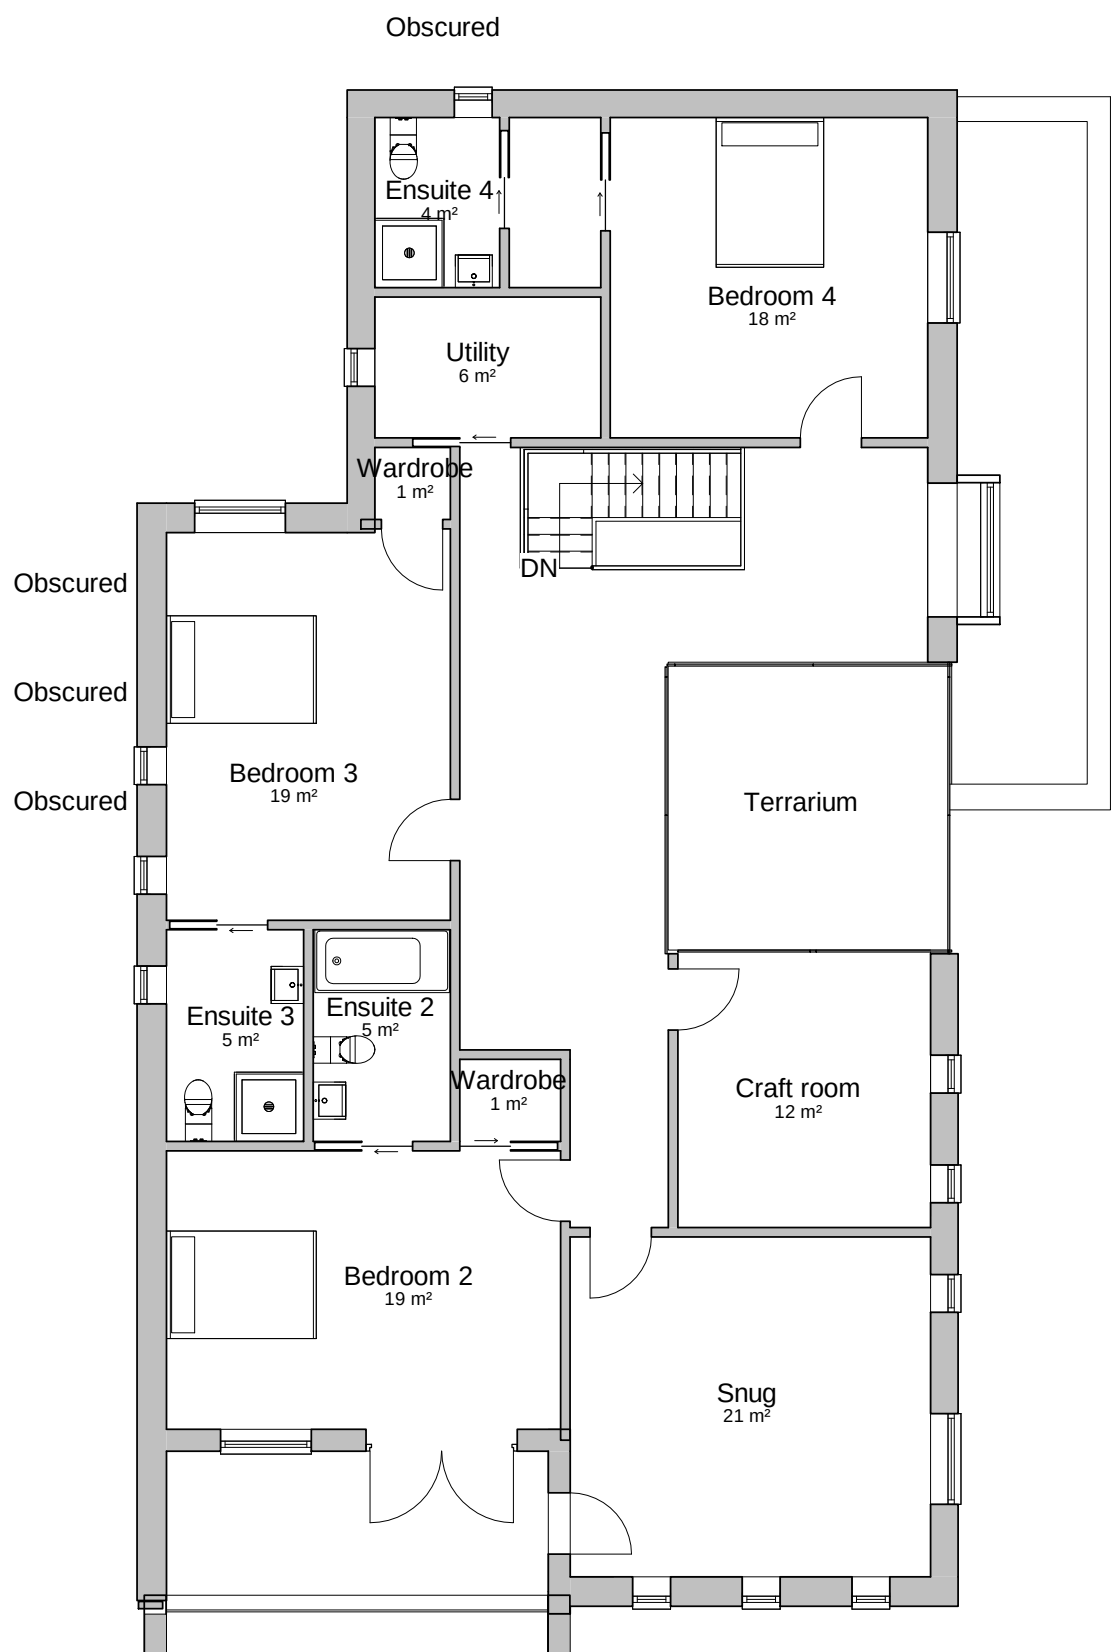

6 First Floor
1 : 100



7 3D View 1



8 Section 1
1 : 100

G	20/02/2023	TW	Updates to scheme
F	17/01/2023	TW	Updates to sheet
E	16/11/2022	TW	Updates to scheme - Roof
D	04/10/2022	TW	Updates to scheme
C	04/10/2022	TW	Updates to scheme
B	21/10/2022	LE	Updates to sheet
A	20/10/2022	TW	Updates to scheme
Rev	Date	Drawn by	Comments

Client
Mr and Mrs Smith

Project
Proposed replacement of dwelling
Brookthorpe Road, Bury

Drawing
Proposed - Floor Plans, Elevations & 3D Visual

Date	Drawn by	Scales
05/10/22	Trinity Woodman	1 : 100@A1

Job No - Dwg No - Rev
22018-59-G