





GA Front Elevation  
1:50

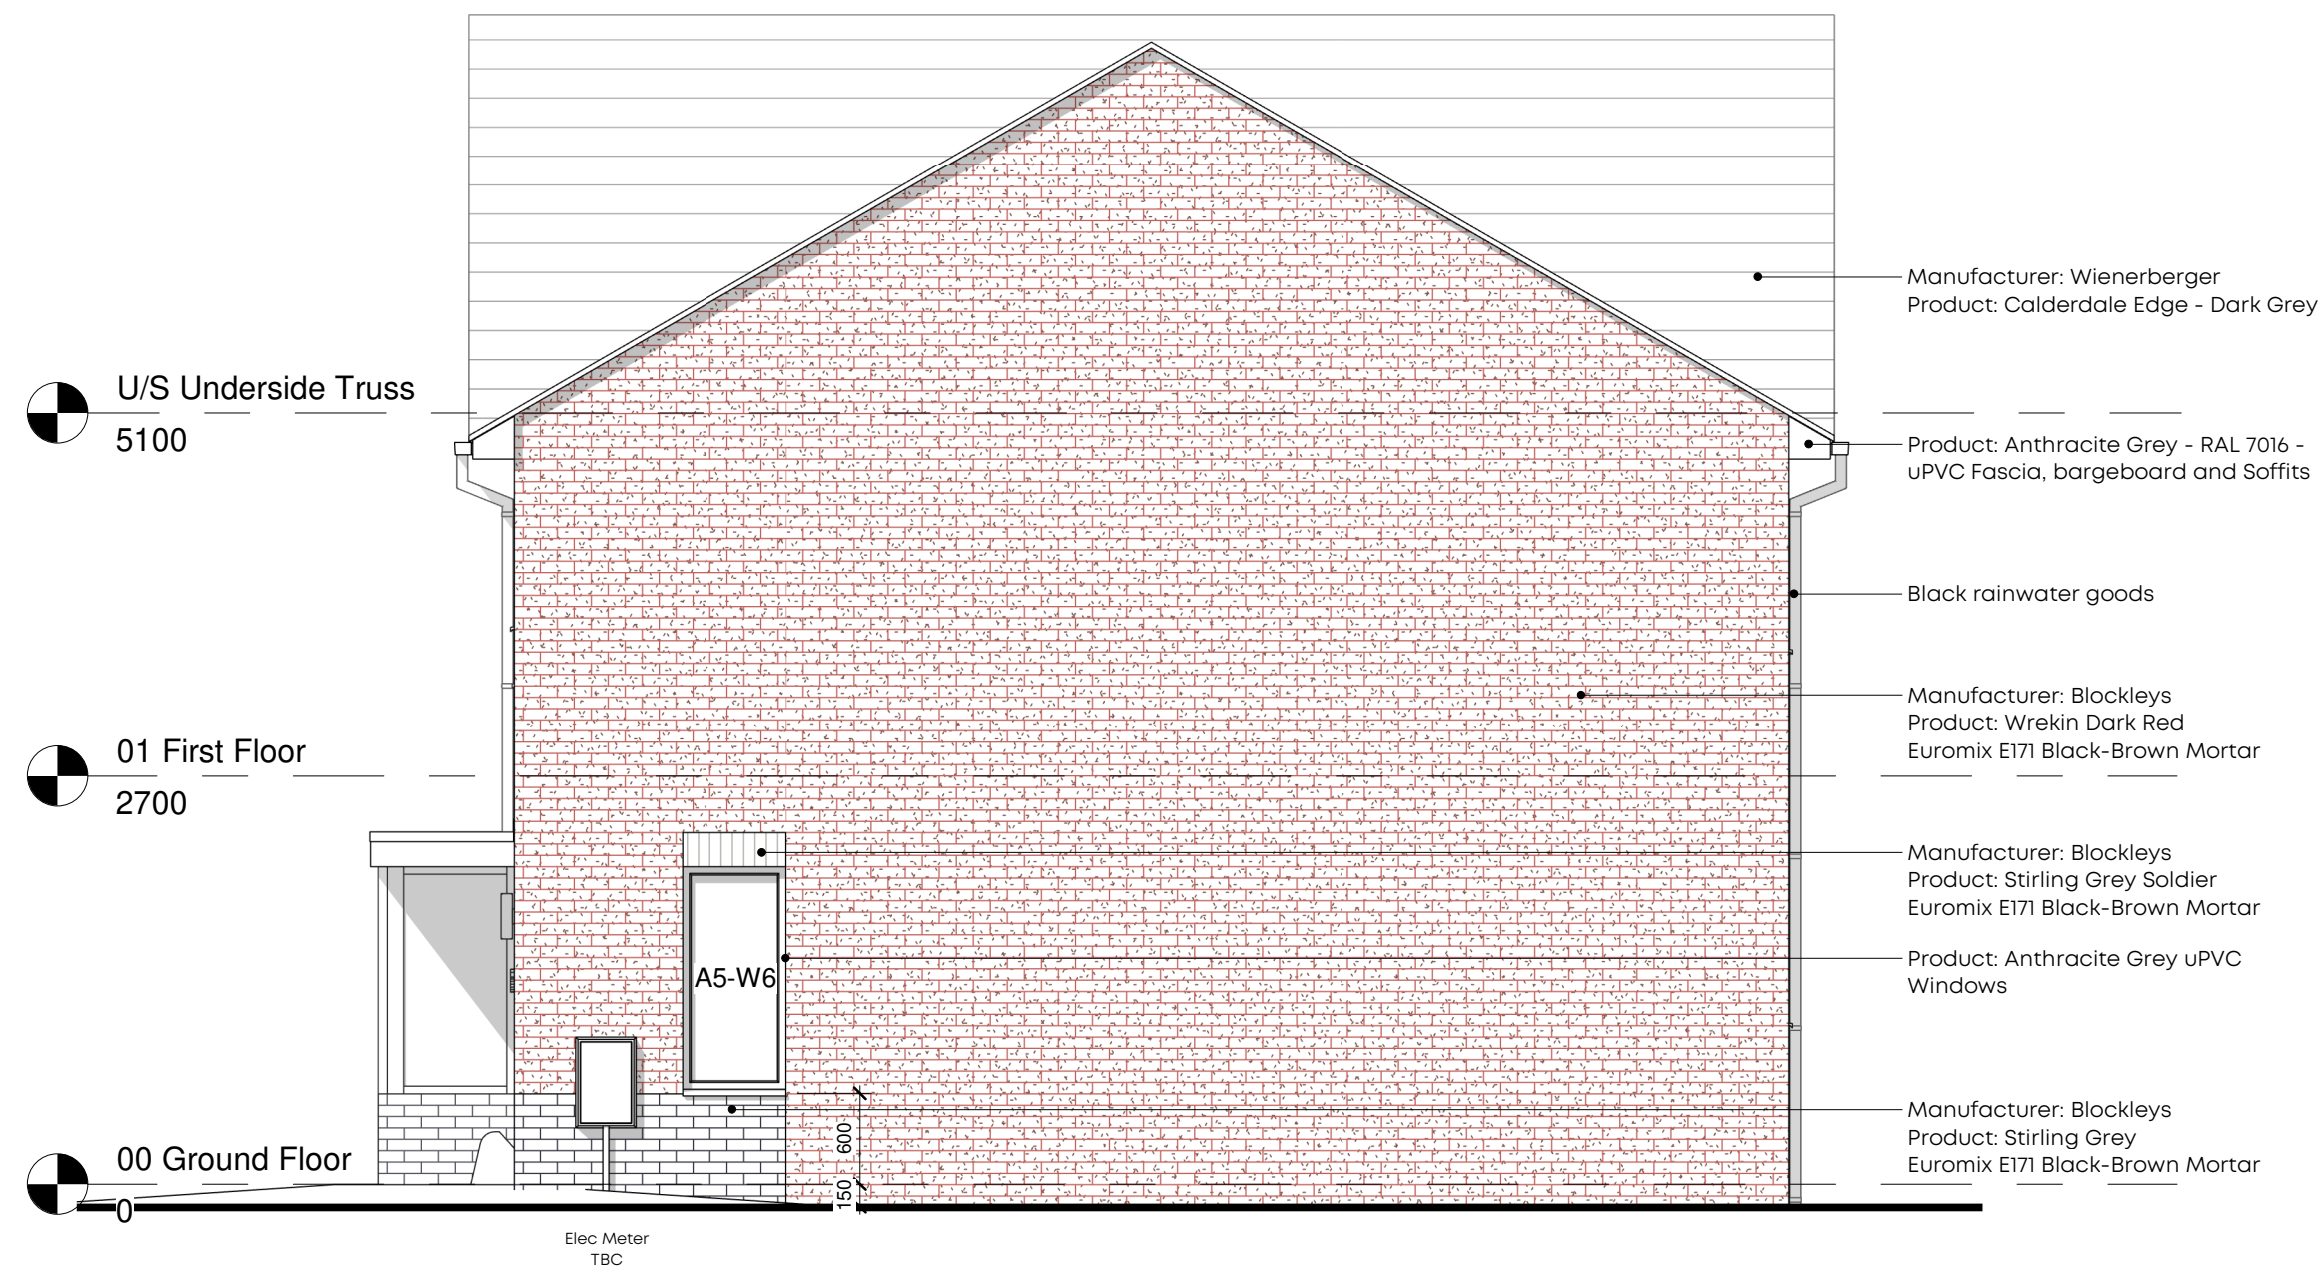


GA Side Elevation 1  
1:50



GA Rear Elevation  
1:50

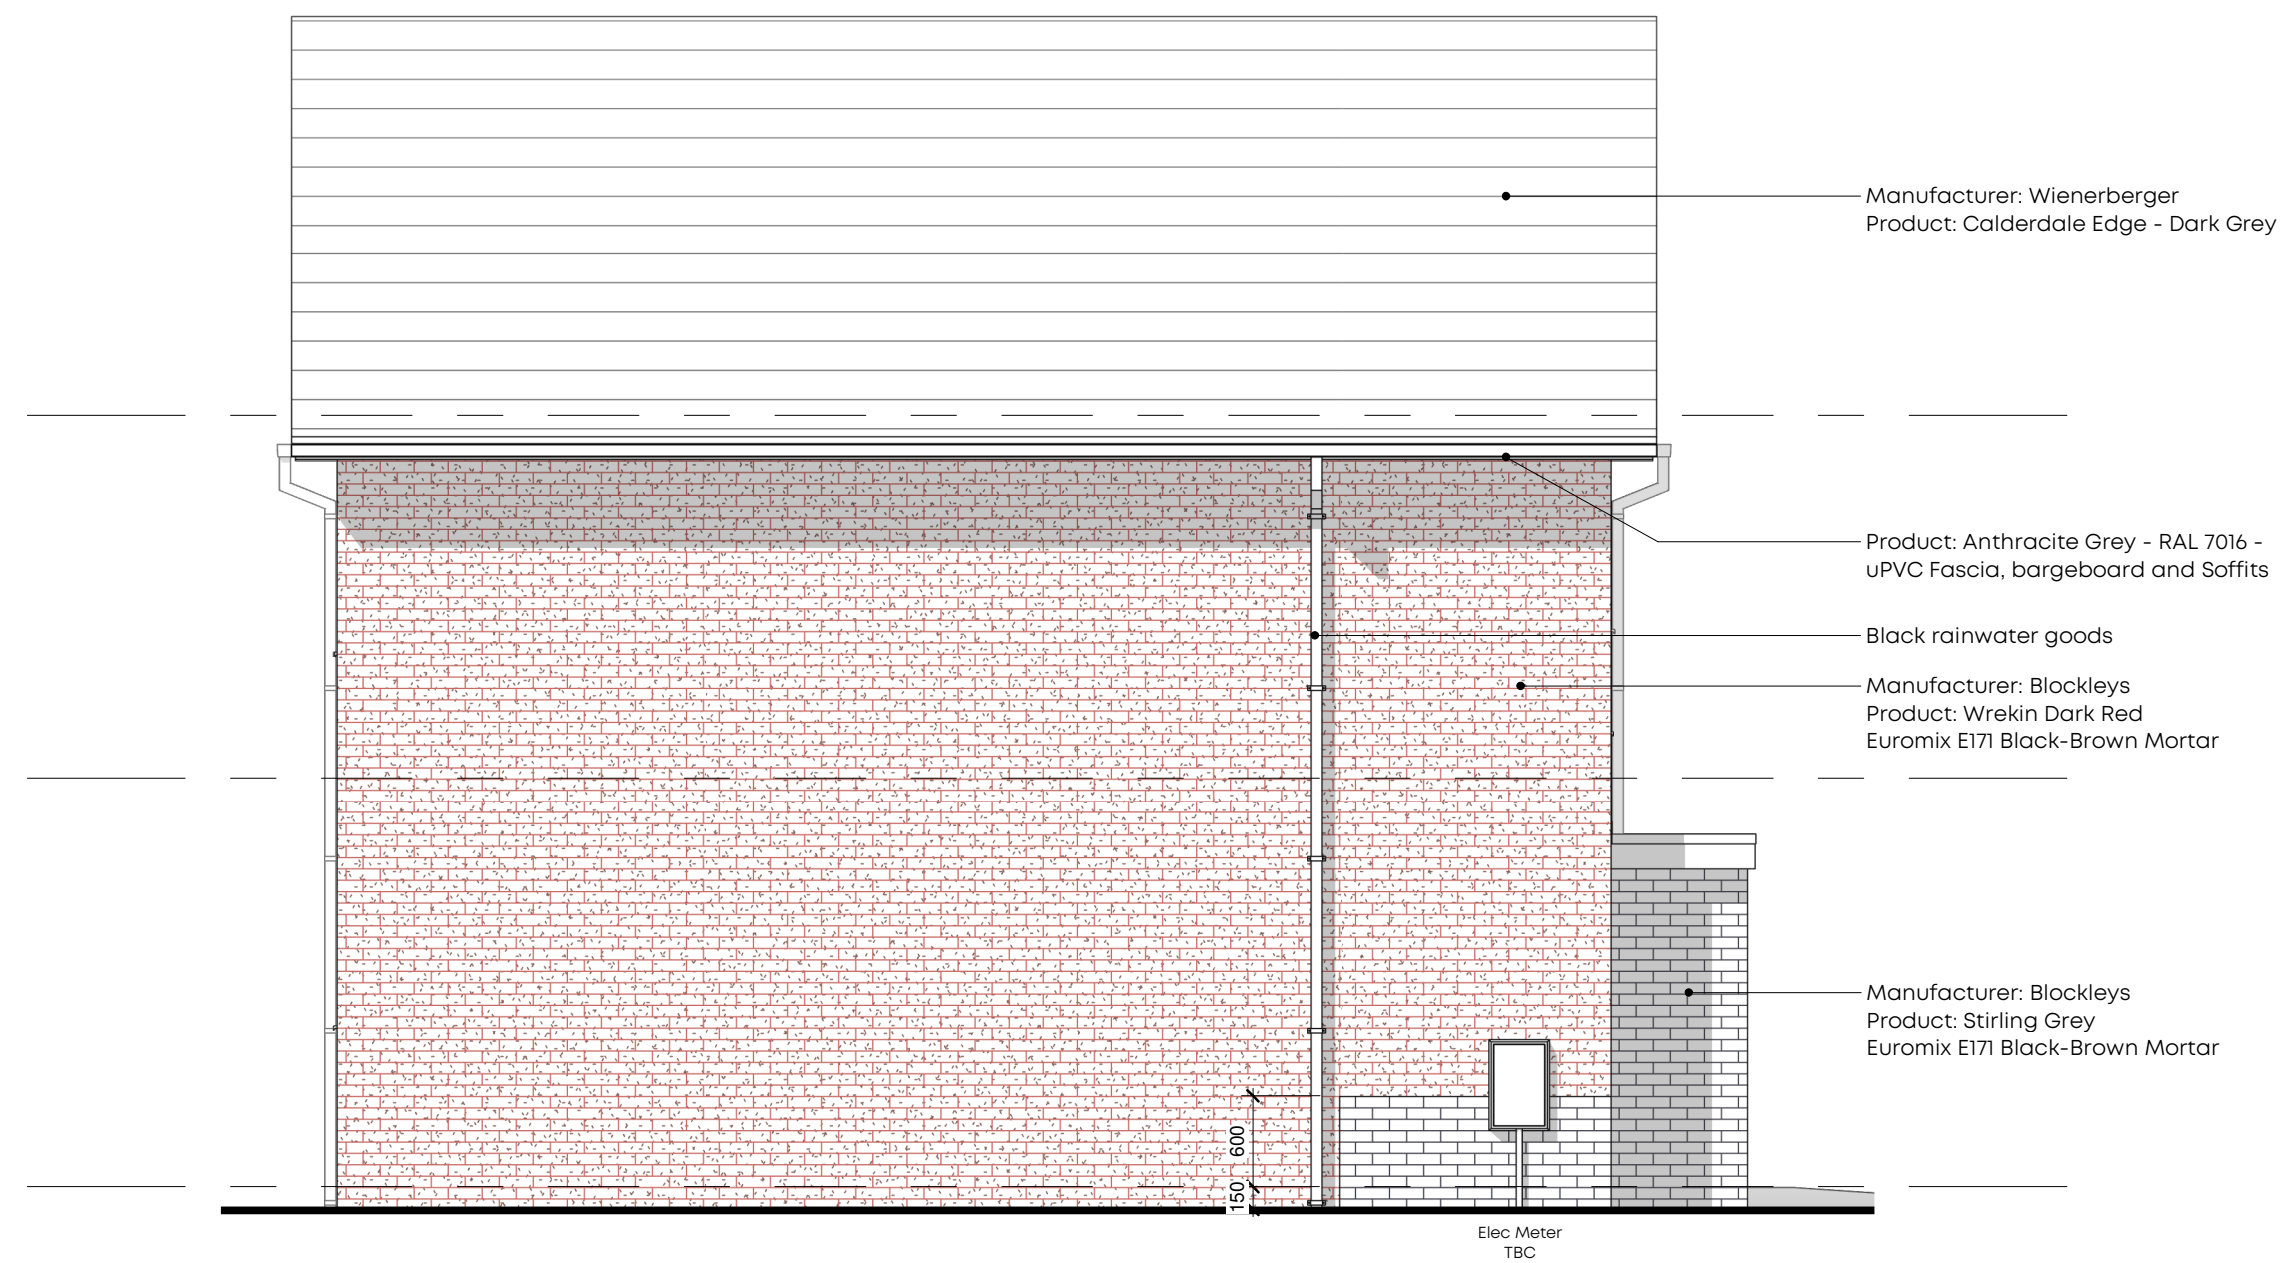

GA Side Elevation 2  
1:50

 

CLIENT:

Onward

PROJECT:

New Residential Development  
Victoria Avenue, Whitefield, Bury

DRAWING NUMBER:

**21059-PJA-A5-ZZ-DR-A-2204**

DRAWING TITLE:

House Type A5 - 3B5P House - Elevations

STATUS:

**CONSTRUCTION**

SCALE: 1:50@A1 DATE: 12/04/23 BY: SD CHECKED: PO

PADDOCK  
JOHNSON

Studio 2, The Lyceum,  
Both Street, Port Sunlight,  
Merseyside, CH62 4UJ  
0151 643 1234  
admin@paddockjohnson.com  
www.paddockjohnson.com  
Paddock Johnson Partnership  
Limited. Registered in England  
and Wales. No. 06684275