

Dimensioning
Figured dimensions only to be taken from these designs and drawings. Work to annotated dimensions only. All dimensions to be checked on site. Architectural designers to be informed immediately of any discrepancies before work proceeds. Drawings are to be read in conjunction with relevant specifications, structural engineers and service engineers' drawings.




PROPOSED FRONT ELEVATION

1:100 @ A3




- Key
- 1 Brickworks to match existing
 - 2 Roof tiles to match existing
 - 3 PVC Window to match existing
 - 4 PVC Window to match existing (Obscure Glazing)
 - 5 Glazed French Door

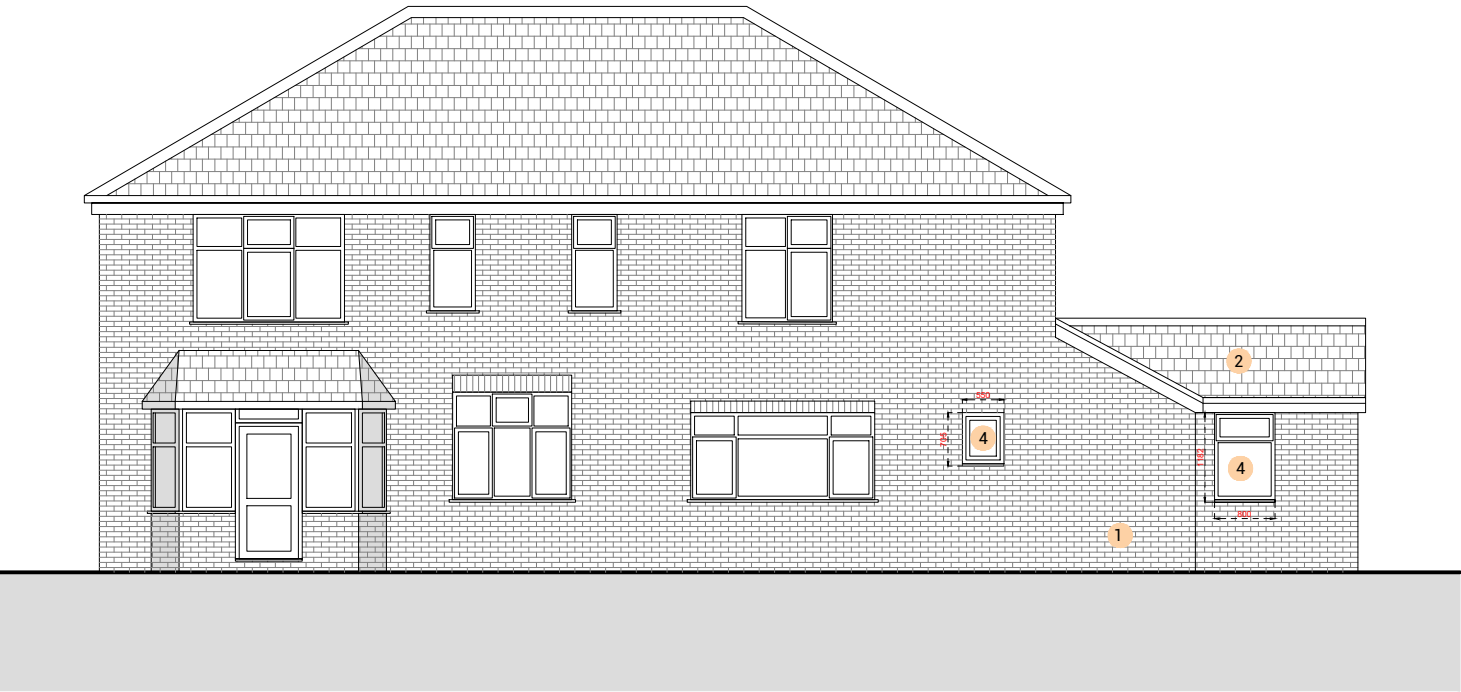


PROPOSED REAR ELEVATION

1:100 @ A3

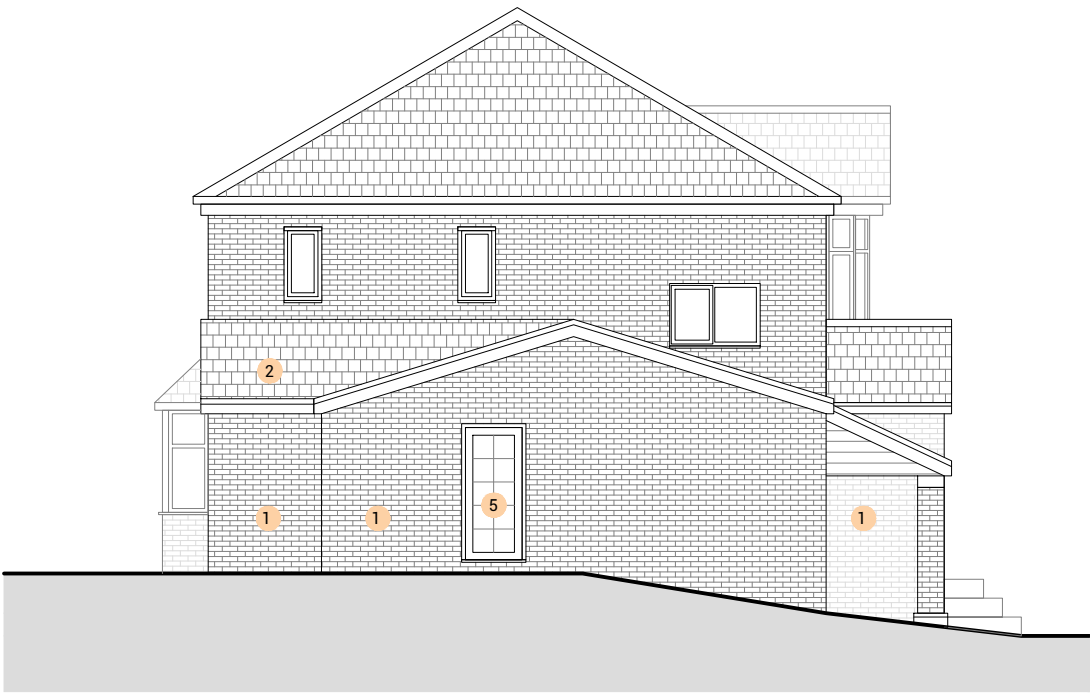

PROPOSED SIDE ELEVATION

1:100 @ A3

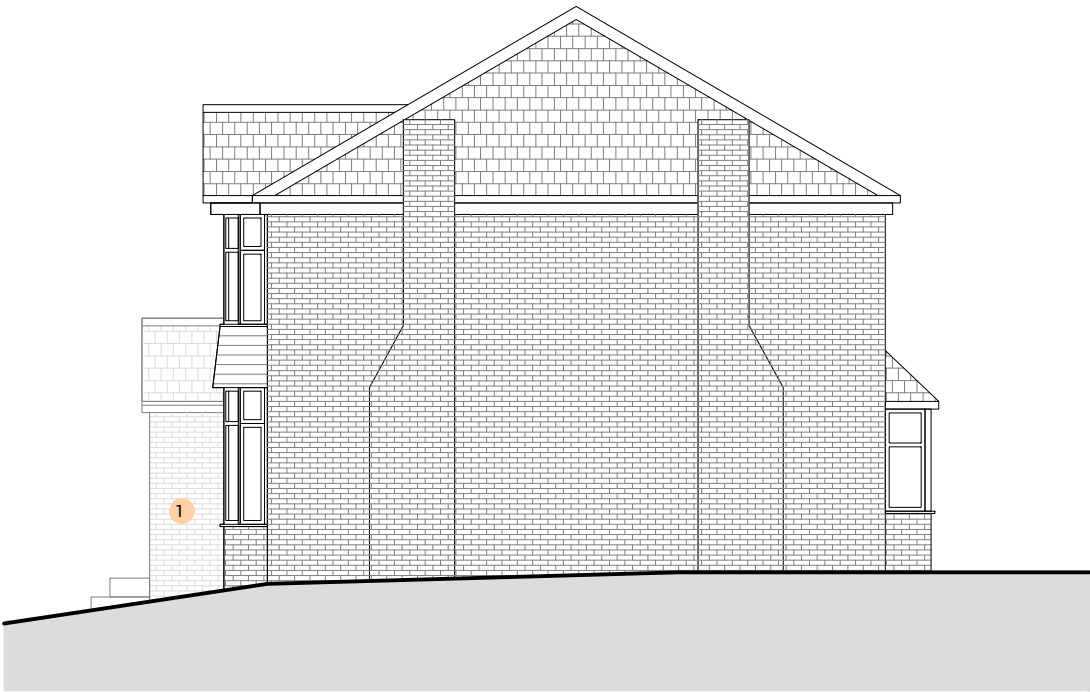

PROPOSED SIDE ELEVATION

1:100 @ A3

Rev	Date	Description
-	25/12/24	Issued to client for comments



S A L E E M
ARCHITECTS

Architecture | Masterplanning | Graphics

CLIENT:	Homeowner	REV:
PROJECT:	32 Woodhill Dr Prestwich Manchester M25 0AD	DATE:
TITLE:	Proposed Elevations	December 2024
SCALE:	1:100 @ A3	DRAWING NO.
		Sheet 5