


DO NOT SCALE FROM THIS DRAWING.
This drawing is to be read in conjunction with all related drawings. All dimensions must be checked and verified on site before commencing any work or material production. The originator should be notified immediately of any discrepancy.



Ronson
building design

Tel: 07926826016
craig@ronsonbuildingdesign.co.uk

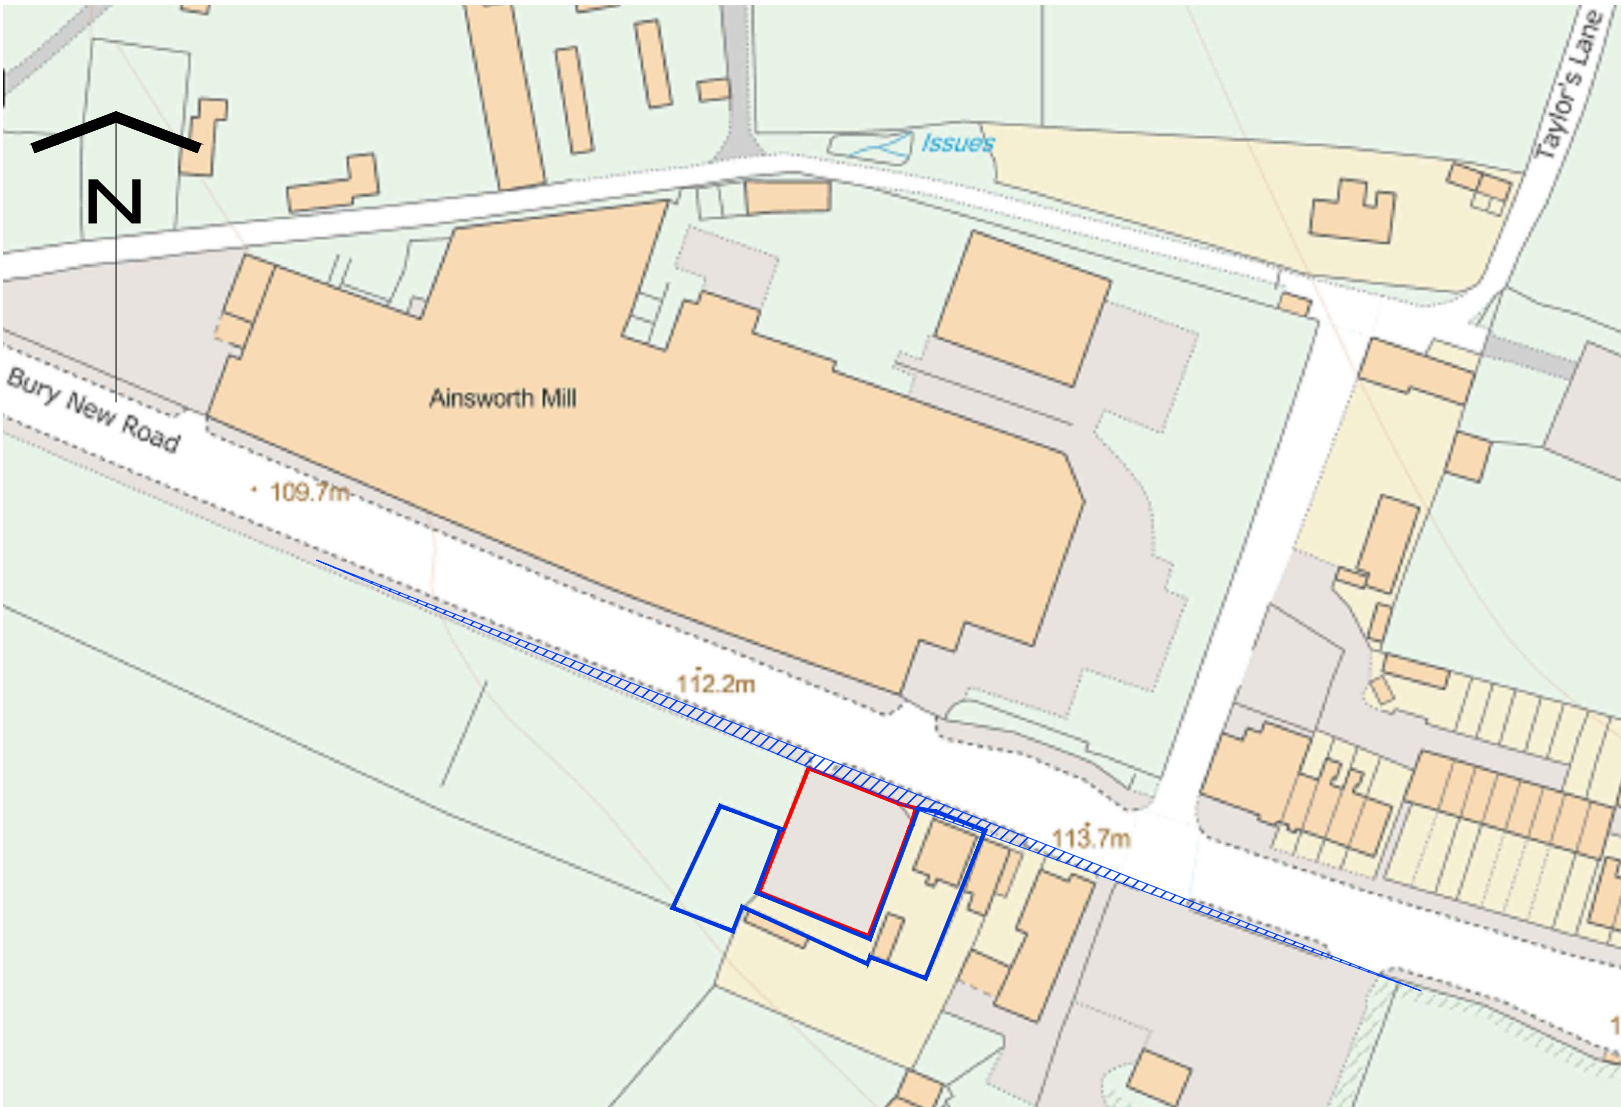

Location Plan (Scale - 1:1250)

0m 10 20 30 40 50 60m

 90m Visibility Splay

A 26-02-19 Visibility Splay details

Rev	Date	Description
-----	------	-------------

Issued For : INFORMATION PURPOSES ONLY

Client
Mrs Melanie Gavin

Project
100 Bury New Road
BL2 6QB

Scheme - Drawing Title
Location Plan

Project No.	Drawing No.	Revision	Date
-/	01	A	16-10-2018


Scale 1:1250 @ A3

DO NOT SCALE FROM THIS DRAWING.
This drawing is to be read in conjunction with all related drawings. All dimensions must be checked and verified on site before commencing any work or material production. The originator should be notified immediately of any discrepancy.



Ronson
building design

Tel: 07926826016
craig@ronsonbuildingdesign.co.uk

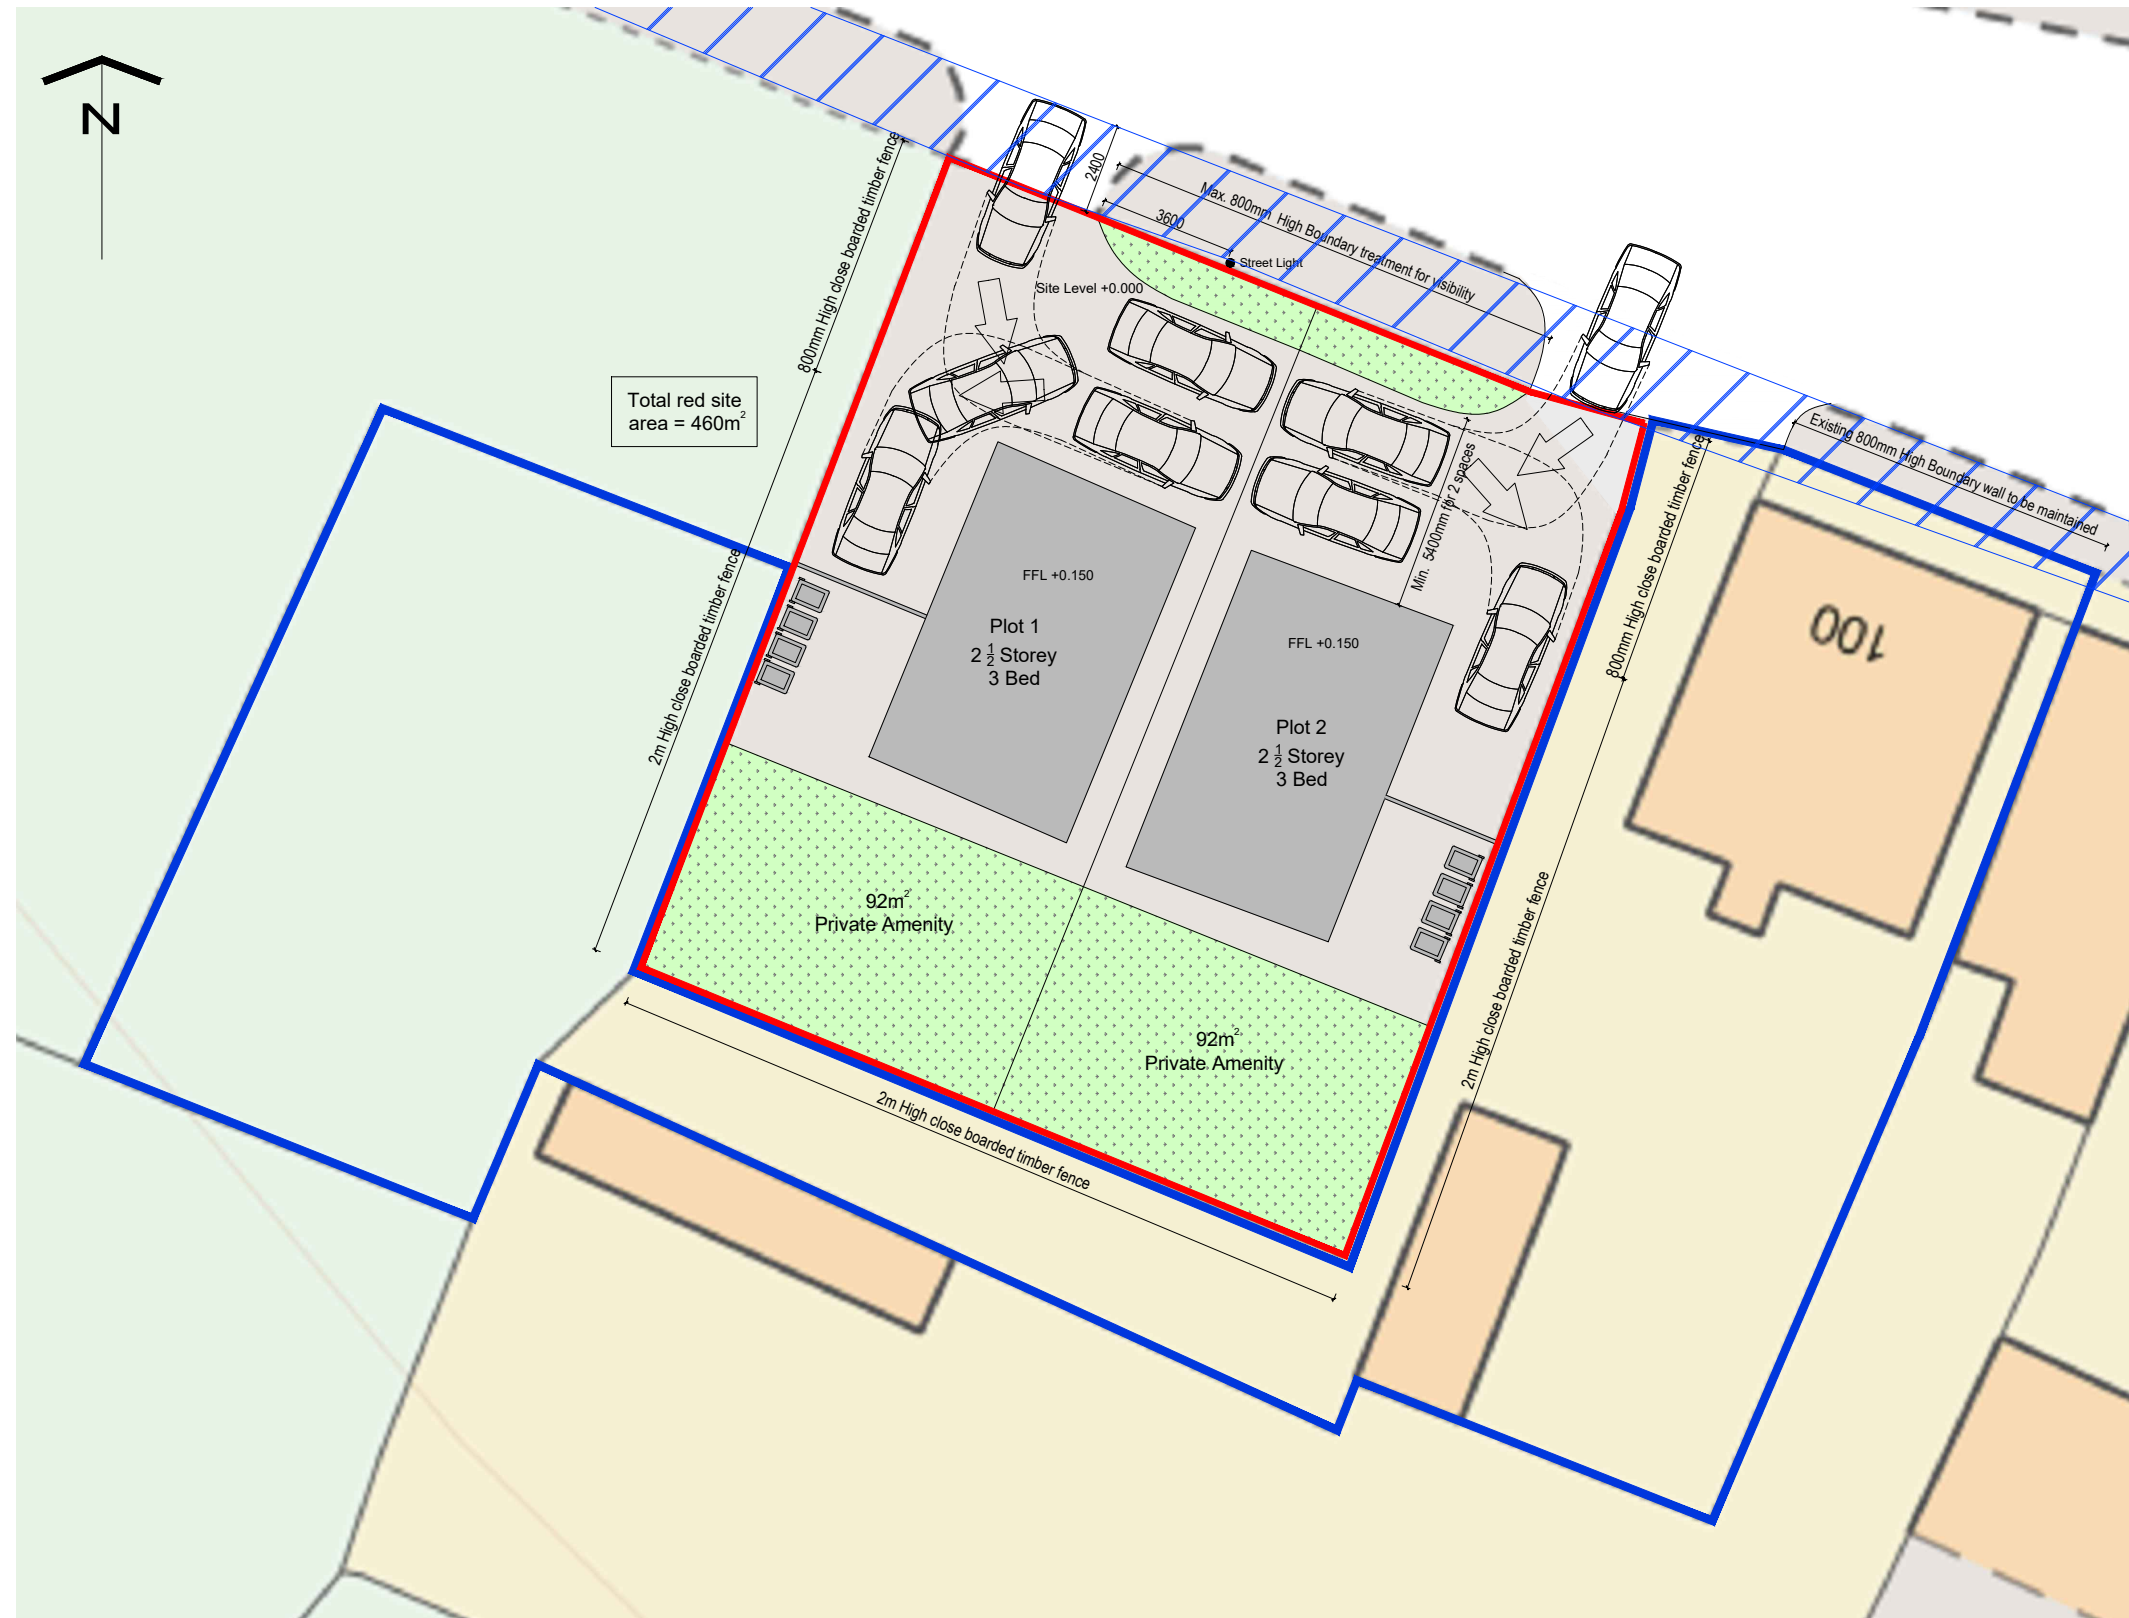

 90m Visibility Splay

A 26-02-19 Visibility Splay details		
Rev	Date	Description
Issued For : INFORMATION PURPOSES ONLY		
Client		
Mrs Melanie Gavin		
Project		
100 Bury New Road BL2 6QB		
Scheme - Drawing Title		
Proposed Site Plan		
-/	02	Date 16-10-2018
Project No.	Drawing No.	Revision Scale 1:200 @ A3