


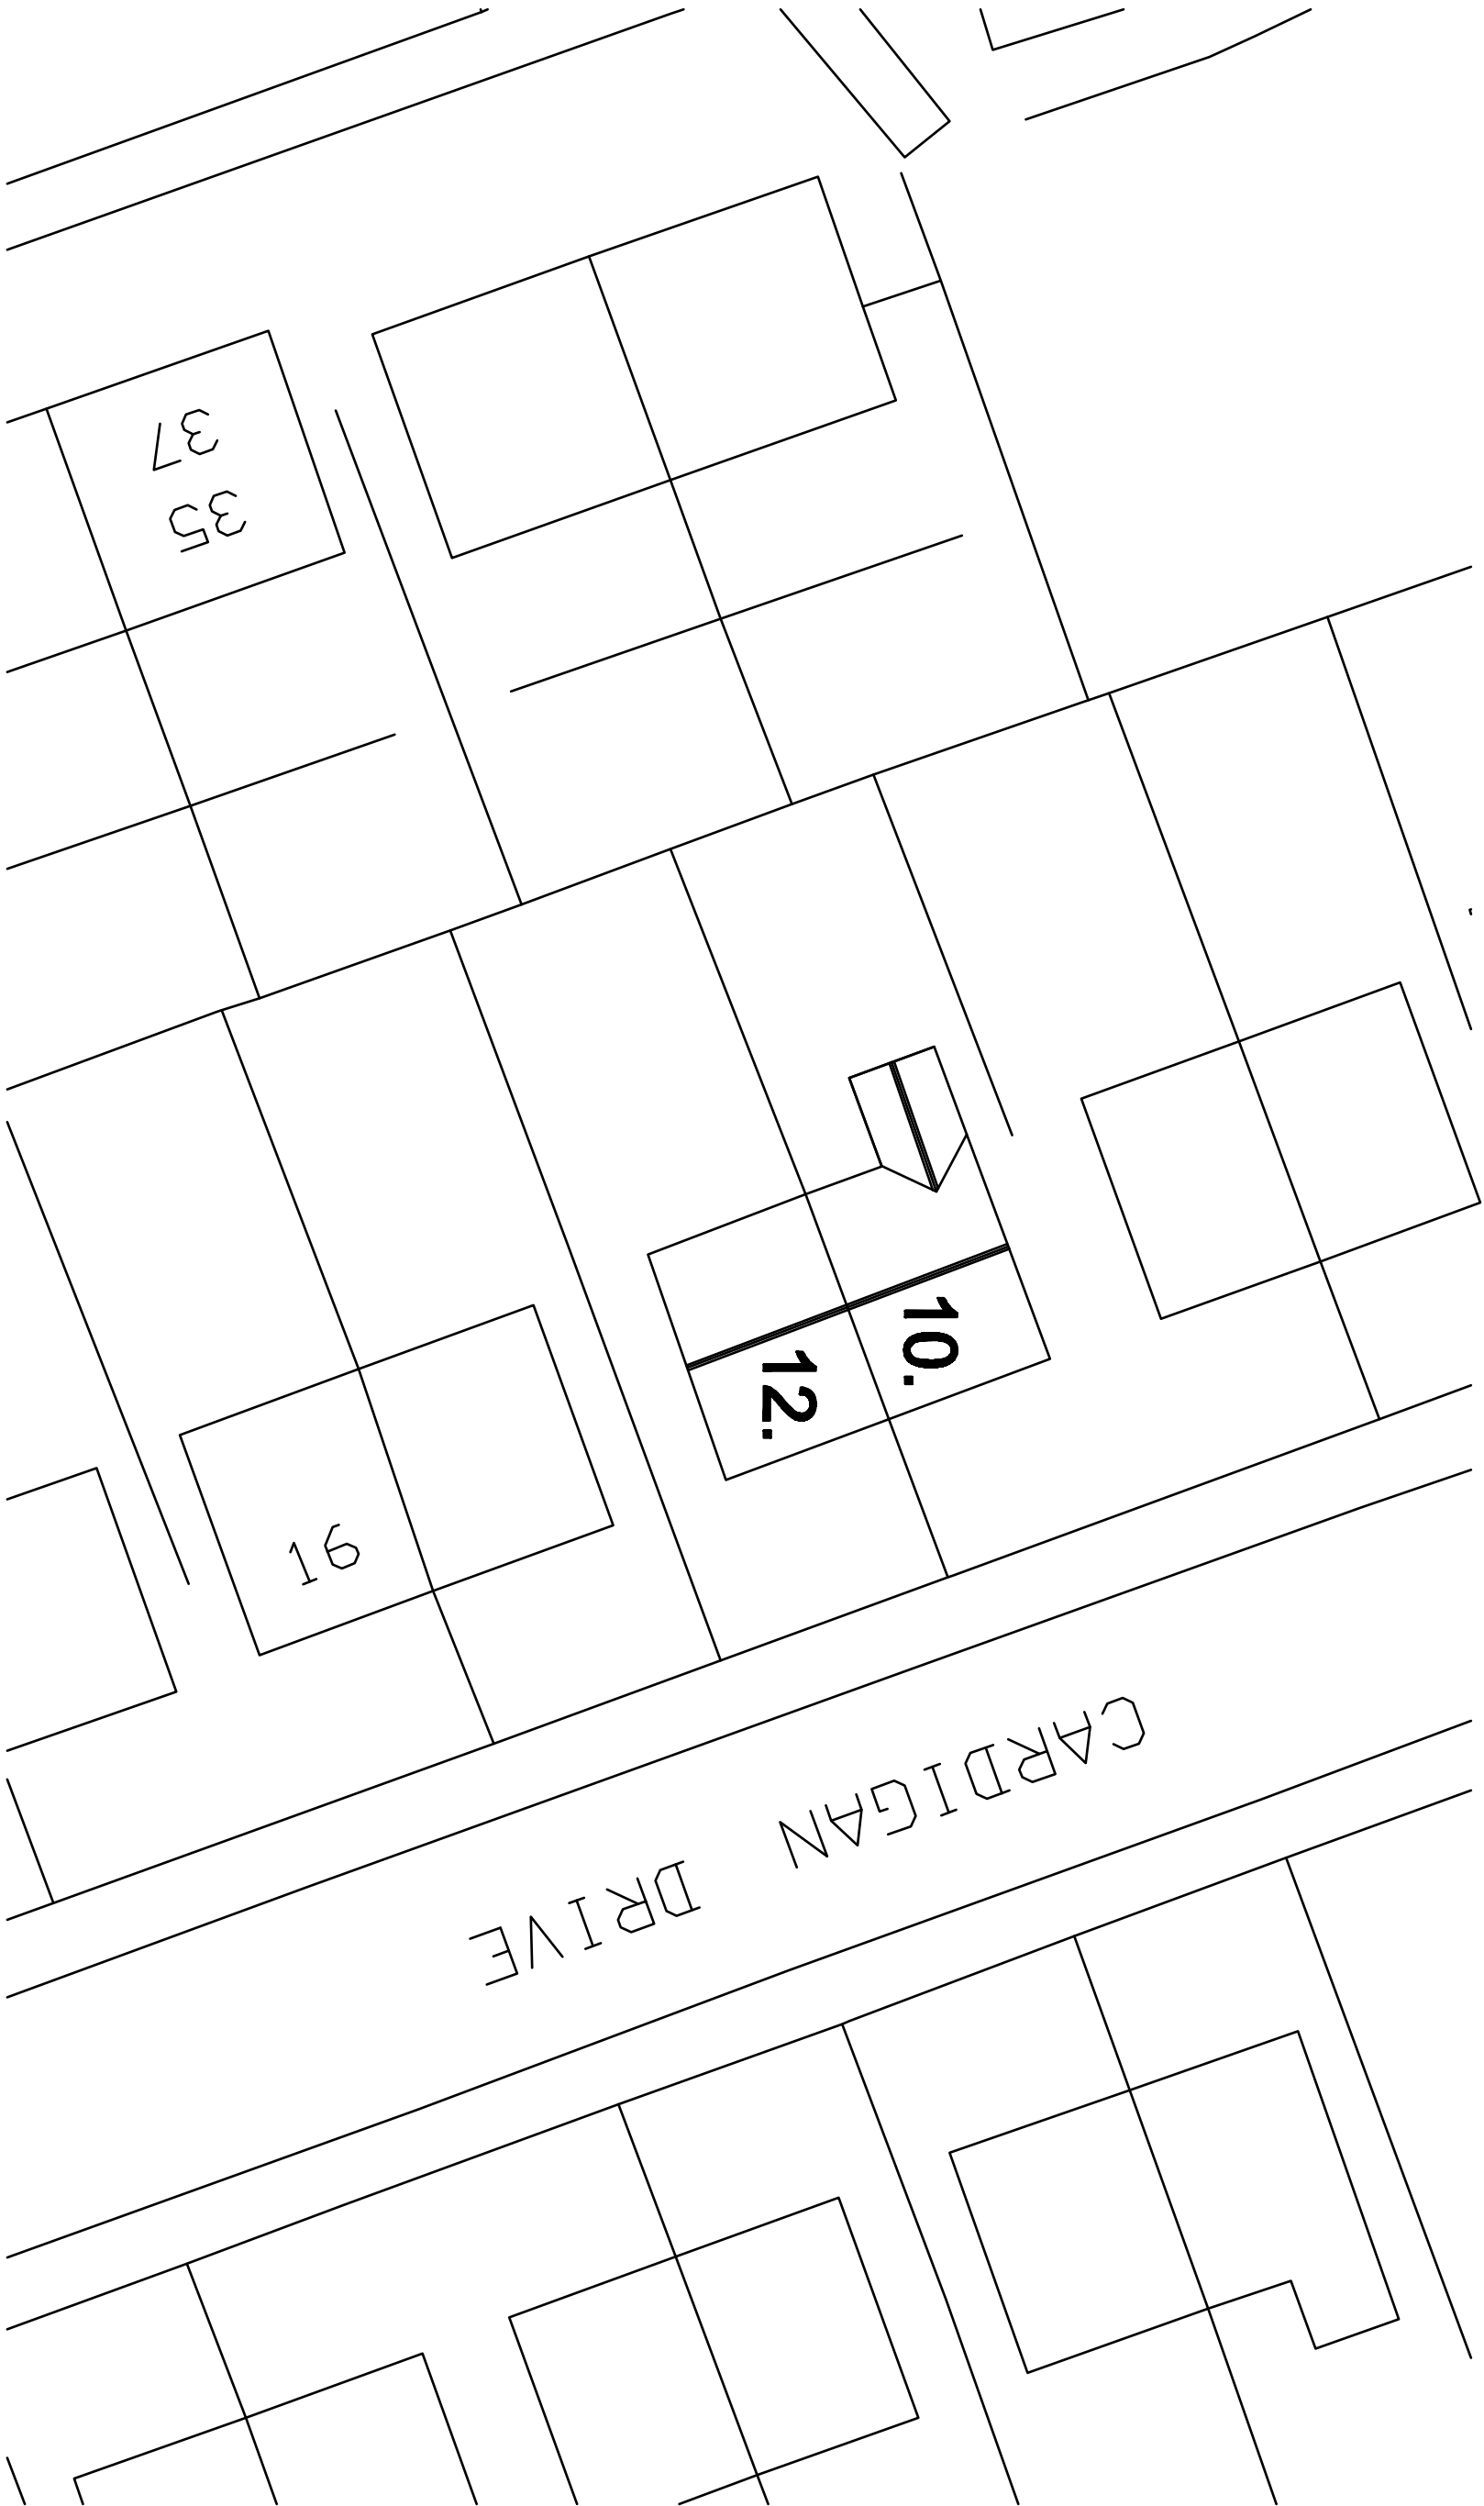

EXISTING SITE PLAN.

Revision.	Title : PROPOSED TWO AND SINGLE STOREY REAR EXTENSIONS.	Project : 12, CARDIGAN DRIVE, BLURY, BL9 9LG	MTC Designs Scale: 1:250 @ A3 Date: June 2022.	31 Edend Drive Belsan BL2 6TB T: 01204 448714, M: 0776888914 Email: info@mtcdesigns.co.uk Drawing No: P04
-----------	---	---	--	--