

Floor plan of the first floor of a house. The plan includes a Kitchen, Dining area, Lounge, and Garage. A central staircase is labeled 'UP' with an arrow. A fire alarm is indicated by a bell icon and the text 'FIRE ALARM'. A door is labeled 'FD-30'. A window is labeled 'STEP UP +100' with an arrow. A small box labeled 'B' is in the Garage area. A door is labeled 'F/C 2885'.

BATHROOM

W.C.

UP

FIRE ALARM

BED 2

E/C 2530

ALL PROPOSED INTERNAL WALLS TO BE BUILT FROM TIMBER STUD AND BOARDED WITH PLASTER BOARD. ALL PROPOSED WALLS TO BE SKIM FINISHED.

810.0

2710.0

FD-30

FD-30

800.0

1 2 3 4 5 6

UNDERSIDE OF THE STAIR TO BE BOARDED WITH FIRE BOARD AND SKIMMED



FD-30

BED 1

BED 3

Architectural floor plan of the first floor. The plan shows a central rectangular area labeled "BED 4" with two "PROPOSED VELUX" windows. To the right is a staircase labeled "UNDERSIDE OF THE STAIR TO BE BOARDED WITH FIRE BOARD AND SKIMMED". The plan includes dimensions for overall size (1850.0 x 4610.0), room size (3795.0 x 2865.0), and various offsets (F/USB 535, F/USB 2435, 1415.0). A section line A-A is indicated on the left wall.

Building regulation drawings can be used for building estimates, however for an accurate quote builders must attend site as these drawings do not account for all aspects of the building works.

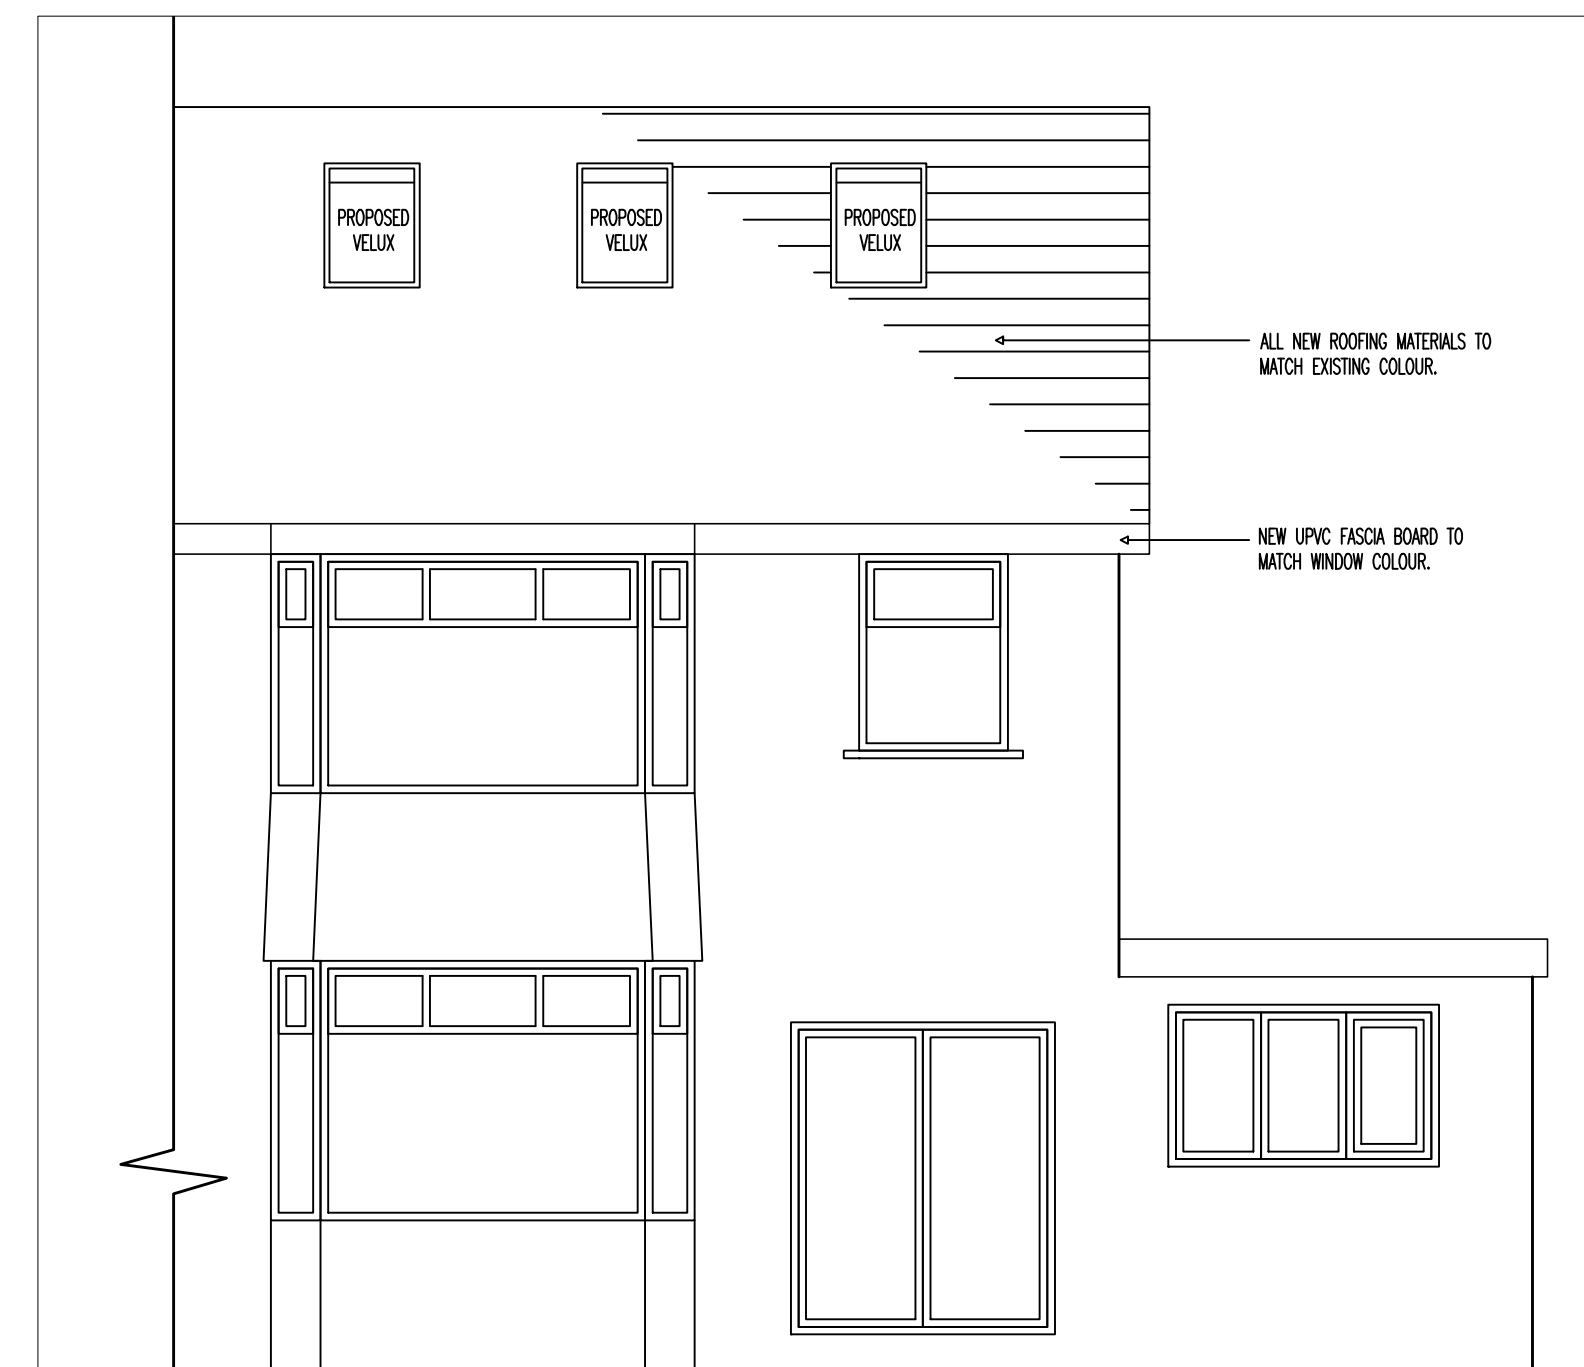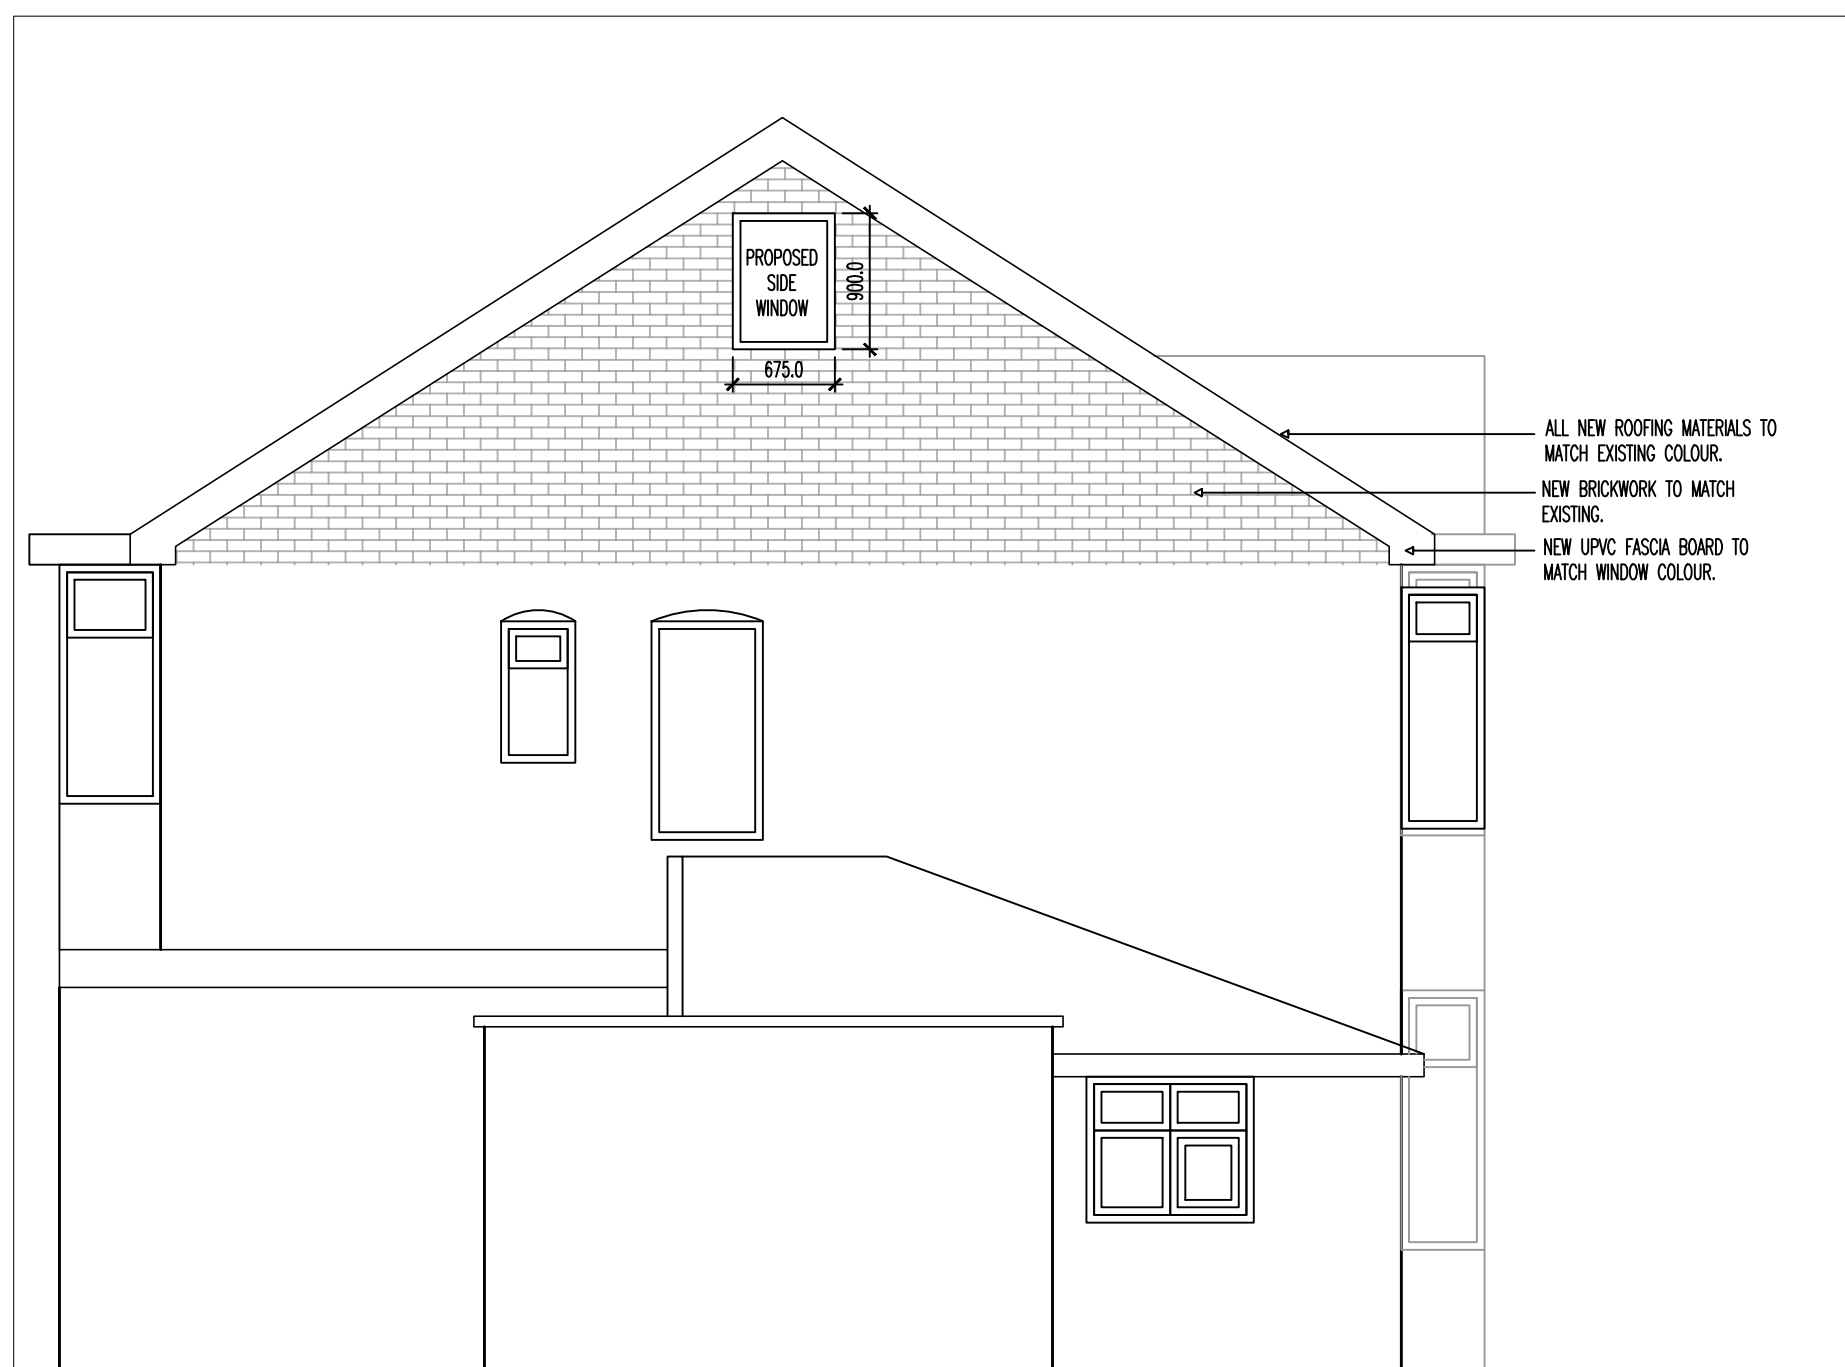

Drawing No. TDS-26-196-04	Revision	/
Scales 1:50	Date	Mar '26
Drawn ZTT	Checked	



A horizontal track of length 10m is shown, divided into 10 equal segments of 1m each. The segments alternate in color: black, white, black, white, black, white, black, white, black, white. The labels 0m, 5m, and 10m are placed at the start, middle, and end of the track respectively.