




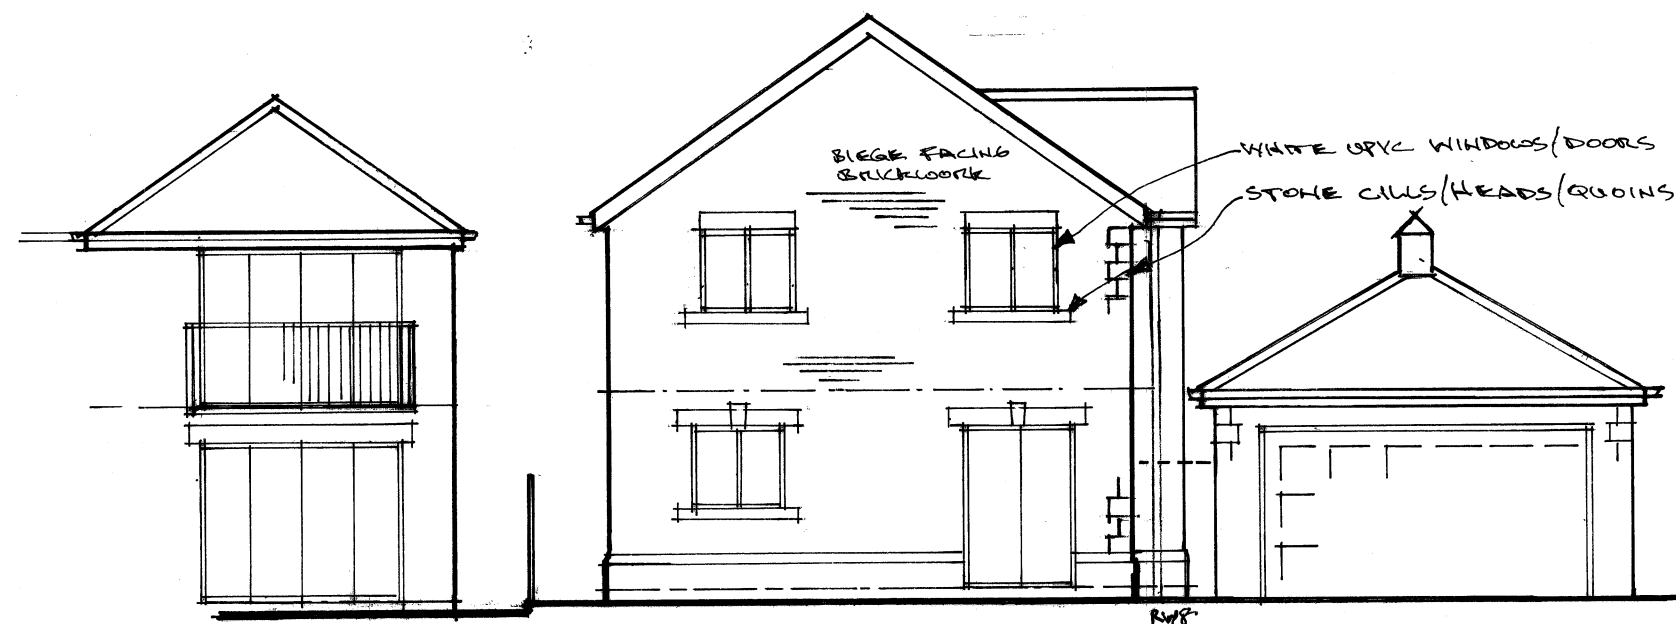


L.H. SIDE ELEVATION 1:100

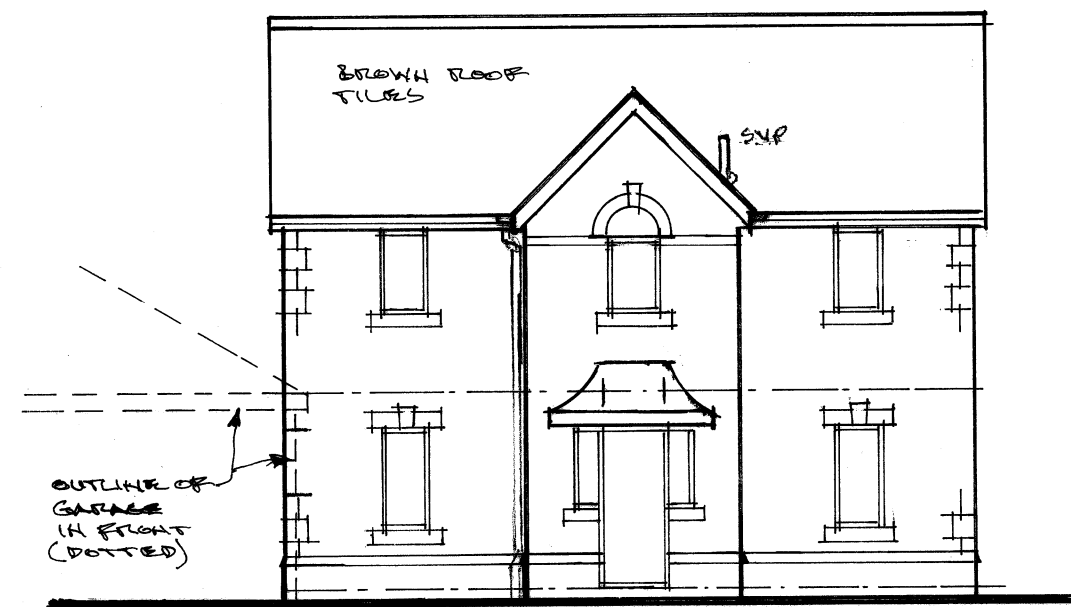


FRONT ELEVATION

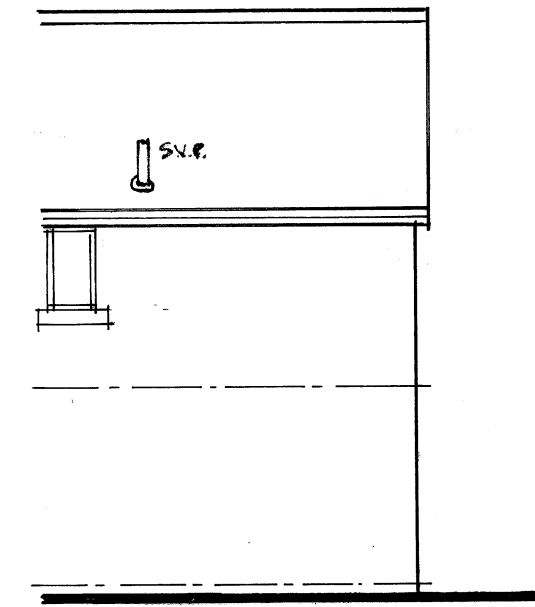


PART REAR ELEVATION.

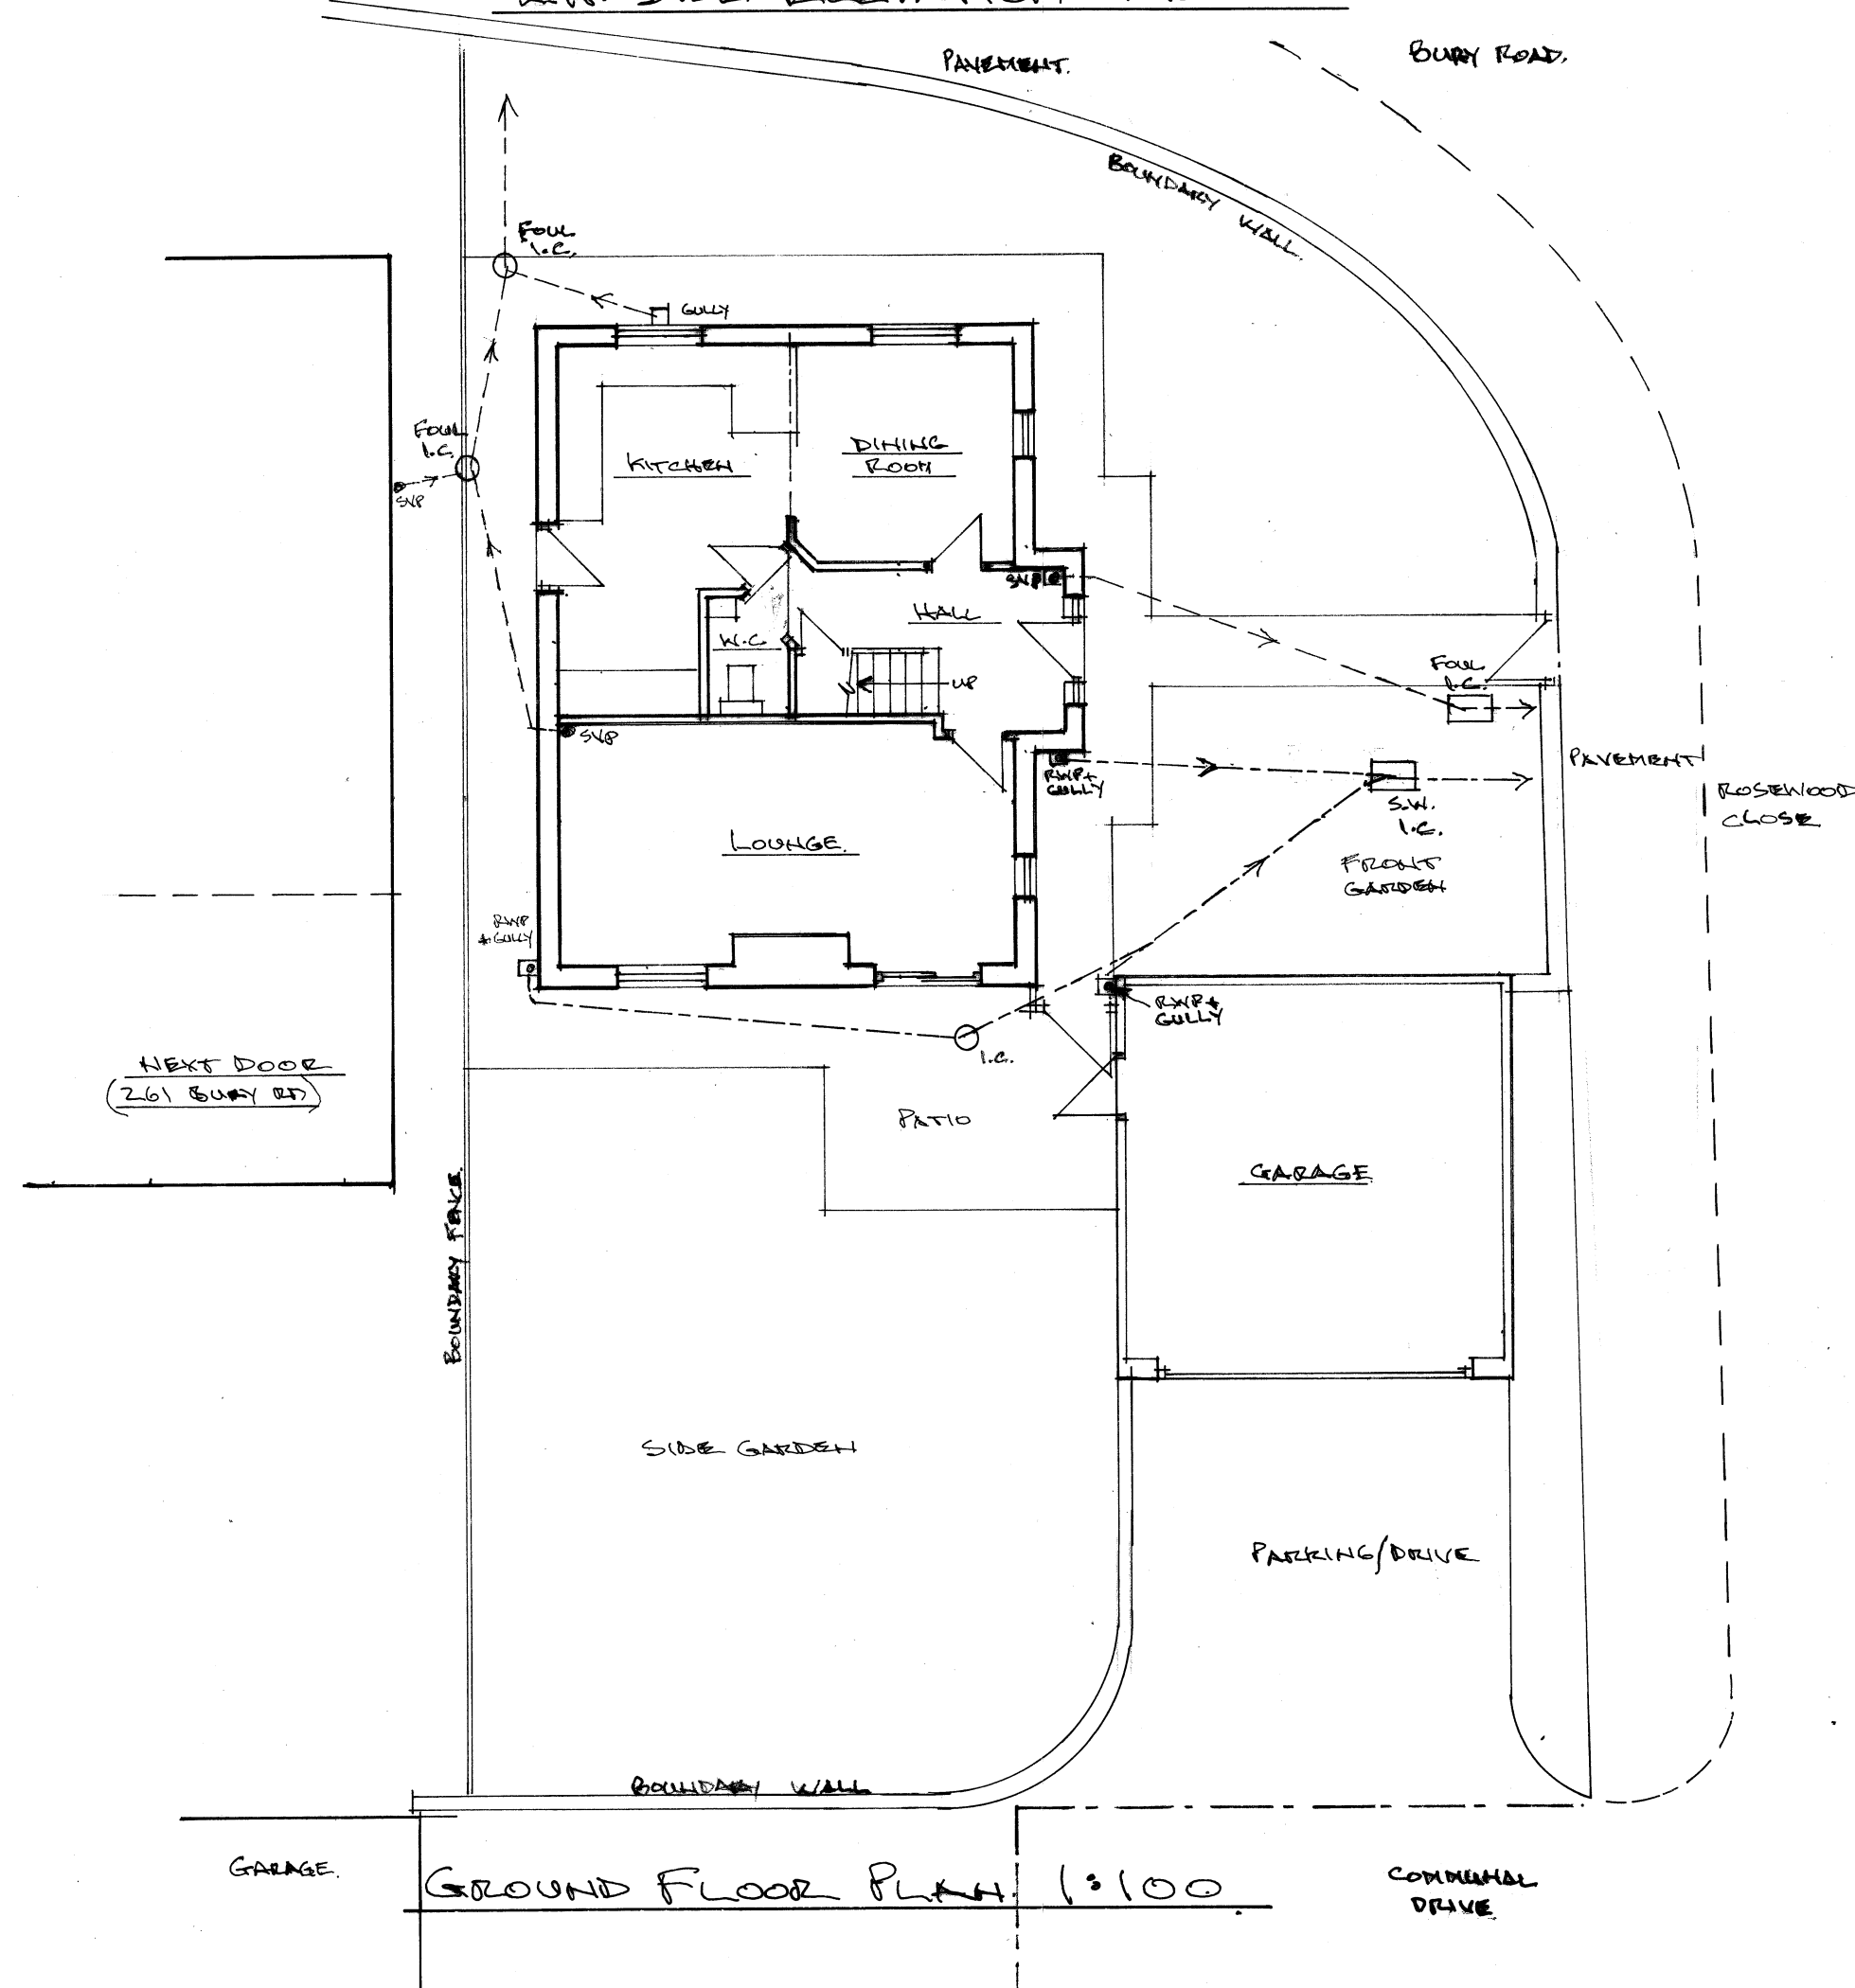

GROUND FLOOR PLAN 1:100

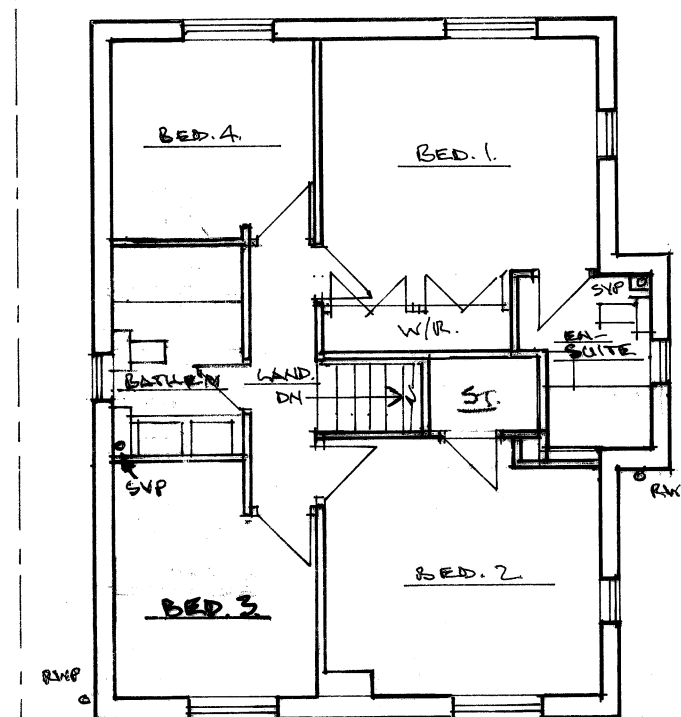

FIRST FLOOR PLAN

 

Architectural & Building Services

NEIL BUTTERWORTH

Tel:
Mobile: 07785 275483

89 Higher Ainsworth Road, Radcliffe,
Manchester, M26 4JJ.

Job Title PROPOSED TWO STOREY SIDE EXTENSION
& ALTERATIONS,
AT 2 ROSEWOOD AVE., TOTTINGTON, BURY,
FOR MR & MRS N. SINGH.

Drawing Title EXISTING PLANS & ELEVATIONS

Scale

1:100

Date

MAY. 26

Drawn by

N.B.

Drawing No.

1

© copyright.