


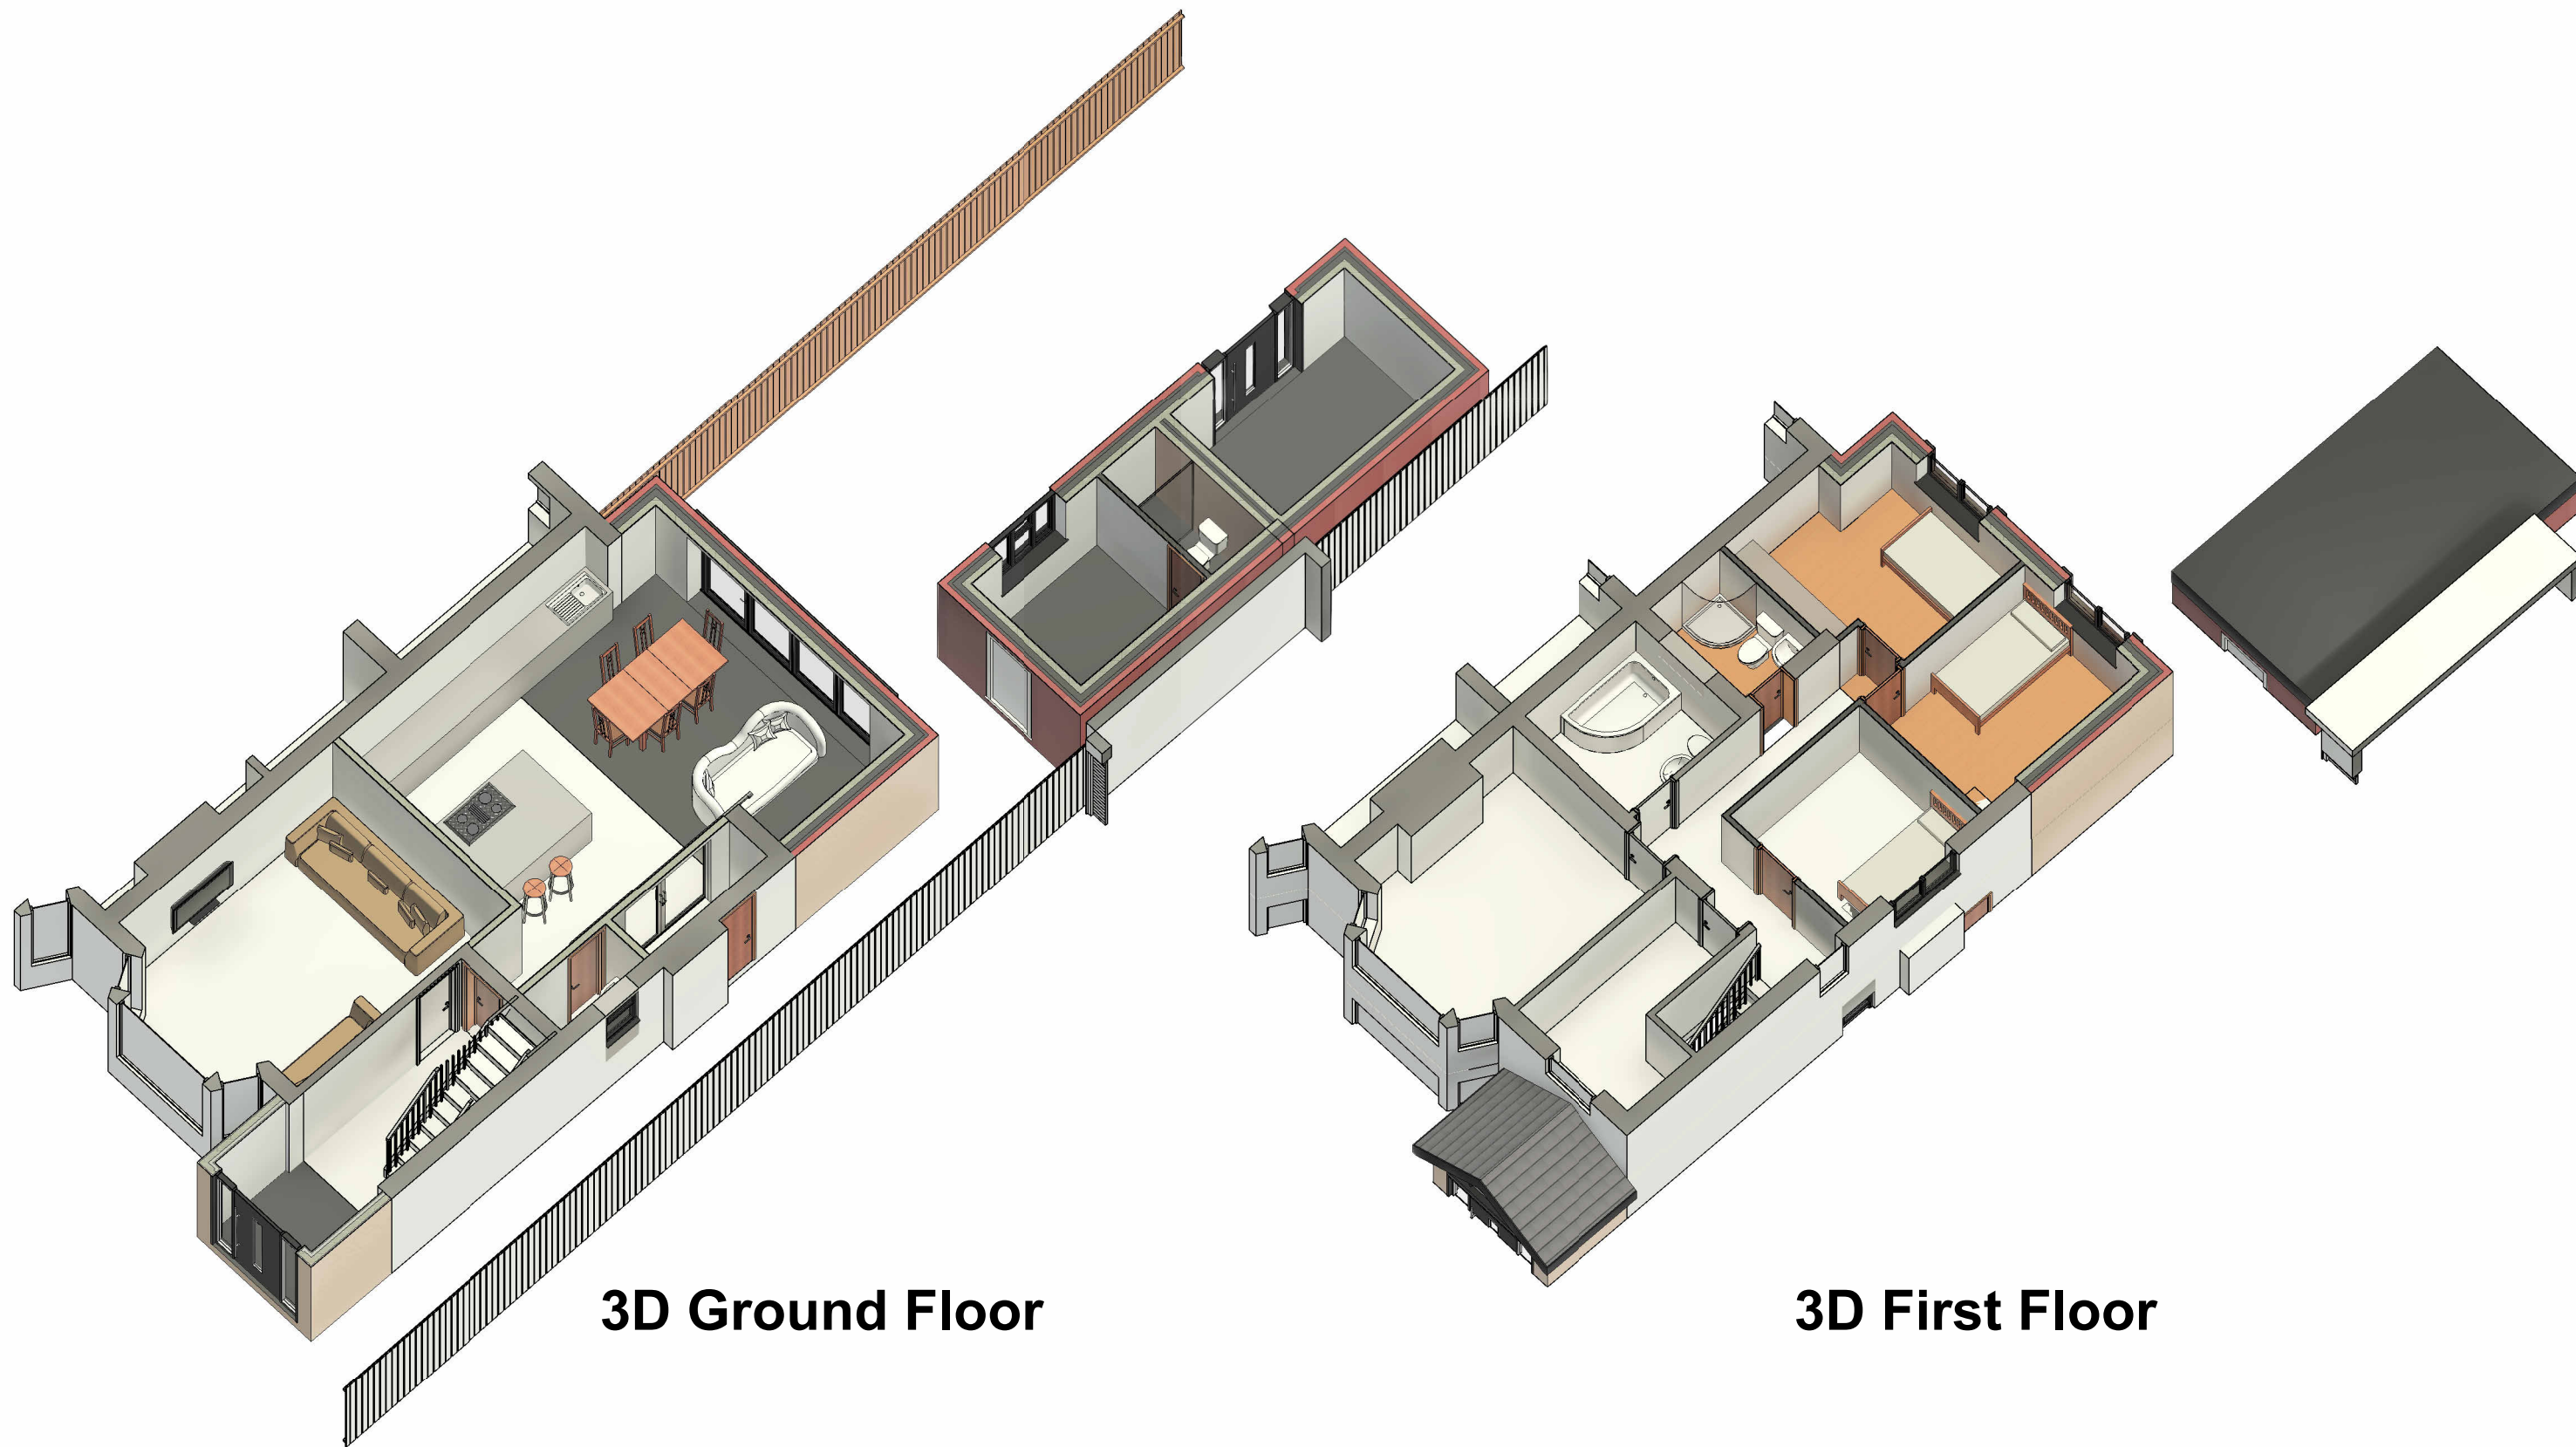

3D Ground Floor

3D First Floor

COPYRIGHT © ALL RIGHTS RESERVED BY VIKAS ALYAS LTD. DO NOT SCALE FROM DRAWING. DRAWING INDICATES DESIGN INTENT ONLY. REPORT ANY DISCREPANCIES TO CLIENT / VA LTD. NOT TO BE USED FOR CONSTRUCTION UNLESS STATED SO. TO BE READ IN CONJUNCTION WITH OTHER DRAWINGS OR SPECIFICATION WHERE PROVIDED.

ARCHITEK
BUILDING DESIGN CONSULTANCY

0161 511 8479
vikas@architek.uk
916 Stockport Road, Levenshulme, Manchester, M19 3AB

No.	Description	Date
P1	Issue to Planning	29.05.2023

PROJECT		ADDRESS		CLIENT			
Two storey rear extension. Front porch extension. Demolish existing, erect new outbuilding		66 Turks Road, Radcliffe, Manchester M26 4QB		Mr Hamer Ali			
Bury Council	PURPOSE OF ISSUE PLANNING	SHEET	3D Floor Plans	Date 09.02.2023	Project number 1213	Scale (@ A3)	
				Drawn by VA	DRAWING NUMBER		REV
				Checked by VA	A106		P1