



First Floor

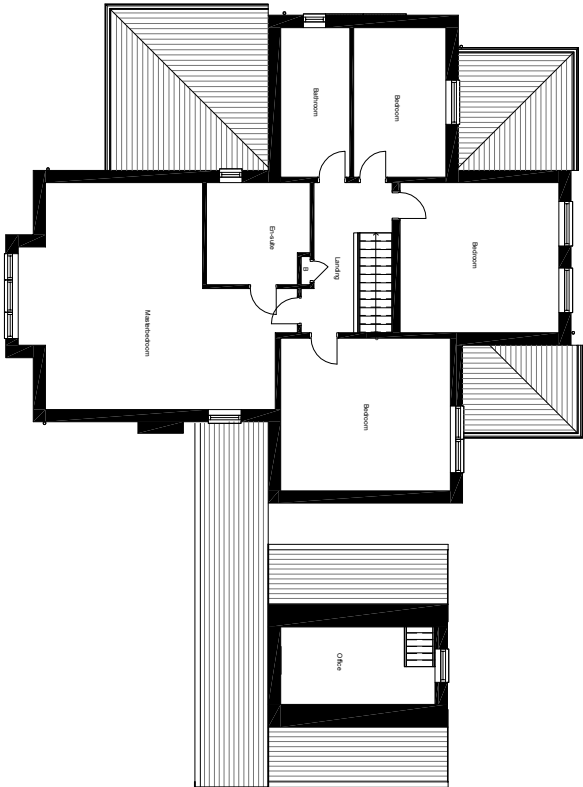

Roof

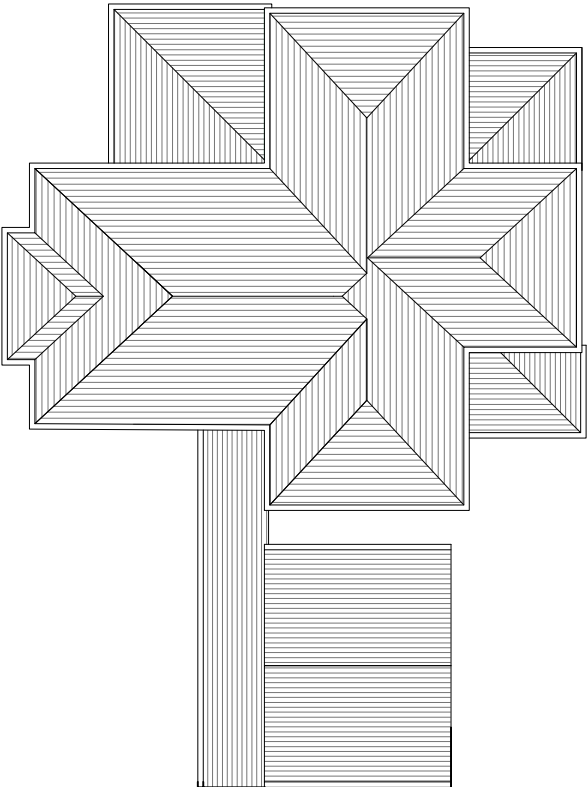

NOTES:

Existing - Floor Plans



Contact:

Tel: 07951 926 789

E-Mail: joel.gray@greatplans.co.uk

Client:

Location:

298 Stand Lane
Radcliffe
Whitefield
Manchester
M26 1JB

Scale: 1:200 @ A4
Scale: 1:100 @ A2
0 2M 8M



Date:

16-01-23

Drawn By:

Joel Gray

Dwg No:

02